

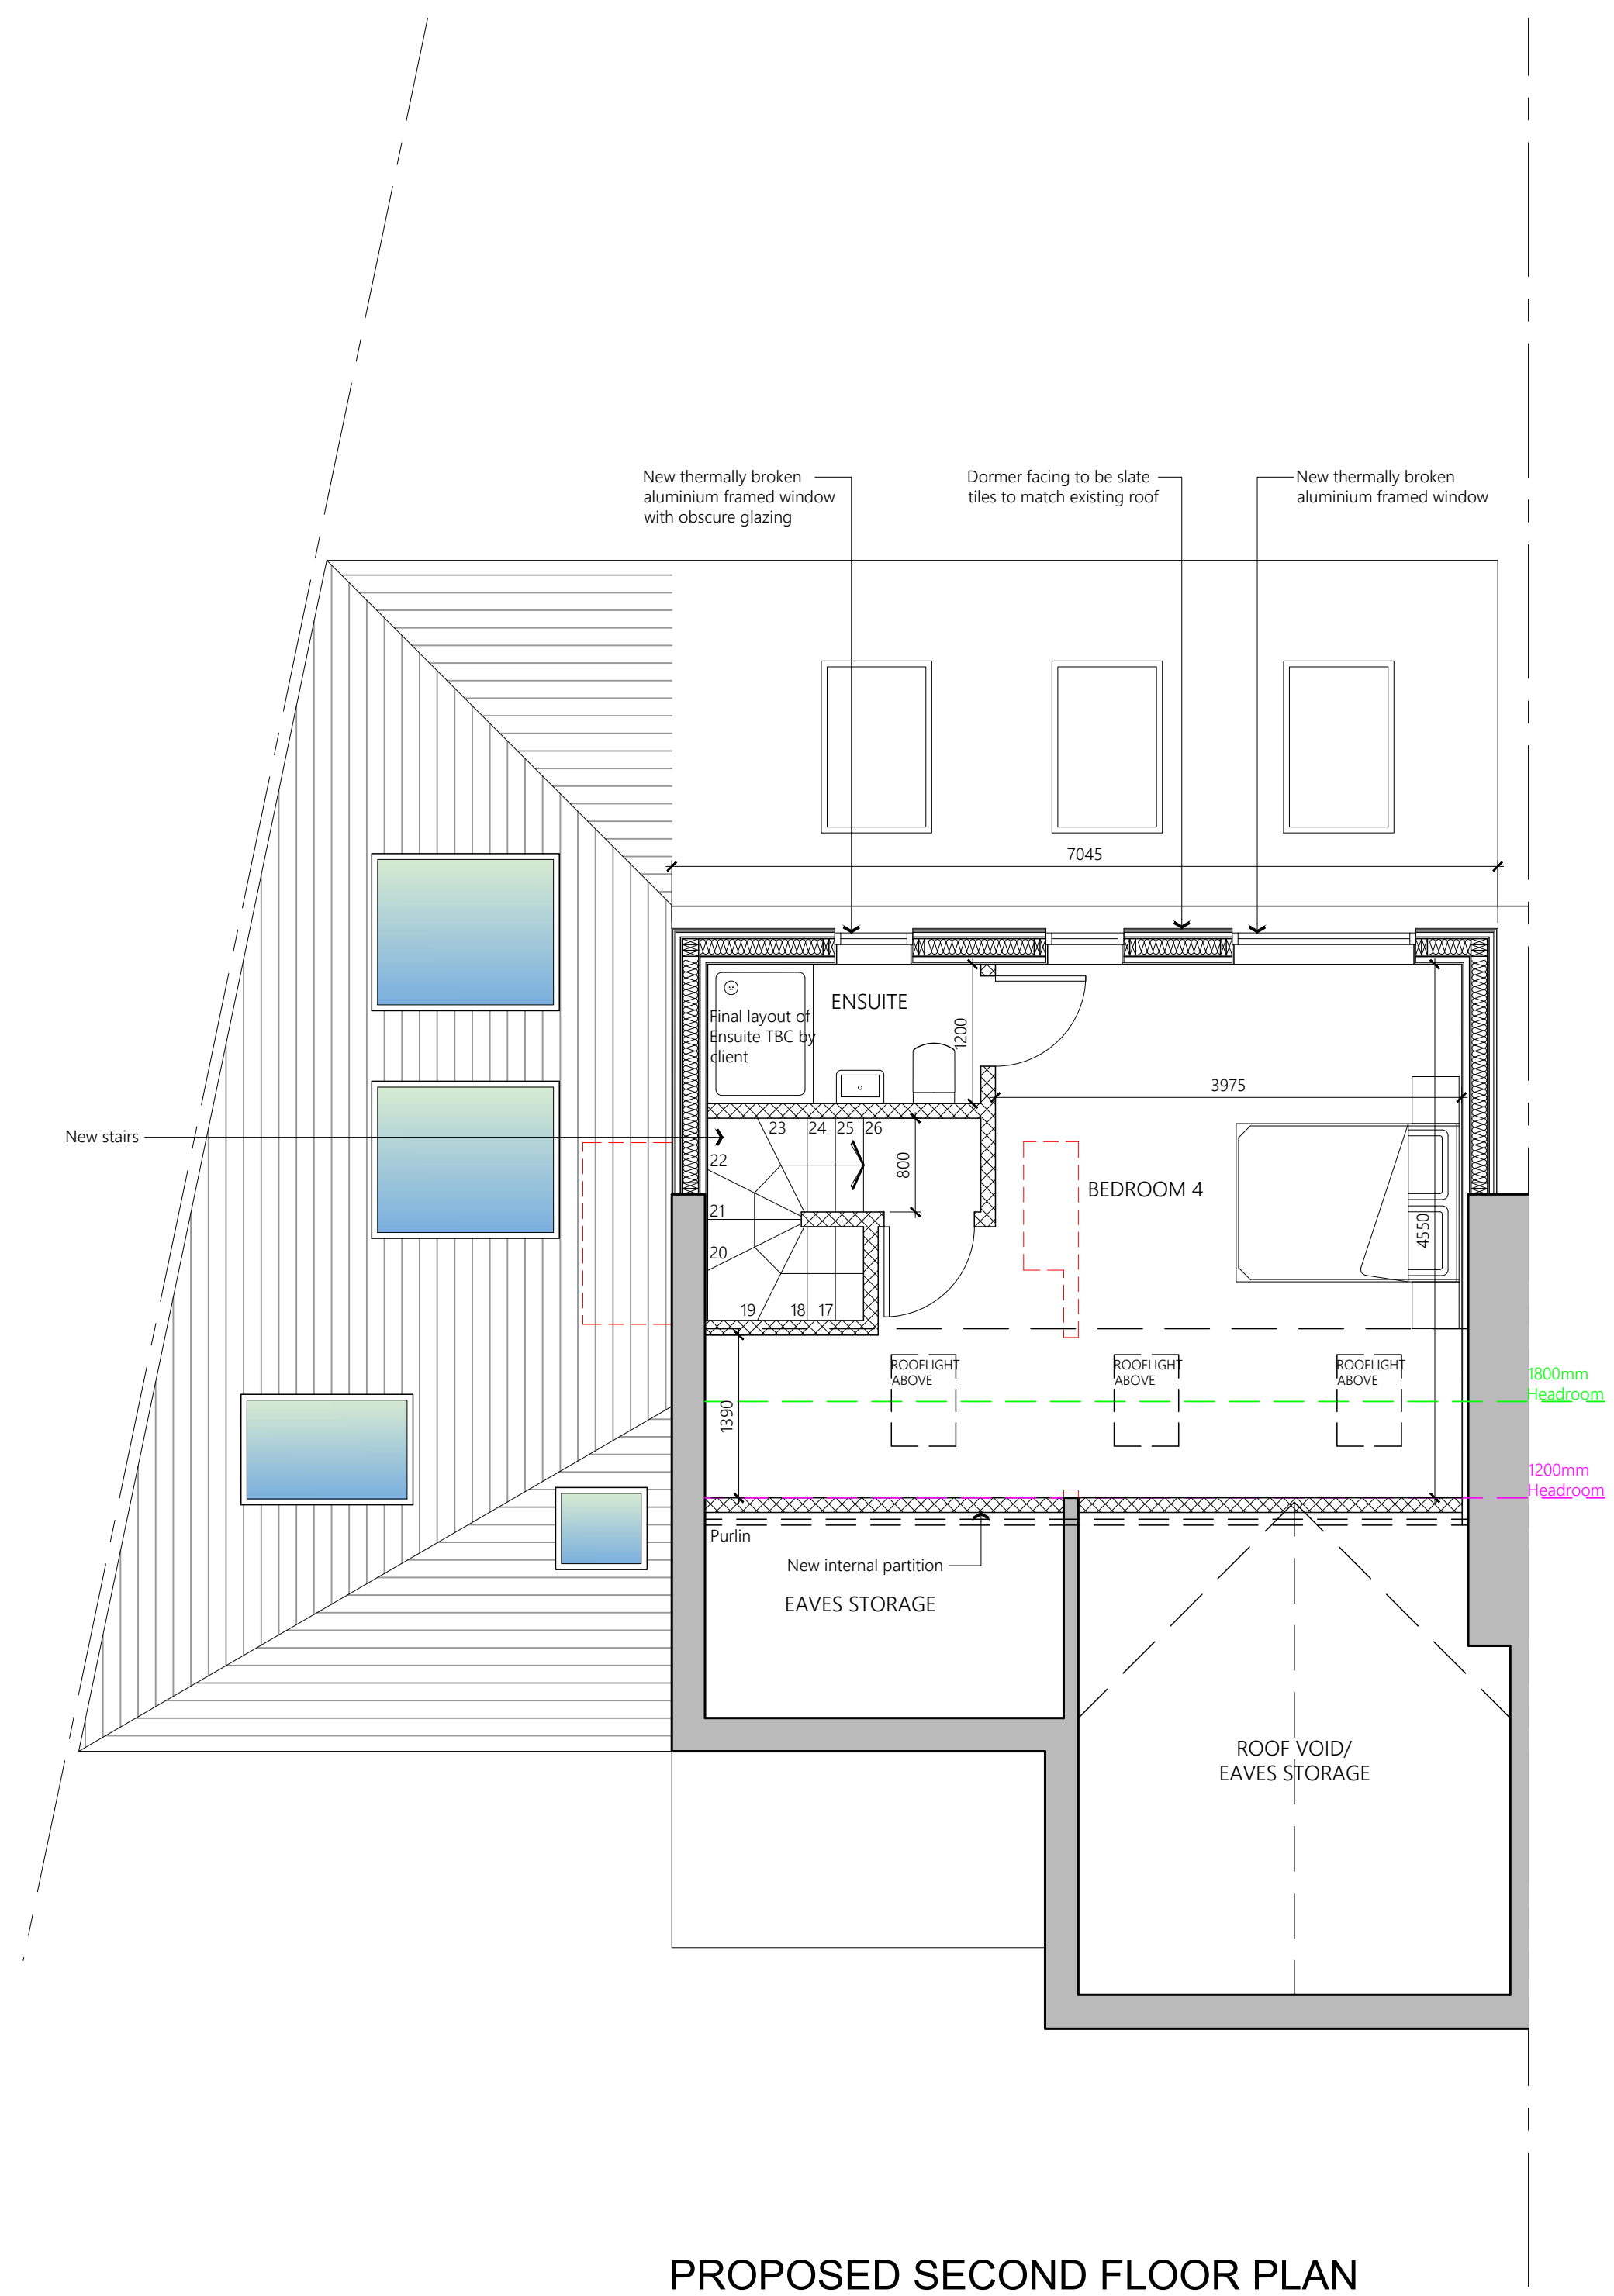


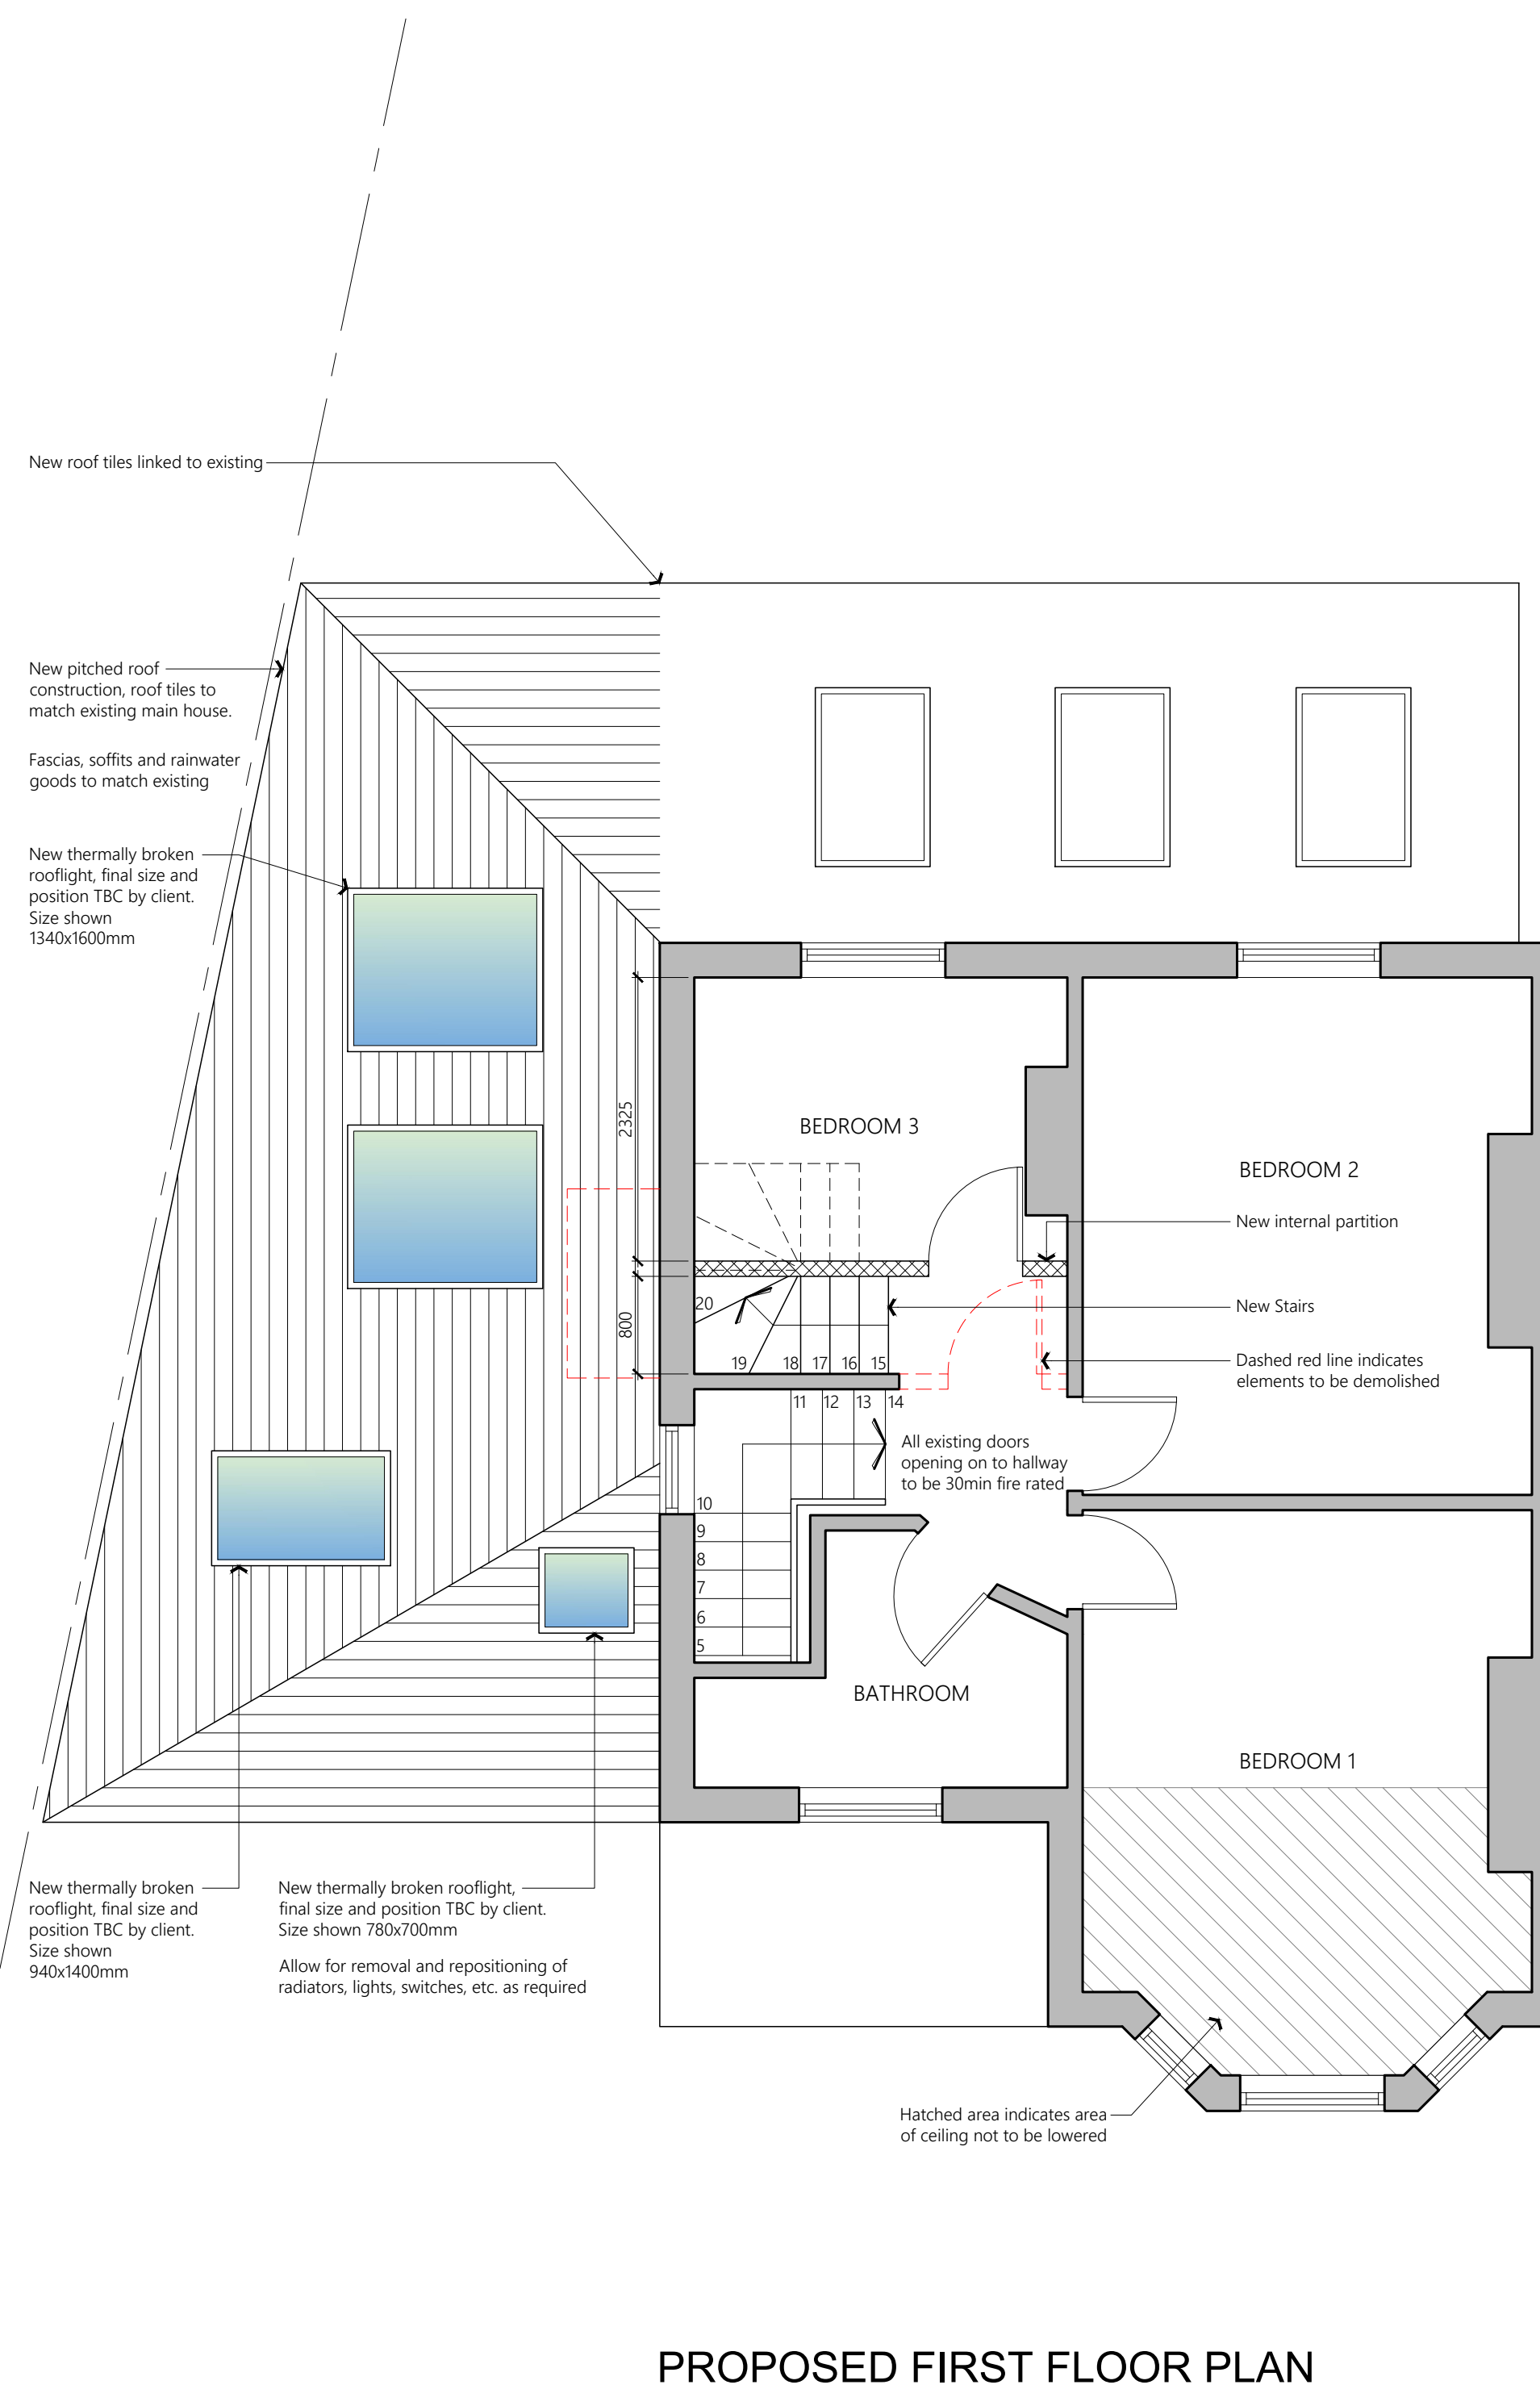

PROJECT	47 Grange Road Chorlton-Cum-Hardy M21 9NX		
CLIENT	M Dooley		
STATUS	Information		
DRAWING	Proposed Plans		
DWG No.	2320-04	REV	A
SCALE	1:50@A1	DATE	June '23
		website: www.agbcad.co.uk email: info@agbcad.co.uk telephone: 07912 090 125 DO NOT SCALE FROM THIS DRAWING	

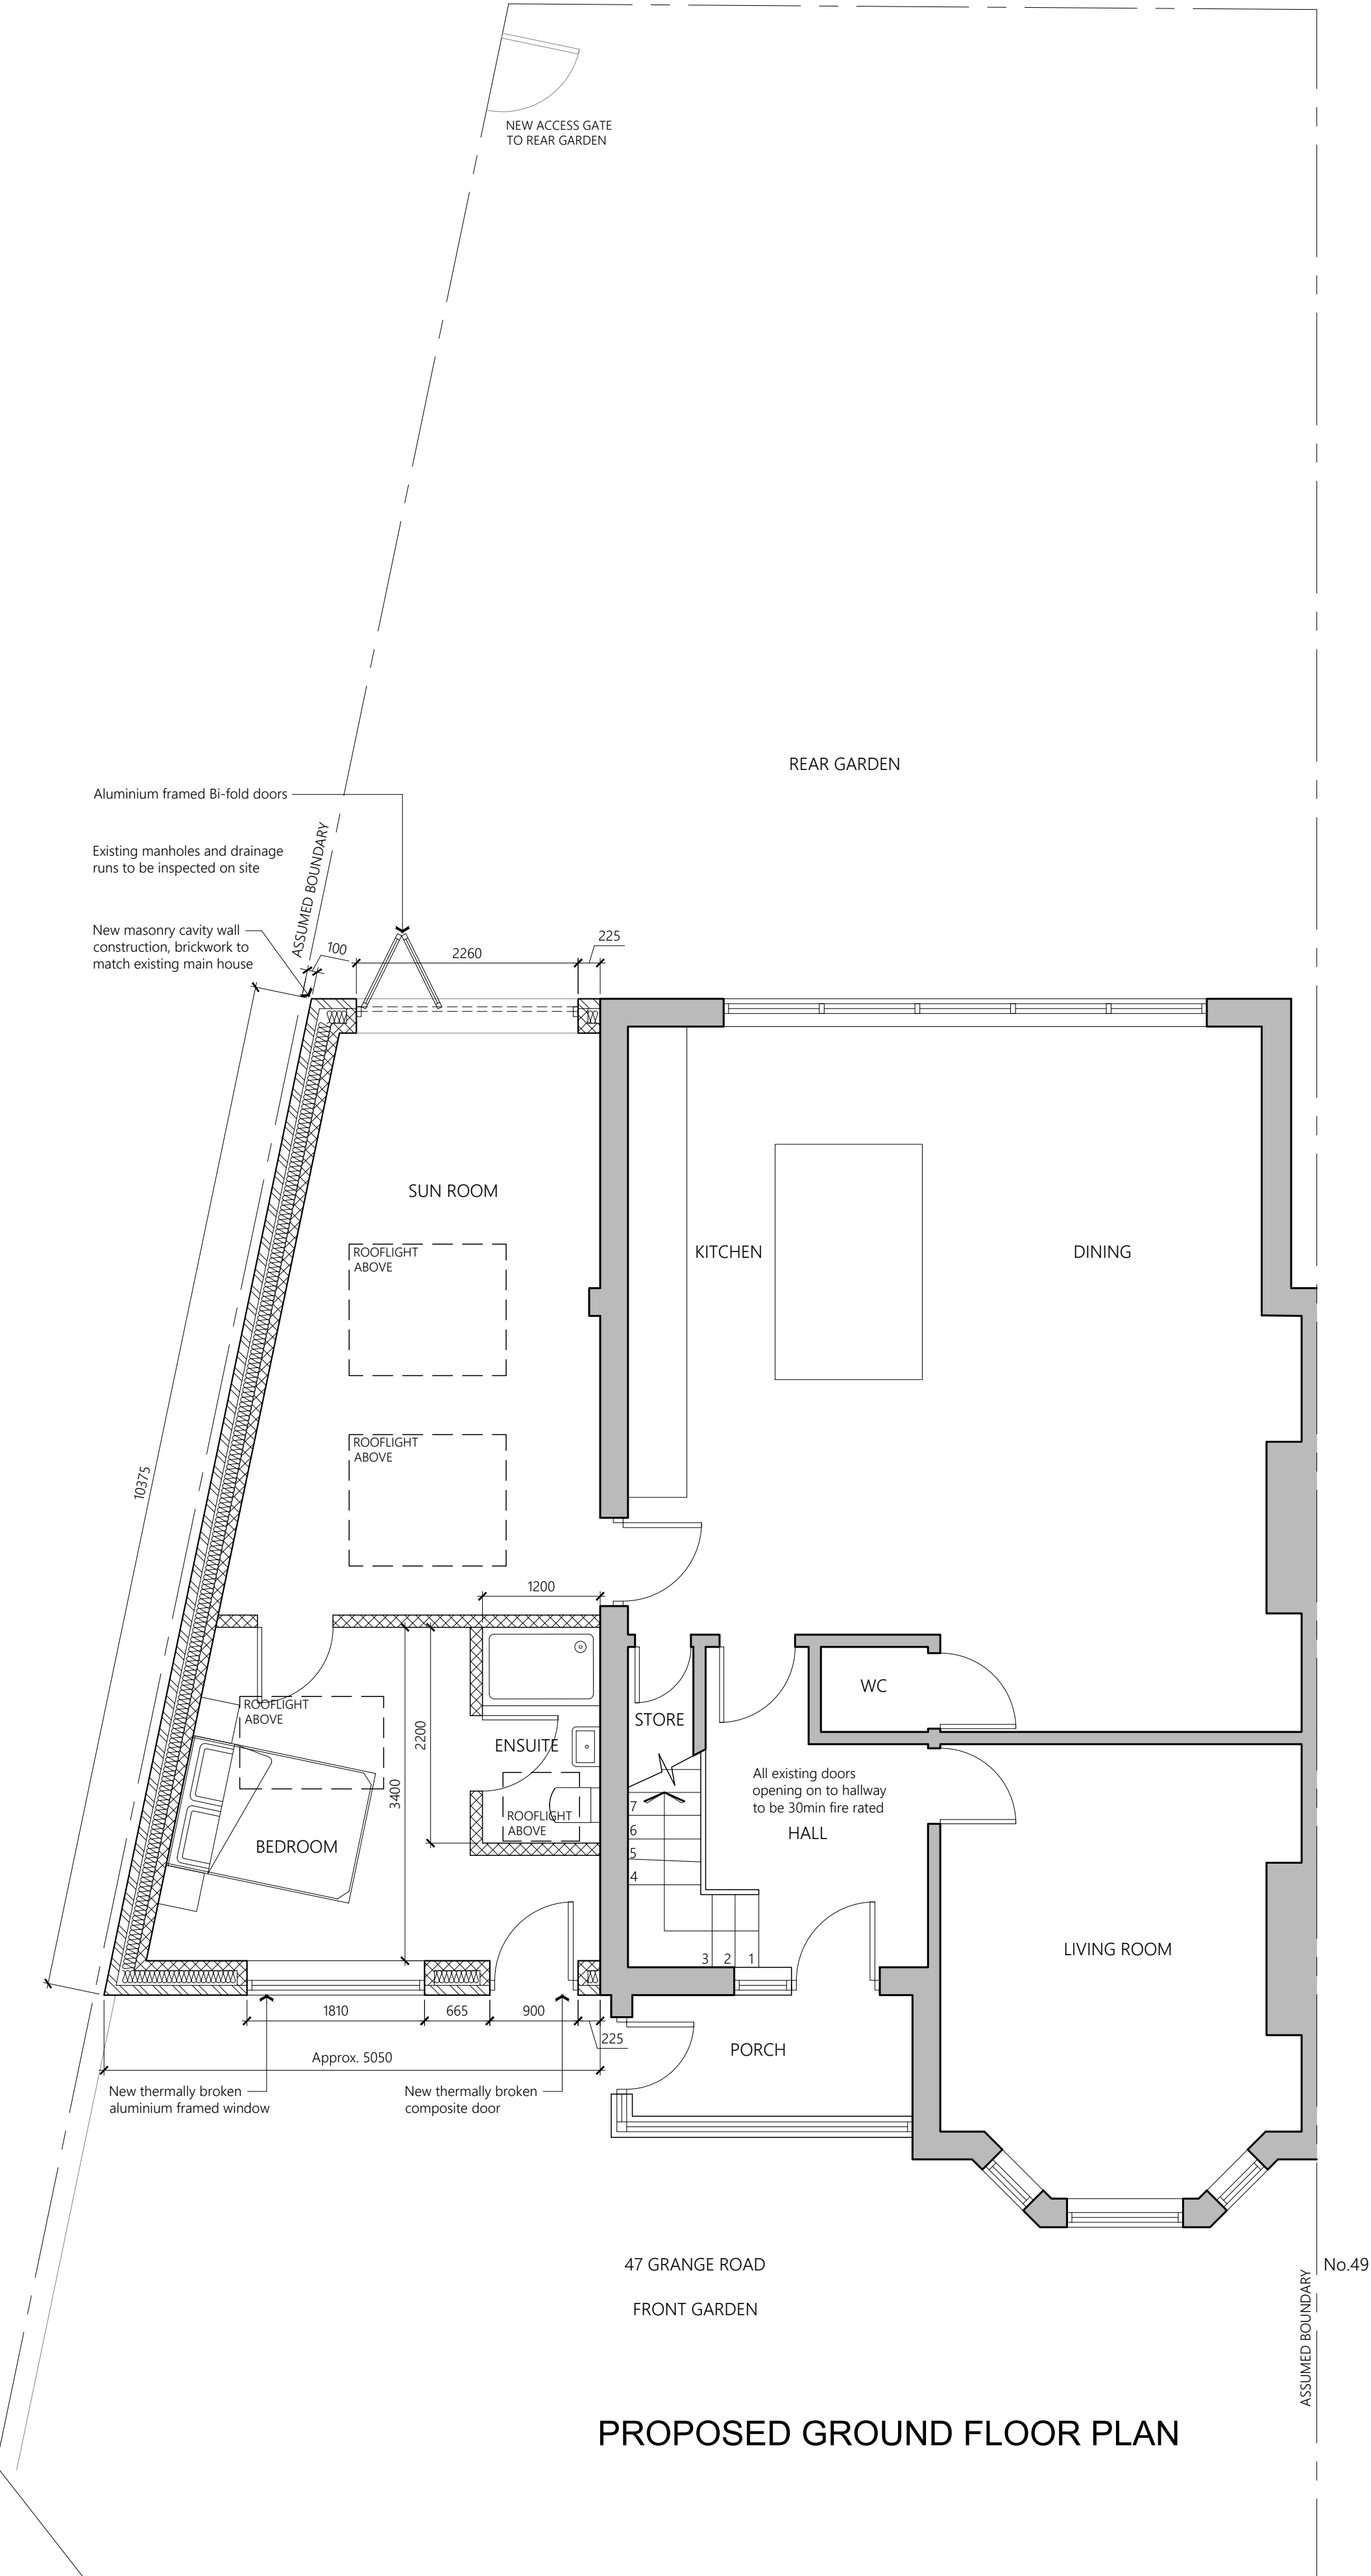