
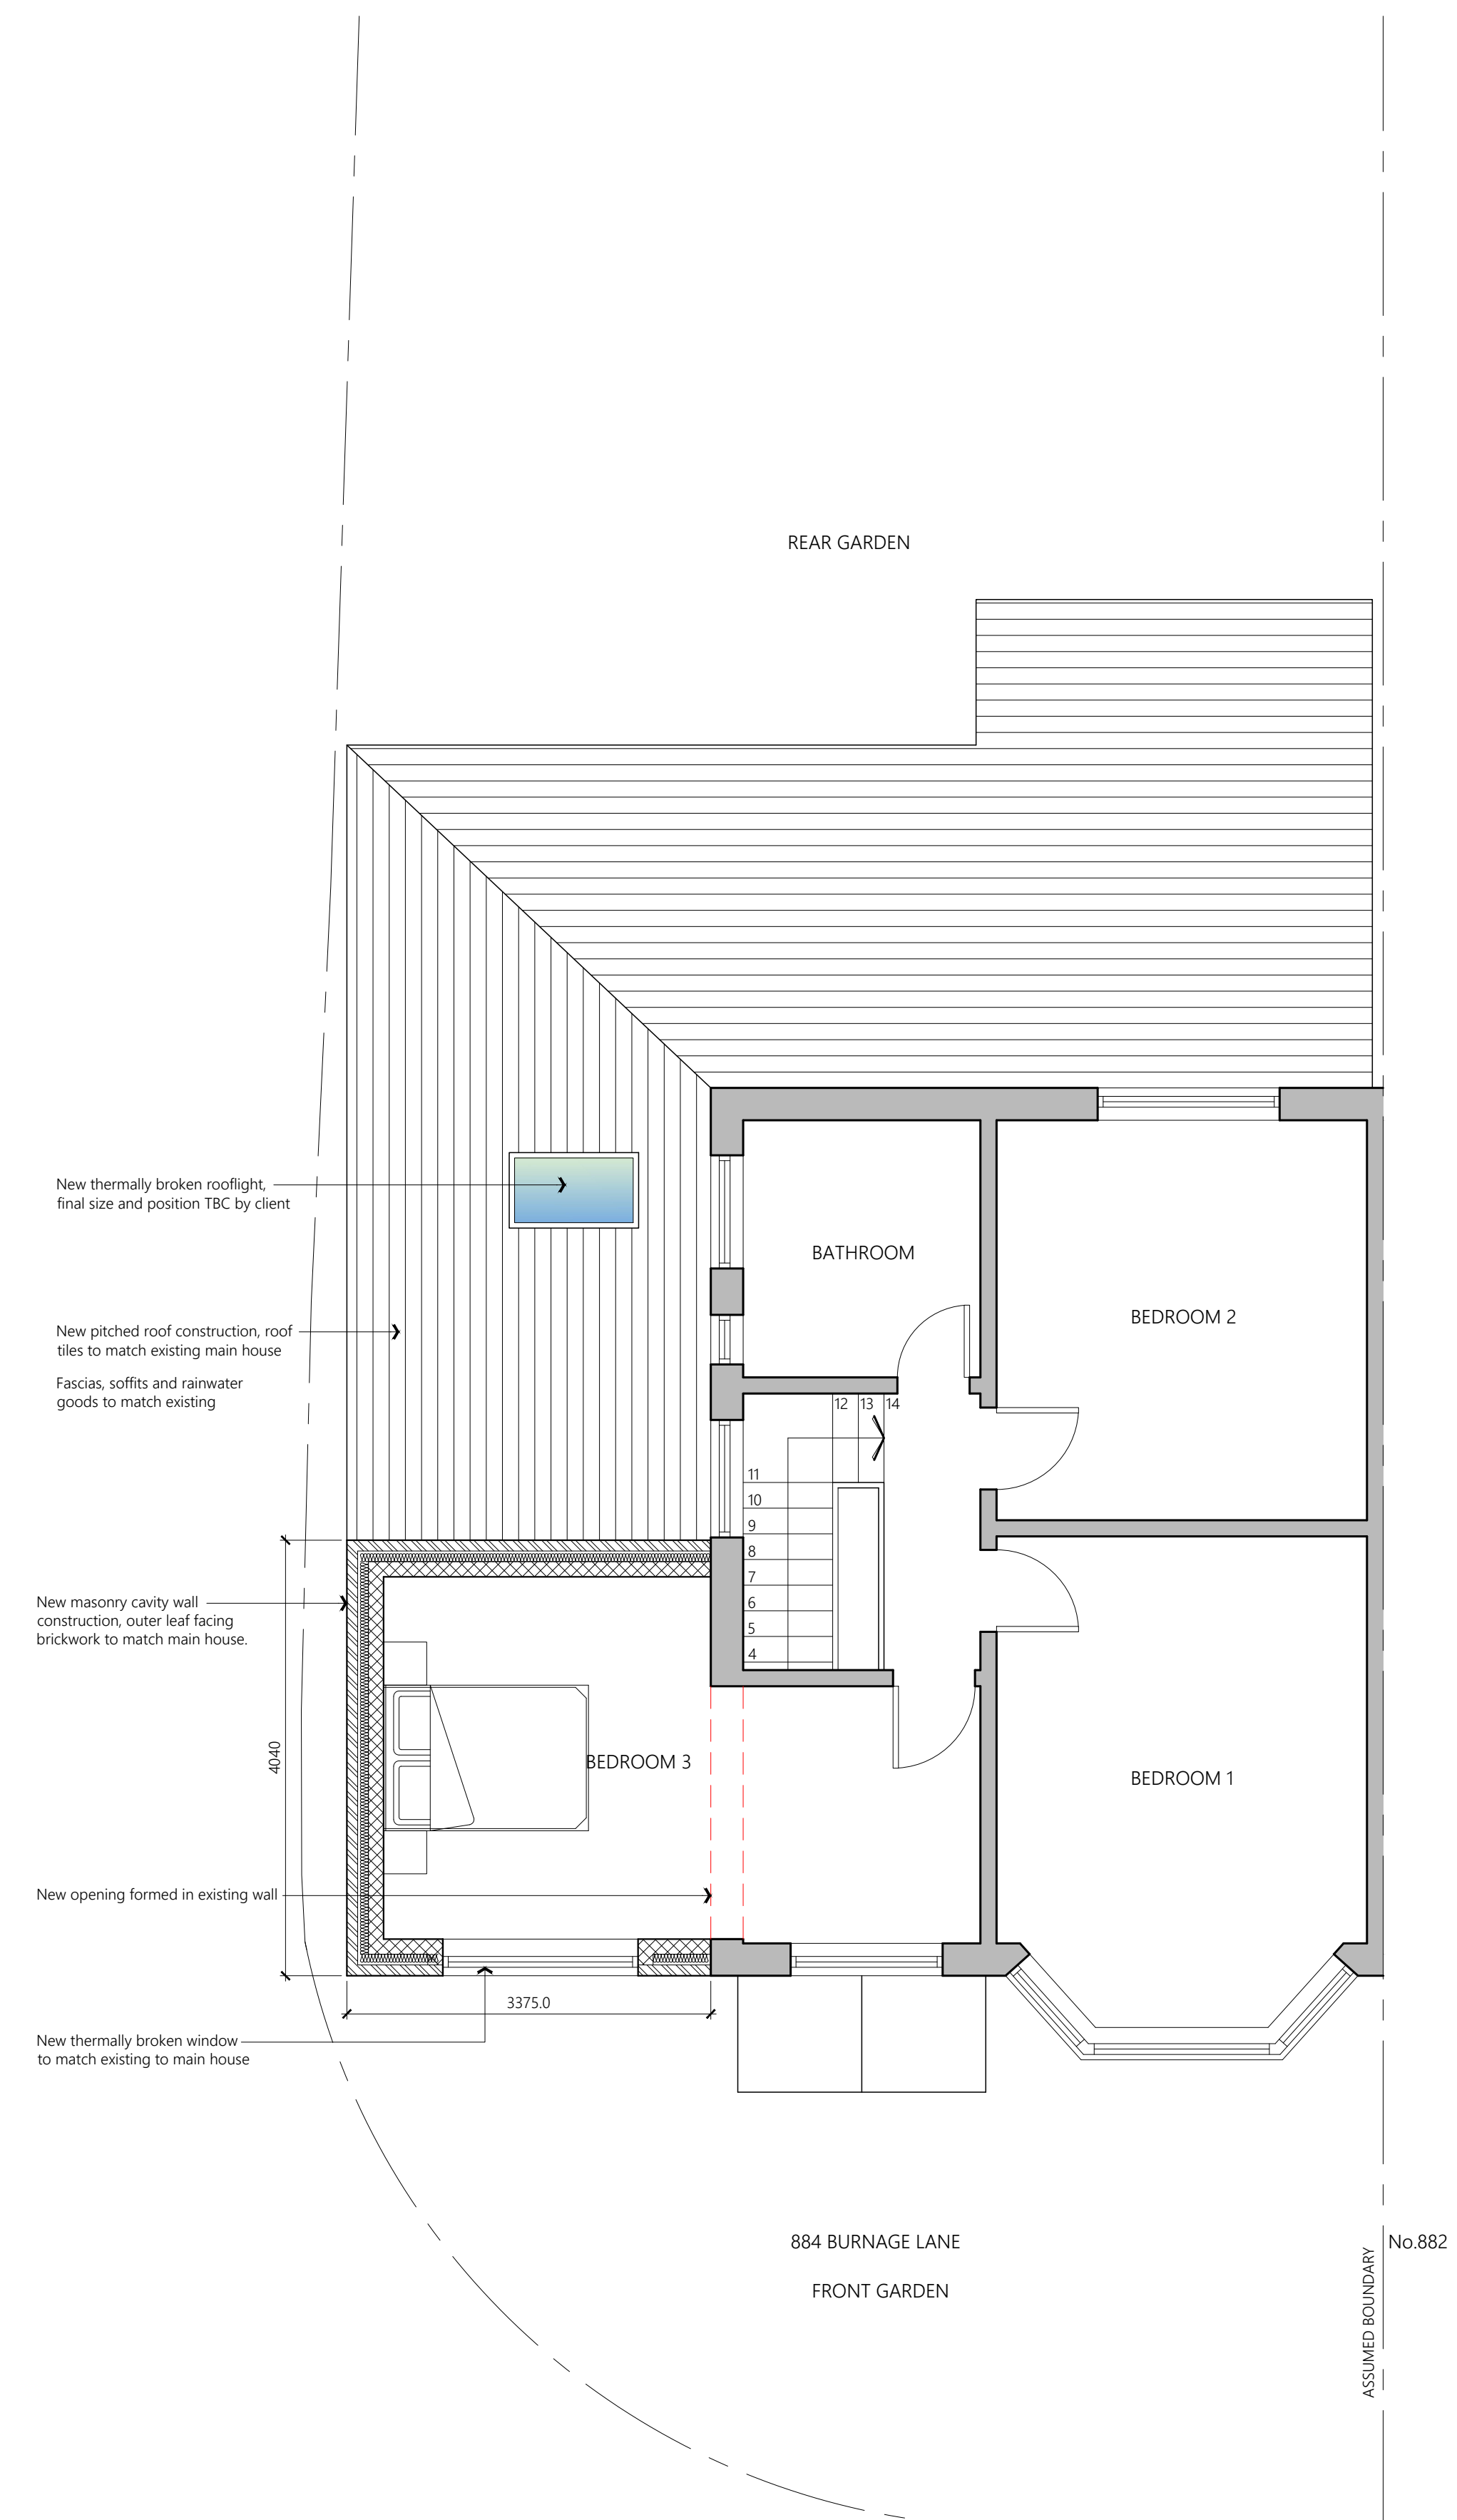


PROJECT	884 Burnage Lane Burnage M19 1RS		
CLIENT	M Zandi		
STATUS	Information		
DRAWING	Proposed Plans		
DWG No.	2307A-004	REV	A
SCALE	1:50@A1	DATE	May '23

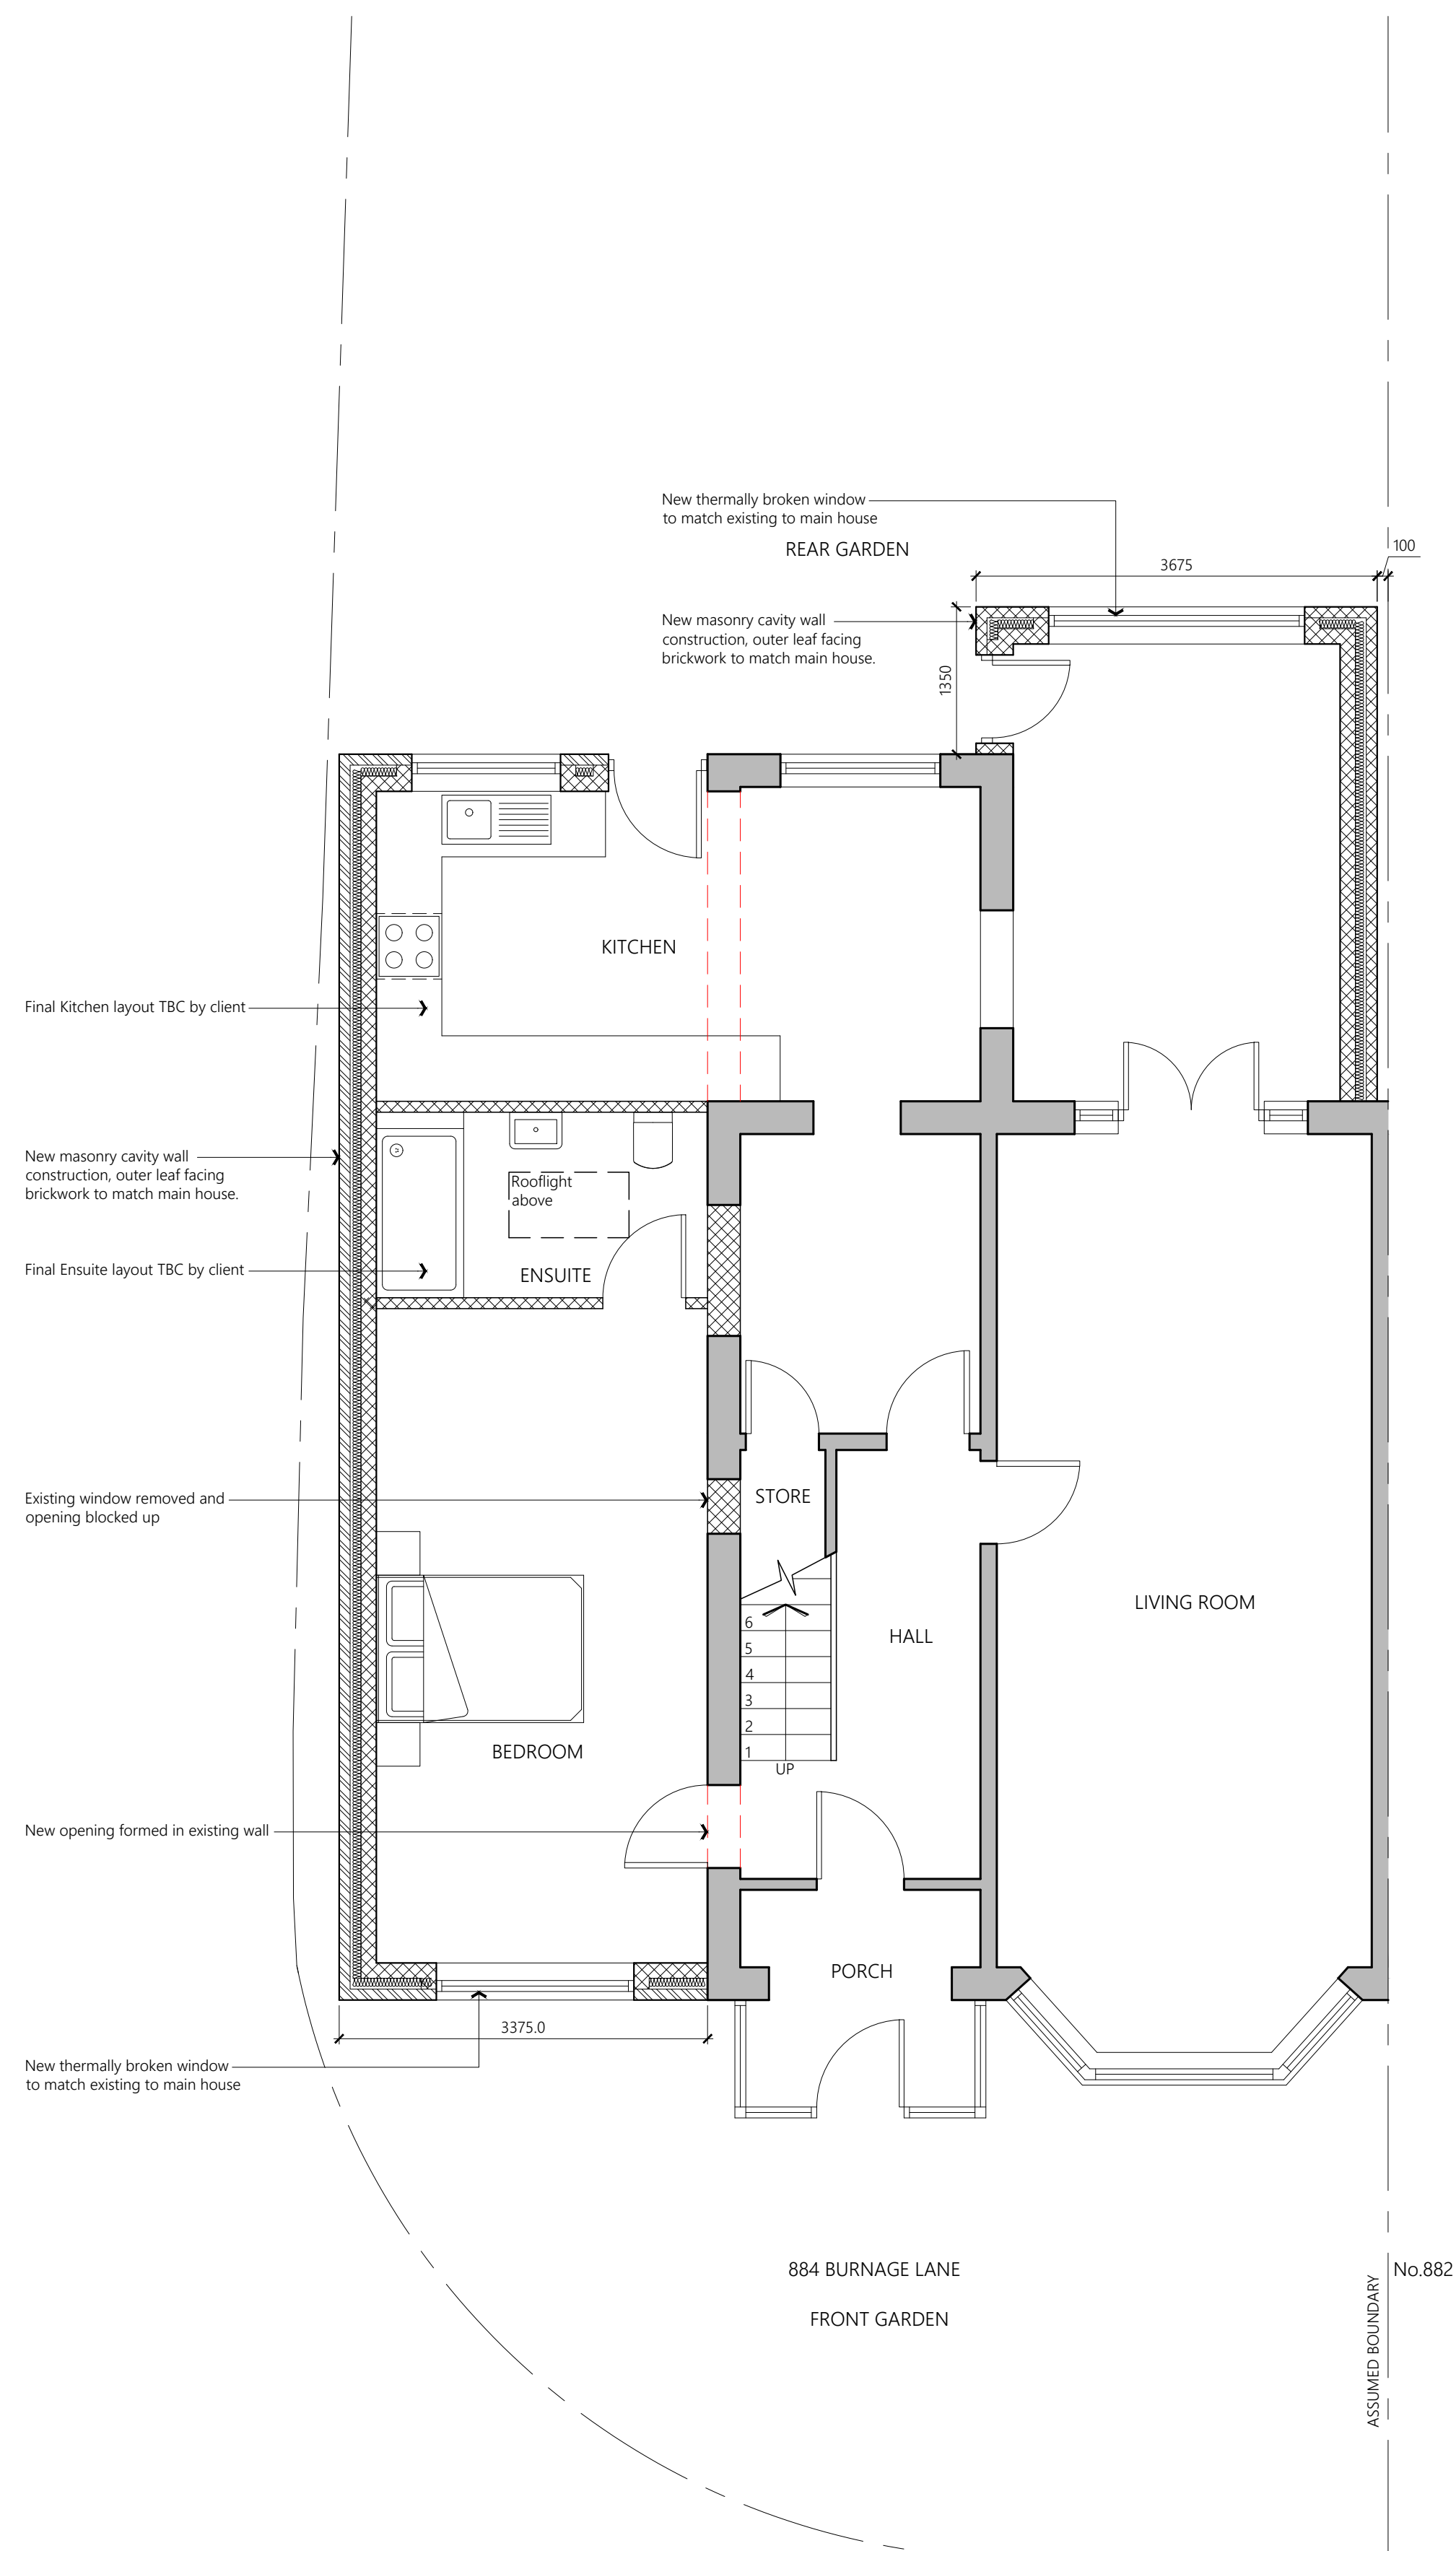

website: www.agbcbad.co.uk
email: info@agbcbad.co.uk
telephone: 07912 090 125
DO NOT SCALE FROM THIS DRAWING