


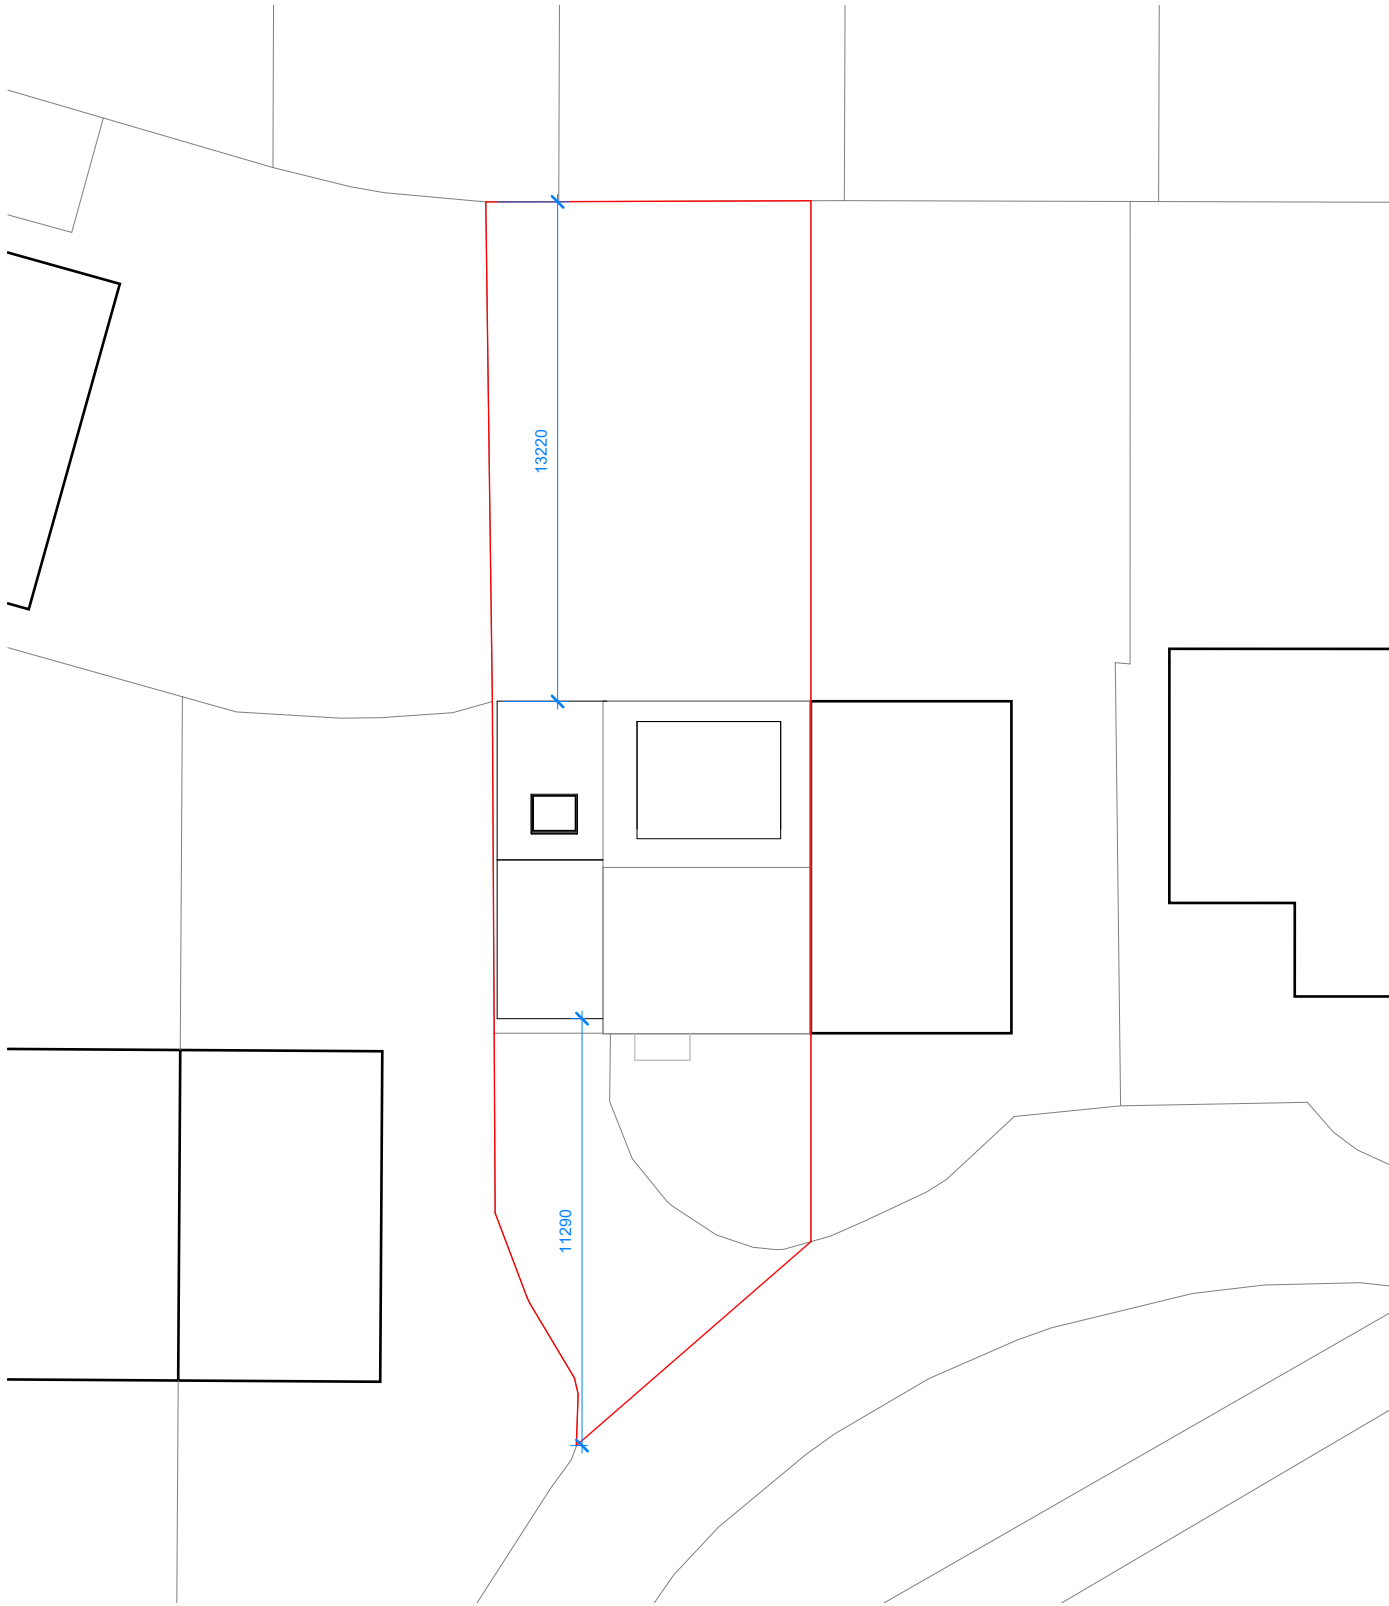

1

Existing
1 : 200



2

Proposed
1 : 200

CLIENT: Sunnel Idubor

© Copyright Diogel Architecture. All dimensions to be checked and verified on site. This drawing is to be read in conjunction with all other relevant drawings and specifications. Any discrepancies in the drawings are to be reported immediately to Diogel Architecture. This drawing is not to be used for construction or sales purposes unless marked 'issued for construction'.
Dimensions and area schedules are subject to change.

DIOGEL
Your Home, Your Safe Place, Your World
adam@diogelarchitecture.co.uk / +44 (0)1248 800 321

REV	DESCRIPTION	DATE
-----	-------------	------

--	--	--


18 Crossley St.
M18 8BA
Site Layout Plan

SCALE: 1 : 200


DRAWN: BA

REVISION


JOB / DRAWING No.
1148-02-01-02

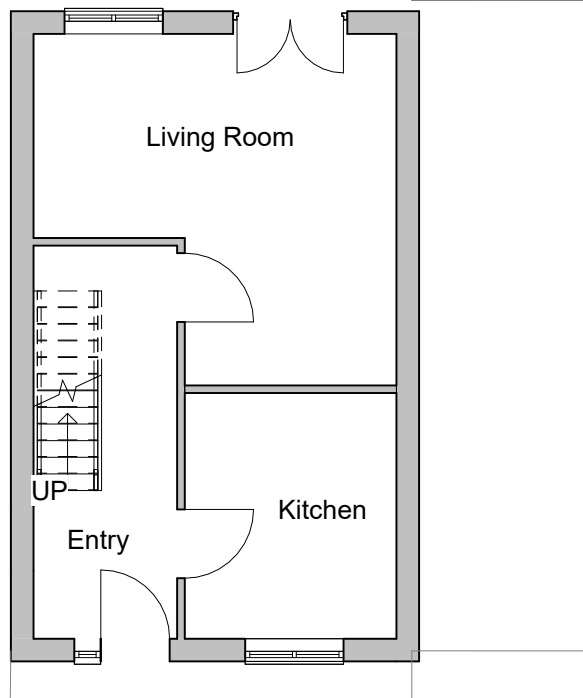

1 **Ground Floor**
1 : 100

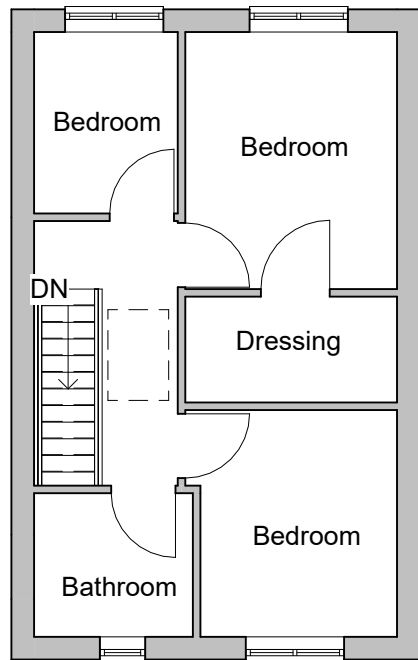

2 **First Floor**
1 : 100

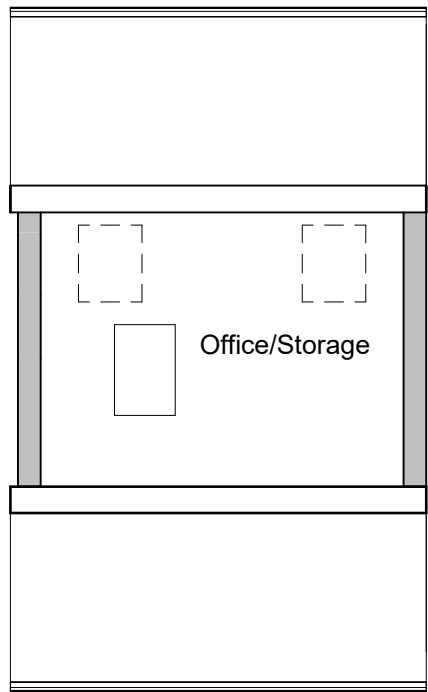

3 **Attic**
1 : 100

CLIENT: Sunnel Idubor

© Copyright Diogel Architecture. All dimensions to be checked and verified on site. This drawing is to be read in conjunction with all other relevant drawings and specifications. Any discrepancies in the drawings are to be reported immediately to Diogel Architecture. This drawing is not to be used for construction or sales purposes unless marked 'issued for construction'.
Dimensions and area schedules are subject to change.

DIOGEL
Your Home, Your Safe Place, Your World
adam@diogelarchitecture.co.uk / +44 (0)1248 800 321


REV	DESCRIPTION	DATE

18 Crossley St.
M18 8BA
Existing Plans


SCALE: 1 : 100
DRAWN: BA

REVISION


JOB / DRAWING No.
1148-02-03-01

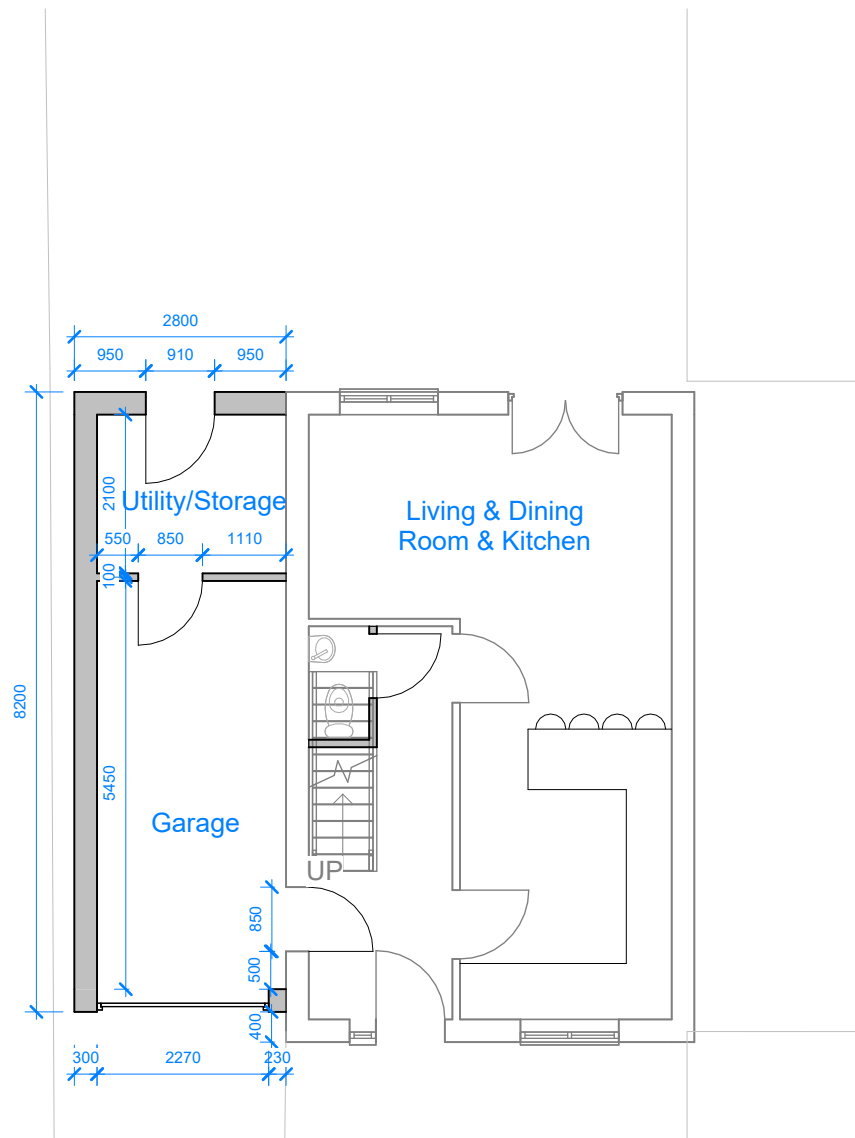

1 **Ground Floor**
1 : 100

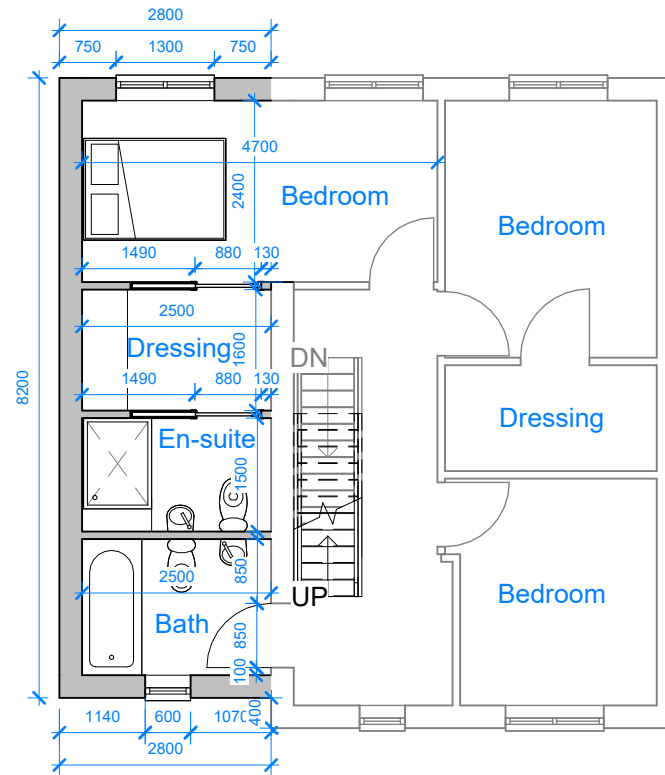

2 **First Floor**
1 : 100

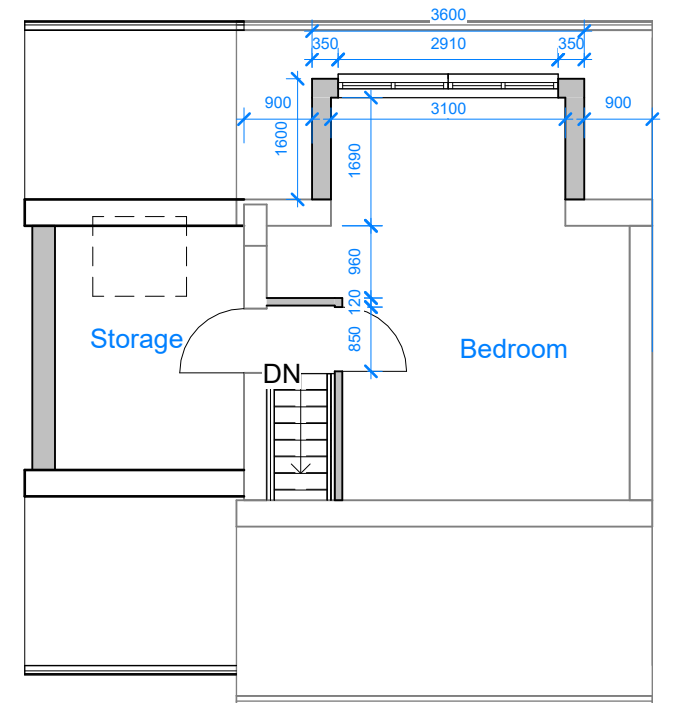

3 **Attic**
1 : 100

CLIENT: Sunnel Idubor

© Copyright Diogel Architecture. All dimensions to be checked and verified on site. This drawing is to be read in conjunction with all other relevant drawings and specifications. Any discrepancies in the drawings are to be reported immediately to Diogel Architecture. This drawing is not to be used for construction or sales purposes unless marked 'issued for construction'.

Dimensions and area schedules are subject to change.

DIOGEL

Your Home, Your Safe Place, Your World
adam@diogelarchitecture.co.uk / +44 (0)1248 800 321

REV DESCRIPTION DATE

18 Crossley St.
M18 8BA
Proposed Plans

SCALE: 1 : 100


DRAWN: BA

JOB / DRAWING No.


1148-02-03-02

REVISION




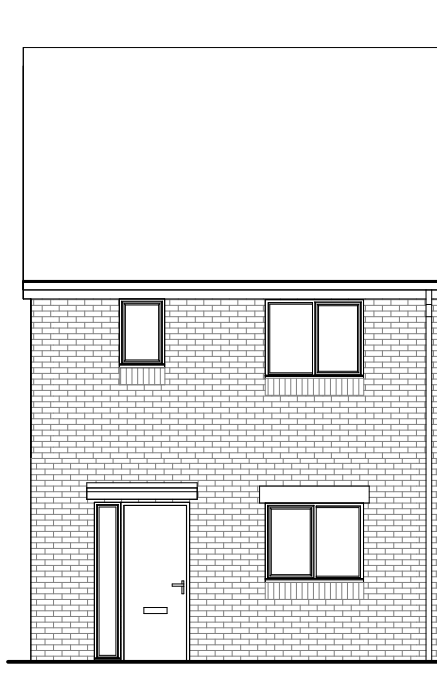

1 **Front**
1 : 100

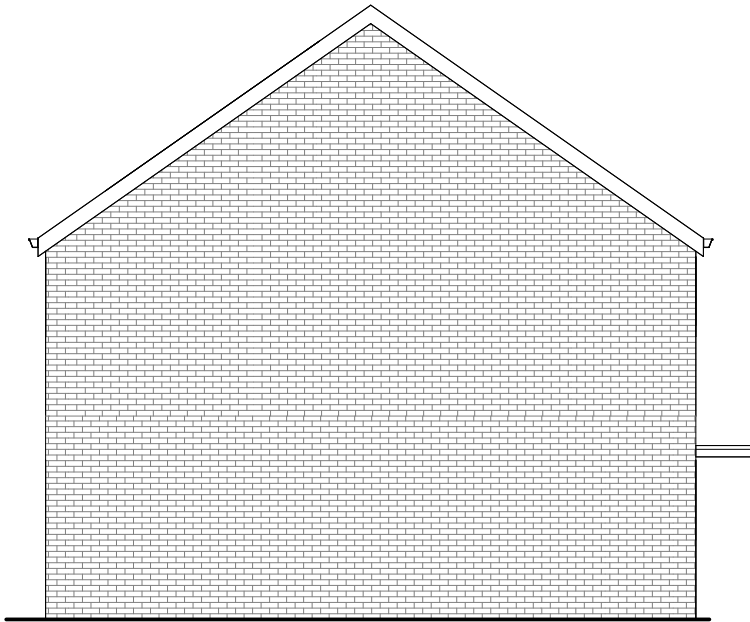

2 **Side**
1 : 100

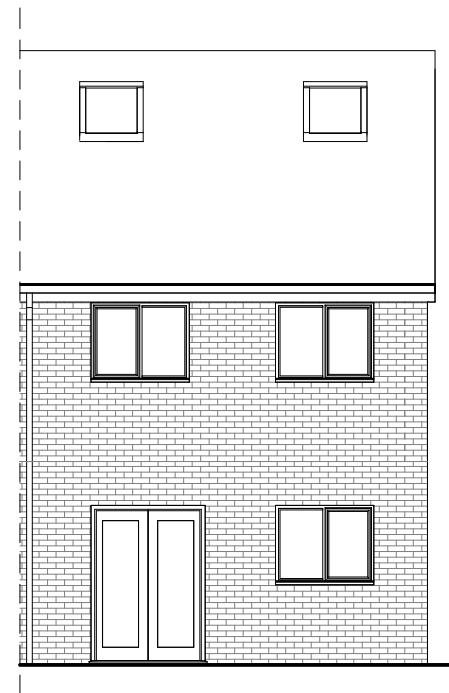

3 **Rear**
1 : 100

CLIENT: Sunnel Idubor

© Copyright Diogel Architecture. All dimensions to be checked and verified on site. This drawing is to be read in conjunction with all other relevant drawings and specifications. Any discrepancies in the drawings are to be reported immediately to Diogel Architecture. This drawing is not to be used for construction or sales purposes unless marked 'issued for construction'.
Dimensions and area schedules are subject to change.

DIOGEL
Your Home, Your Safe Place, Your World
adam@diogelarchitecture.co.uk / +44 (0)1248 800 321

REV DESCRIPTION DATE

--	--	--

18 Crossley St.
M18 8BA
Existing Elevations


SCALE: 1 : 100

DRAWN: BA


REVISION

JOB / DRAWING No.


1148-02-04-01

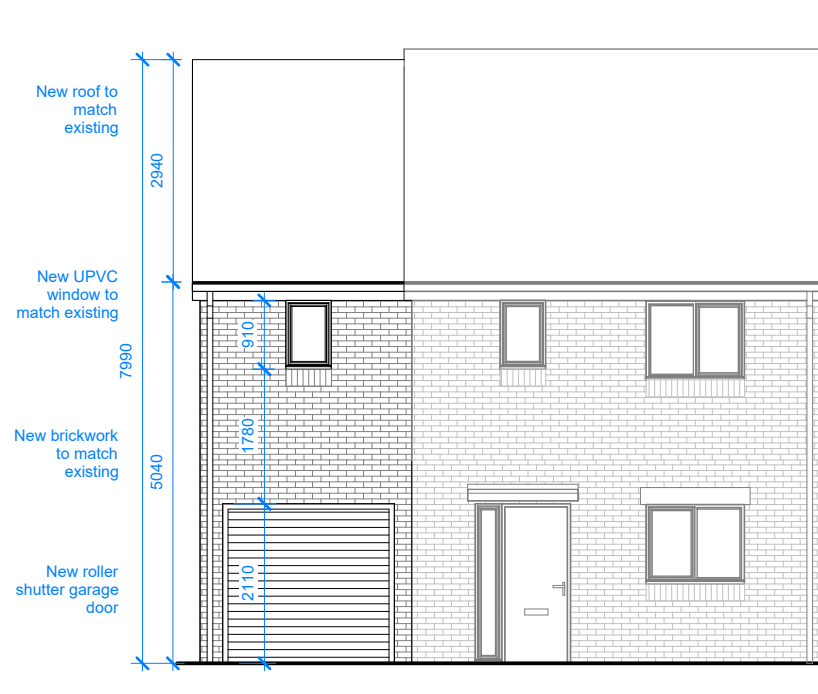

1 Front
1 : 100

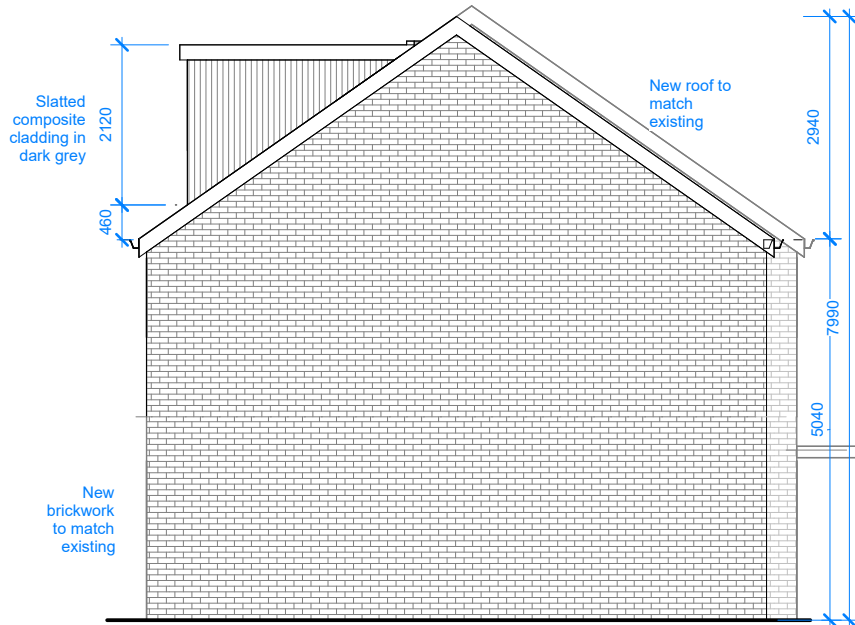

2 Side
1 : 100

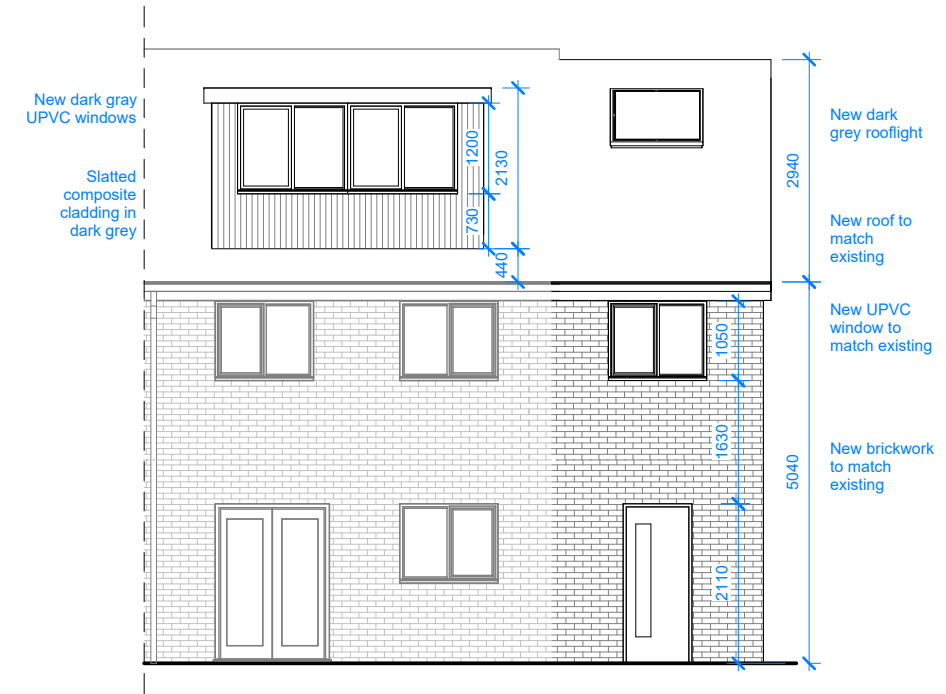

3 Rear
1 : 100

CLIENT: Sunnel Idubor

REV DESCRIPTION DATE

18 Crossley St.
M18 8BA
Proposed Elevations

REVISION

© Copyright Diogel Architecture. All dimensions to be checked and verified on site. This drawing is to be read in conjunction with all other relevant drawings and specifications. Any discrepancies in the drawings are to be reported immediately to Diogel Architecture. This drawing is not to be used for construction or sales purposes unless marked 'issued for construction'.

Dimensions and area schedules are subject to change.

DIOGEL
Your Home, Your Safe Place, Your World
adam@diogelarchitecture.co.uk / +44 (0)1248 800 321

SCALE: 1 : 100

DRAWN: BA

JOB / DRAWING No.

1148-02-04-02