

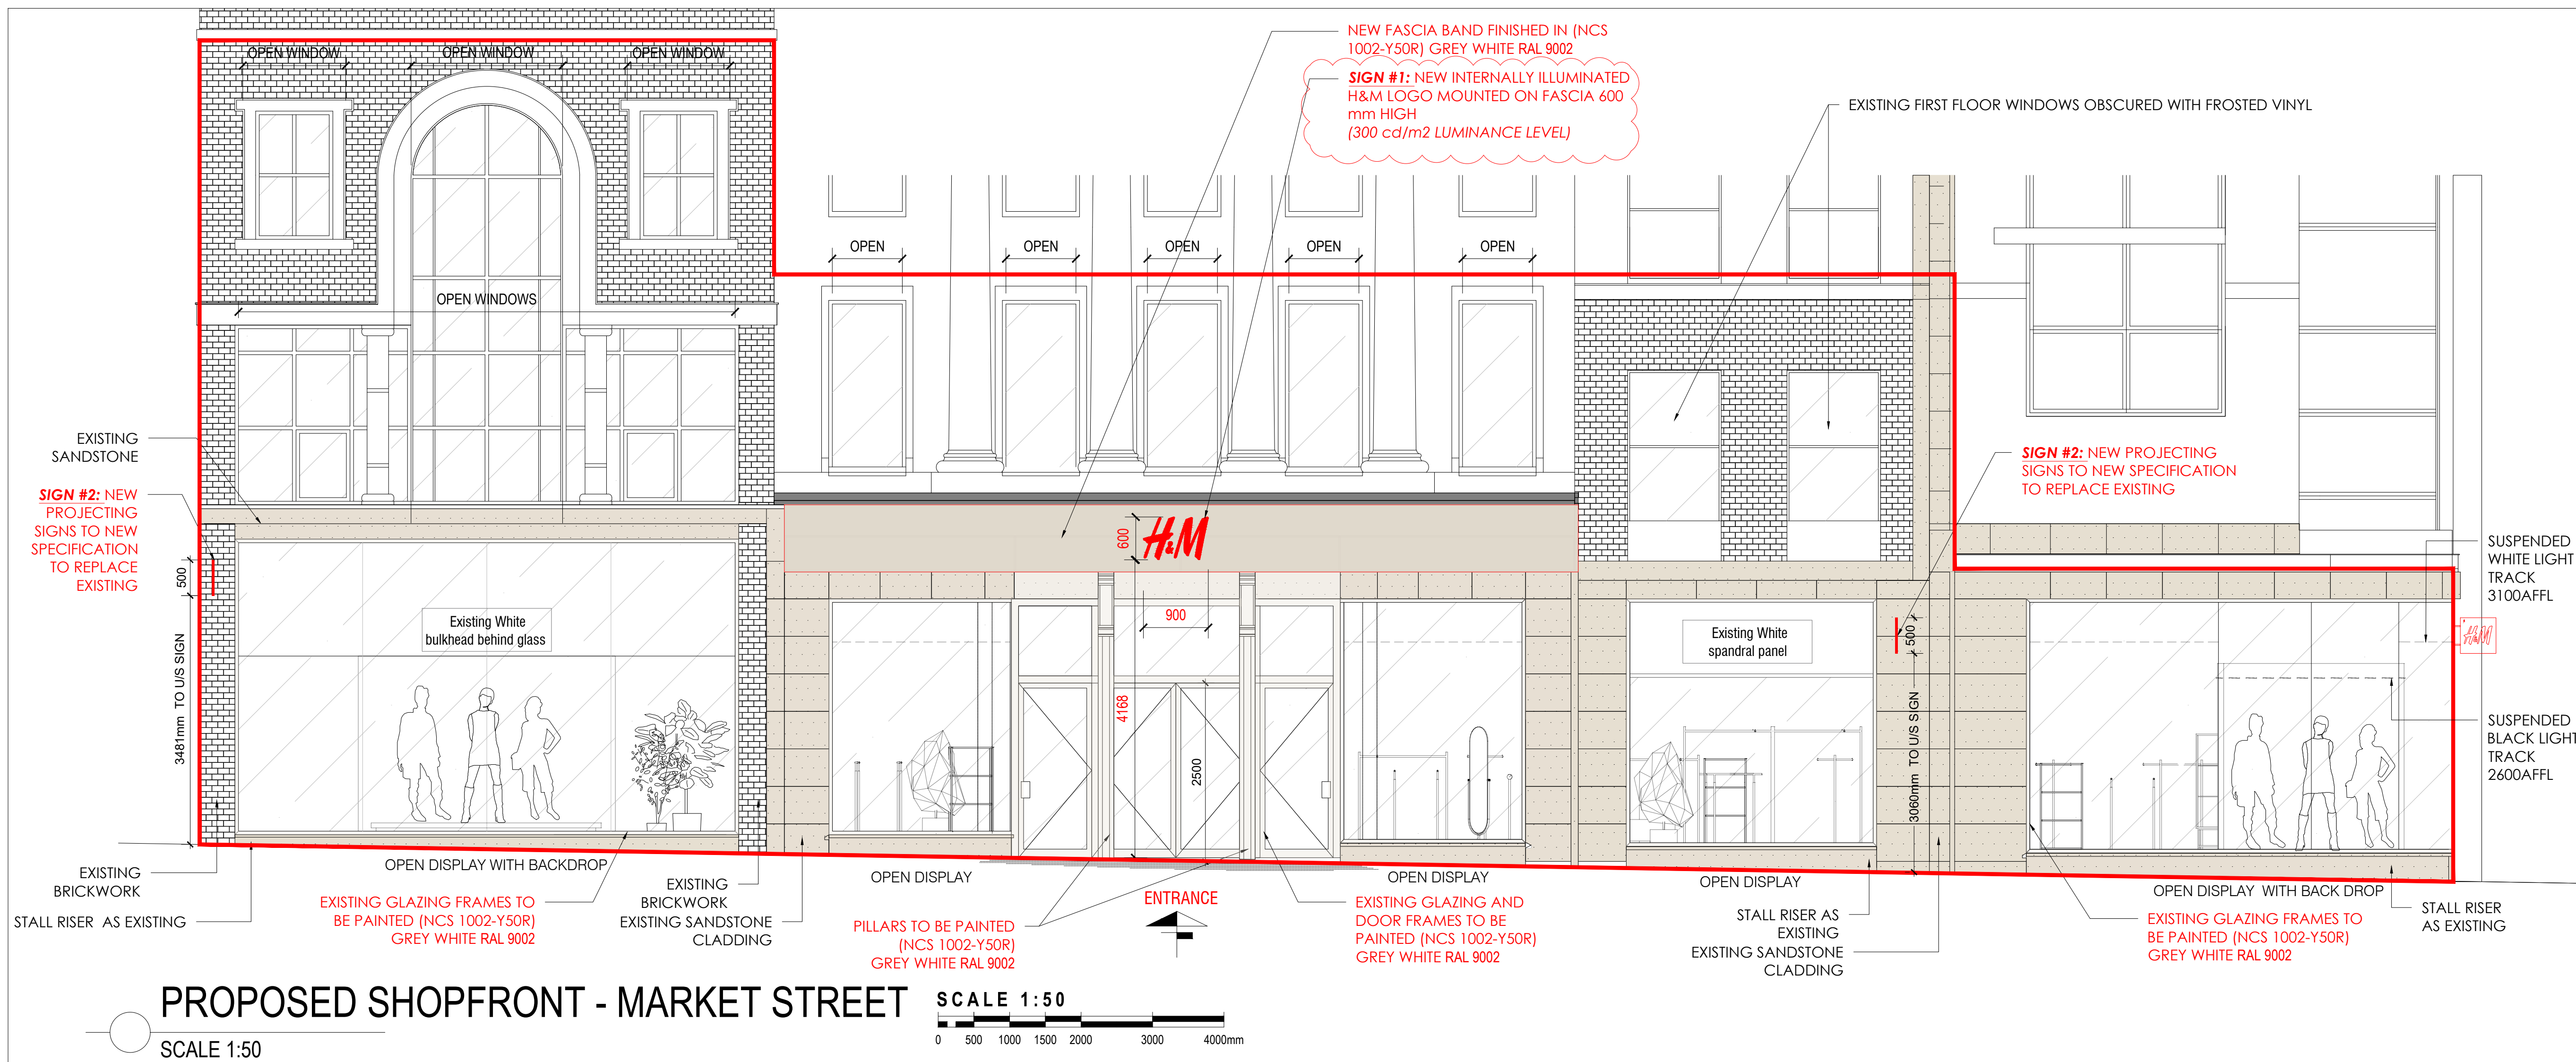


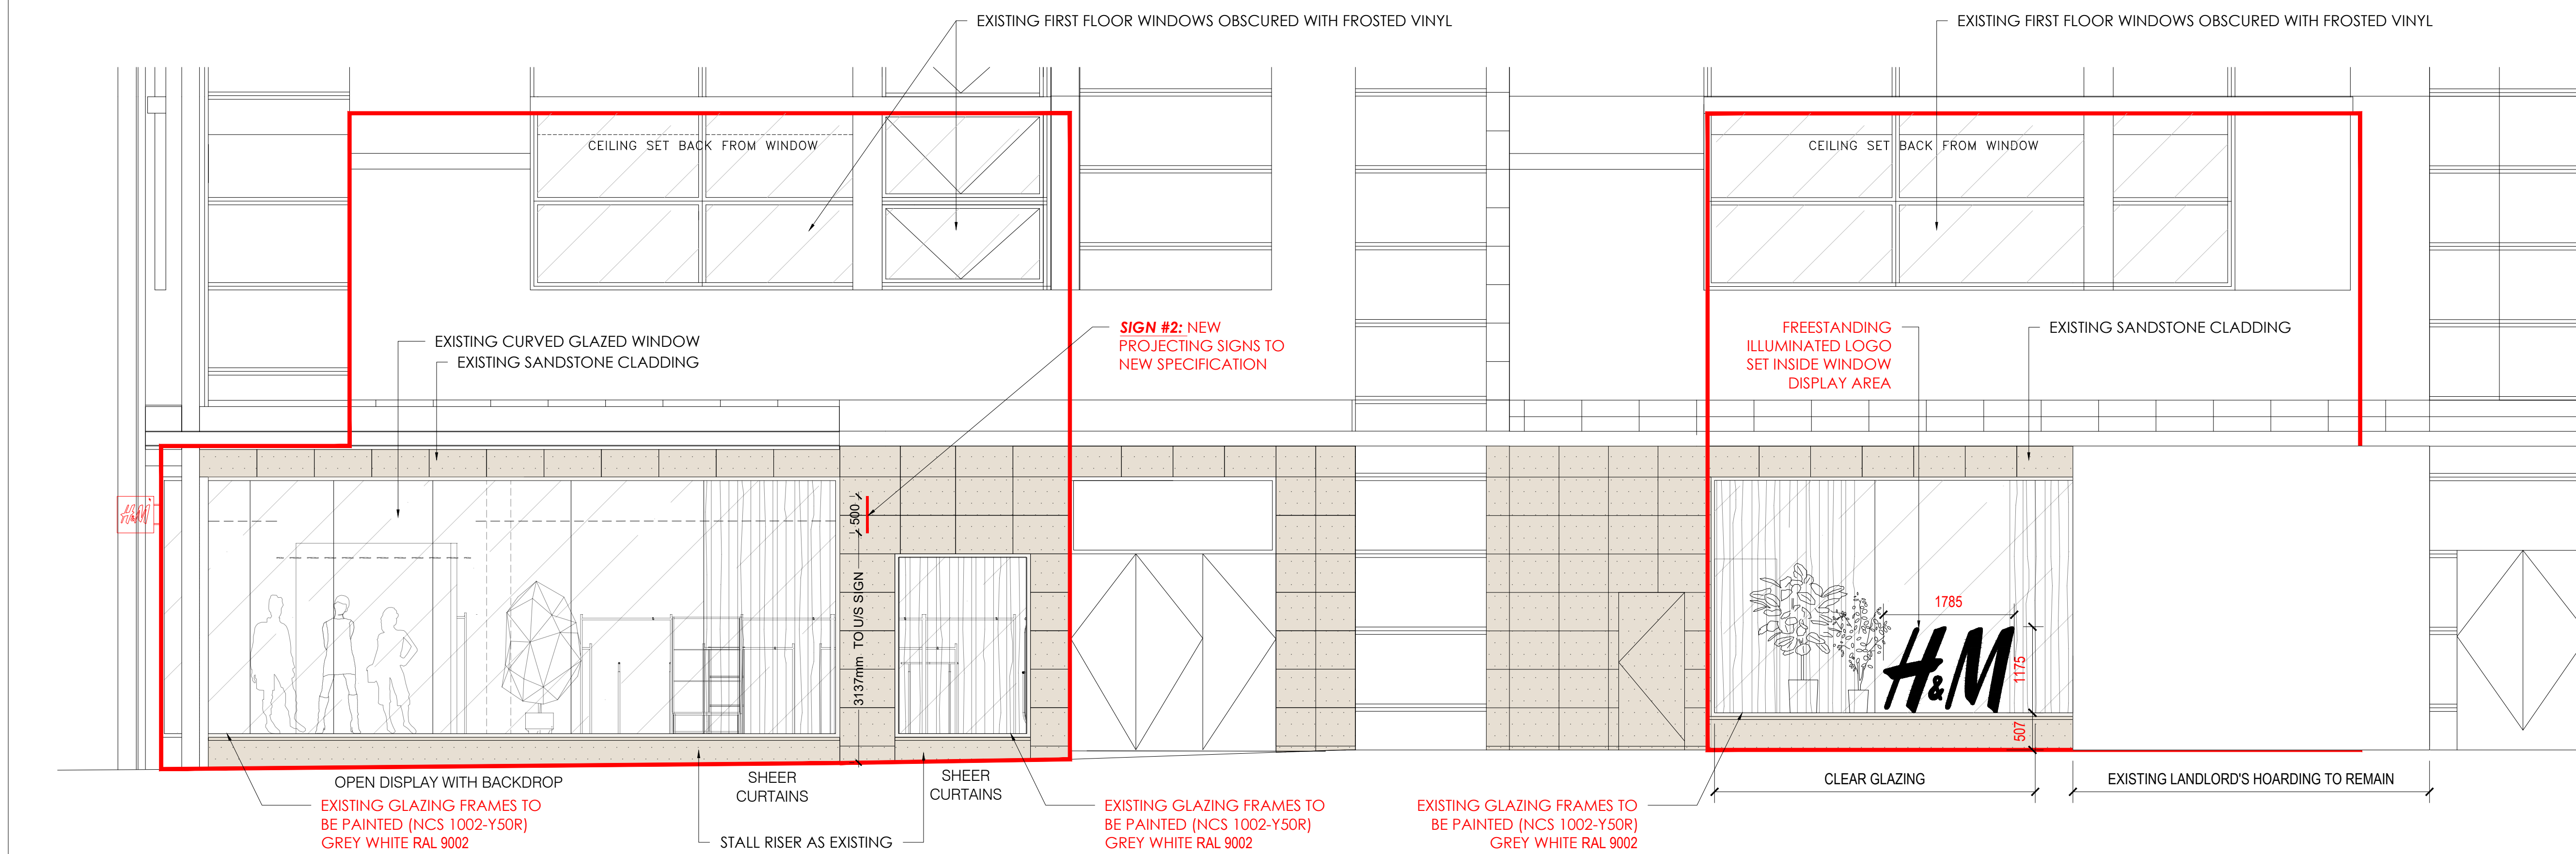

PROPOSED SHOPFRONT - MARKET STREET

SCALE 1:50


SCALE 1:50

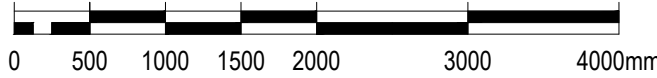

PROPOSED SHOPFRONT - BROWN STREET

SCALE 1:50

SCALE 1:50

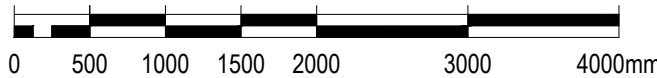

MANCHESTER

GENERAL NOTES


1. THIS DRAWING MUST NOT BE SCALED.
2. FOLLOWING COMMENCEMENT OF WORK ON SITE, ISSUED DRAWINGS AND DETAILS MAY BE SUBJECT TO CHANGE DUE TO SITE CONDITIONS OR CONTRACTOR DESIGN MODIFICATIONS.
3. ALL WORKS MUST BE CARRIED OUT TO THE SATISFACTION OF LOCAL AND STATUTORY AUTHORITIES, IN ACCORDANCE WITH CURRENT BUILDING REGULATIONS AND CODES OF PRACTICE.
4. ALL DIMENSIONS ARE TO BE VERIFIED WITH THE CONTRACTOR ON SITE PRIOR TO MANUFACTURE OR INSTALLATION.
5. QUADRANT DESIGN MUST BE INFORMED OF ANY AMENDMENTS TO THE DESIGN ON SITE.

MORE INFO




SCAN THIS CODE TO ACCESS:

QD WEBSITE

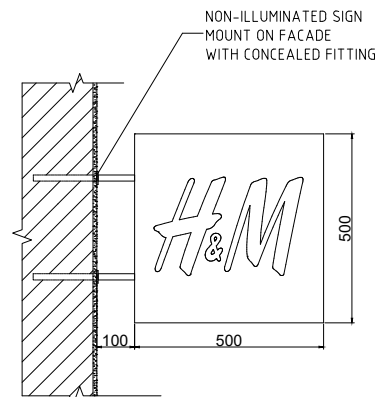

FRONT & BACK VIEW

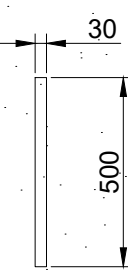

SIDE VIEW

SIGN #2

SCALE 1:20

REV.	DATE	UPDATE	BY
~	06.04.22	ISSUED TO CLIENT	GR
A	23.02.23	ISSUED TO CLIENT	GR
B	21.03.23	ISSUED FOR PLANNING	GR
C	21.04.23	AMENDED FOR PLANNING	GR
D	12.06.23	AMENDED FOR PLANNING	GR
E	21.06.23	LUMINANCE AMENDED	GR

WORK STAGE

FEASIBILITY

CLIENT



PROJECT

MANCHESTER(GB368)
68-70 Market Street, M1 1PW

SHEET TITLE

PROPOSED SHOPFRONT

SCALE

AS SHOWN AT A1

SHEET NO:

J001821_A4_00

REVISION:

E



INTERIOR ARCHITECTURE
& DESIGN

QUADRANT DESIGN
58 KINGS ROAD,
READING,
RG1 3AA

(+44)0118 9591 581
hello@quadrantdesign.co.uk
www.quadrantdesign.co.uk