


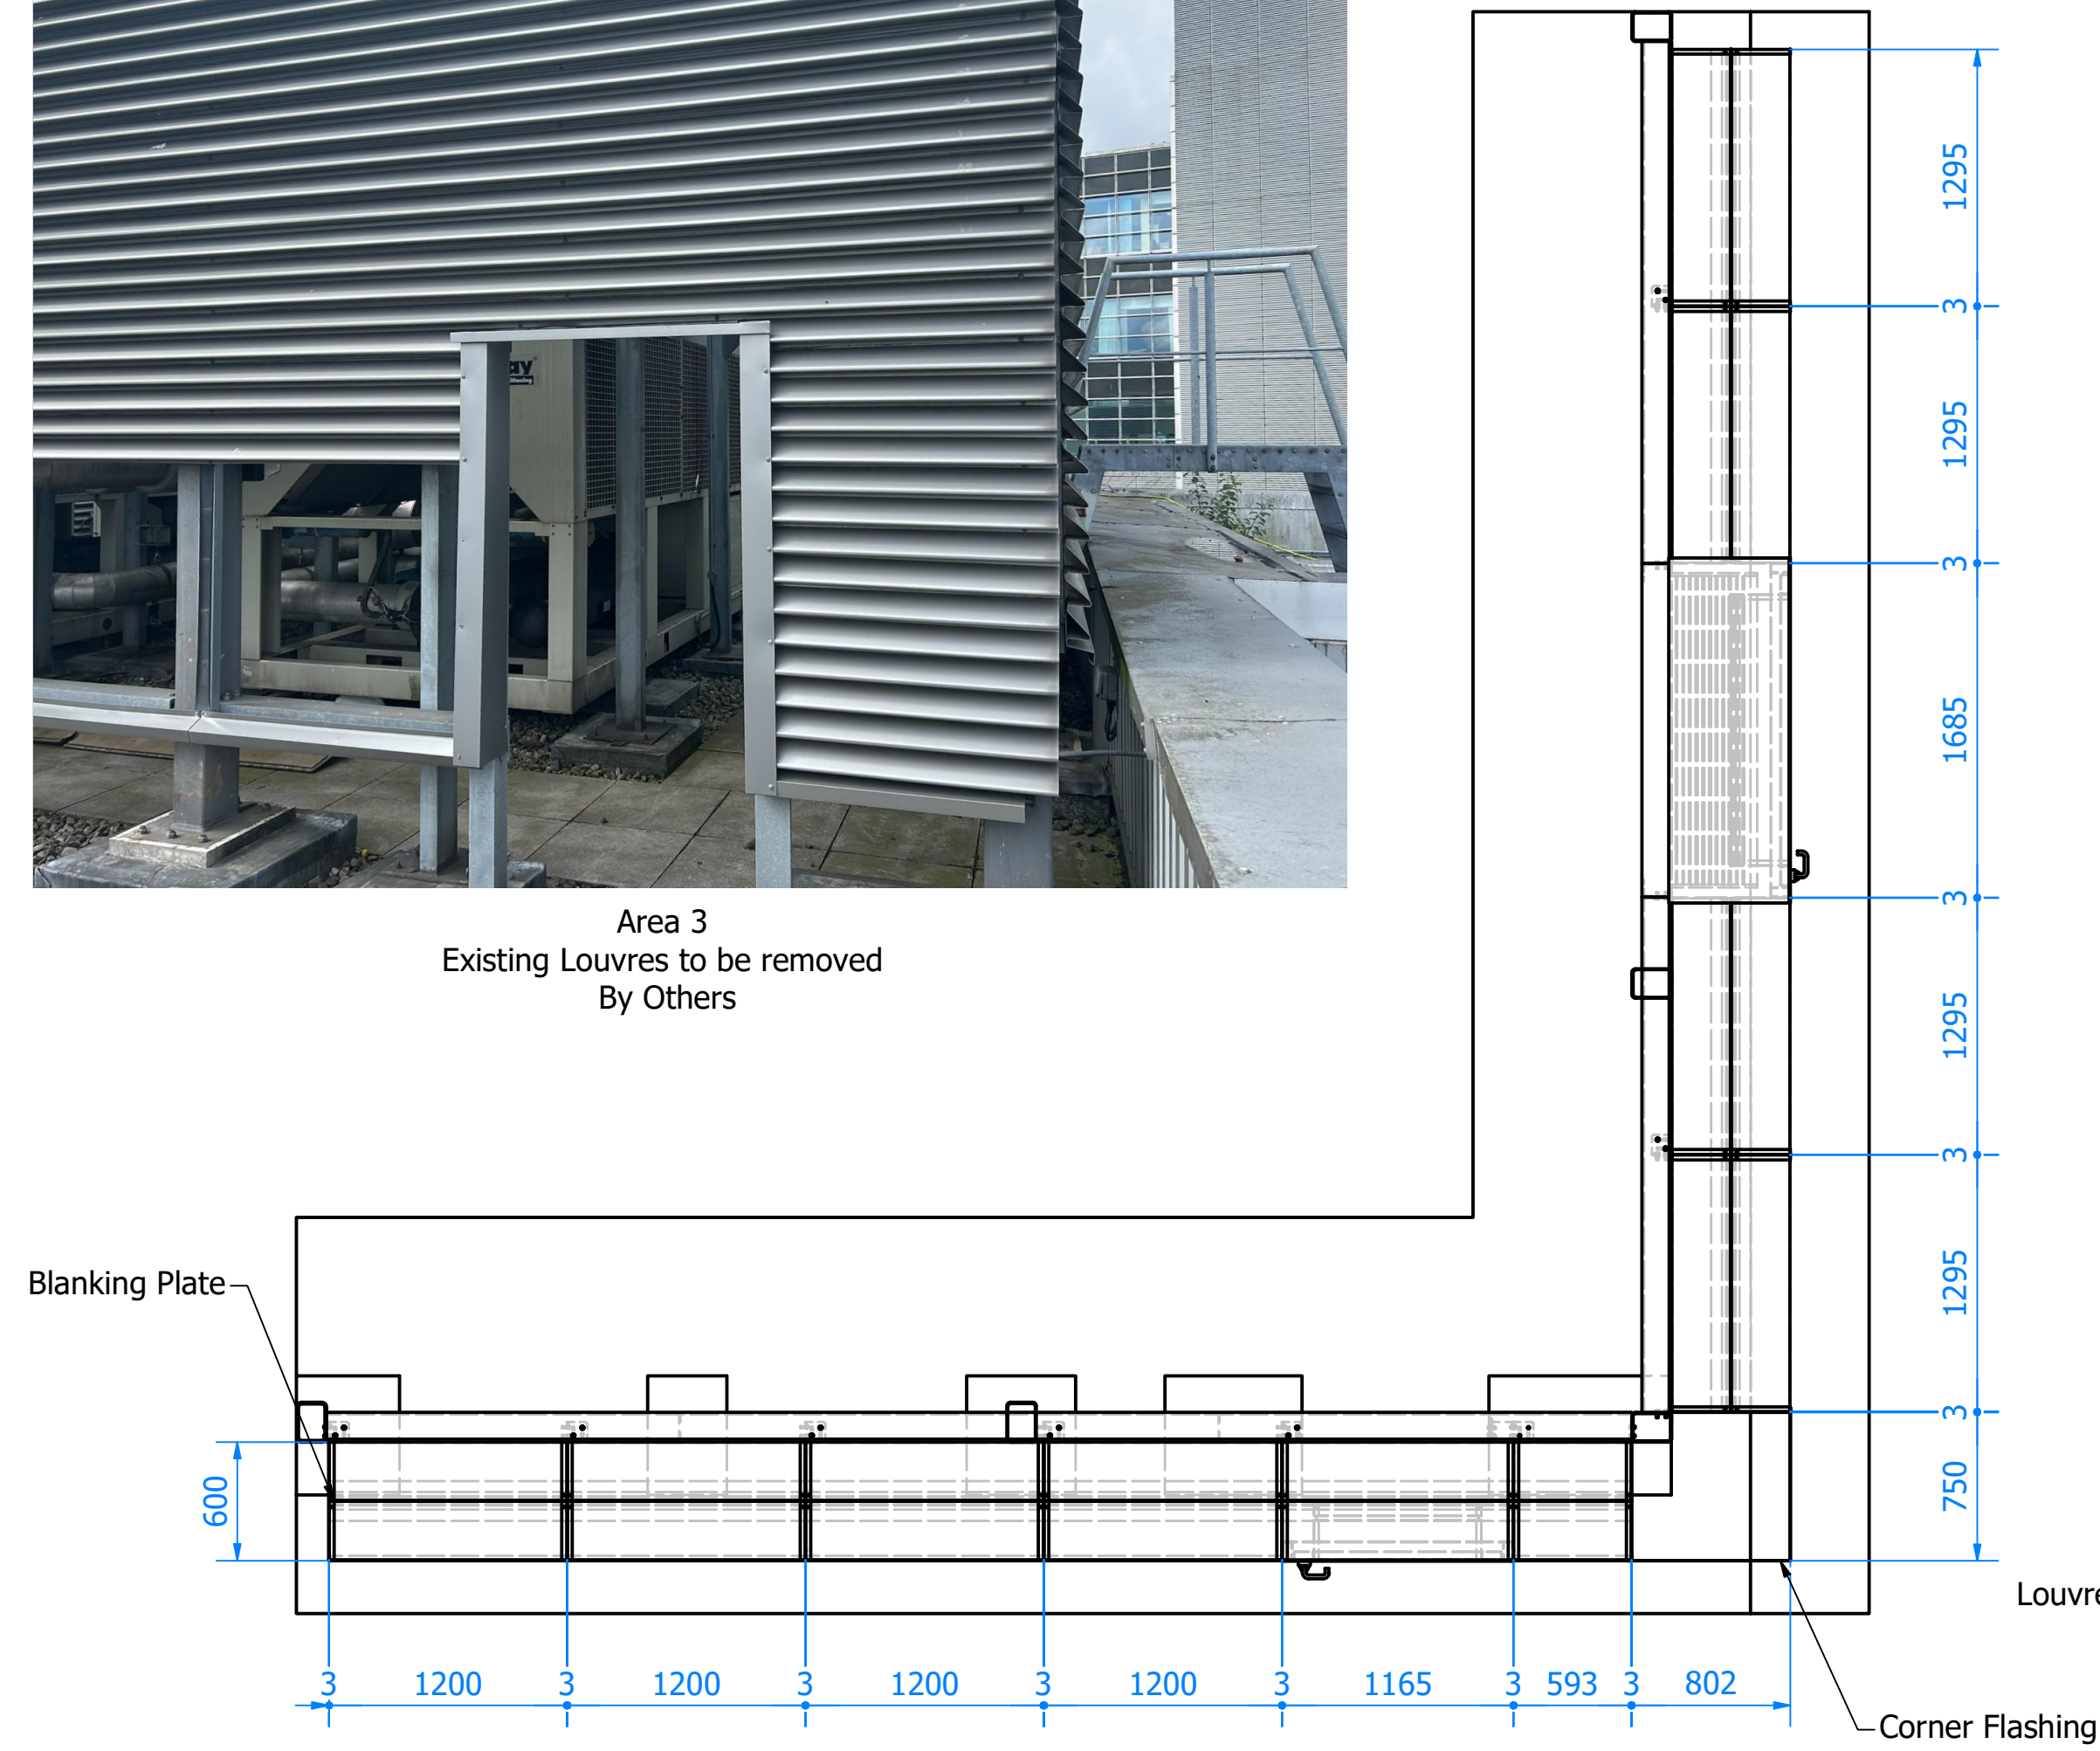


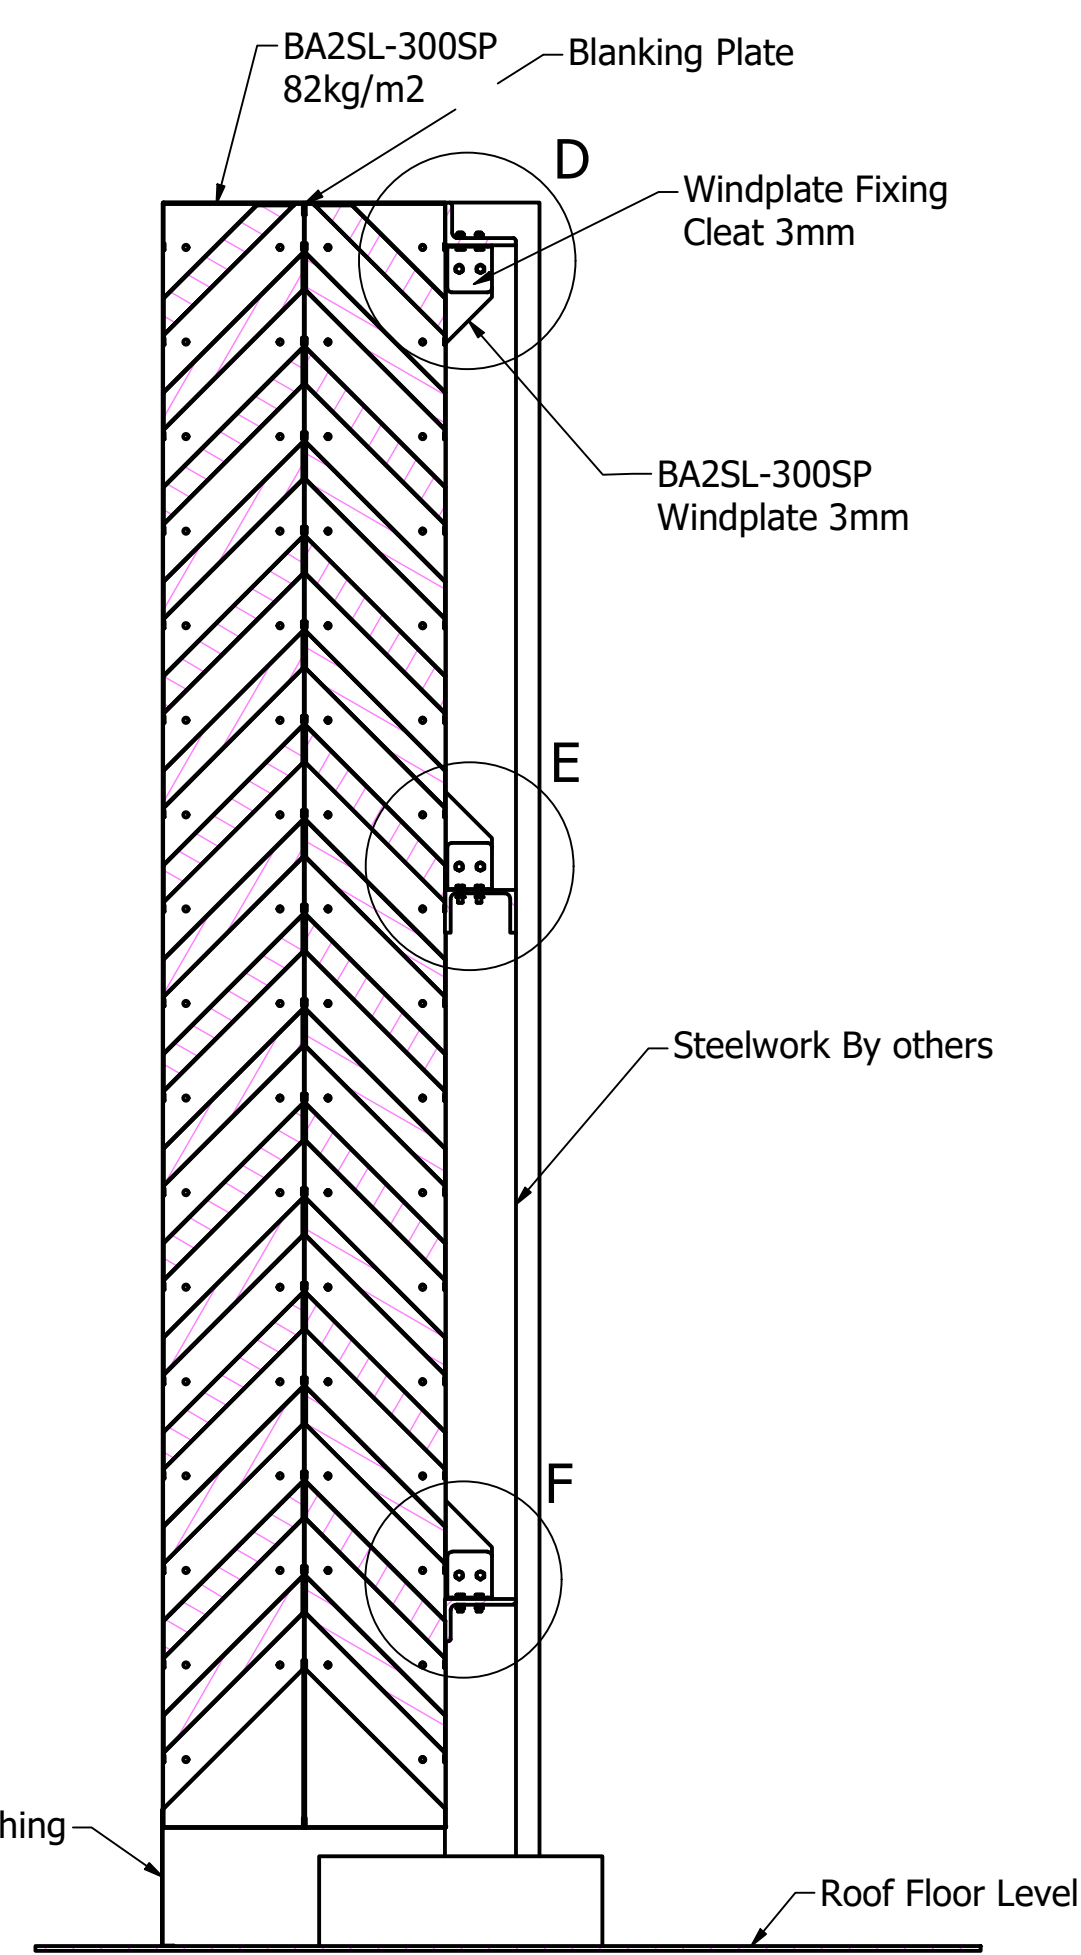


Area 3
Existing Louvres to be removed
By Others

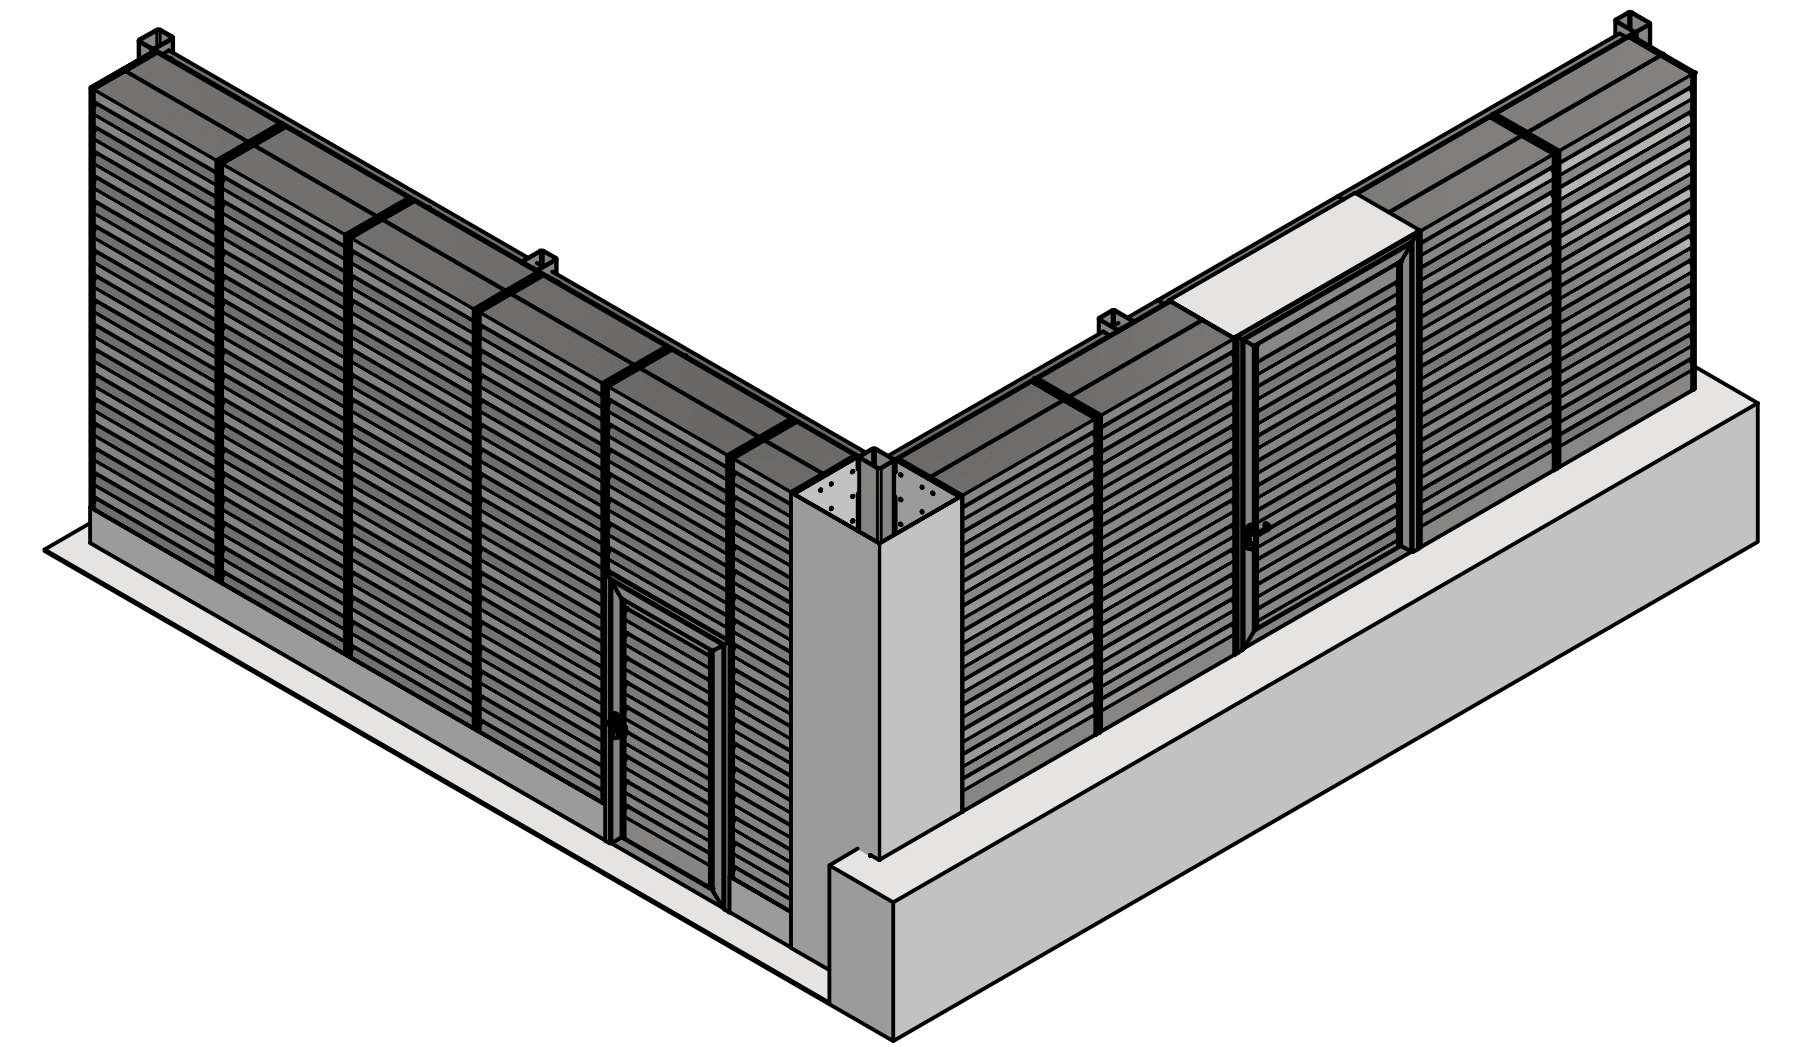


C-C (1 : 16)

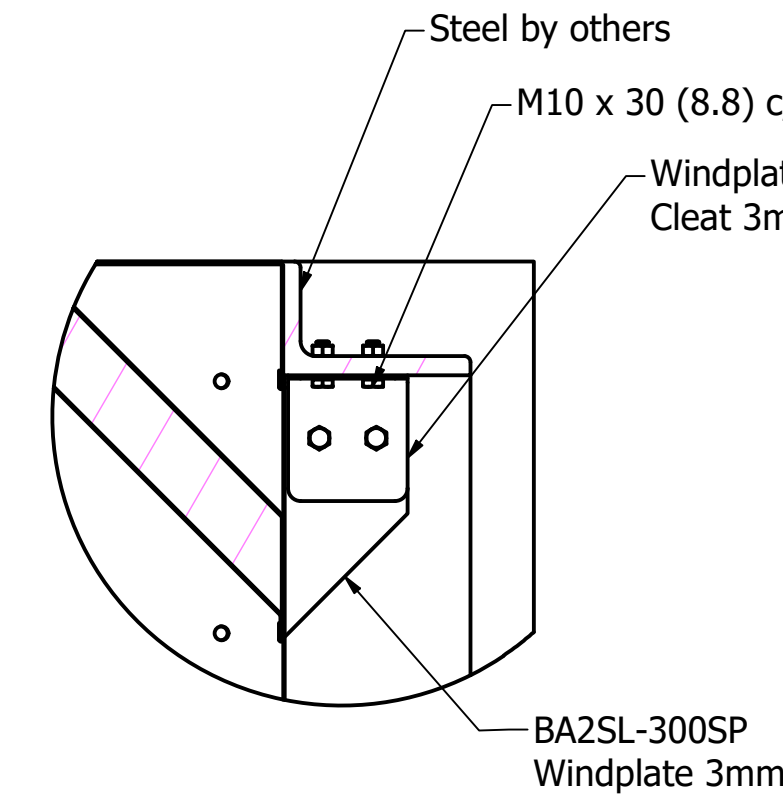




D (1 : 6)

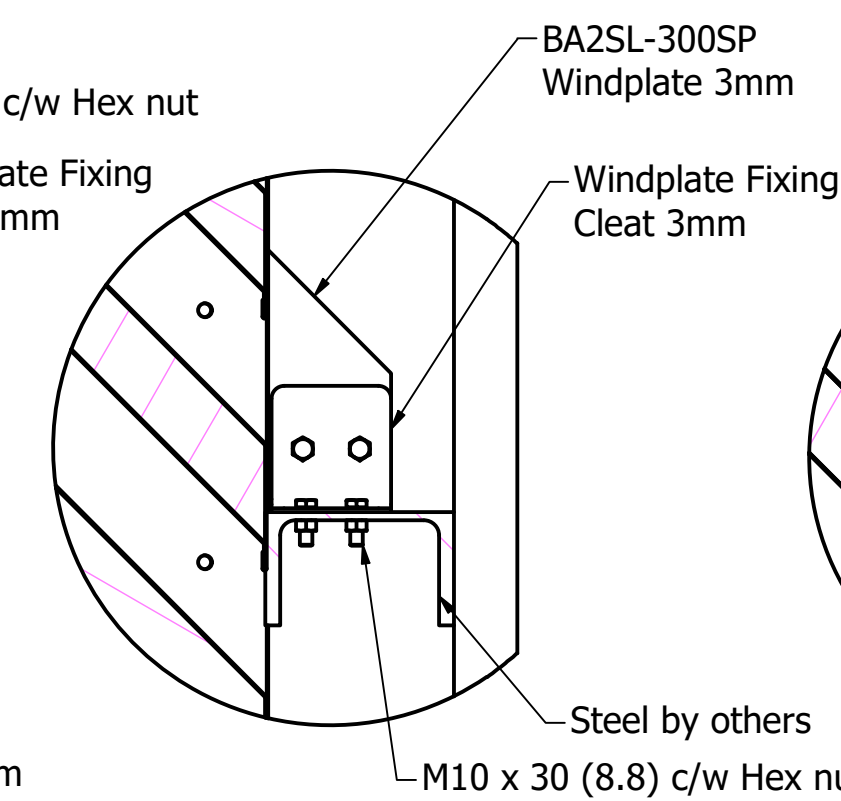


E (1 : 6)

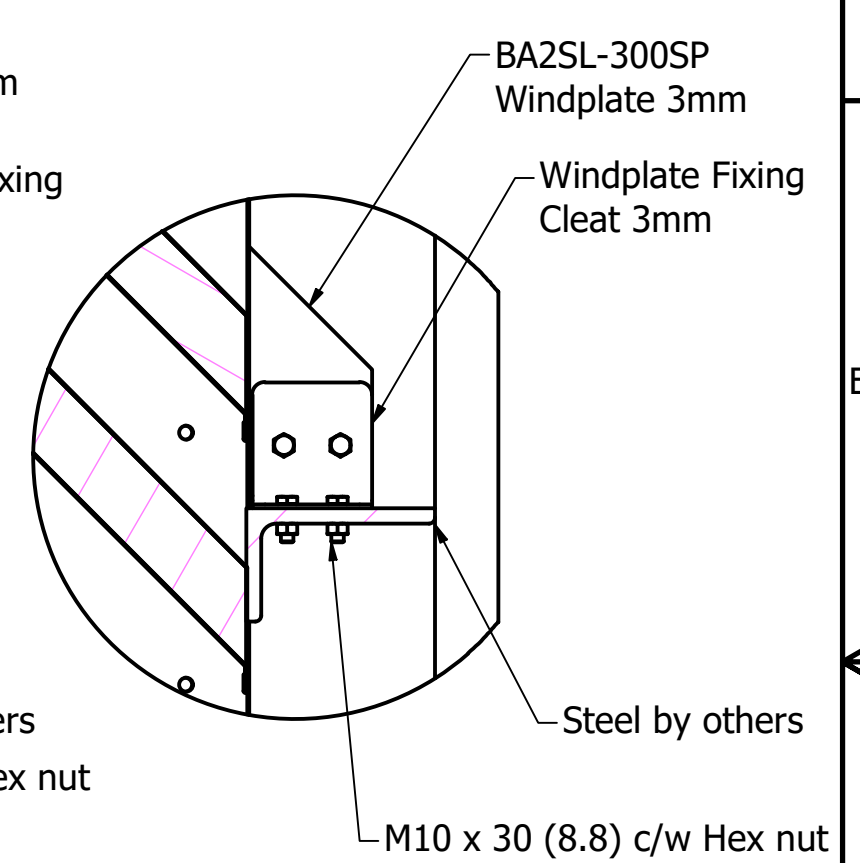

F (1 : 6)

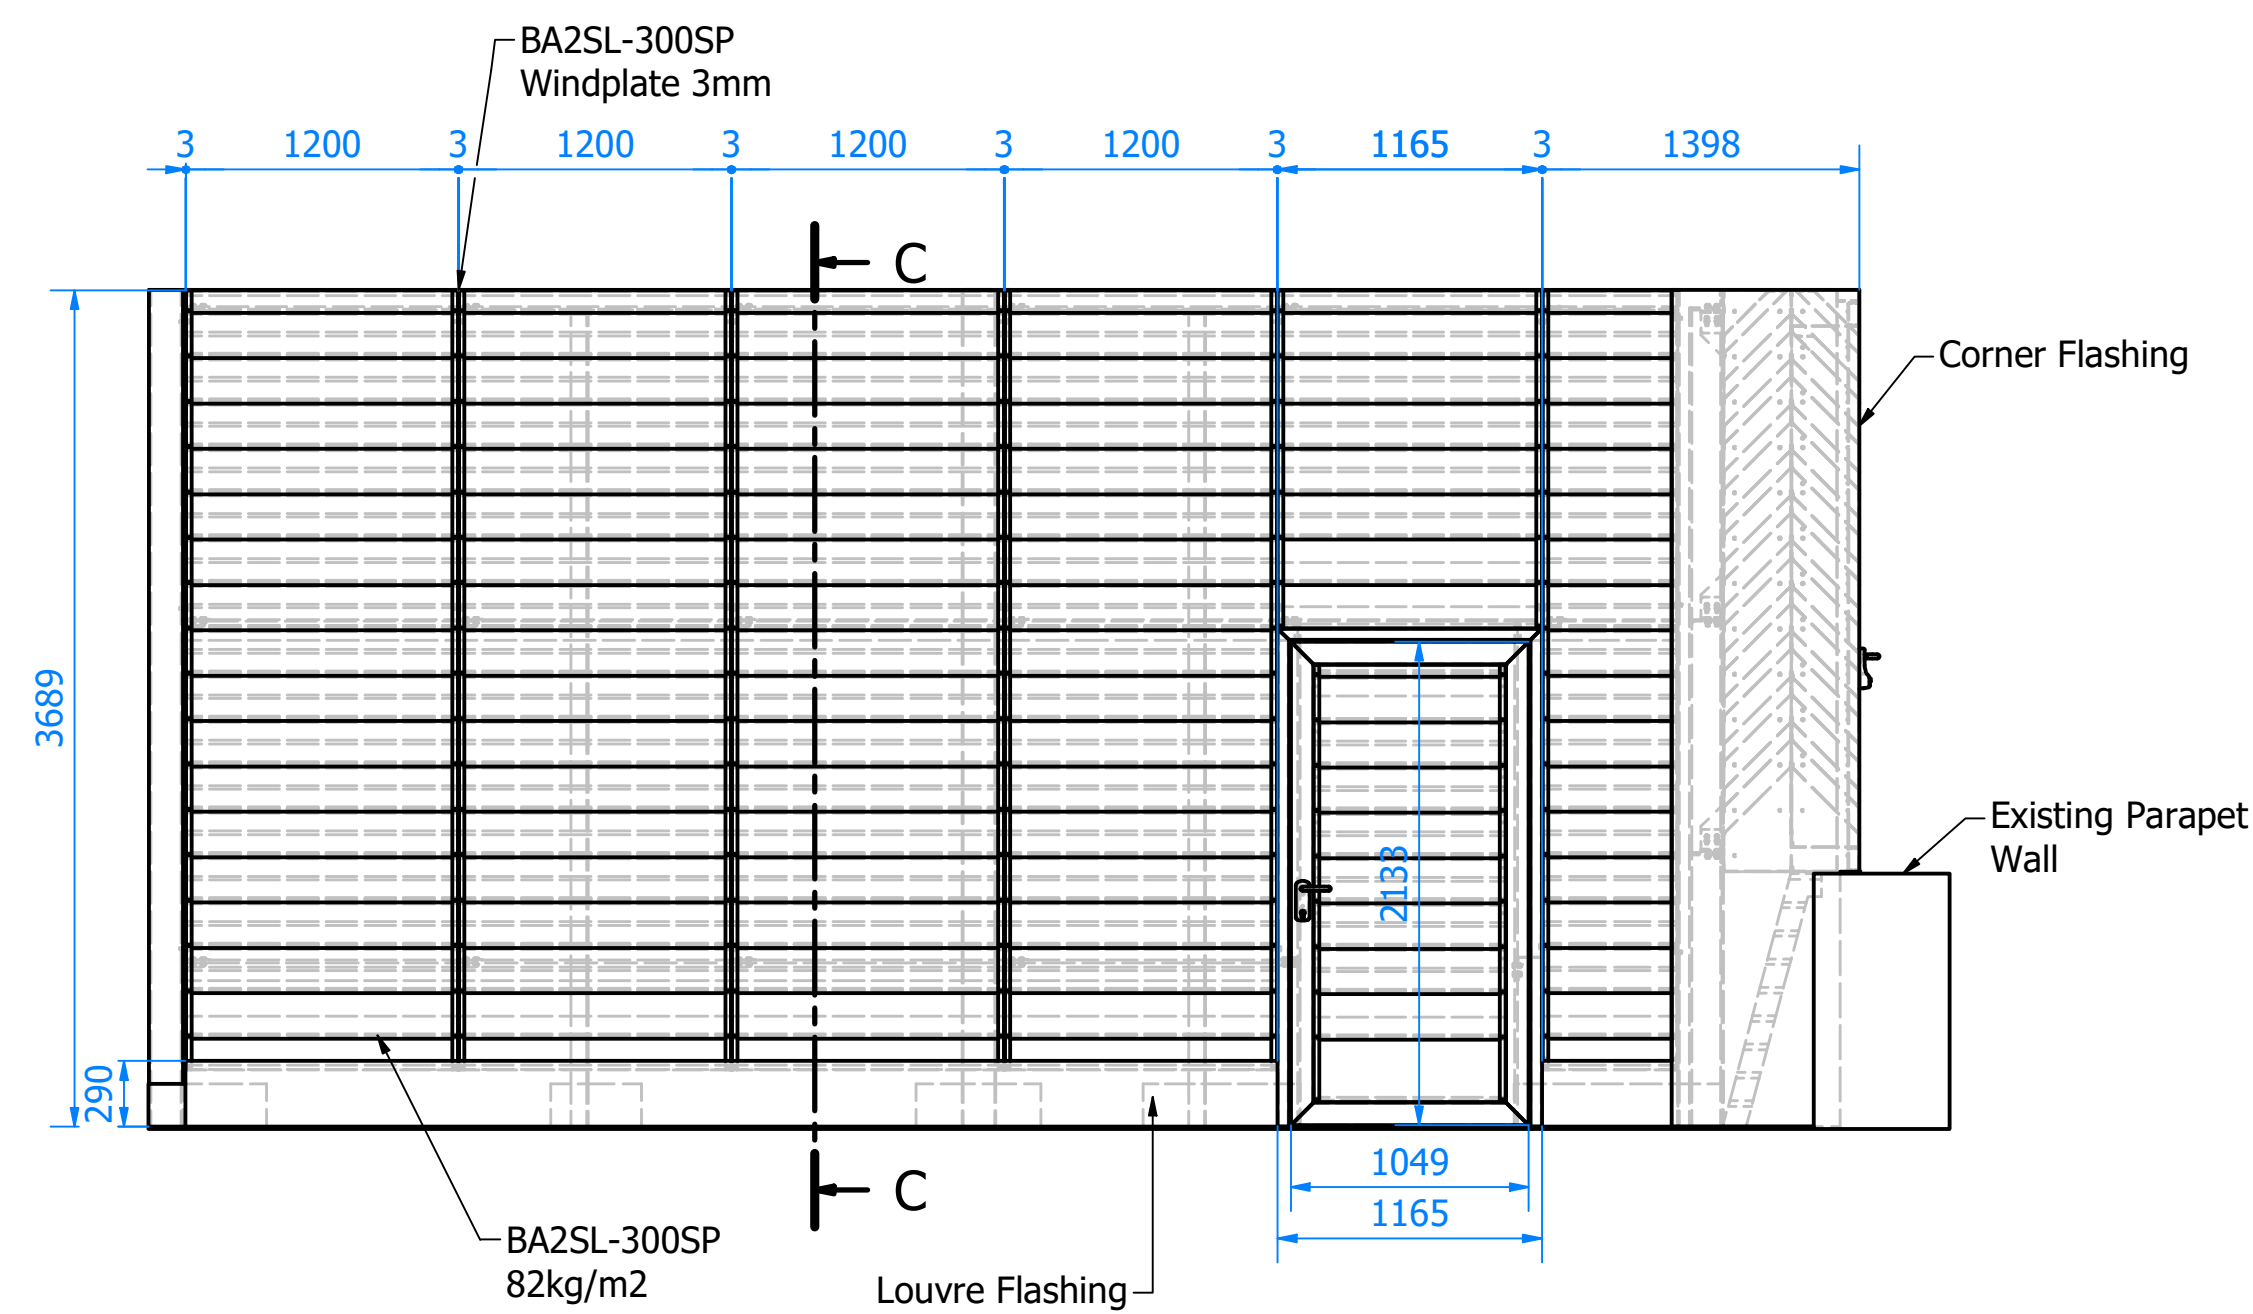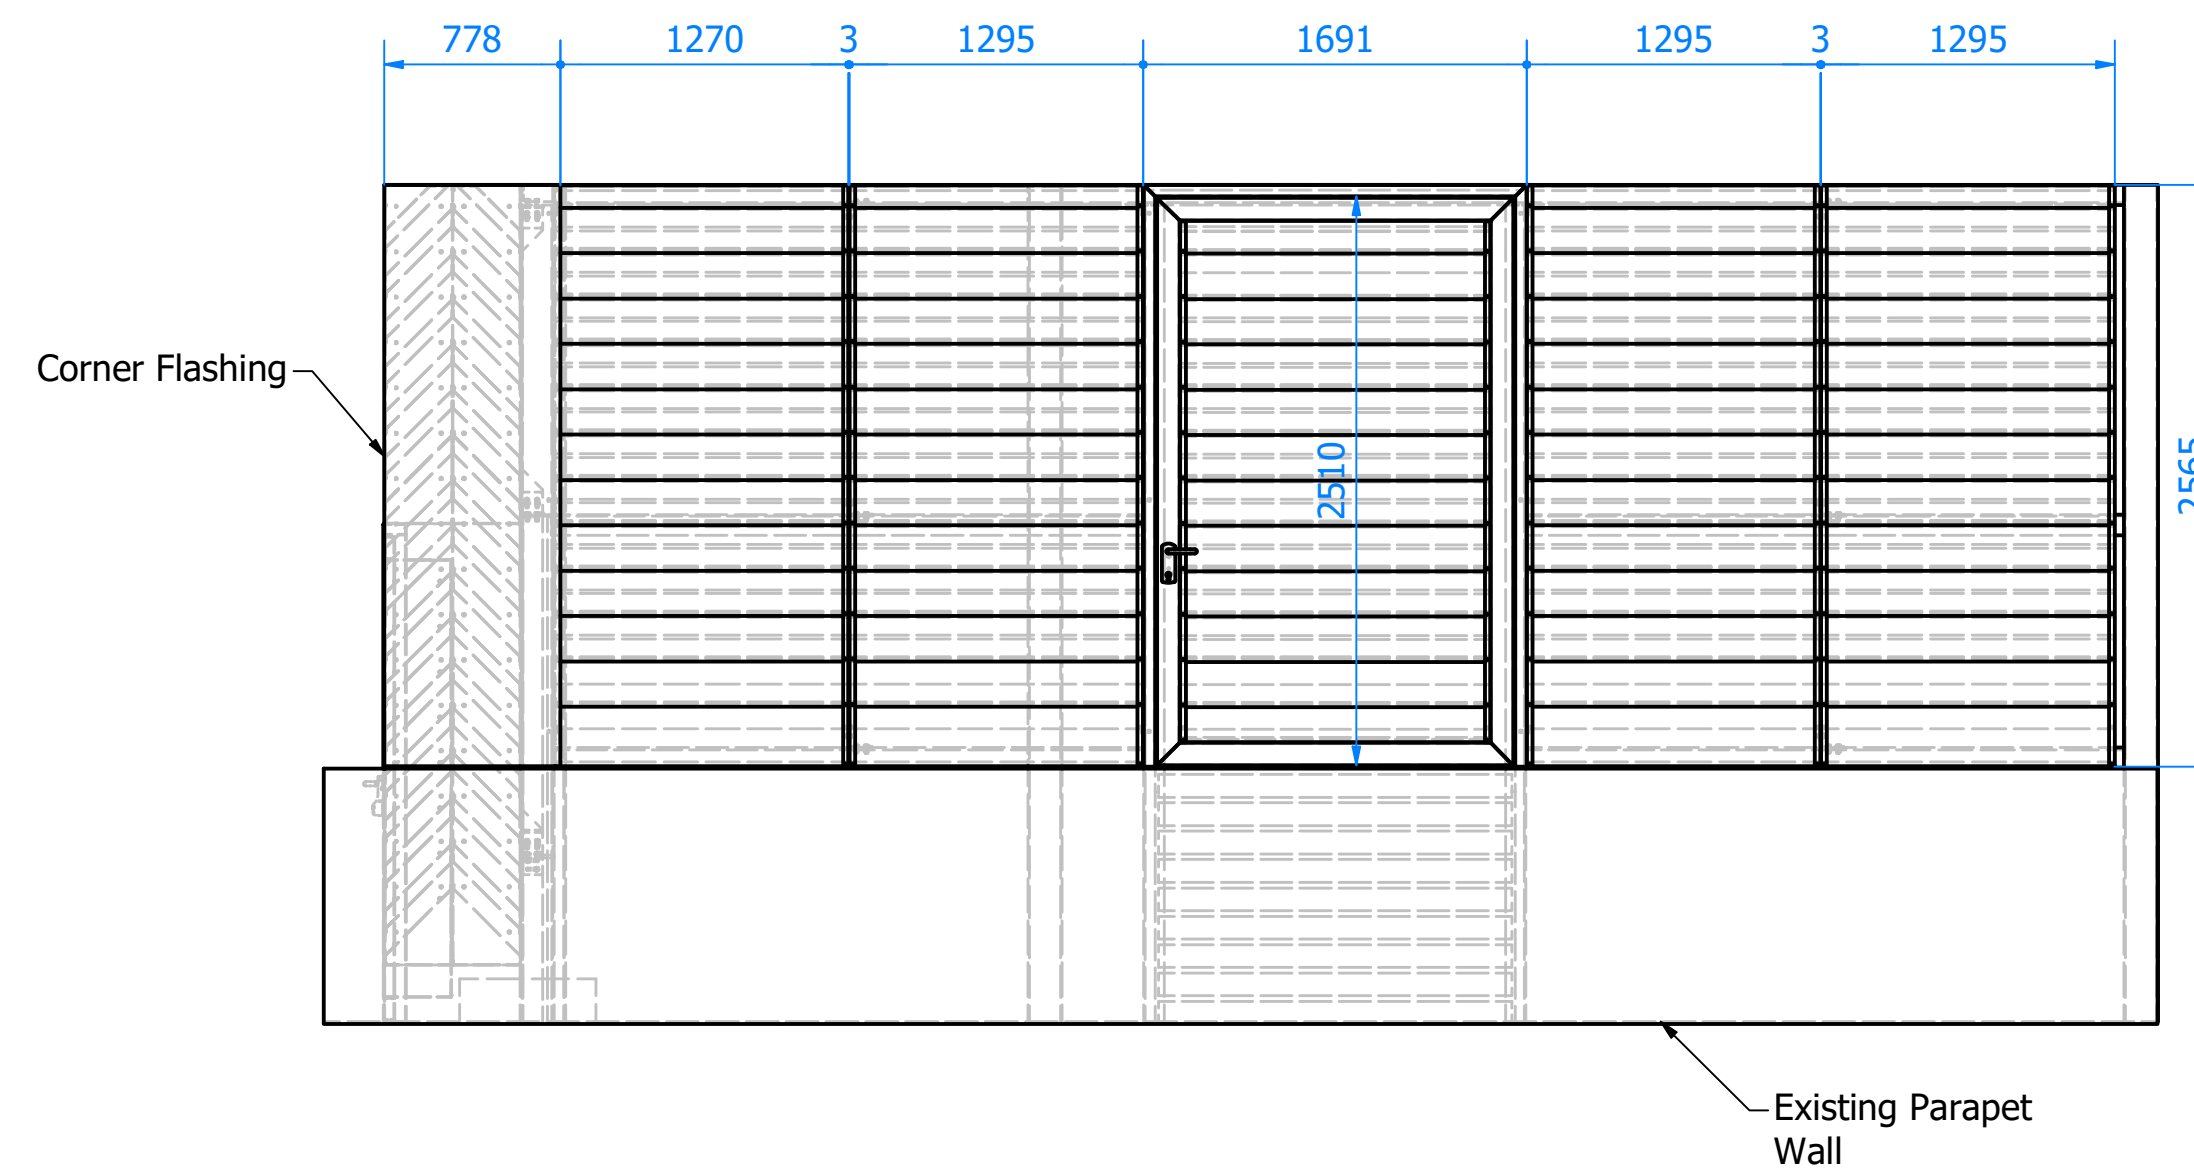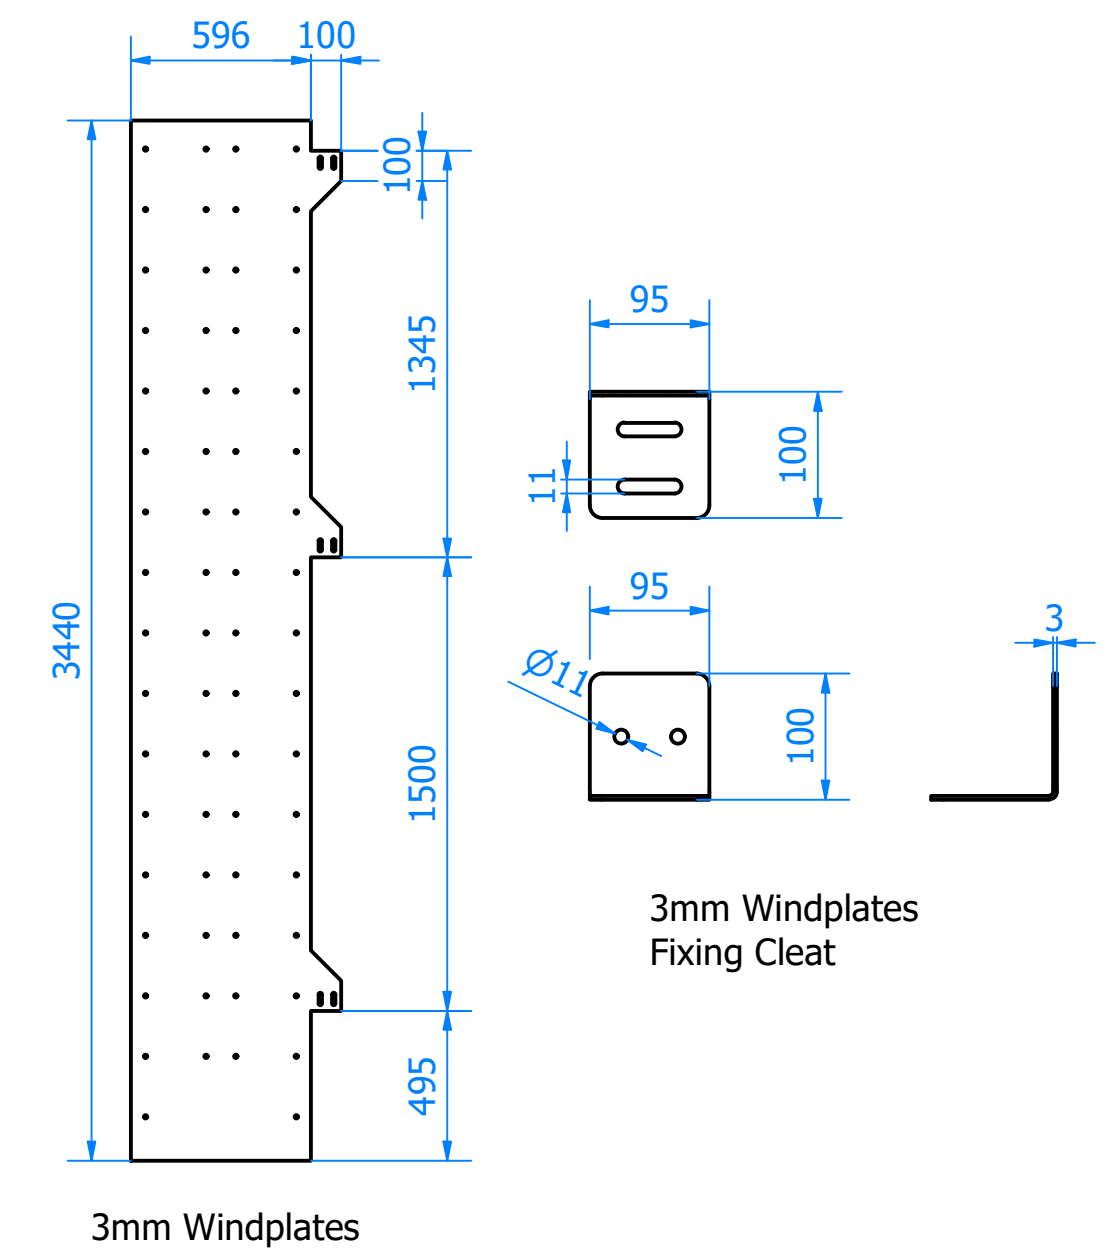

Designed by KM	Checked by IS	Scale Not to Scale	Prawing Number 72016-01	Date 27/07/2023	All dimensions in mm
Bespoke Acoustic Solutions			CM Oxendale	MRI	
			MRI Area 3	REV 01	Job No 72016

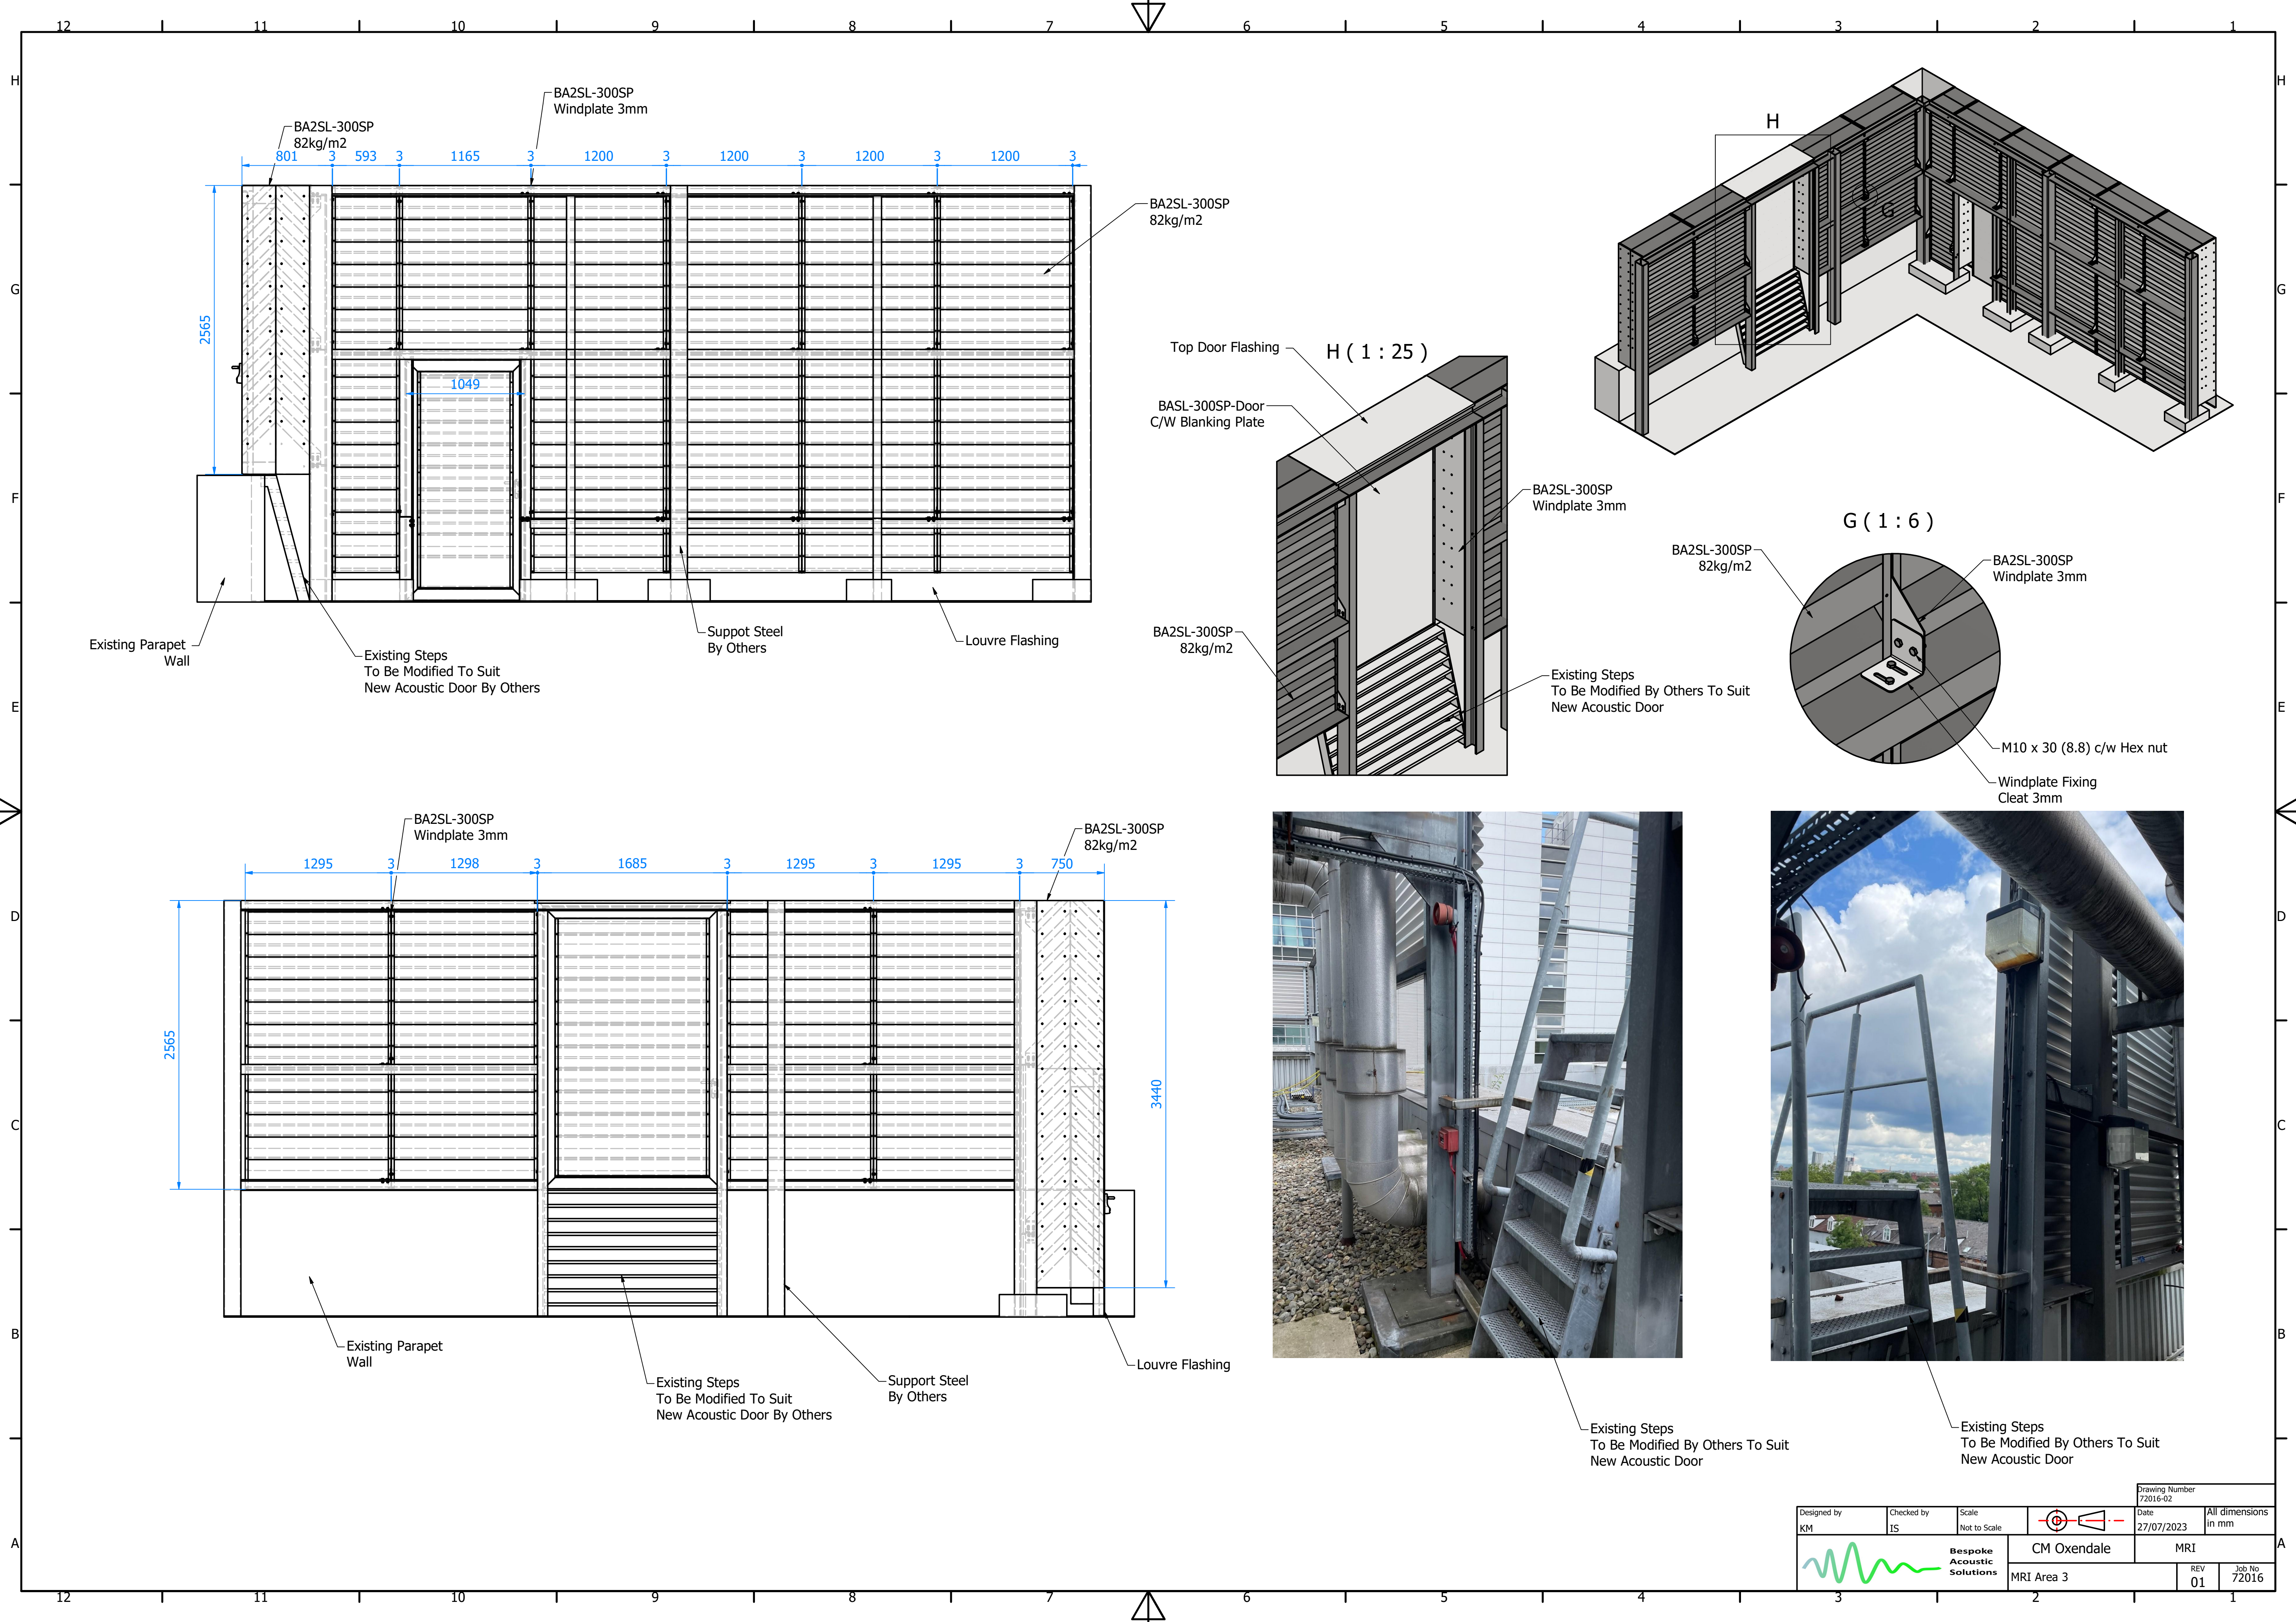

					Drawing Number 72016-02	
Designed by KM		Checked by IS	Scale Not to Scale		Date 27/07/2023	All dimensions in mm
			CM Oxendale		MRI	
			MRI Area 3		REV 01	Job No 72016