


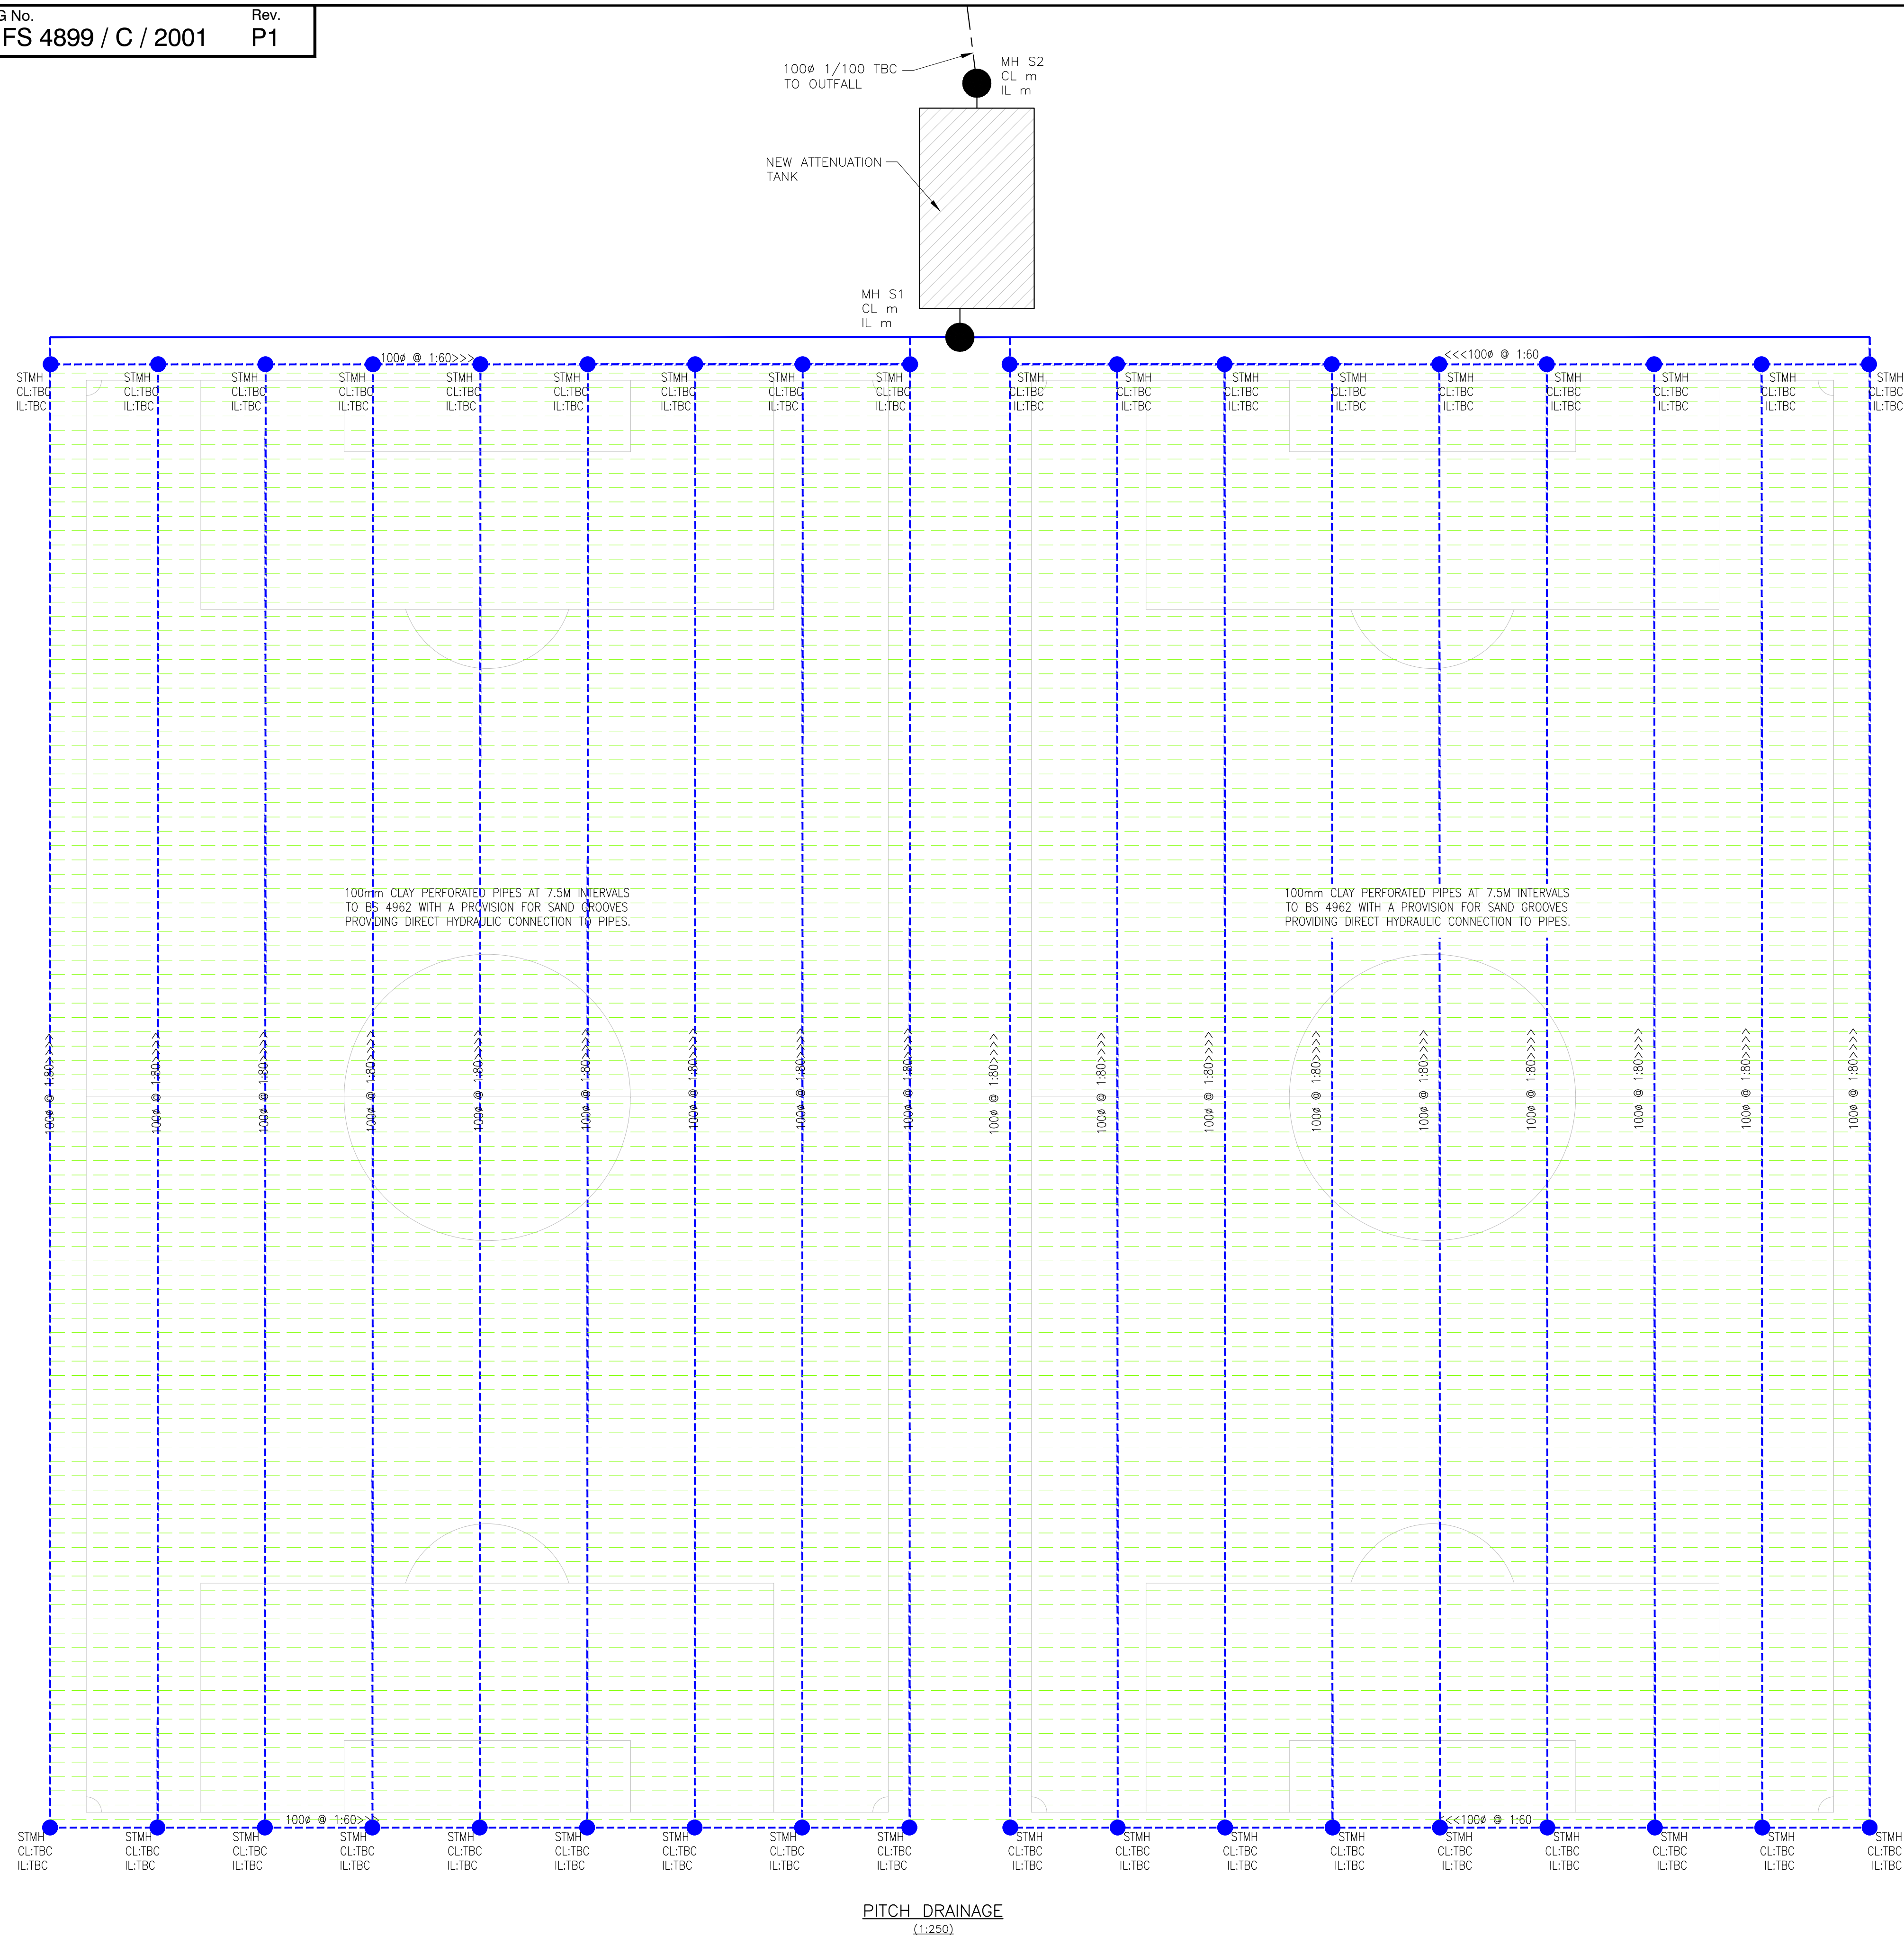

PITCH DRAINAGE
(1:250)

- NOTES:**
1. ALL DIMENSIONS ARE IN MILLIMETRES UNLESS NOTED OTHERWISE.
 2. THIS DRAWING IS TO BE READ IN CONJUNCTION WITH ALL OTHER RELEVANT DRAWINGS AND SPECIFICATIONS.
 3. ALL CONCRETE WORK AND MATERIALS TO BE IN ACCORDANCE WITH BS EN 1992, OR BS 8110-1:1997, BS 8500:2006 PTs 1 & 2, BS EN206-1:2000
 4. PRIOR TO CASTING CHECK WITH ARCHITECT'S DRAWING.
 5. CONCRETE COMPRESSIVE STRENGTH C30/37.
 6. ANY AMBIGUITIES, OMISSIONS AND ERRORS ON DRAWINGS, SHALL BE BROUGHT TO THE ENGINEERS ATTENTION IMMEDIATELY.
 7. THE CONTRACTOR SHALL CONFIRM THE LOCATION AND LEVEL OF EXISTING DRAINAGE PRIOR TO COMMENCEMENT OF THE DRAINAGE WORKS.
 8. EXACT LOCATIONS OF PROPOSED MANHOLES AND INSPECTION CHAMBERS TO BE DETERMINED ON SITE.
 9. THE CONTRACTOR SHALL CONFIRM THE LOCATION OF ALL EXISTING STATUTORY UNDERTAKERS APPARATUS AND SERVICE CONNECTIONS BY TRIAL PITS PRIOR TO OPENING UP FOR THE WORKS.
 10. ALL WORKS TO BE UNDERTAKEN IN ACCORDANCE WITH SEWERS FOR ADOPTION 7TH EDITION.

KEY:

- S1**  SURFACE WATER MANHOLE
-  CATCHPIT PPIC INSPECTION CHAMBER
- — — — — NEW SURFACE WATER DRAIN
- — — — — LAND DRAIN
- — — — — SURFACE WATER DRAIN
- — — — — SECONDARY SAND SLITTING @ 1m SPACING

P1	ISSUED FOR INFORMATION	JKT	PKD	NOV'23
Rev	Description	Drawn	Chkd	Date

Sir Frederick Snow & Partners Ltd
Consulting Engineers

Sir Frederick
snow
Consulting

211 - 213 Higher Hillgate
Stockport
Cheshire
SK1 3RB

Tel: 0161 477 3365
e-mail: northwest@fsnow.co.uk

Client

MANCHESTER CITY COUNCIL

Project Title	WYTHENSHAW PARK
---------------	-----------------

Drawing Title

NEW FOOTBALL PITCHES DRAINAGE
LAYOUT

Scale(s)	(Do not scale off this drawing work to figured dimensions)
1:200@A1	

Scalebar Original Drawing Size A1
0 10 50 100mm