


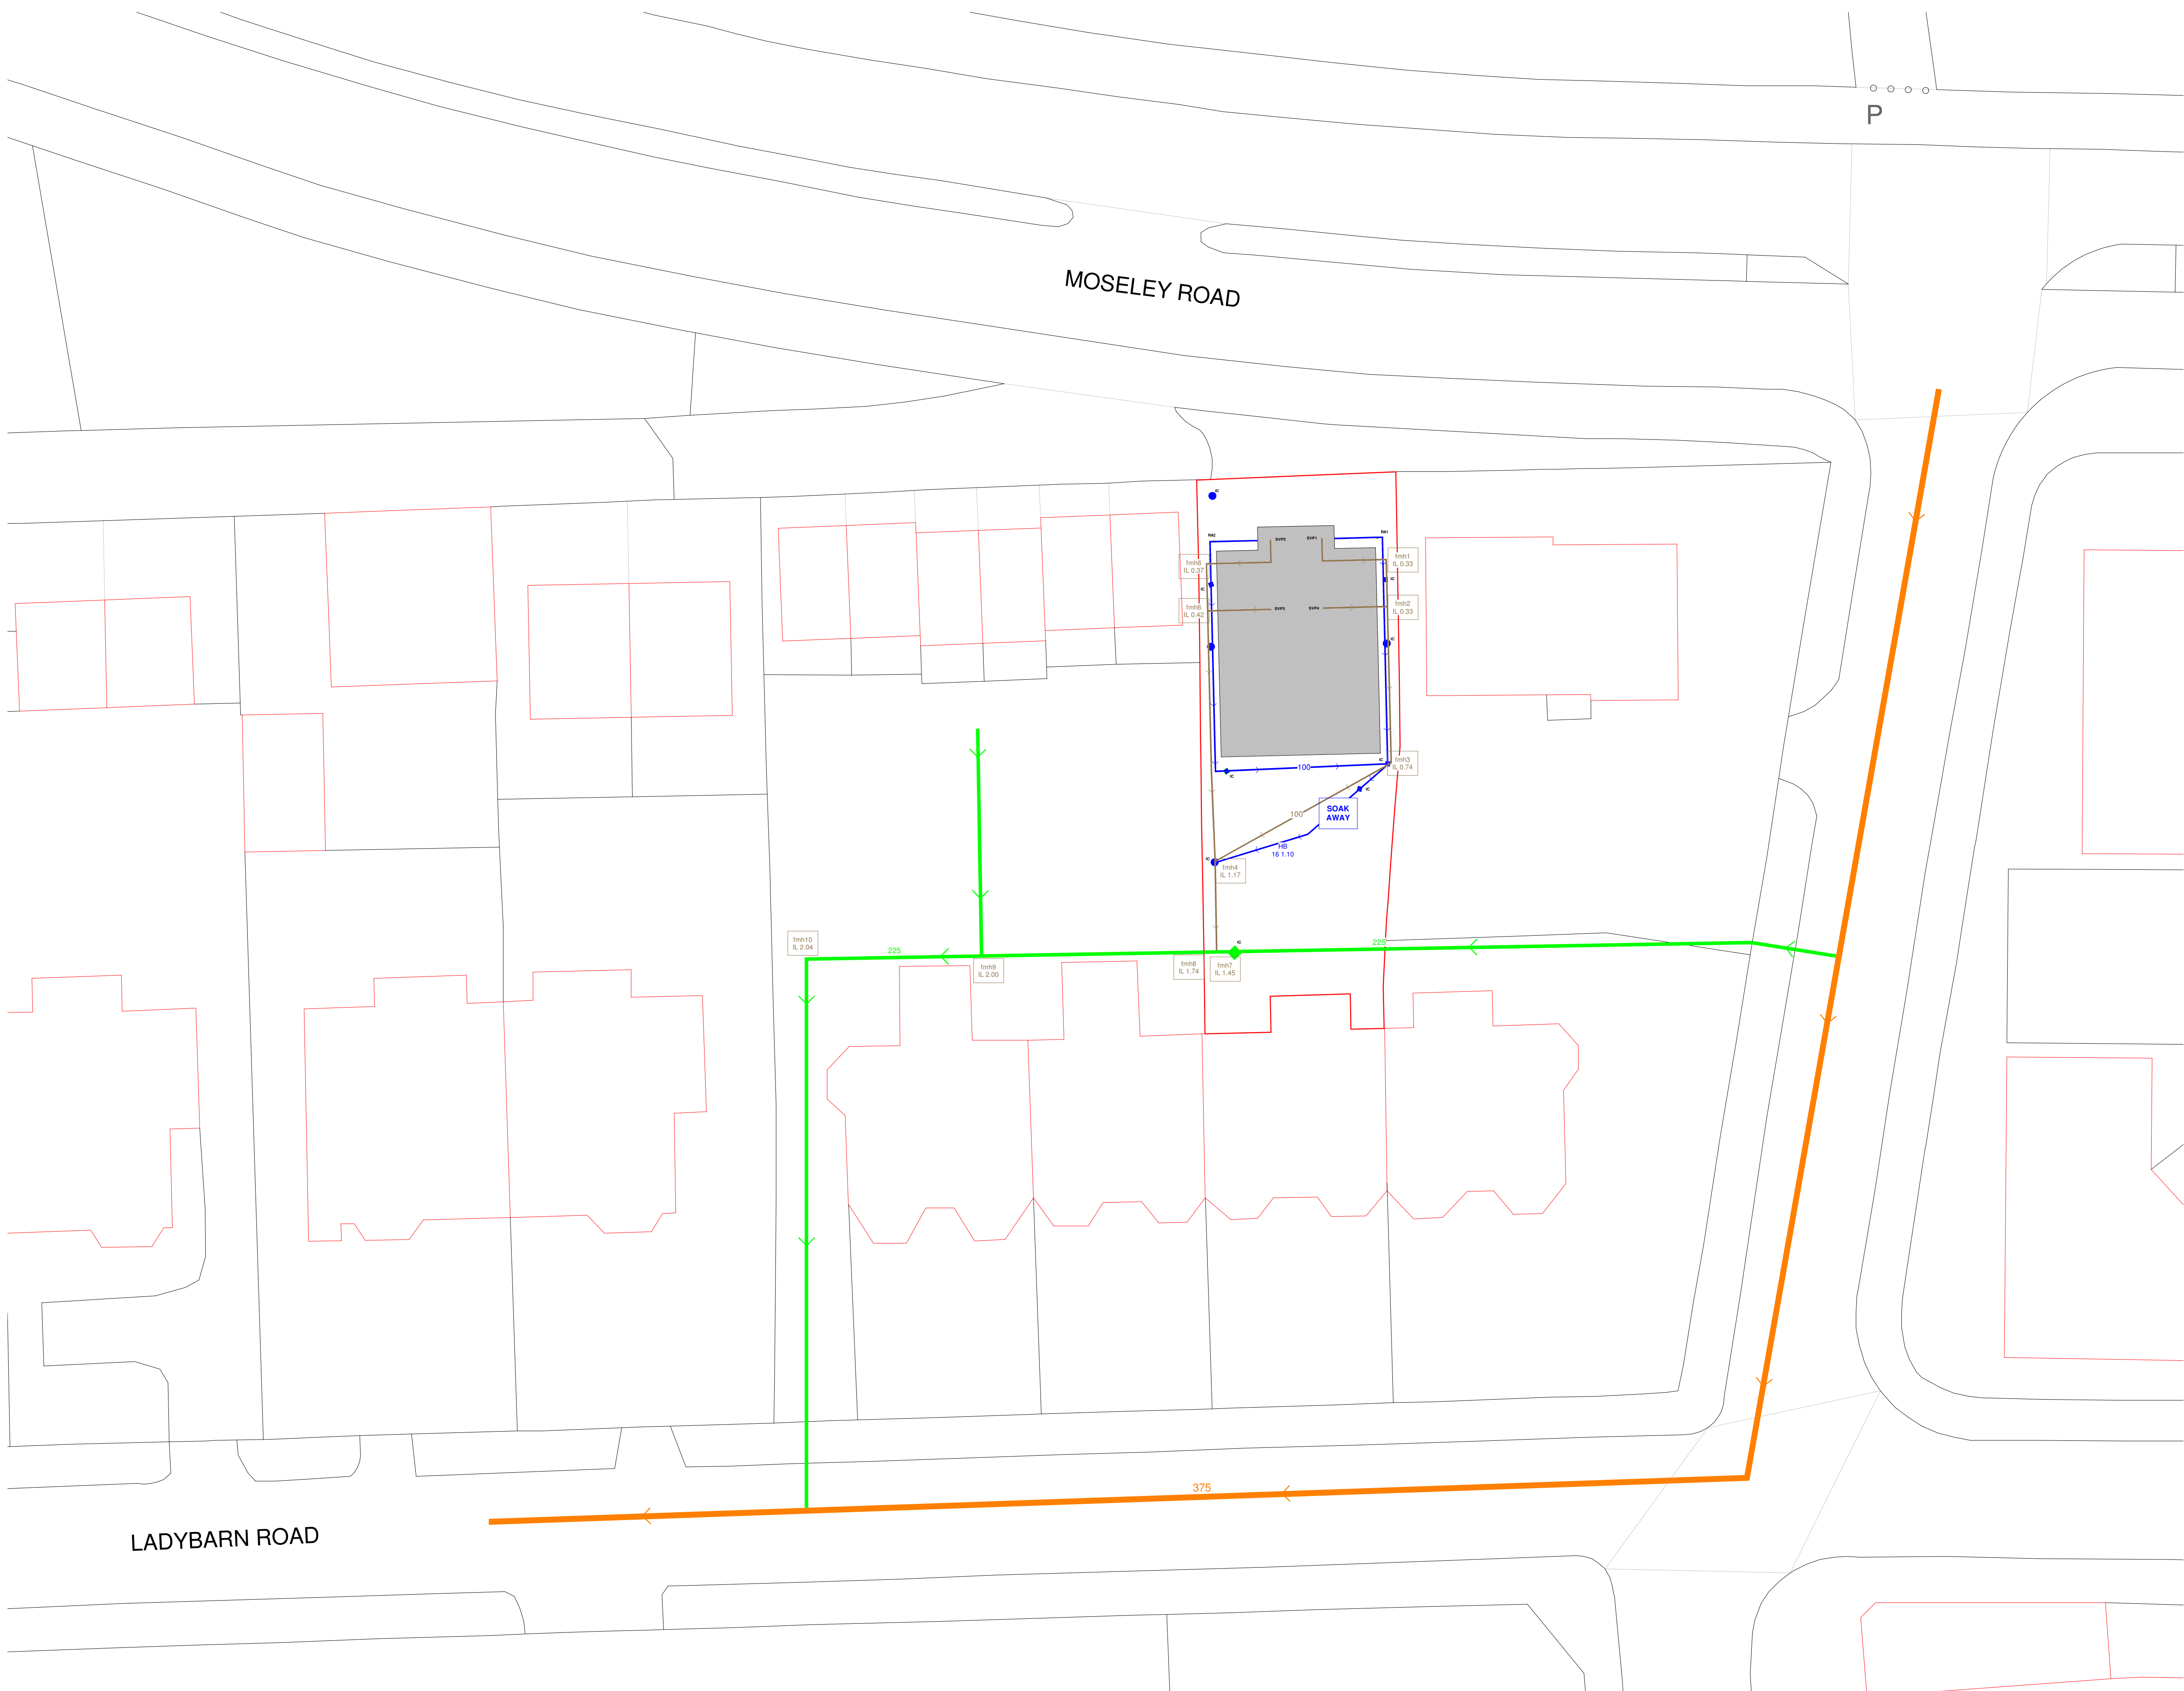

MOSELEY ROAD - SEWAGE PLAN



- UNITED UTILITIES
- EXISTING UNRECORDED MAINS SEWER
- RAINWATER PIPE
- FOUL PIPE