


AREA NOT SURVEYED DUE NO ACCESS BEING AVAILABLE
CONTAINMENT ROUTES TO BE CONFIRMED ON SITE BY THE
CONTRACTOR. THIS IS ROOF LEVEL OF 1ST FLOOR VAULTED
CEILING

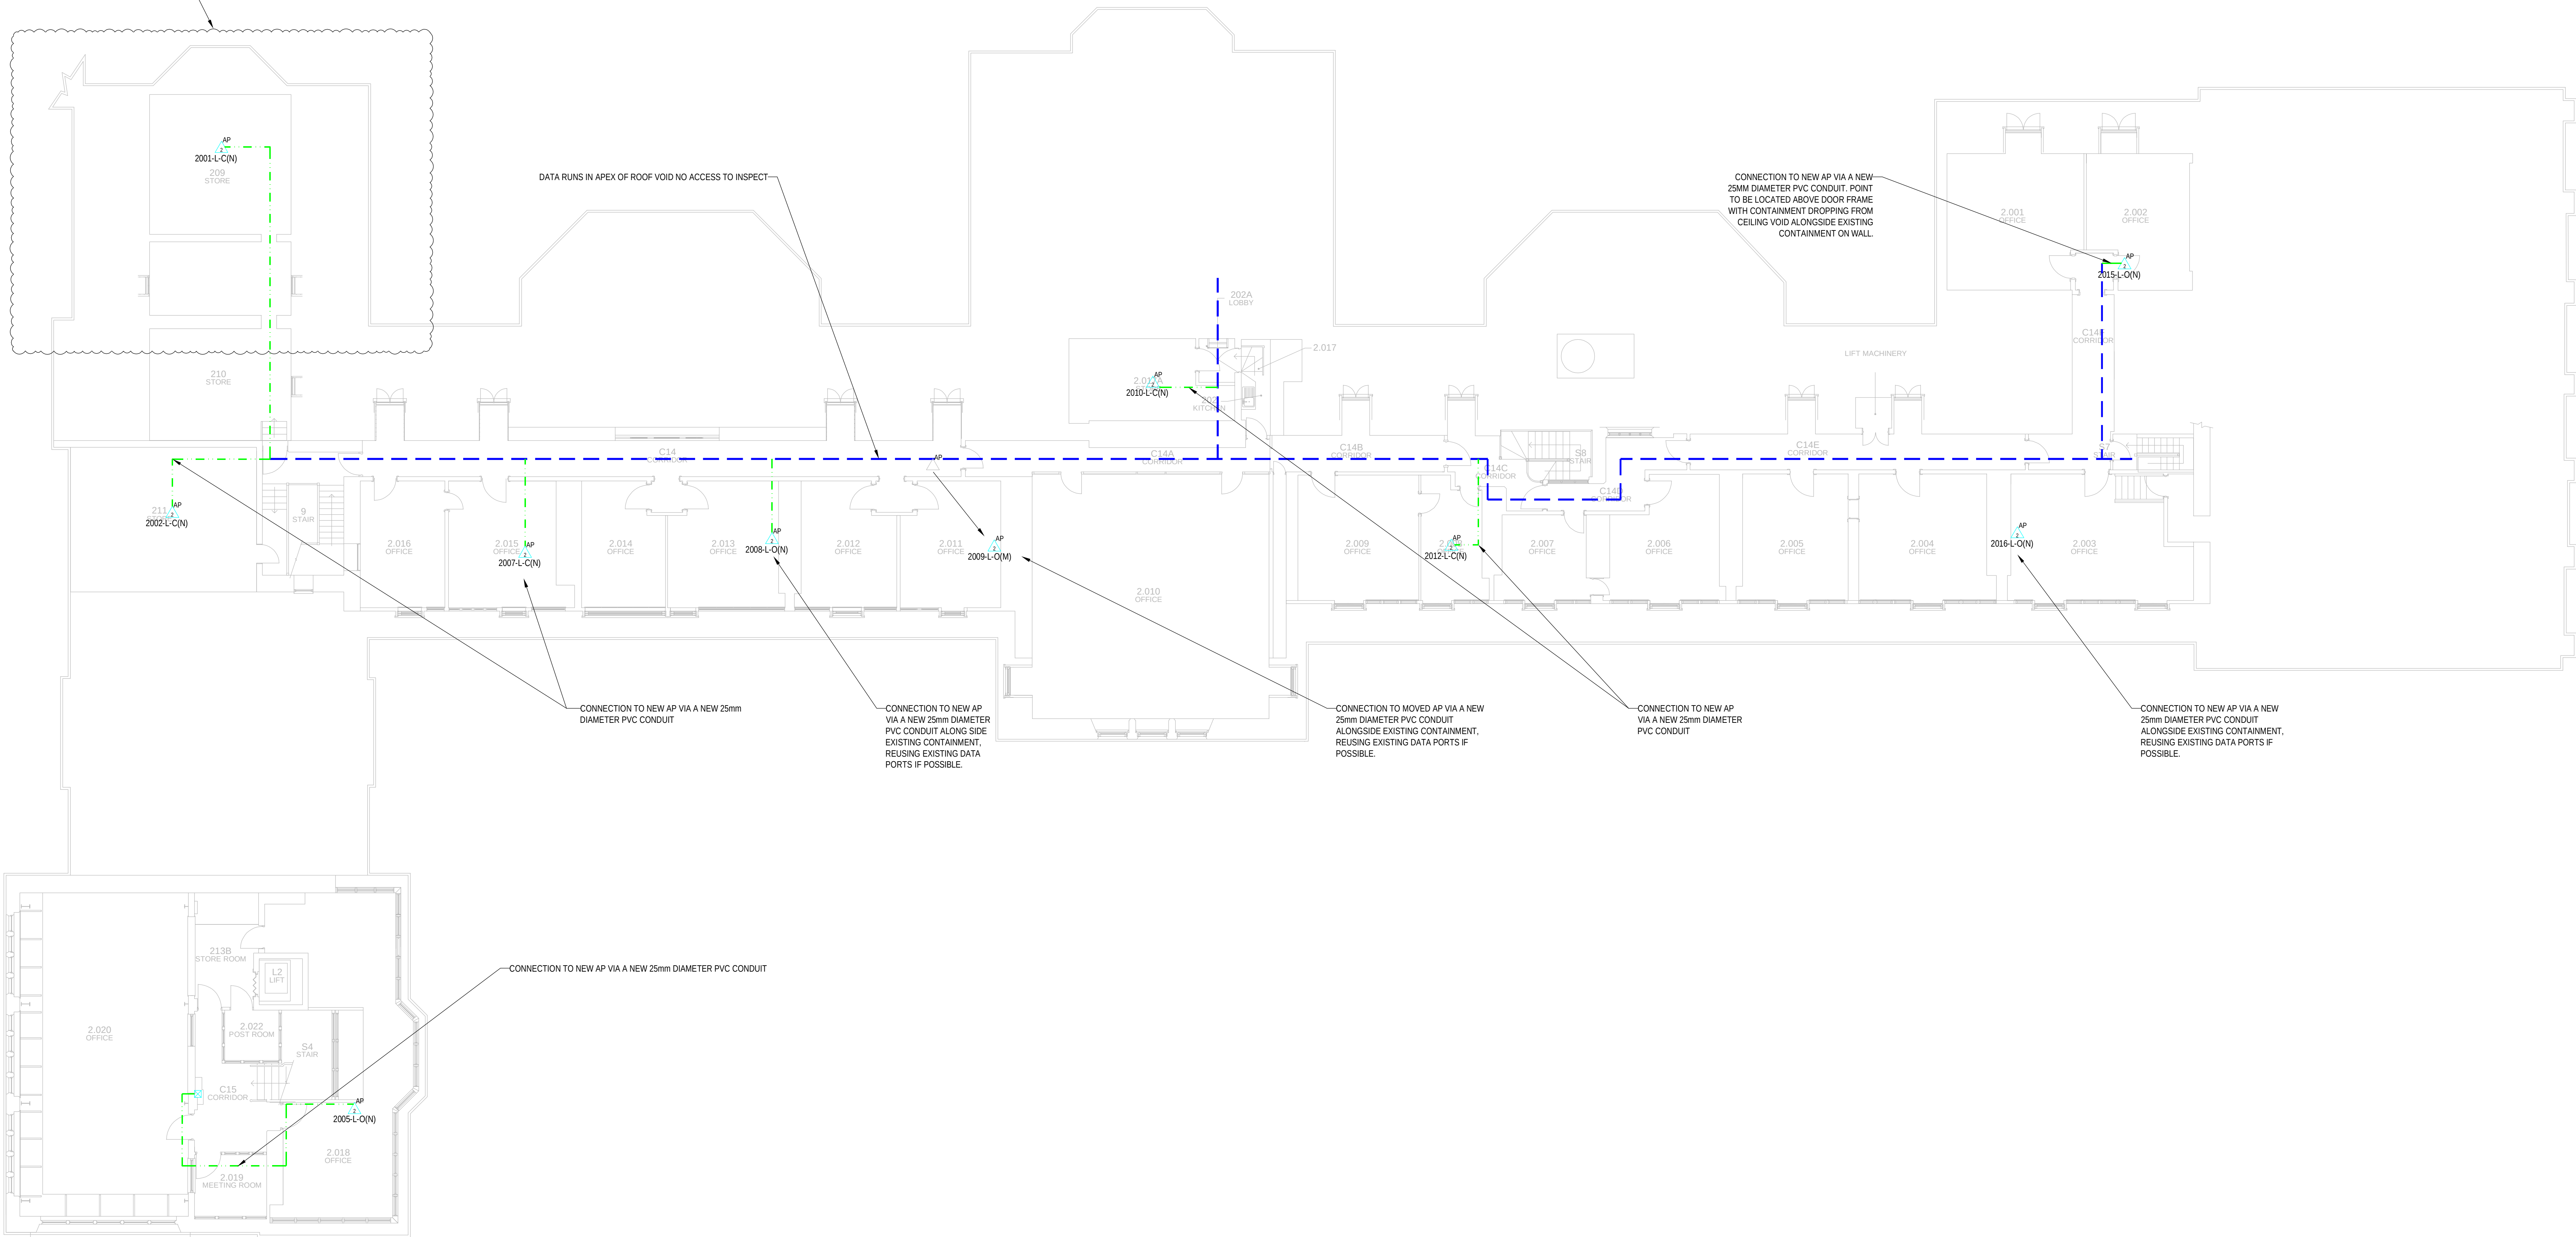

HEALTH AND SAFETY INFORMATION

IN ADDITION TO THE HAZARDS/RISKS NORMALLY ASSOCIATED WITH THE TYPES OF WORK DETAILED ON THIS DRAWING, NOTE THE FOLLOWING:

CONSTRUCTION.

- ALL WORKS WILL BE CARRIED OUT IN A LIVE OCCUPIED BUILDING. ALL WORKS TO BE COVERED UNDER DAILY RAMS WHICH HAVE BEEN AGREED WITH THE UNIVERSITY

MAINTENANCE/CLEANING/OPERATION.

- NO ABNORMAL RISKS IDENTIFIED AT THIS STAGE OF THE DESIGN

DECOMMISSIONING/DEMOLITION.

- NO ABNORMAL RISKS IDENTIFIED AT THIS STAGE OF THE DESIGN

NOTES

CONTAINMENT LEGEND	
	WI-FI ACCESS POINT (AP) NUMBER DENOTES NO OF POINTS
	EXISTING DATA CONTAINMENT (TYPE DENOTED)
	NEW DATA CONTAINMENT (TYPE DENOTED)
	NEW CONDUIT (TYPE DENOTED)
	NEW TRUNKING (TYPE DENOTED)
	CONTAINMENT RISES TO CEILING / DROPS TO FLOOR
	CONTAINMENT TYPE AND SIZE: ELV = DATA BASKET

- PLEASE DO NOT SCALE FROM THIS DRAWING.
- THIS DRAWING FORMS PART OF THE MEP DETAILED DESIGN PACKAGE AND SHOULD BE READ IN CONJUNCTION WITH THE COMPLETE PACKAGE INCLUDING UoM STANDARDS / PROCEDURES AND DESIGNERS INFORMATION
- THE ACCESS POINT REFERENCES INDICATED ON THIS DRAWING REFLECT THE RUC TECHNOLOGIES REFERENCES AND FOLLOW THE CONVENTION, I.E:

FXX-T-M(A), WHERE
F = FLOOR NUMBER
XX = AP NUMBER
T = AP TYPE
H = AP-345
L = AP-315
B = AP-303
M = MOUNTING TYPE
C = CEILING
W = WALL
O = OBERON BRACKET
(A) = ACTION
R = REFRESH
M = MOVE
N = NEW
D = DECOMMISSION
K = KEEP
- ALL NEW AP POINTS TO BE PROVIDED WITH 2NO DATA CABLES FROM COMMS ROOM.
- CONSIDERATION HAS BEEN MADE TO ENSURE NO NEWLY INSTALLED CABLES EXCEED UoM ADVISED MAX LENGTH OF 90m. CONTRACTOR TO NOTIFY UNIVERSITY FM BEFORE INSTALLATION
- ALL ROUTES AND WORKS TO BE COORDINATED WITH UNIVERSITY AND HERITAGE STAFF
- ROUTING FOR TENDER PURPOSES, ALL ROUTES TO BE VERIFIED ON SITE

T02	-	MODIFIED TO HERITAGE COMMENTS	MM	KM	31.08.2023
T01	-	TENDER ISSUE	MM	KM	12.05.2023
Rev	Doc	Description	Dwn	Chkd	Date

TENDER

TROUP

BYWATERS

+ ANDERS

Bringing Buildings to Life

3rd Floor, Oxford Place

61 Oxford Street

Manchester M1 6EQ

t: +44 (0)161 274 1710

e: manchester@tbands.com

w: www.tbands.com

Project

UNIVERSITY OF MANCHESTER
NETWORK TRANSFORMATION

Title

JOHN OWENS BUILDING
SECOND FLOOR
WI-FI SYSTEM ENHANCEMENT

Client

UNIVERSITY OF MANCHESTER

Architect

-

Project No.	Drawn By	Date	Checked	Scale
EA0029	MM	12/11/19	KM	1:100

ACAD Model	Revision
Drawing No.	T02
EA0029-JOB-E-65-02-001	