

A	12.09.23	ADS	Minor Amendments	DL
Rev.	Date	Dm.		Chkd.

BOWKER SADLER ARCHITECTURE


Hatherlow House | Hatherlow | Romiley | Stockport | SK6 3DY
0161 406 7333 | office@bowker-sadler.co.uk | www.bowker-sadler.co.uk

Project
Zochonis Building

Client
University of Manchester

Drawing
Existing Second floor GA Plan

Scale	Sheet Size	Drawn	Checked	Date			
1 : 100	@ A1	ADS	DL	08.03.23			
Project No.	Originator	Zone	Level	Form	Discipline	Number	Revision
18-047	-BSA-	XX	02	D	A	1104	A
Status							

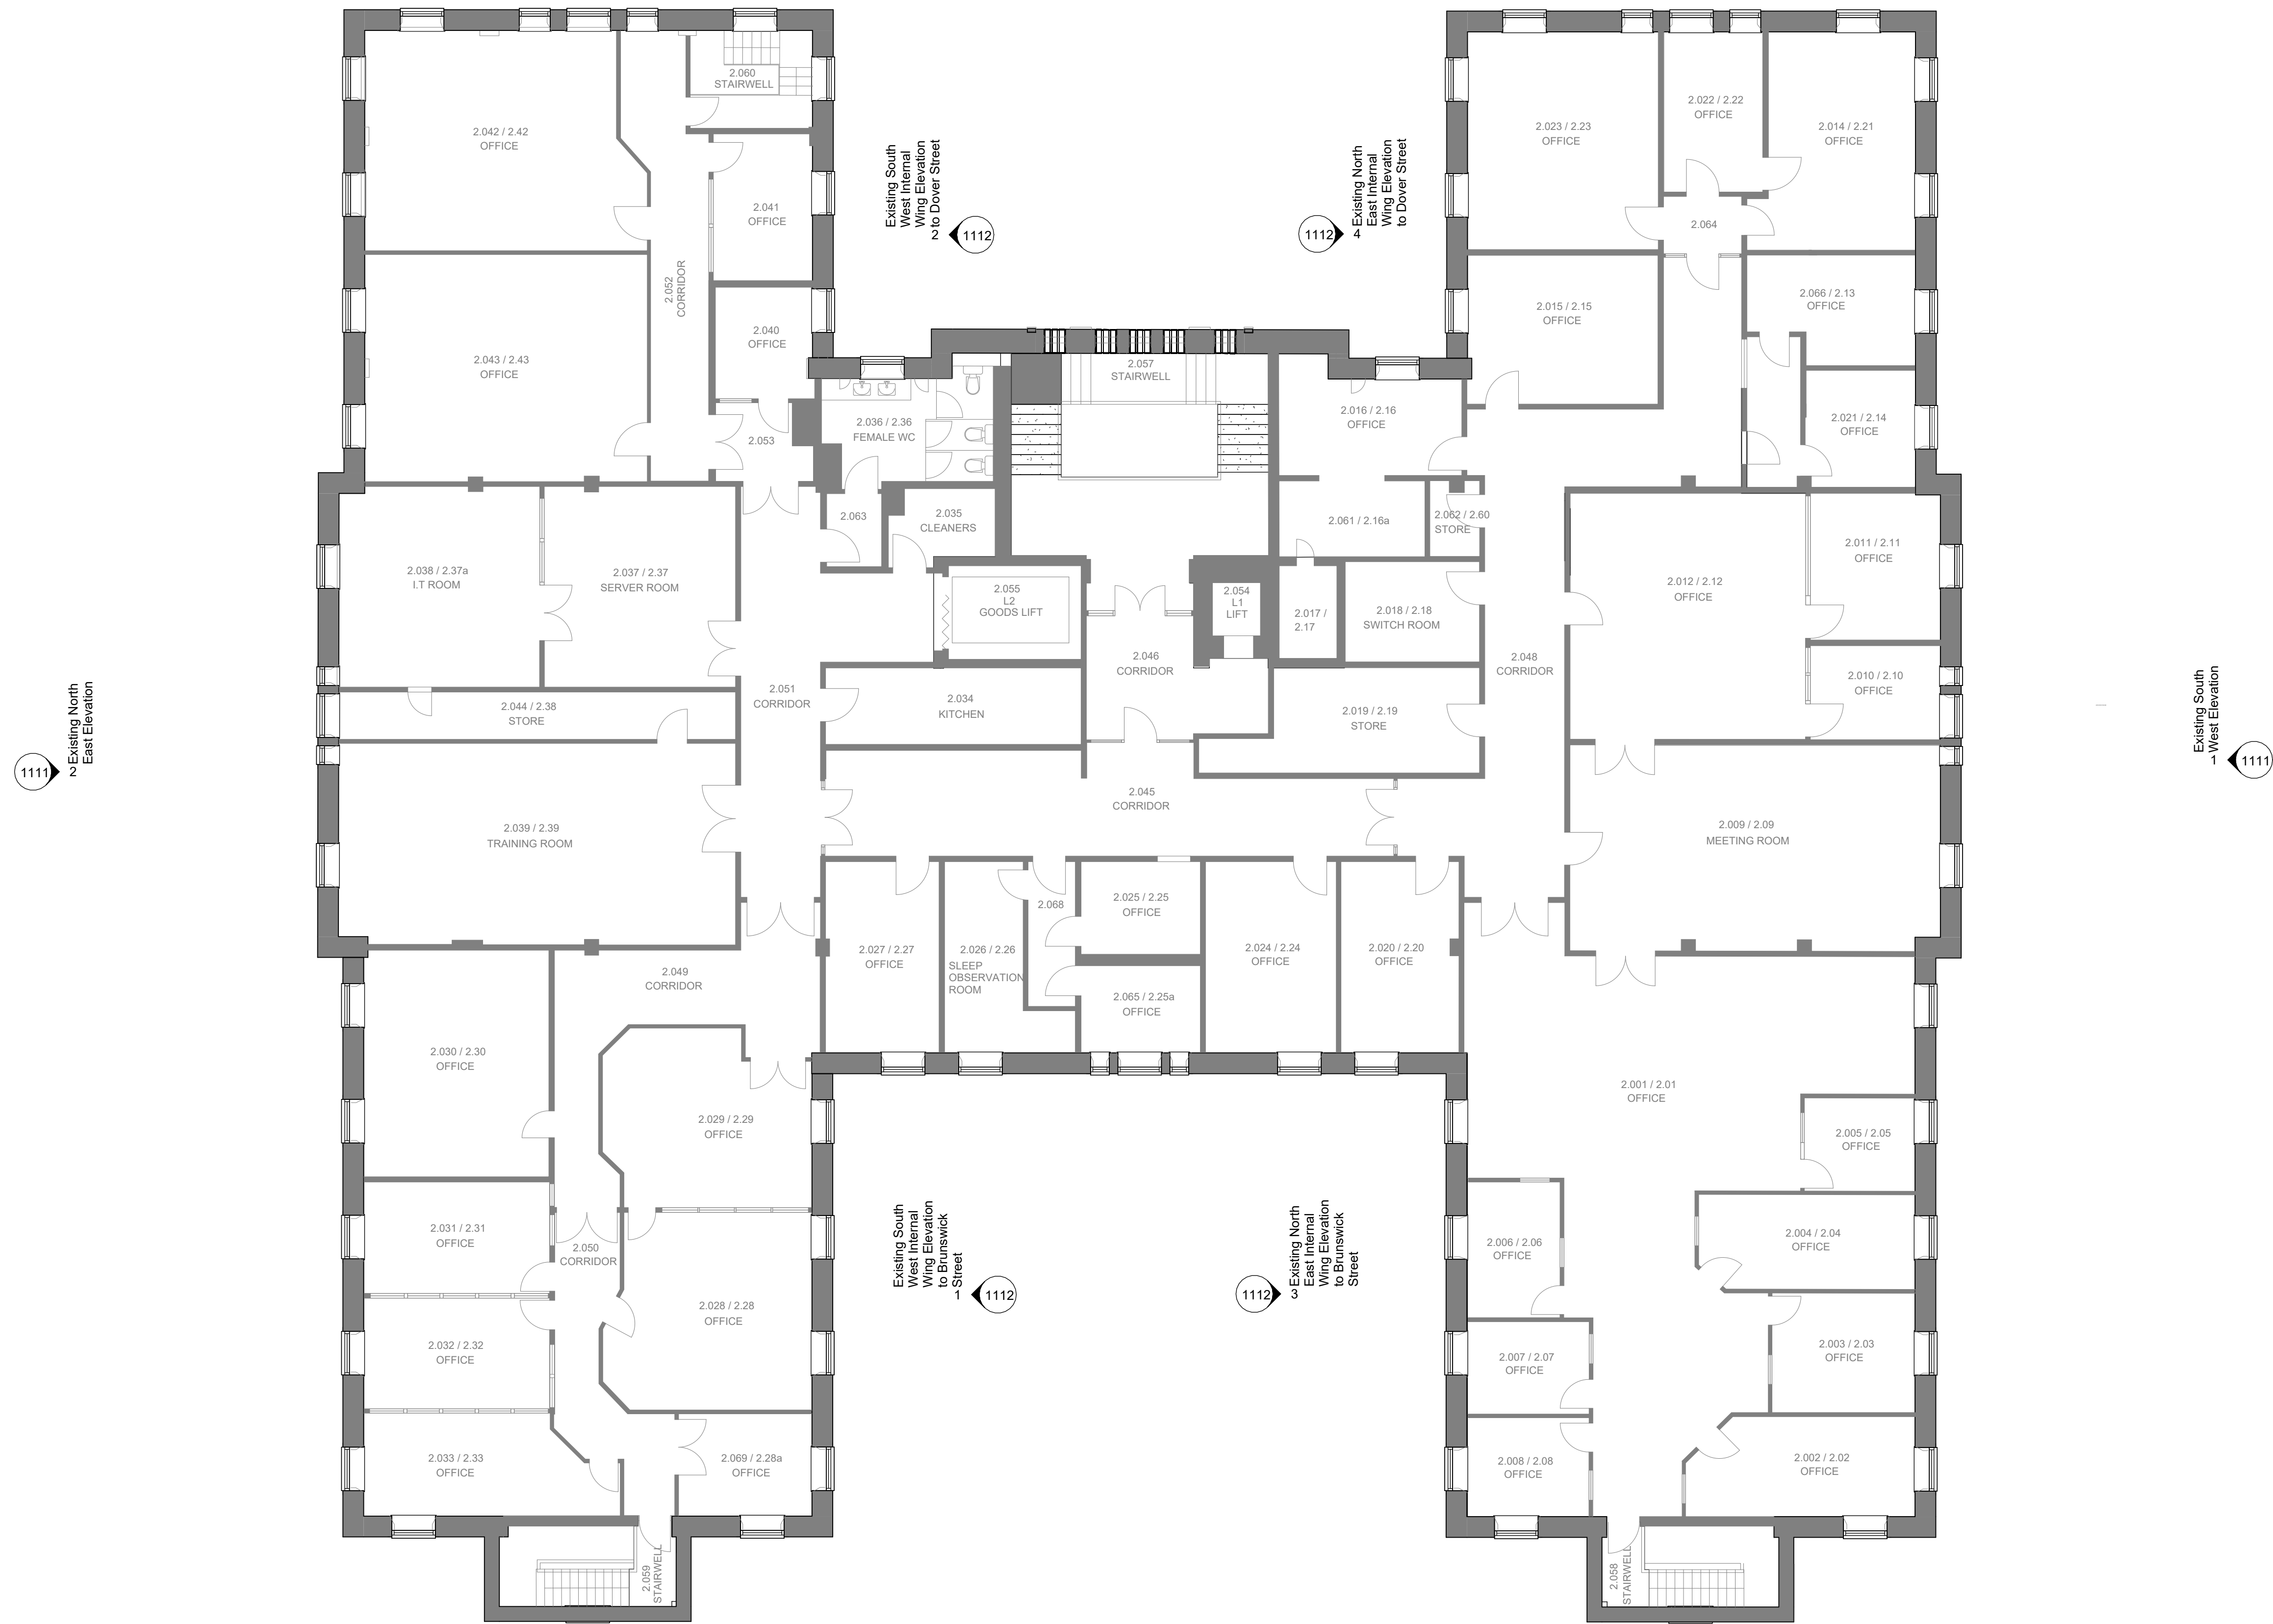

Existing Second Floor GA Plan
1 : 100