


GROUND FLOOR

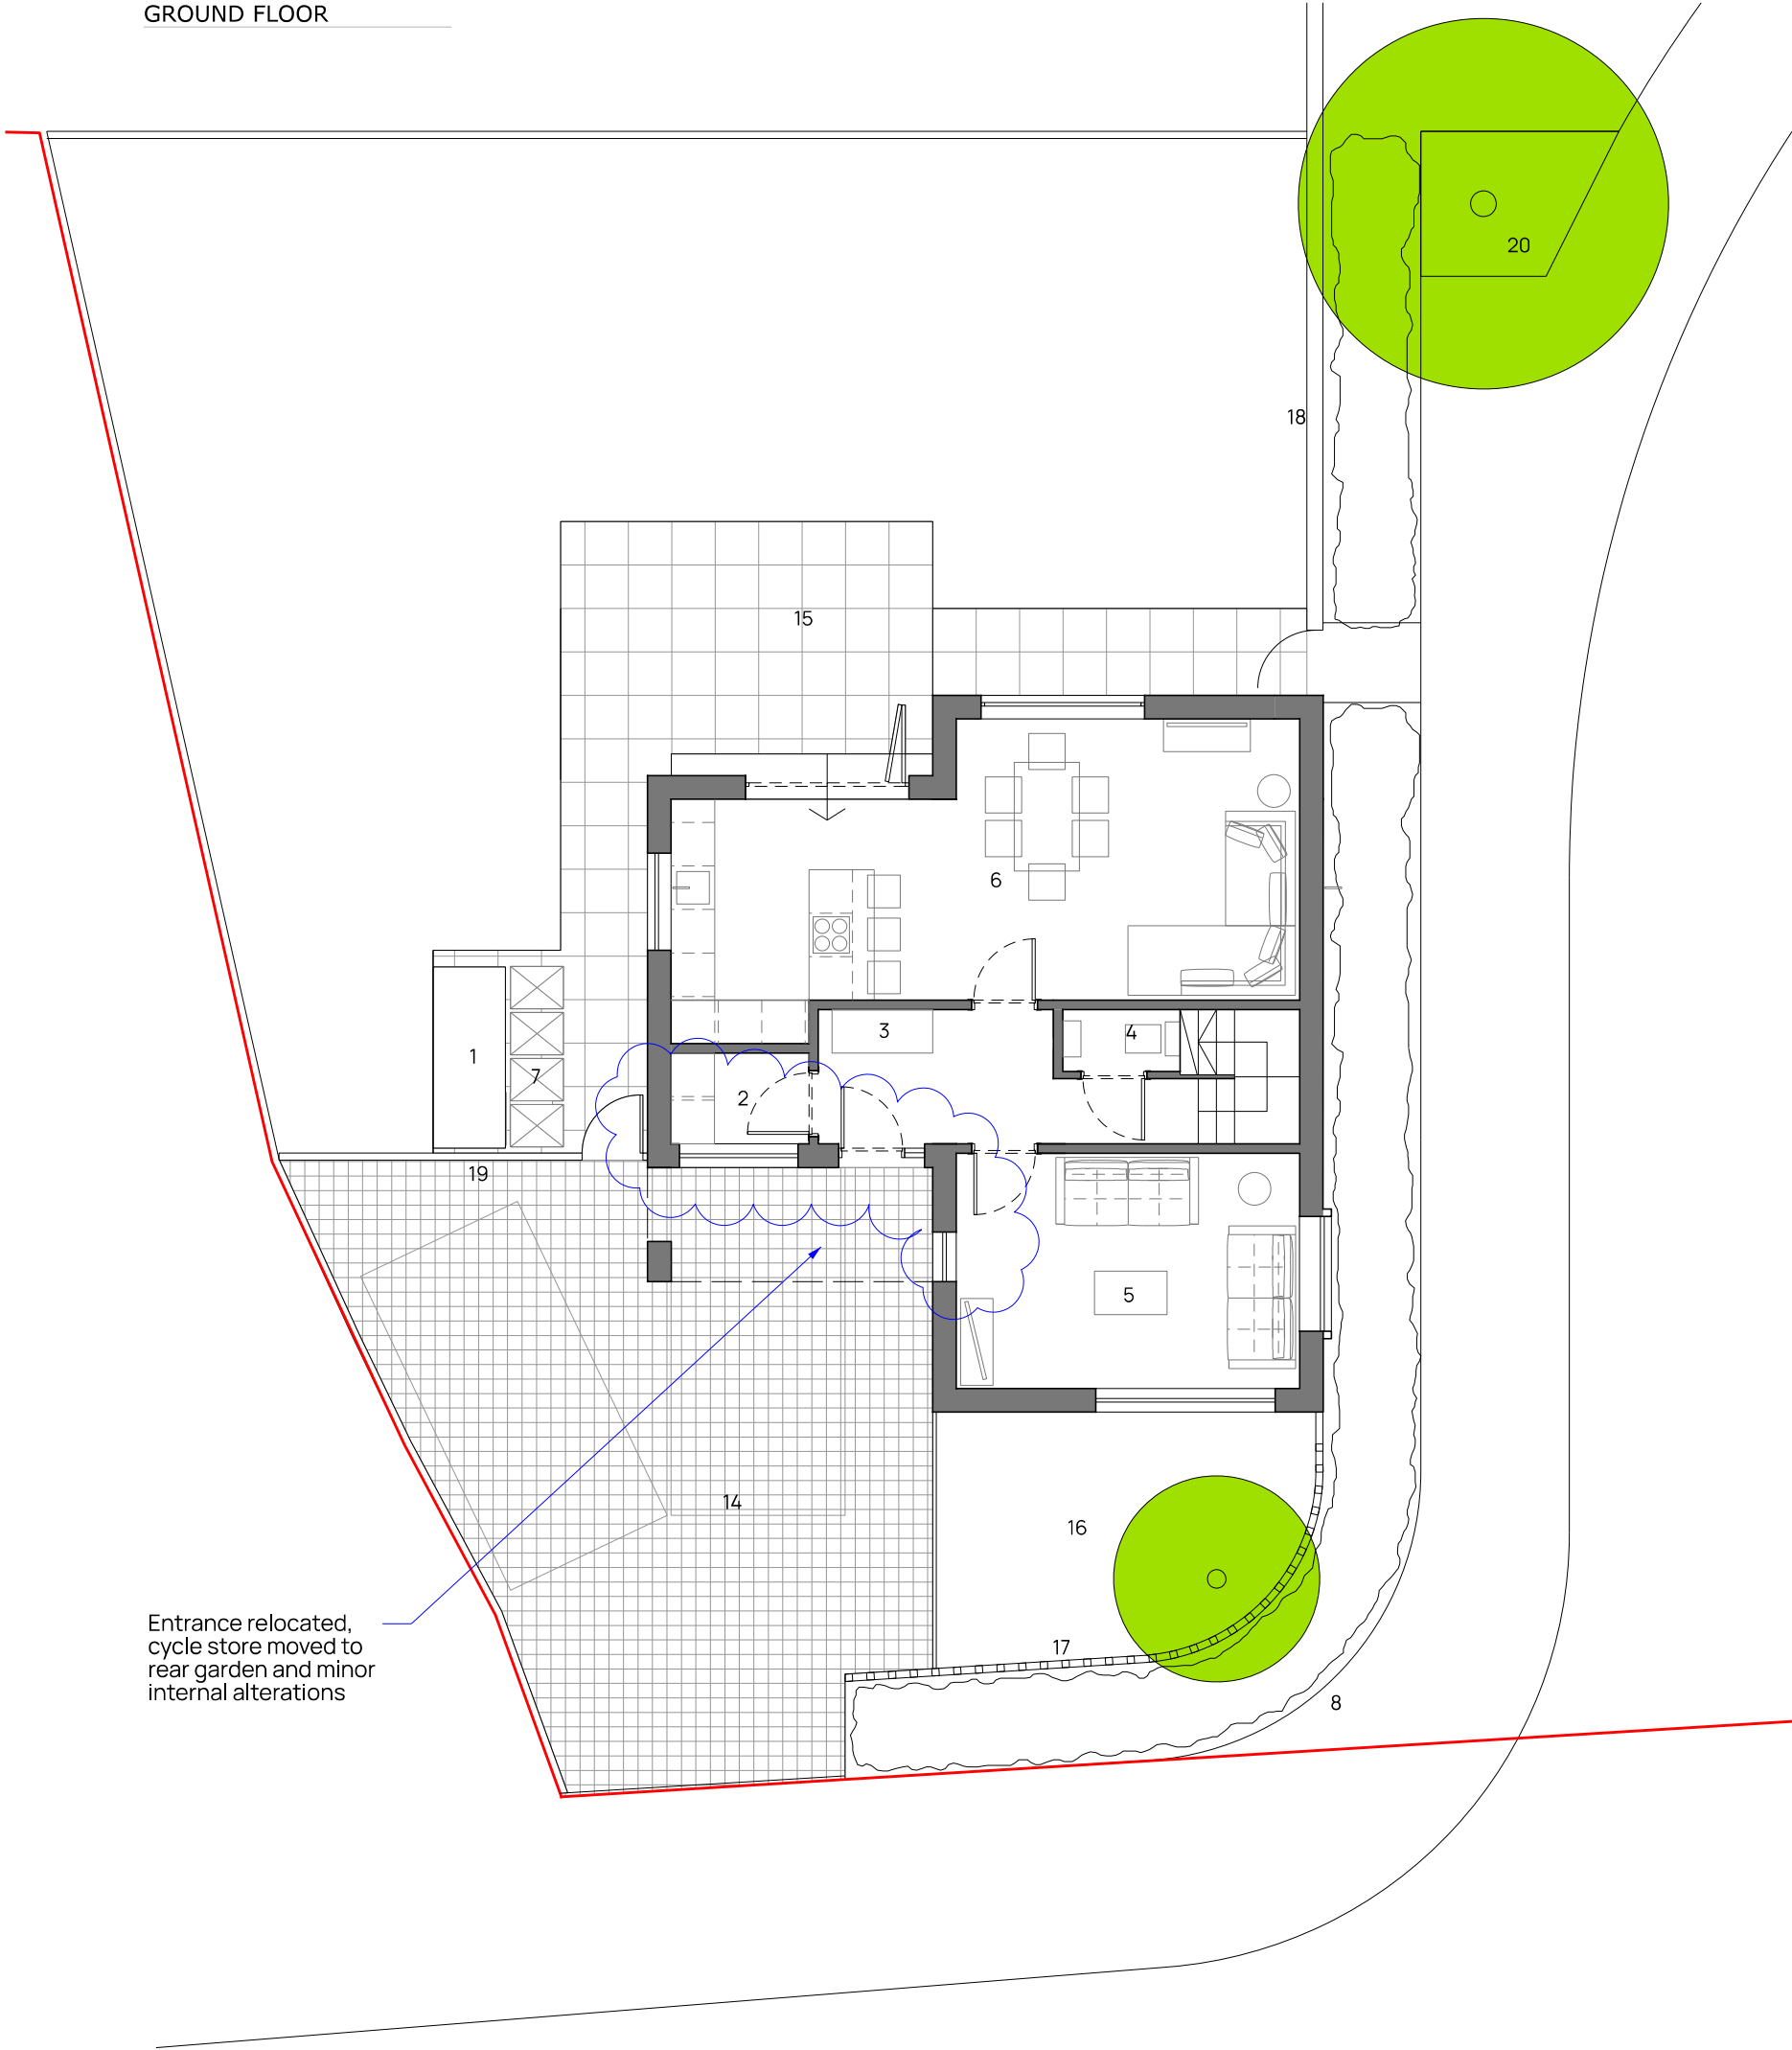

Entrance relocated,
cycle store moved to
rear garden and minor
internal alterations

FIRST FLOOR



- 1. Bike/garden store
- 2. Utility
- 3. Cloaks
- 4. WC
- 5. Lounge
- 6. Family Room
- 7. Bins
- 8. Hedge, see landscaping plan for spec
- 9. Bedroom
- 10. Master suite
- 11. Terrace
- 12. Family Bathroom
- 13. Linen
- 14. Tobermore Hydropave Shannon (Bracken)
- 15. Tobermore textured paving (natural)
- 16. Lawn
- 17. Metal railing
- 18. 1800mm high brick wall with 300mm trellis over
- 19. 1800mm vertical timber fence with 300mm trellis over
- 20. "Street Tree" within tree pit

03	05-07-23	patio and driveway paving changed
02	09-12-21	layout update, bike store moved to rear garden
01	13-08-21	kitchen window update following material change
rev	date	description