


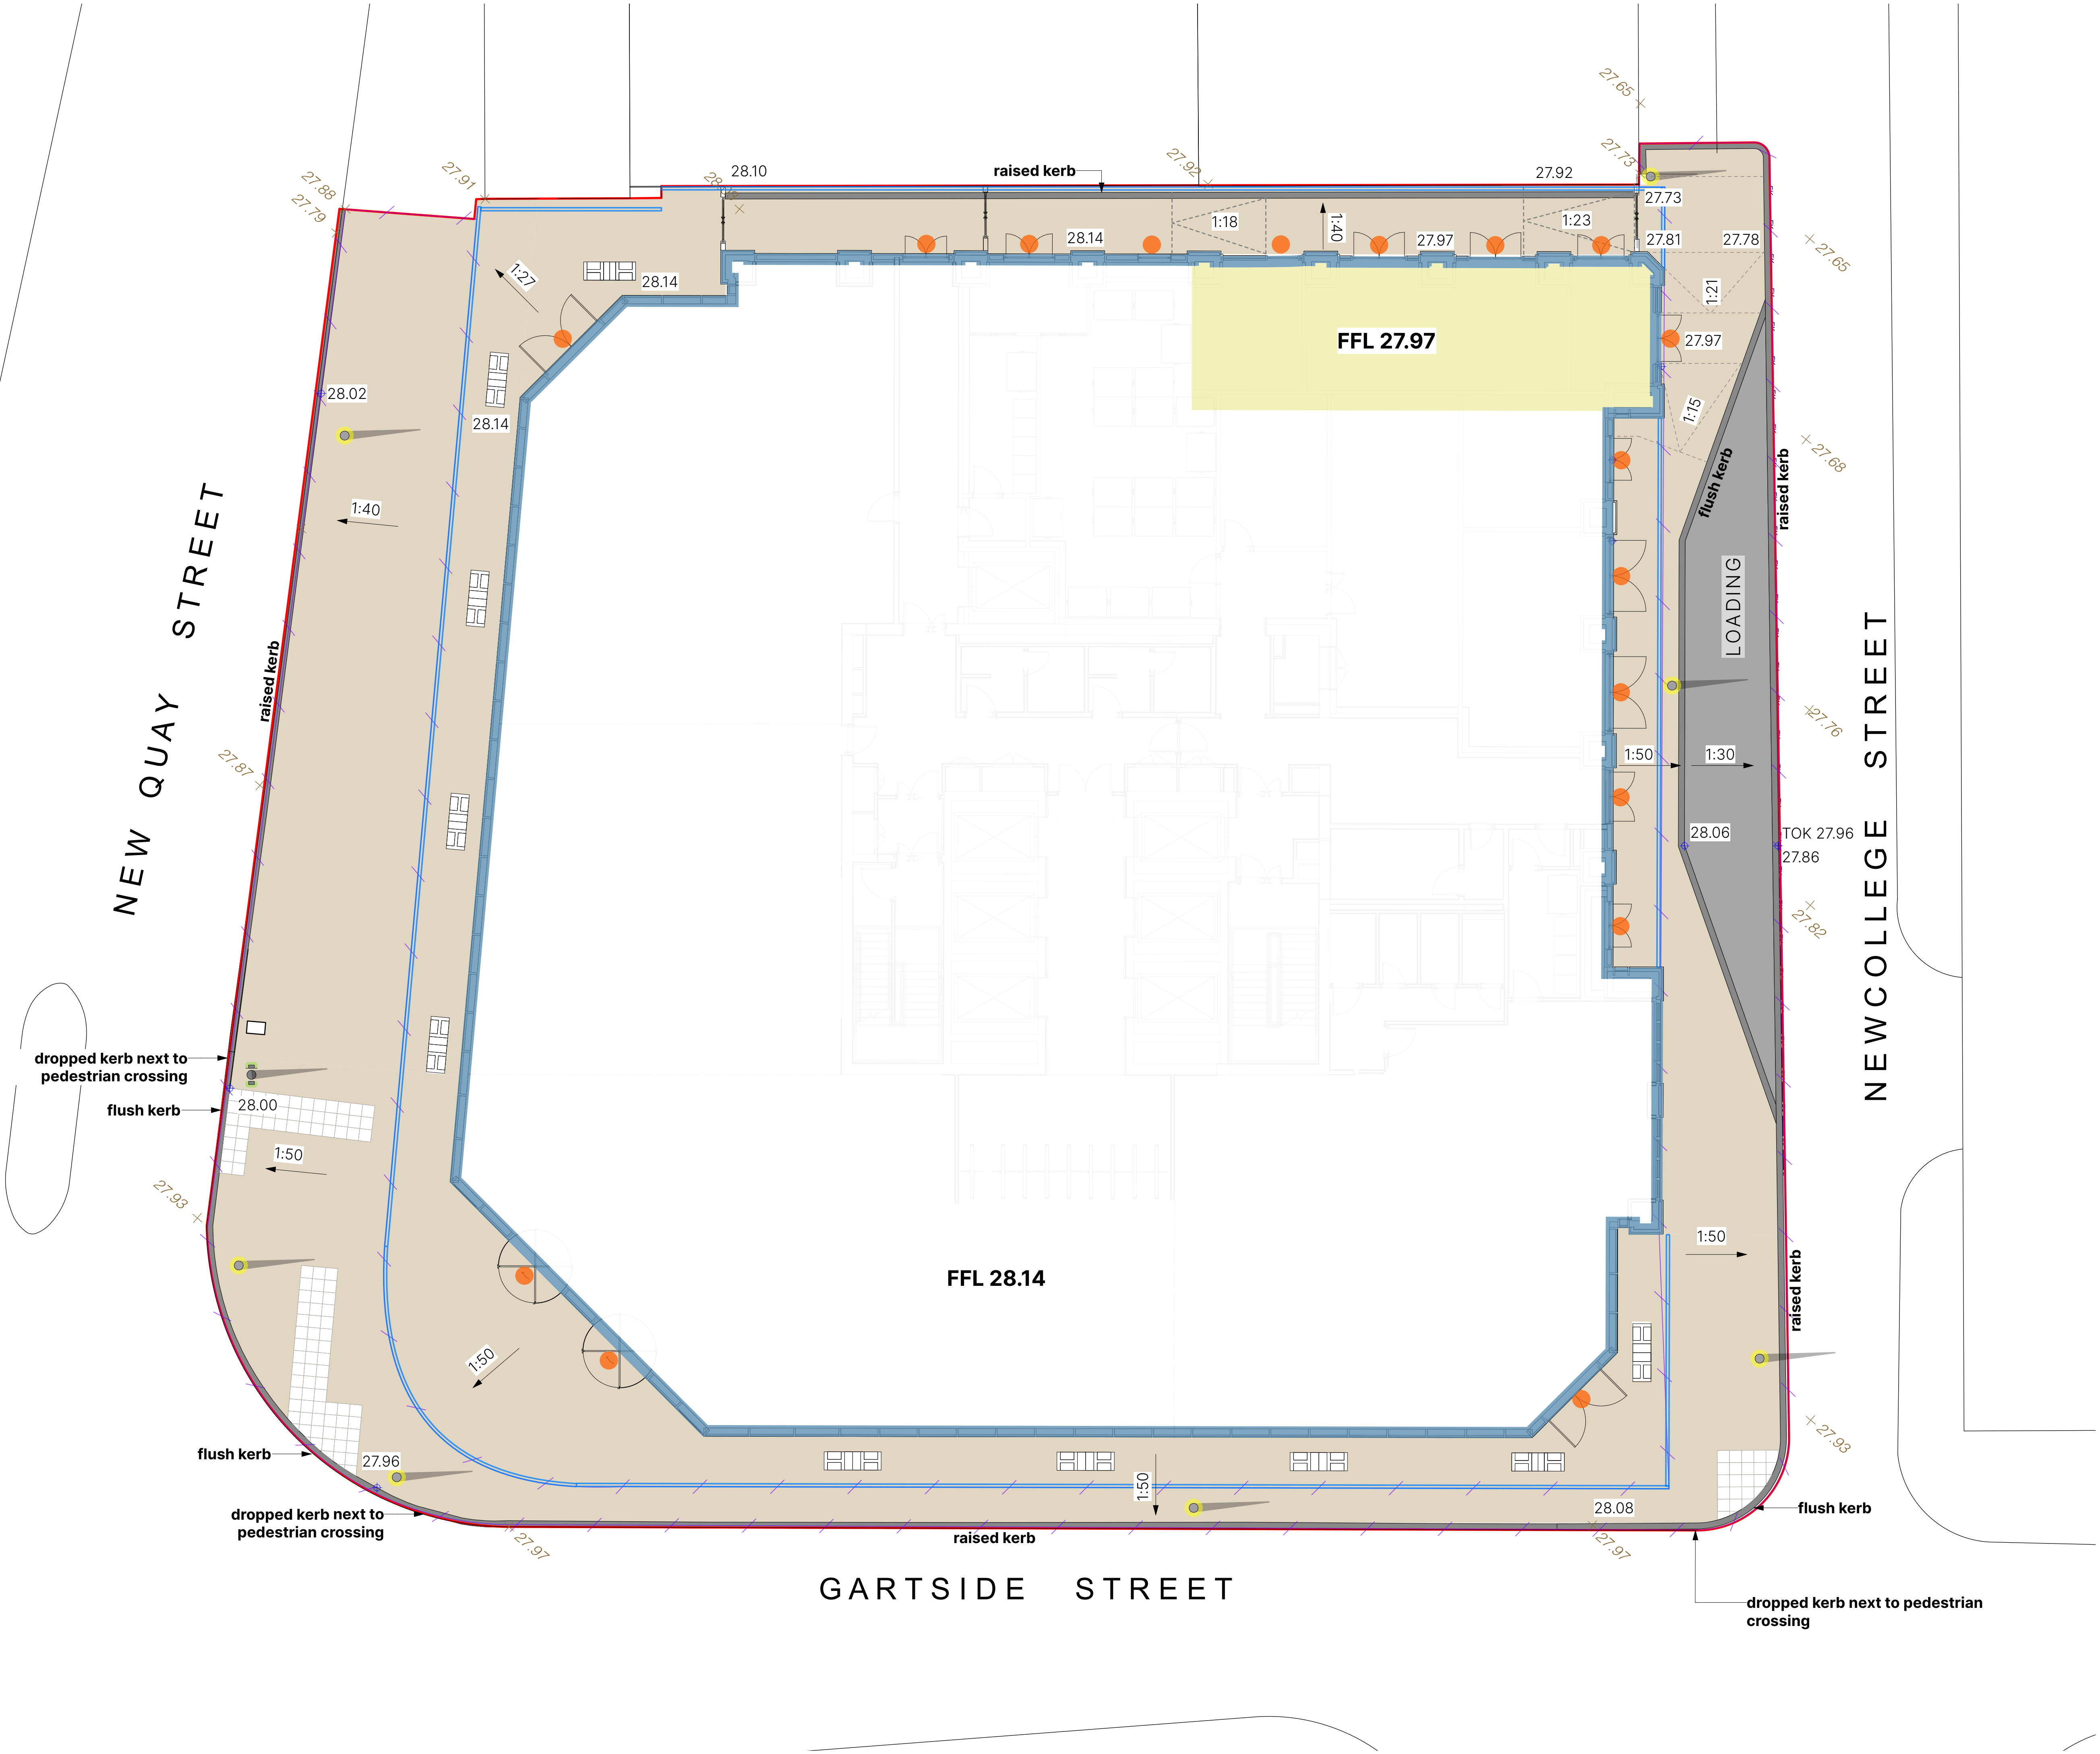

THIS DRAWING IS COPYRIGHT PROTECTED AND MAY NOT BE REPRODUCED IN WHOLE OR PART WITHOUT WRITTEN AUTHORITY FROM THE OWNER

- NOTES:**
- 1. Do not scale from this drawing.
 - 2. Always work to noted dimensions.
 - 3. All dimensions are in millimetres unless otherwise stated.
 - 4. All setting out, levels and dimensions to be agreed on site.
 - 5. The dimensions of all materials must be checked on site before being laid out.
 - 6. This drawing must be read with the relevant specification clauses and detail drawings.
 - 7. Order of construction and setting out to be agreed on site.

KEY	
	Application Boundary
	Legal Ownership Boundary
	Adoption Boundary
	Concrete Flags Paving
	Granite Setts Paving
	Granite Kerb Size: 200 Mm (w) x Upstand Varies
	Blister Tactile Paving Material: Granite Colour: TBC Manufacturer: Hardscape Ltd
	Building contour
	Entrance
	Existing Level
	Proposed Level
	Proposed Gradient
	Proposed Slot-Drain Drainage Channel
	Existing Street Lighting Columns

P08	20/09/23	S4 - GF plan update	VS	RM
P07	06/09/23	S4 - Graphical amendments	VS	RM
P06	14/07/23	S4 - New GF plan	VS	RM
P05	20/04/23	New GF plan	VS	RM
P04	14/07/23	S4 - Slot drain adjusted to adoption boundary	VS	RM

Revision	Date	Description	Drawn	Apprvd.
----------	------	-------------	-------	---------



Planit I.E. Limited

Manchester | London | Liverpool | Leeds | Standish

E: info@planit-ie.com W: planit-ie.com

MANCHESTER
2 Back Grafton St,
Altrincham,
WA14 1DY
T: 0161 928 9281

Client HBD

Project Colloco
New Quay St, Manchester M3 3BE

Drg Title GF Levels
A1 Landscape

Created on 20/04/2023 Created by VS Approved by RM

Scale 1:100 Size A1 Workstage Stage 03 Status Stage Approval

Drg No. 2875-PLA-00-GF-DR-L-3001 Suitability S4 Revision P08