




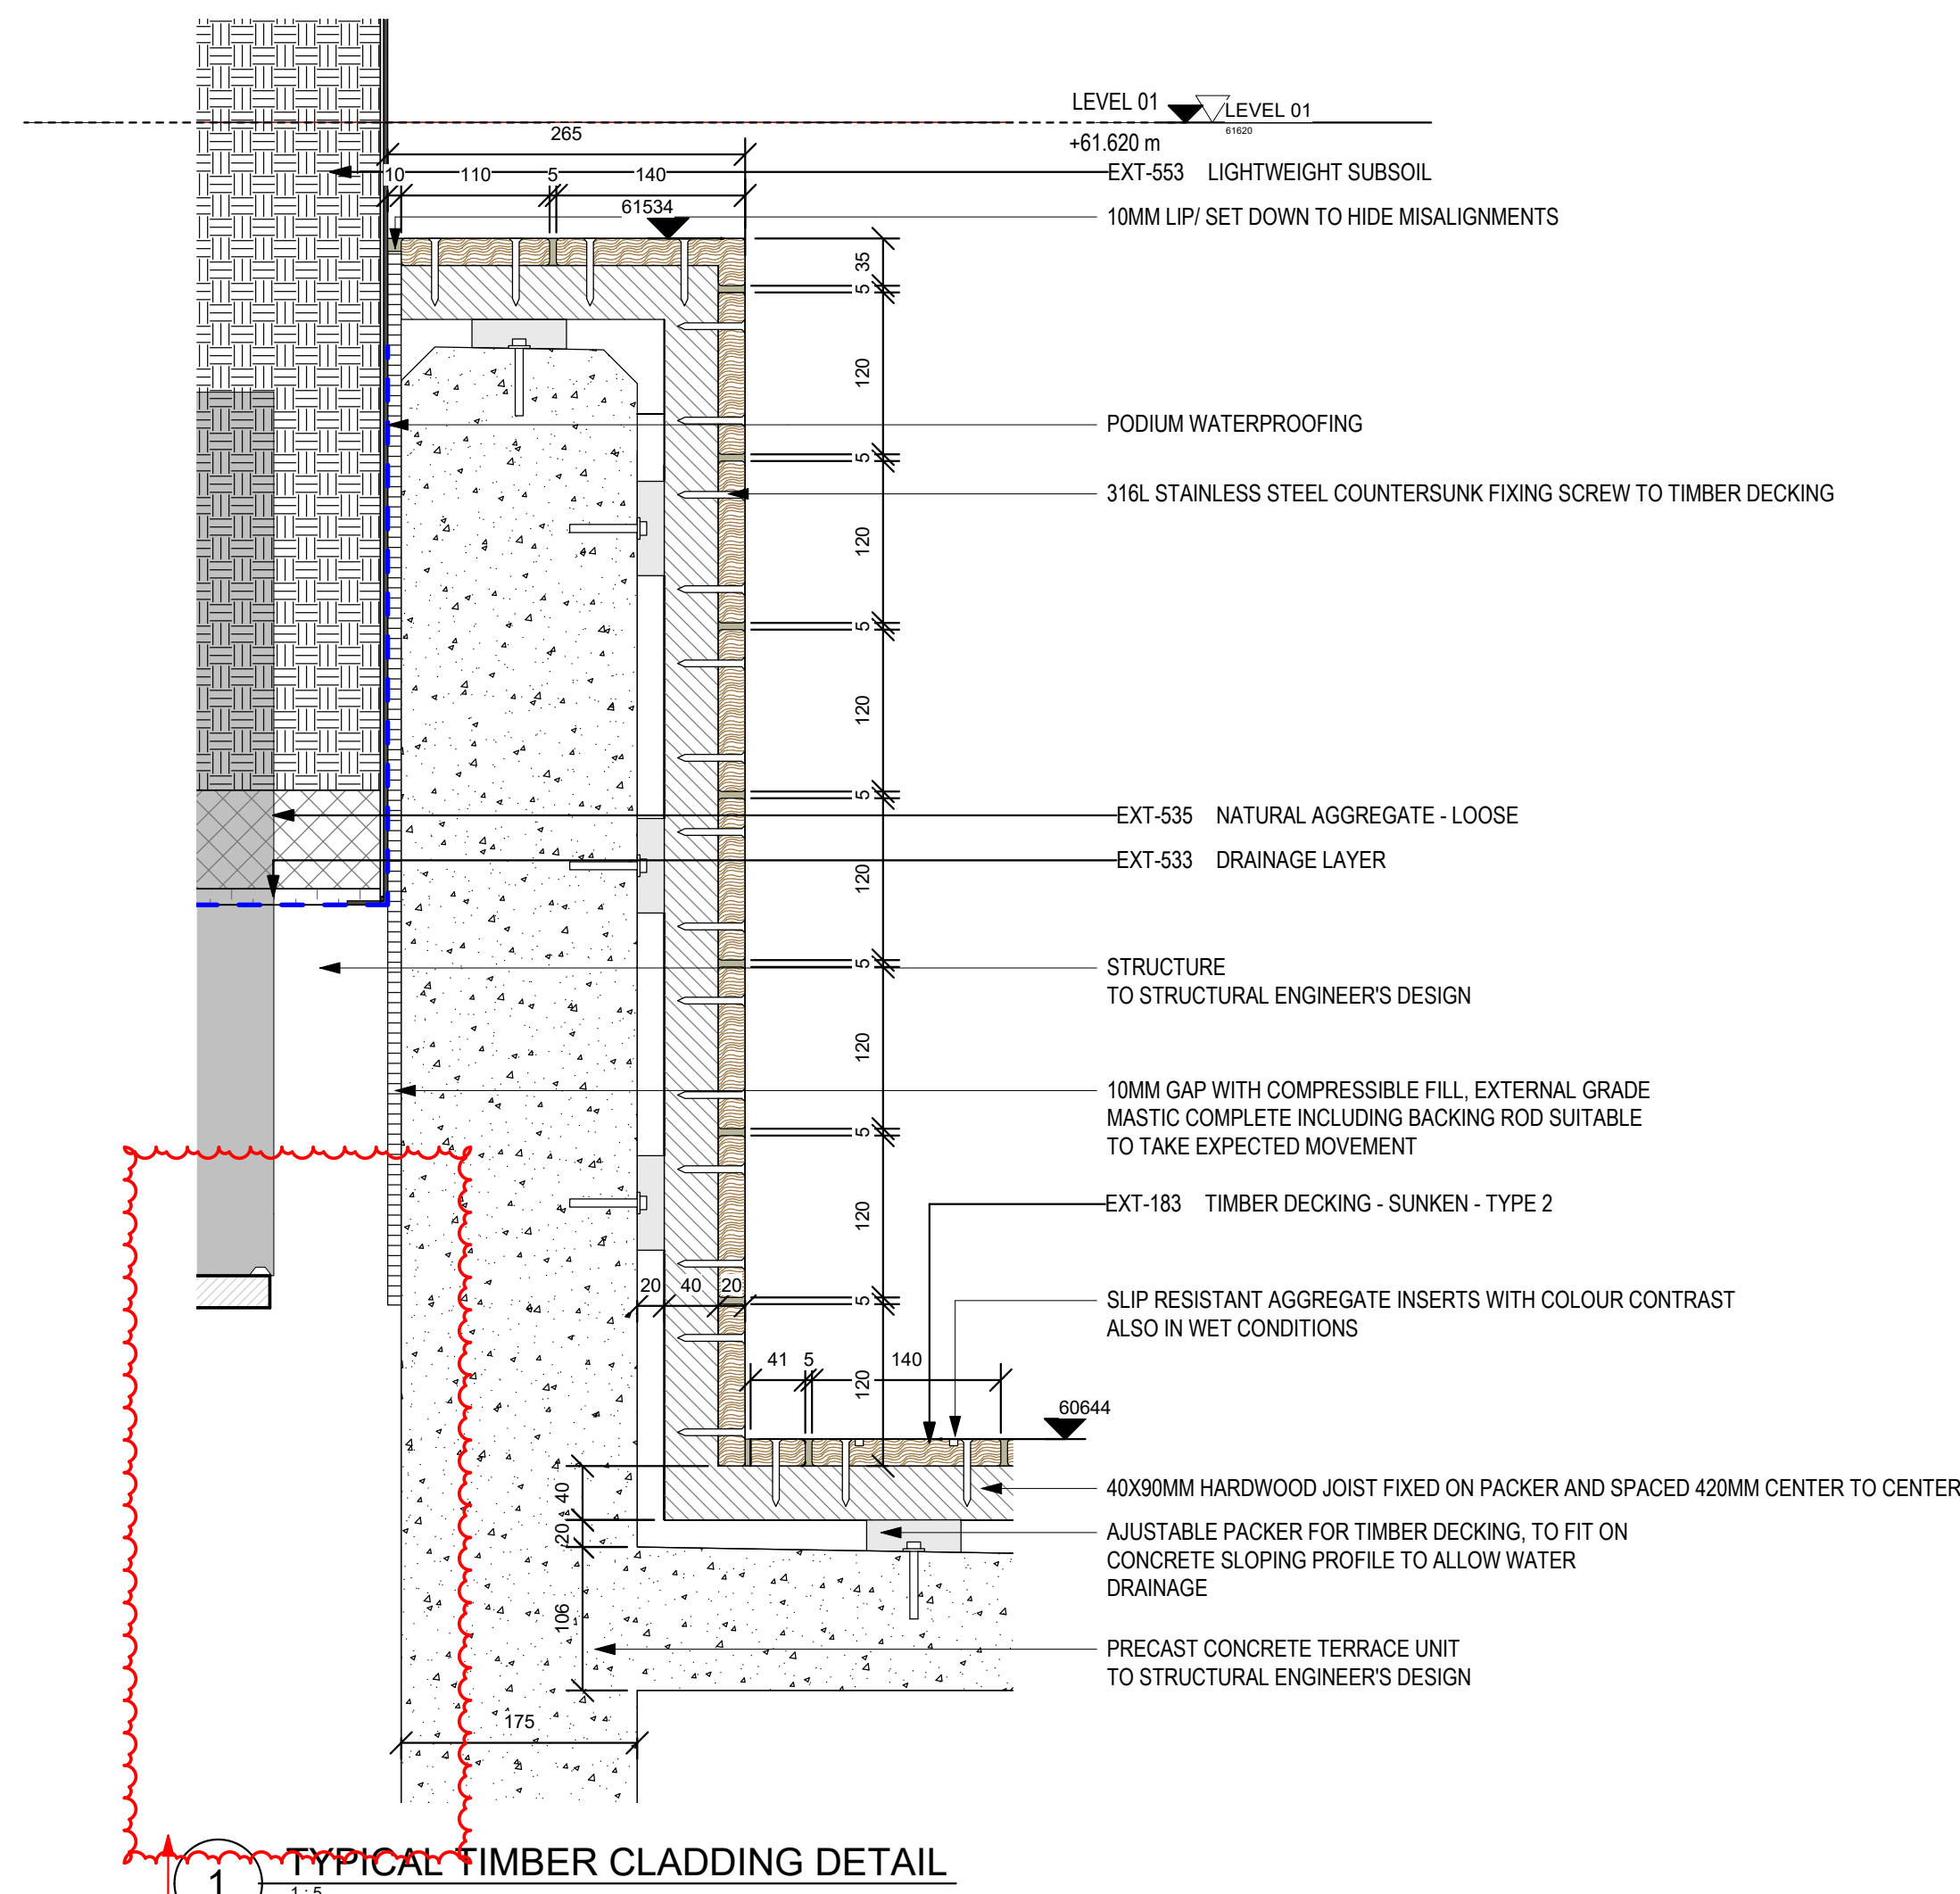


1 TYPICAL TIMBER CLADDING DETAIL

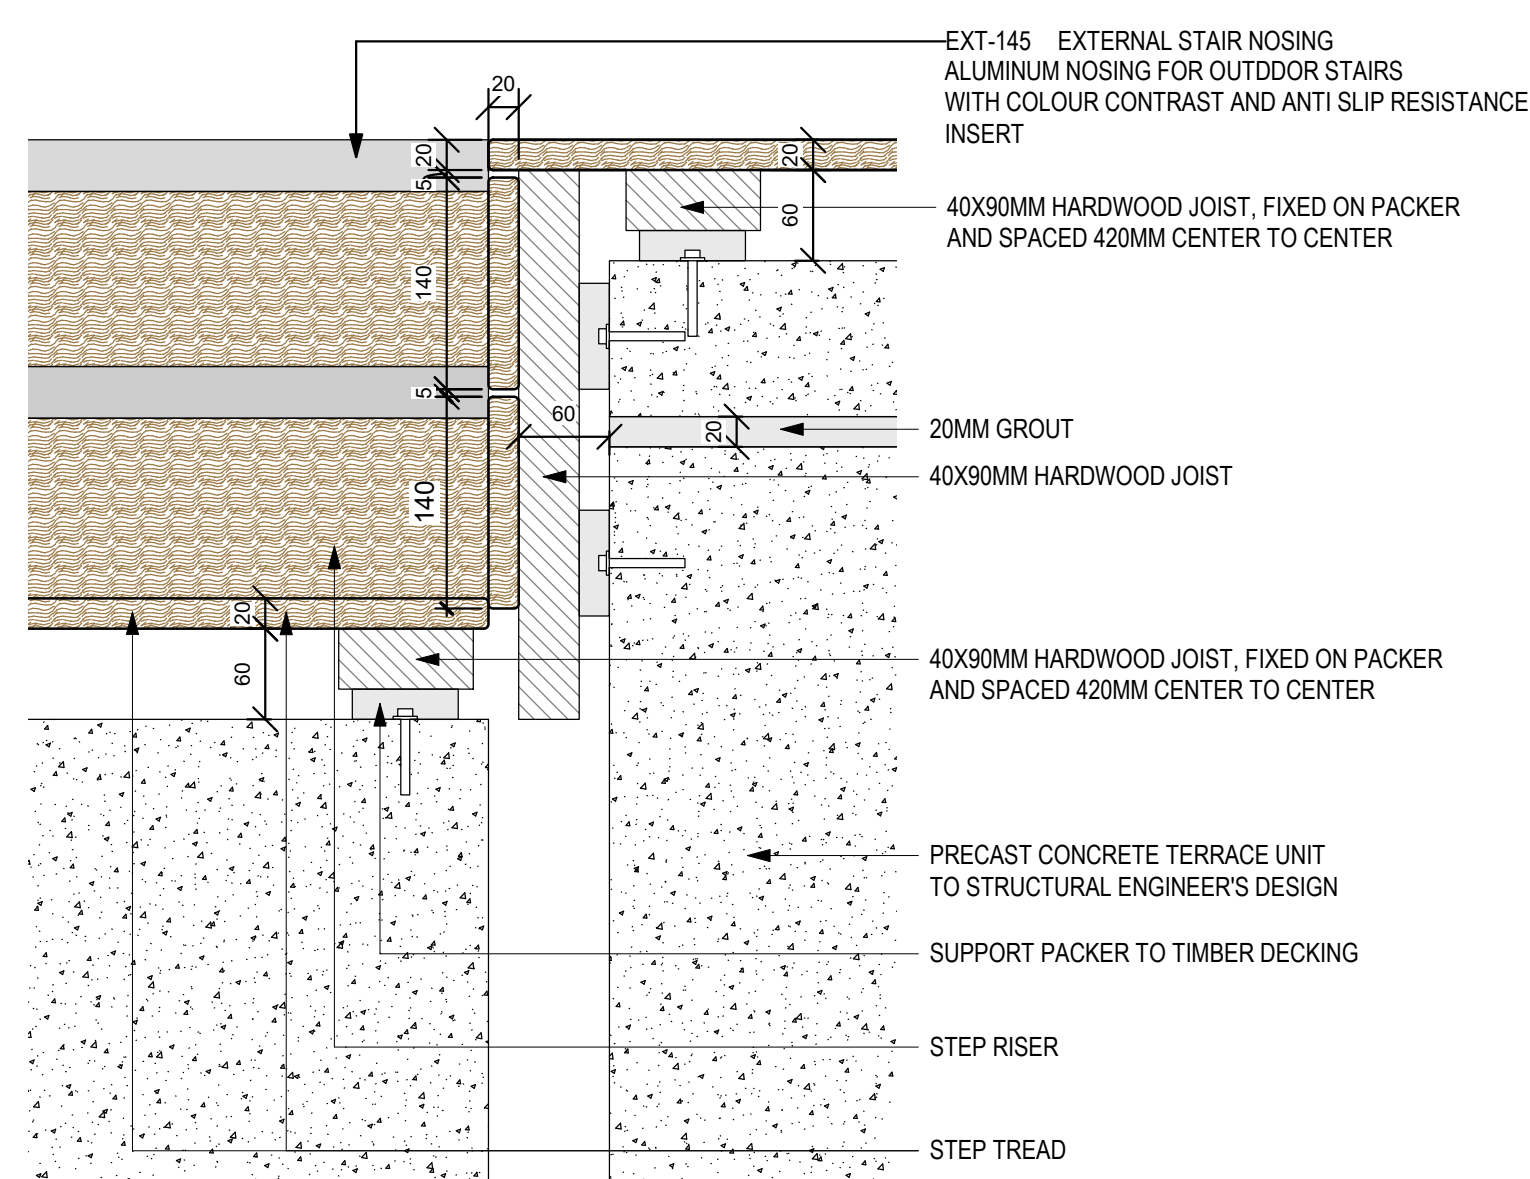


2 TIMBER STAIRS SIDE CLADDING DETAIL

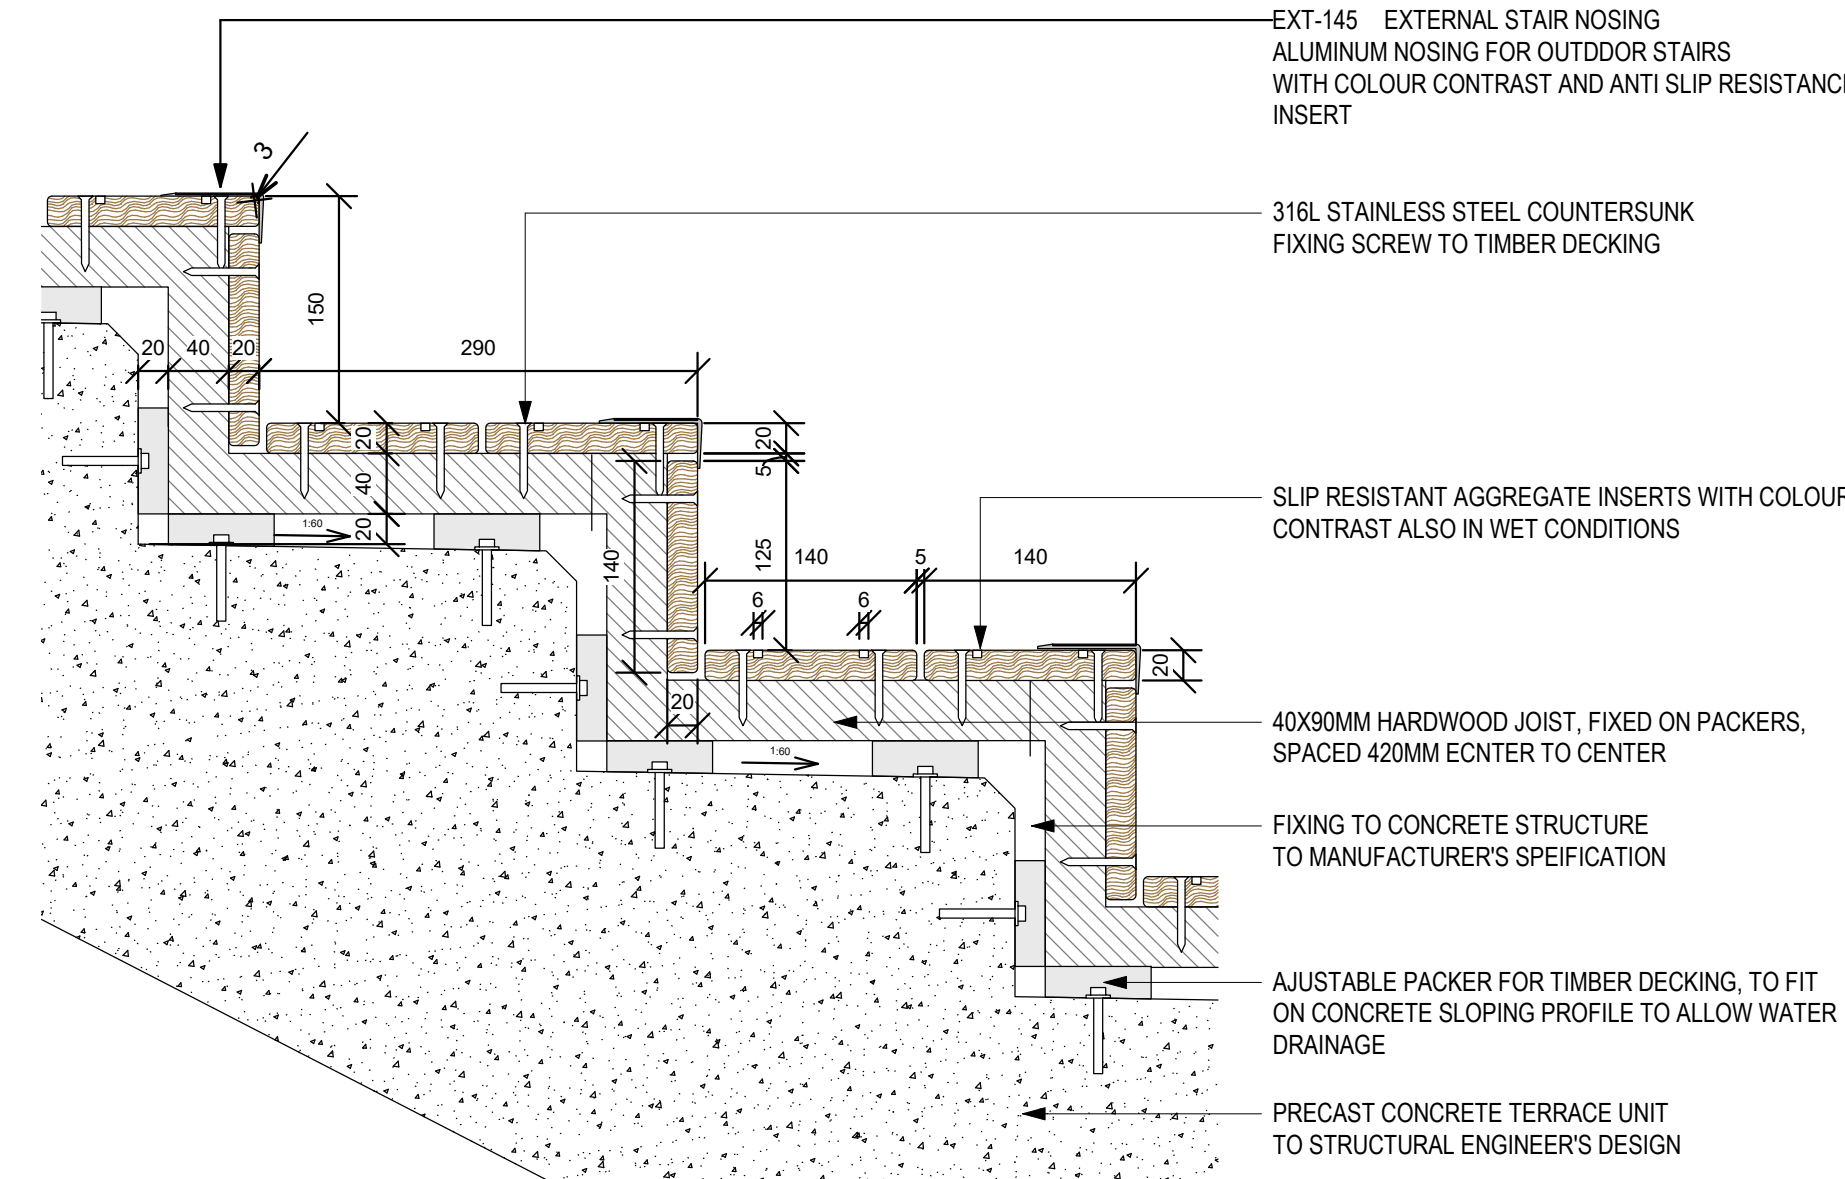


3 TYPICAL TIMBER STEP DETAIL

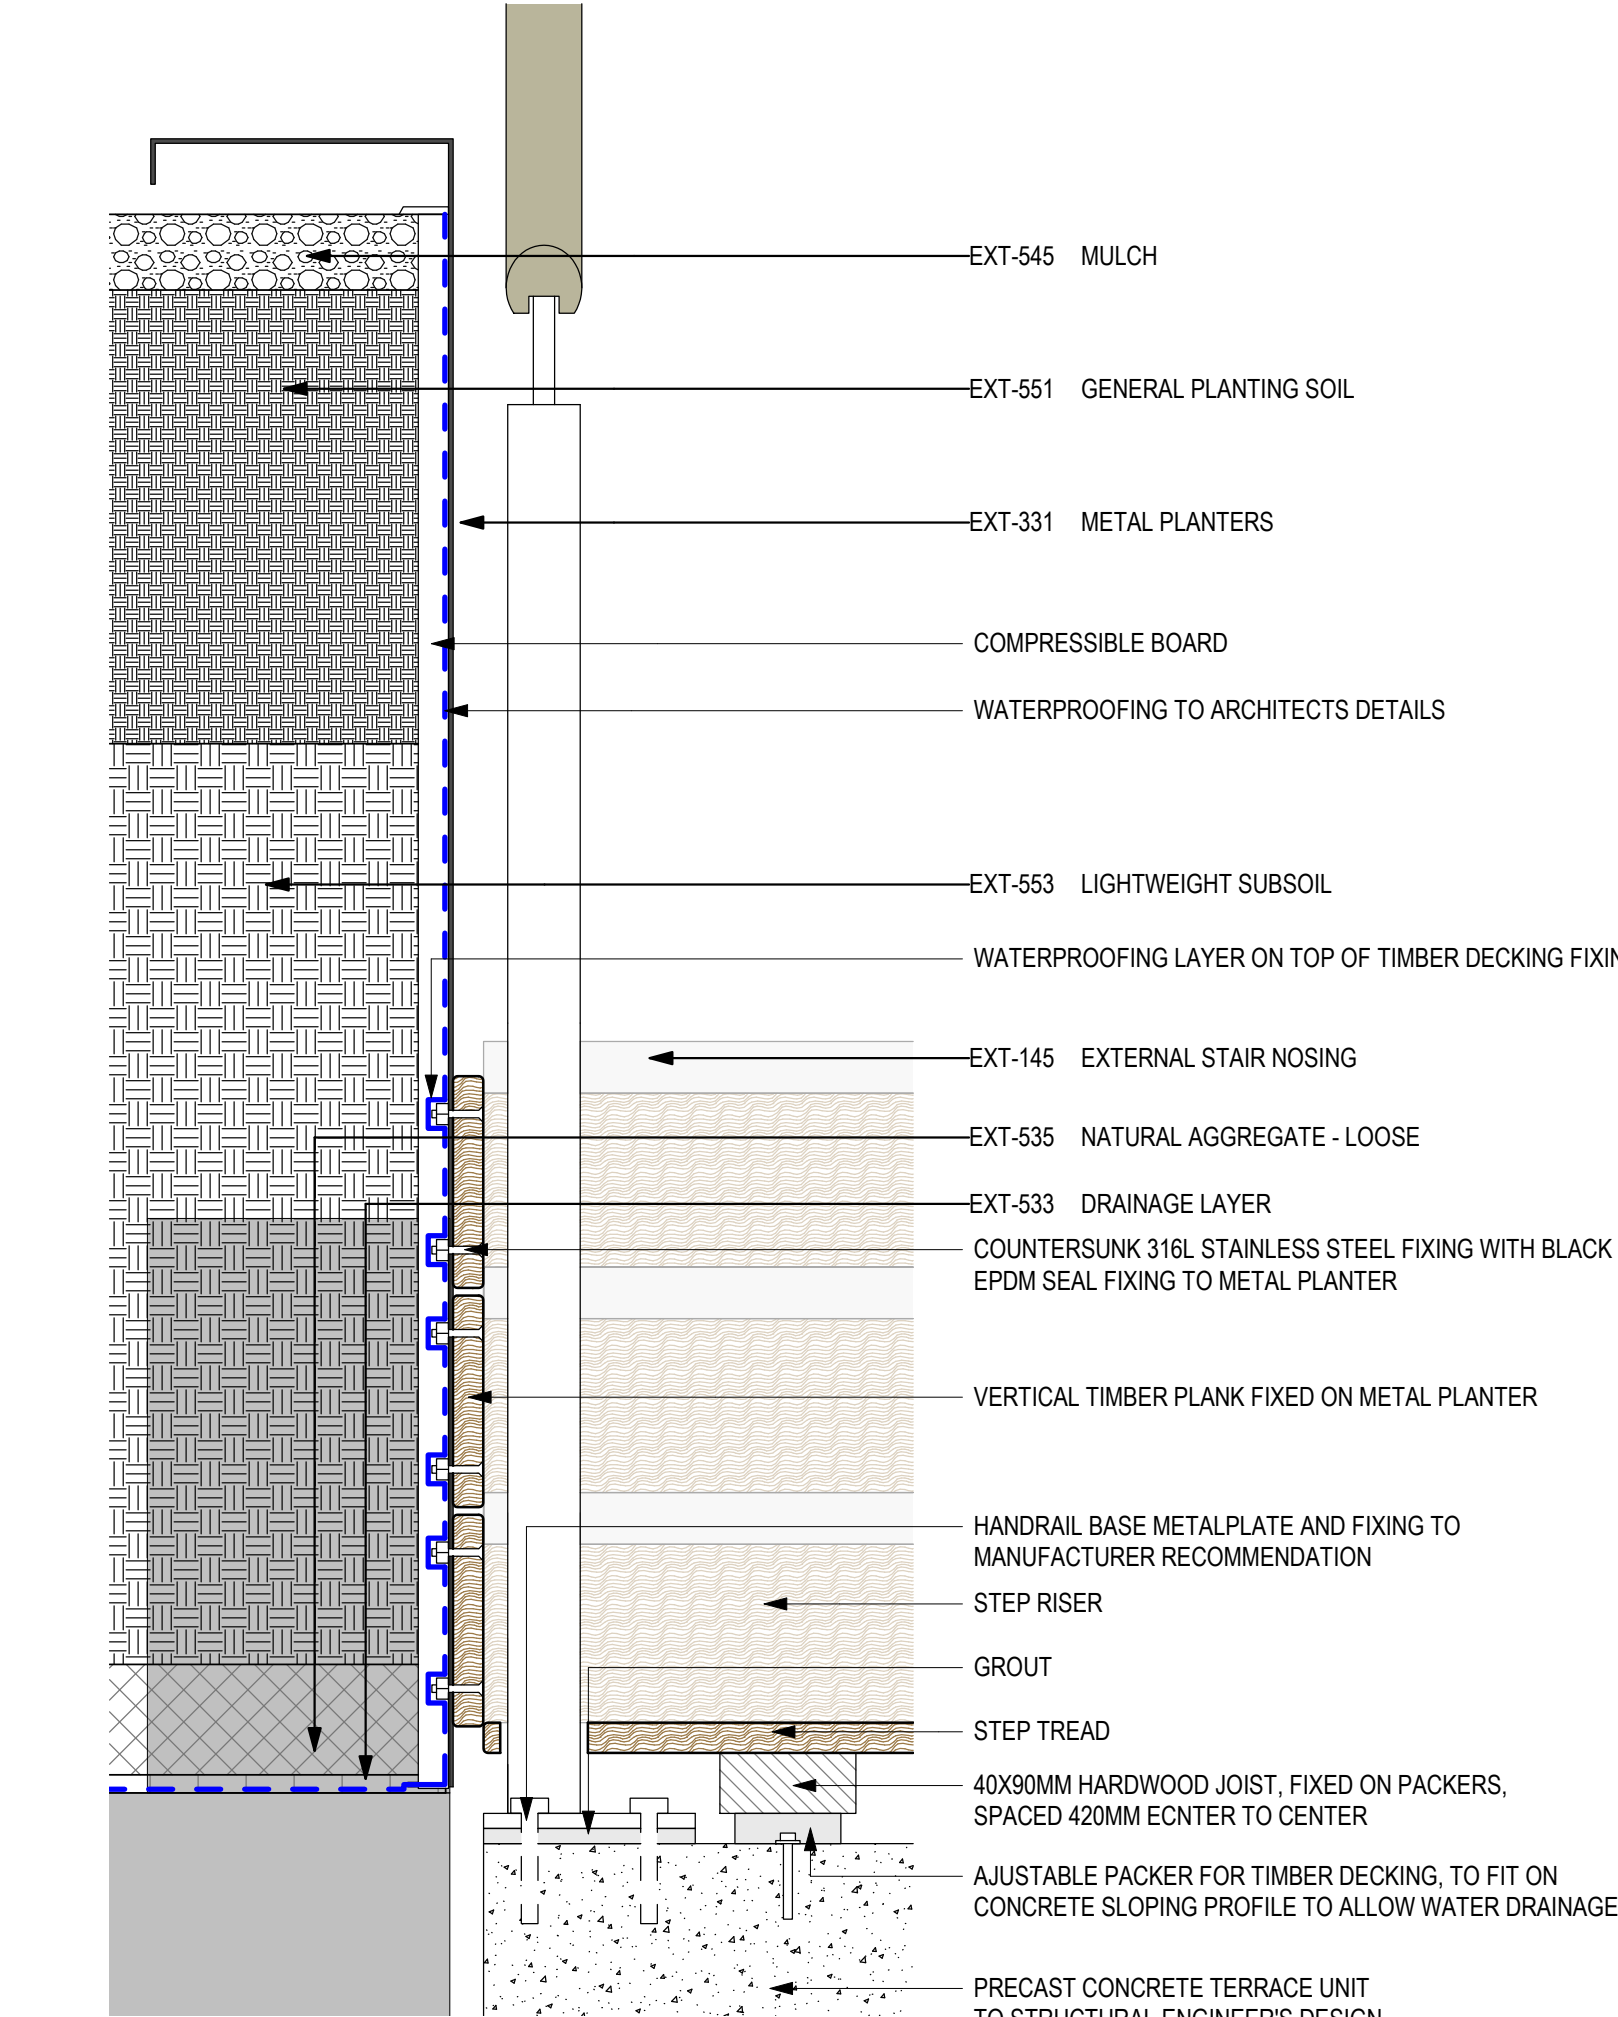


8 TIMBER CLADDING INTERFACE WITH METAL PLANTER

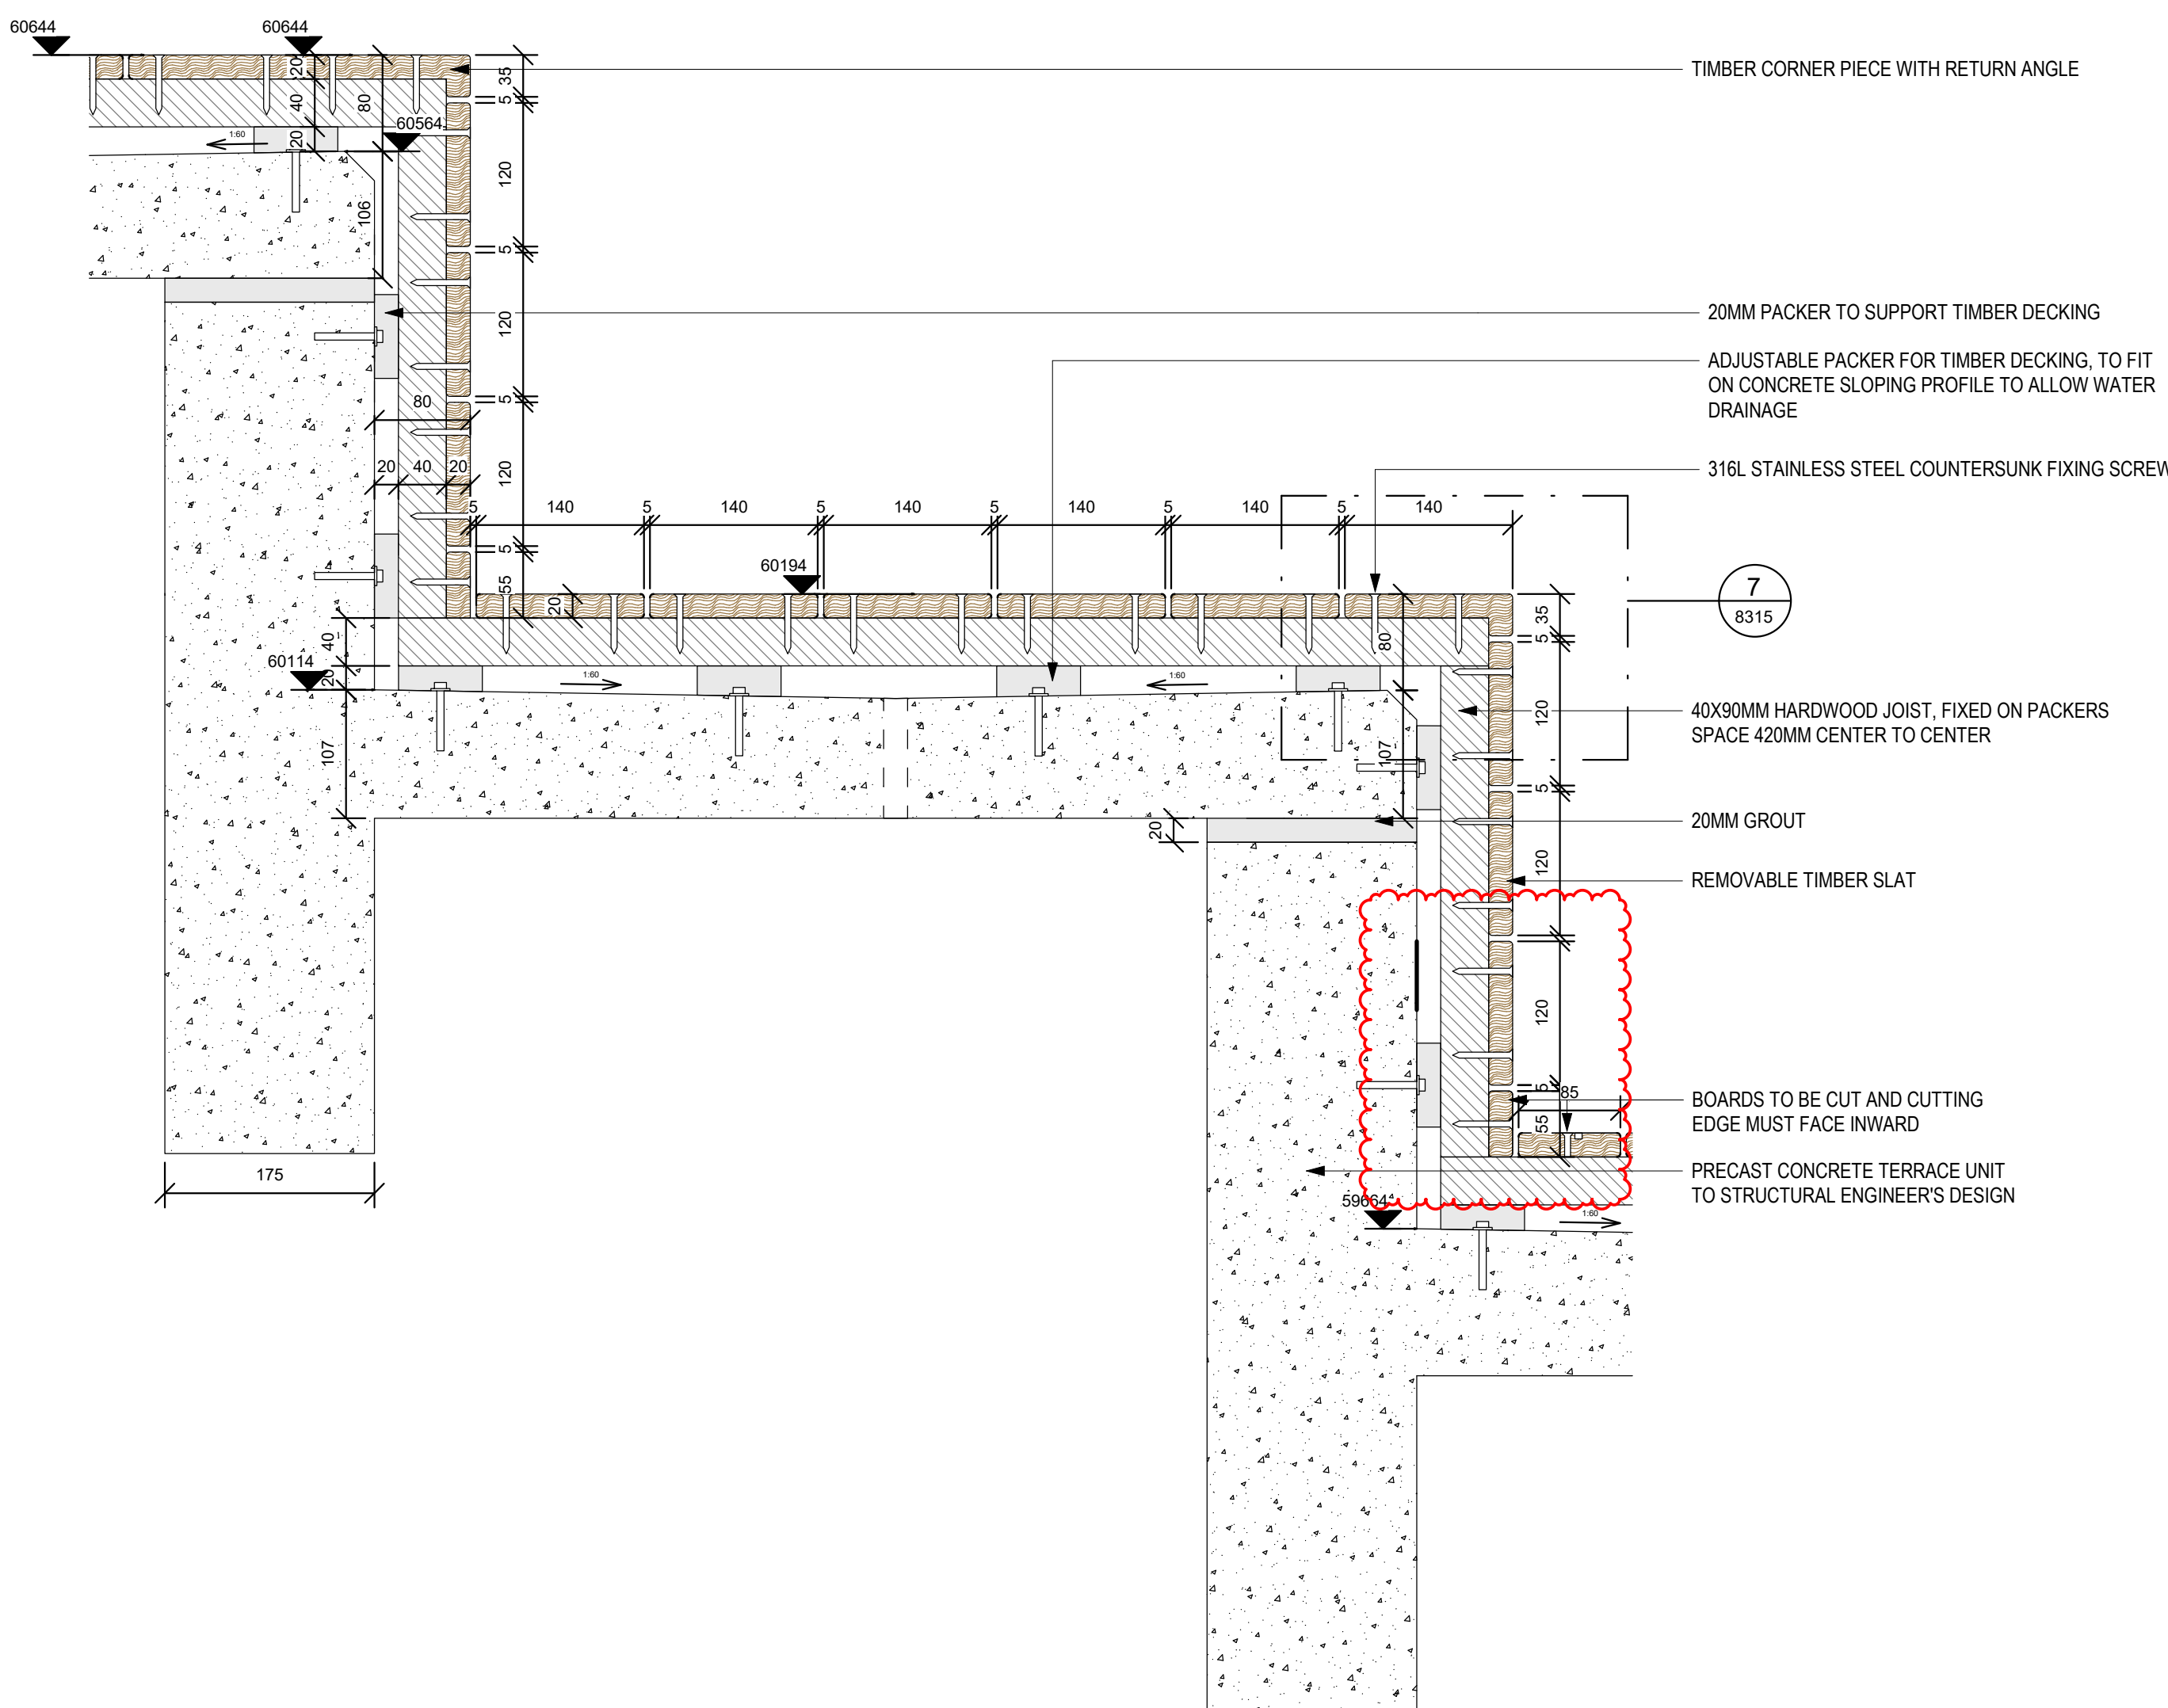


4 TYPICAL SEATING STEP DETAIL

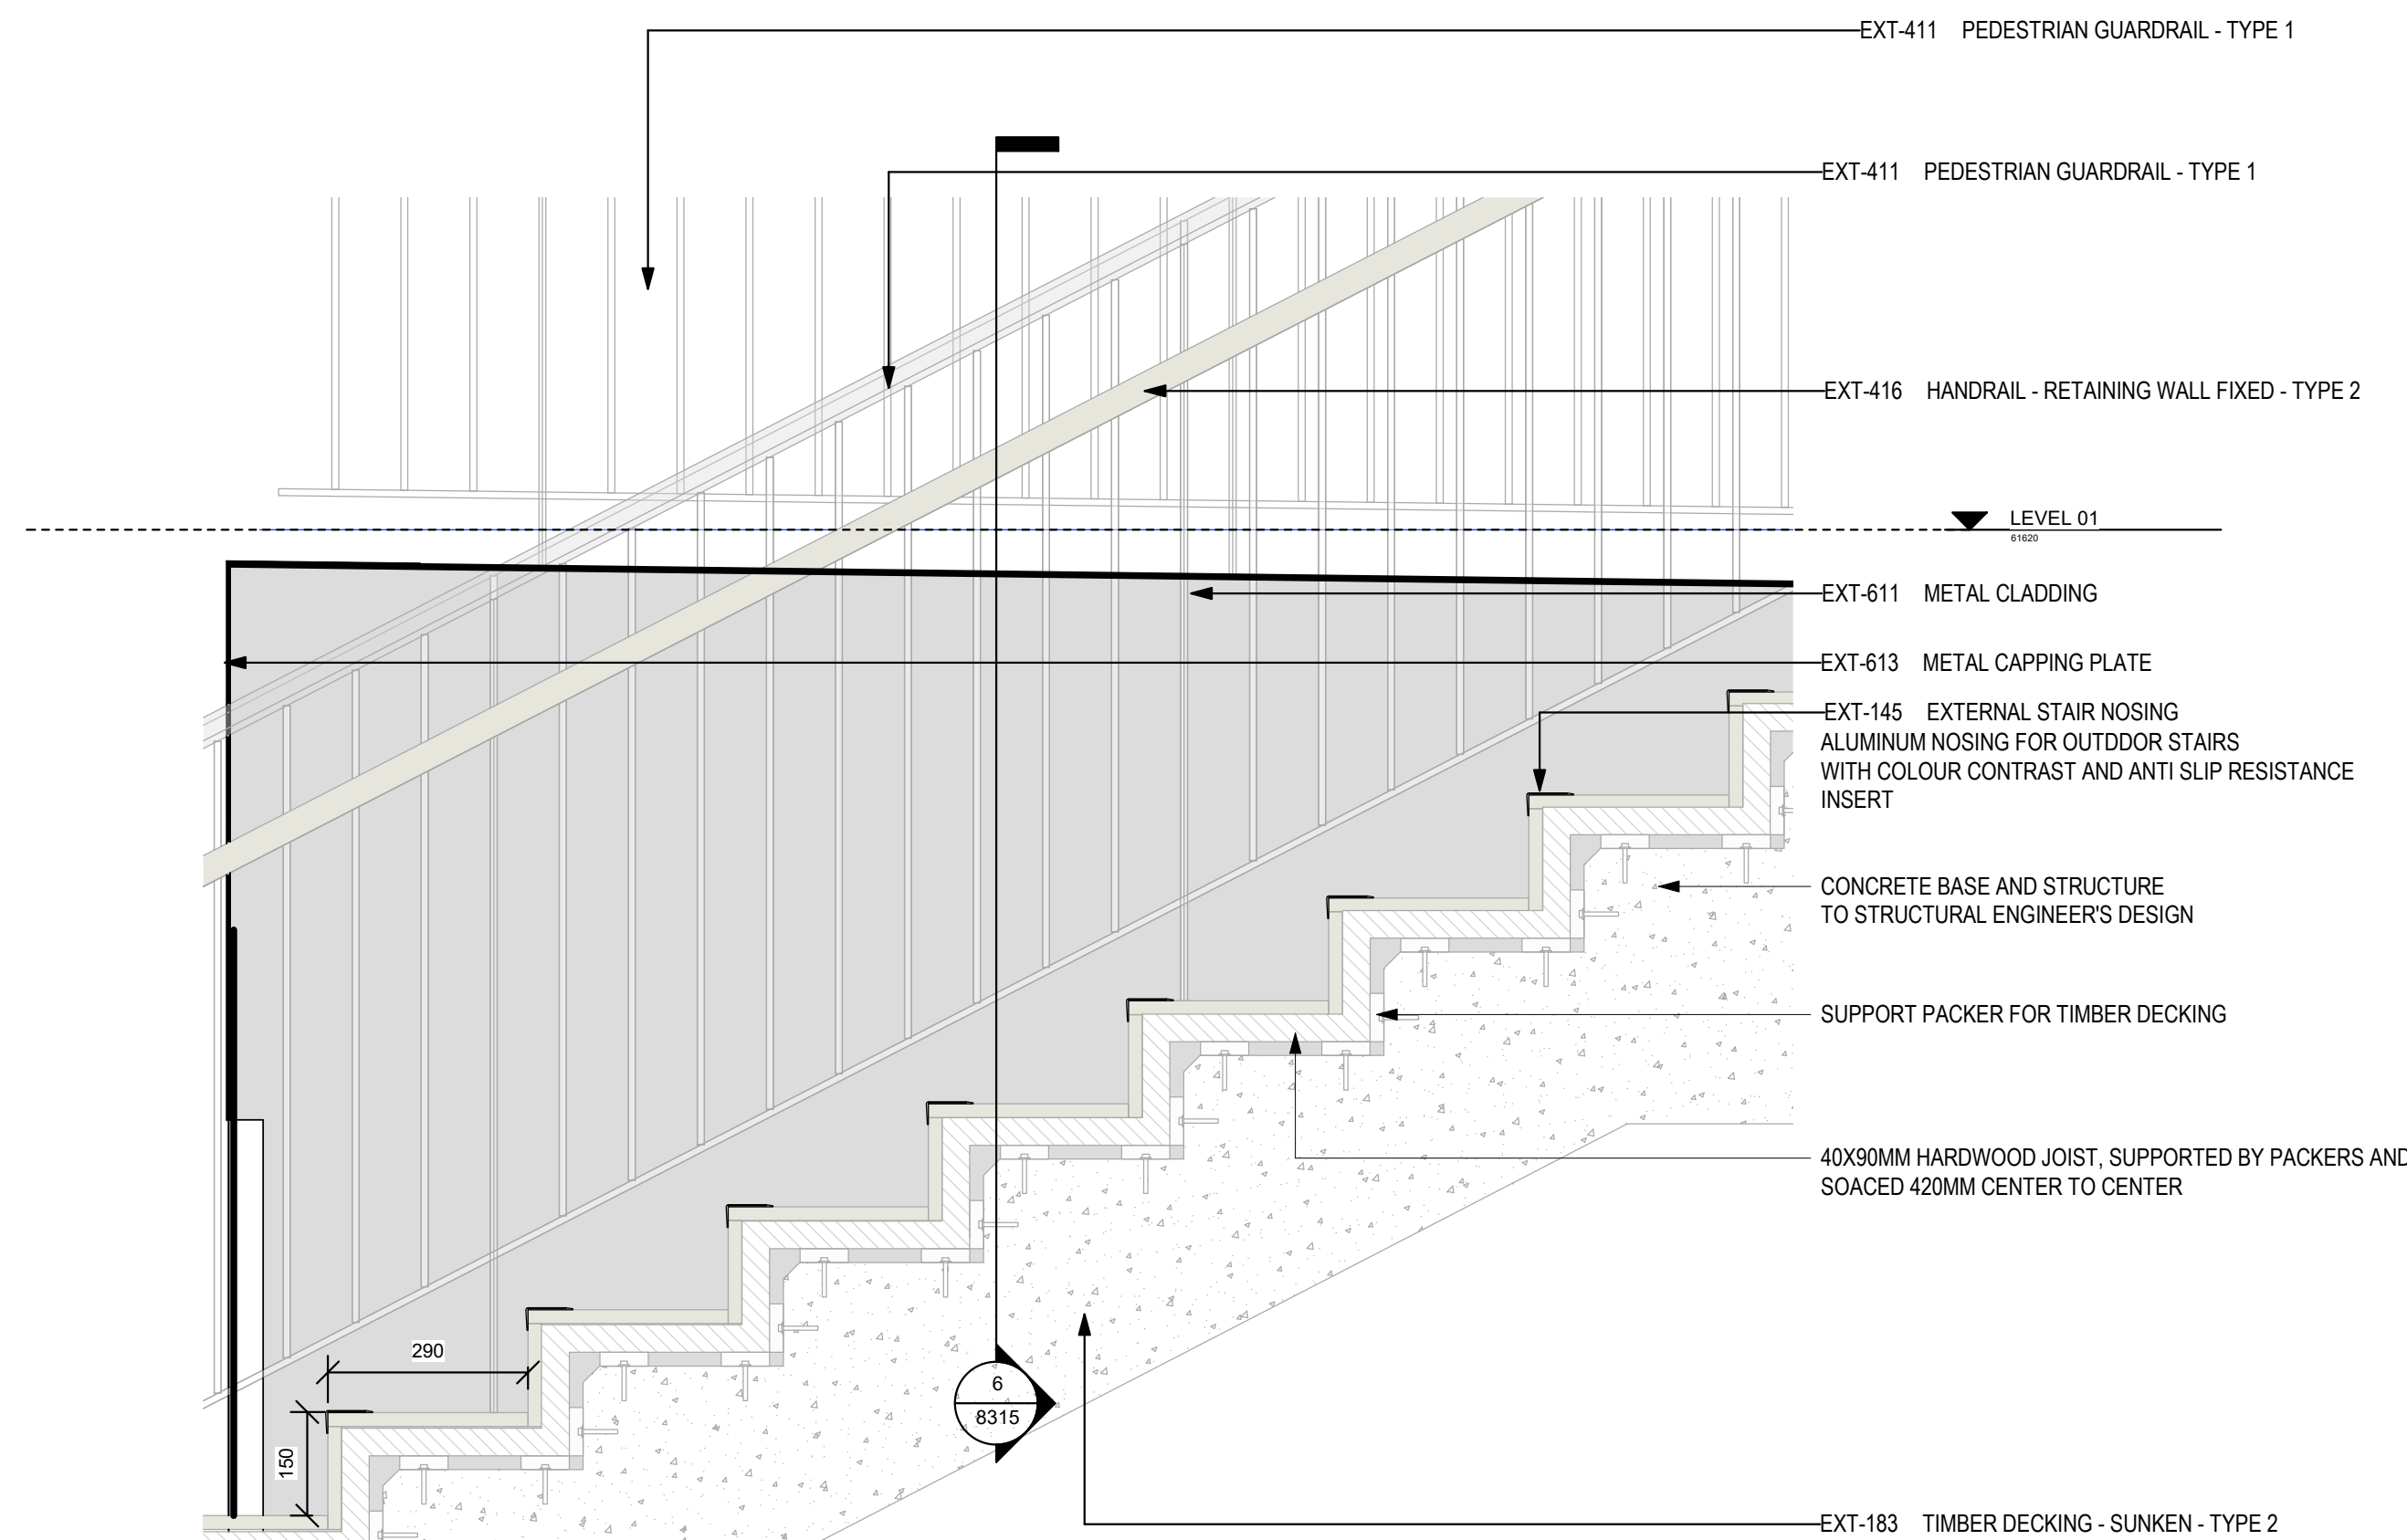

5 METAL CLADDING NEXT TO TIMBER STAIRS ELEVATION

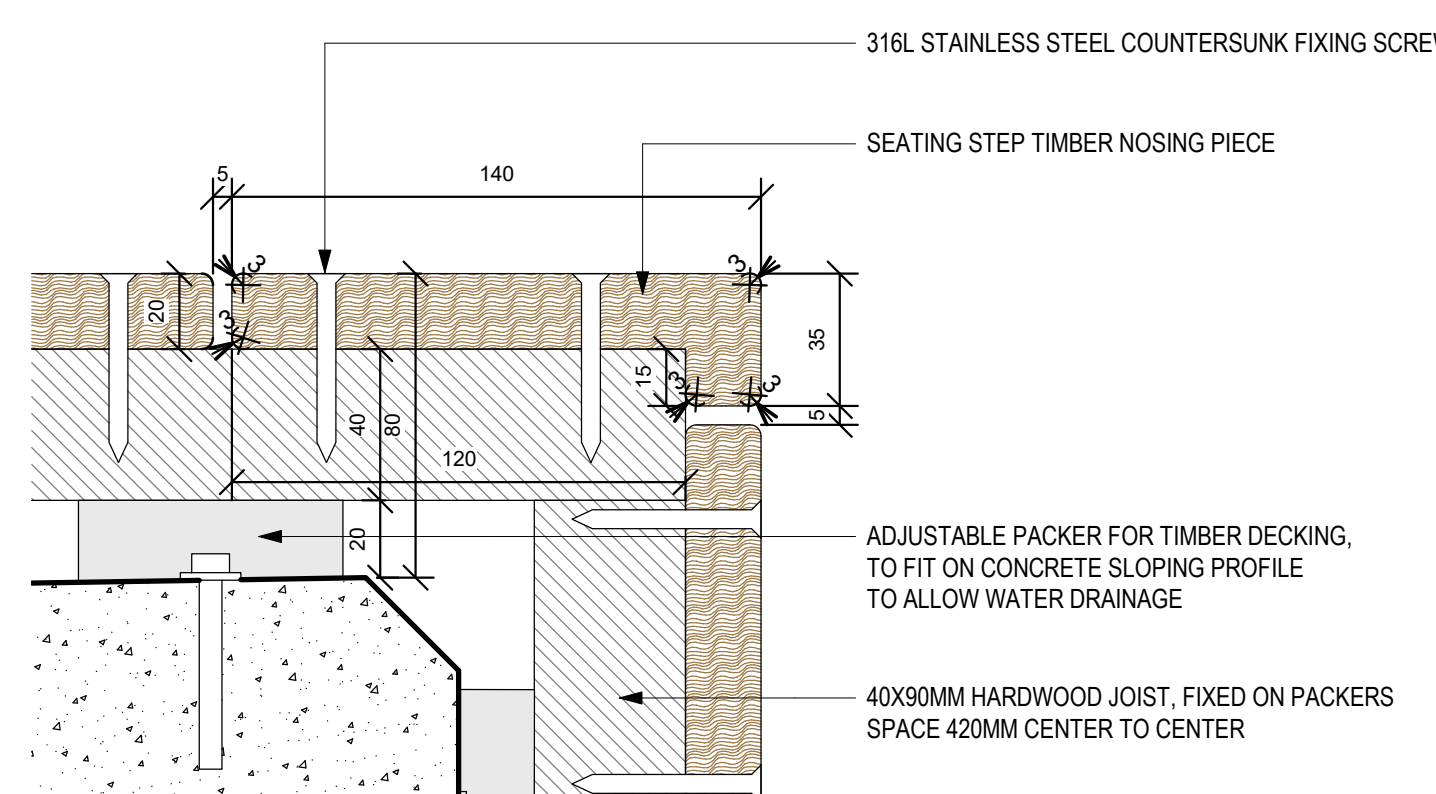

7 STEATING STEP TIMBER NOSING DETAIL

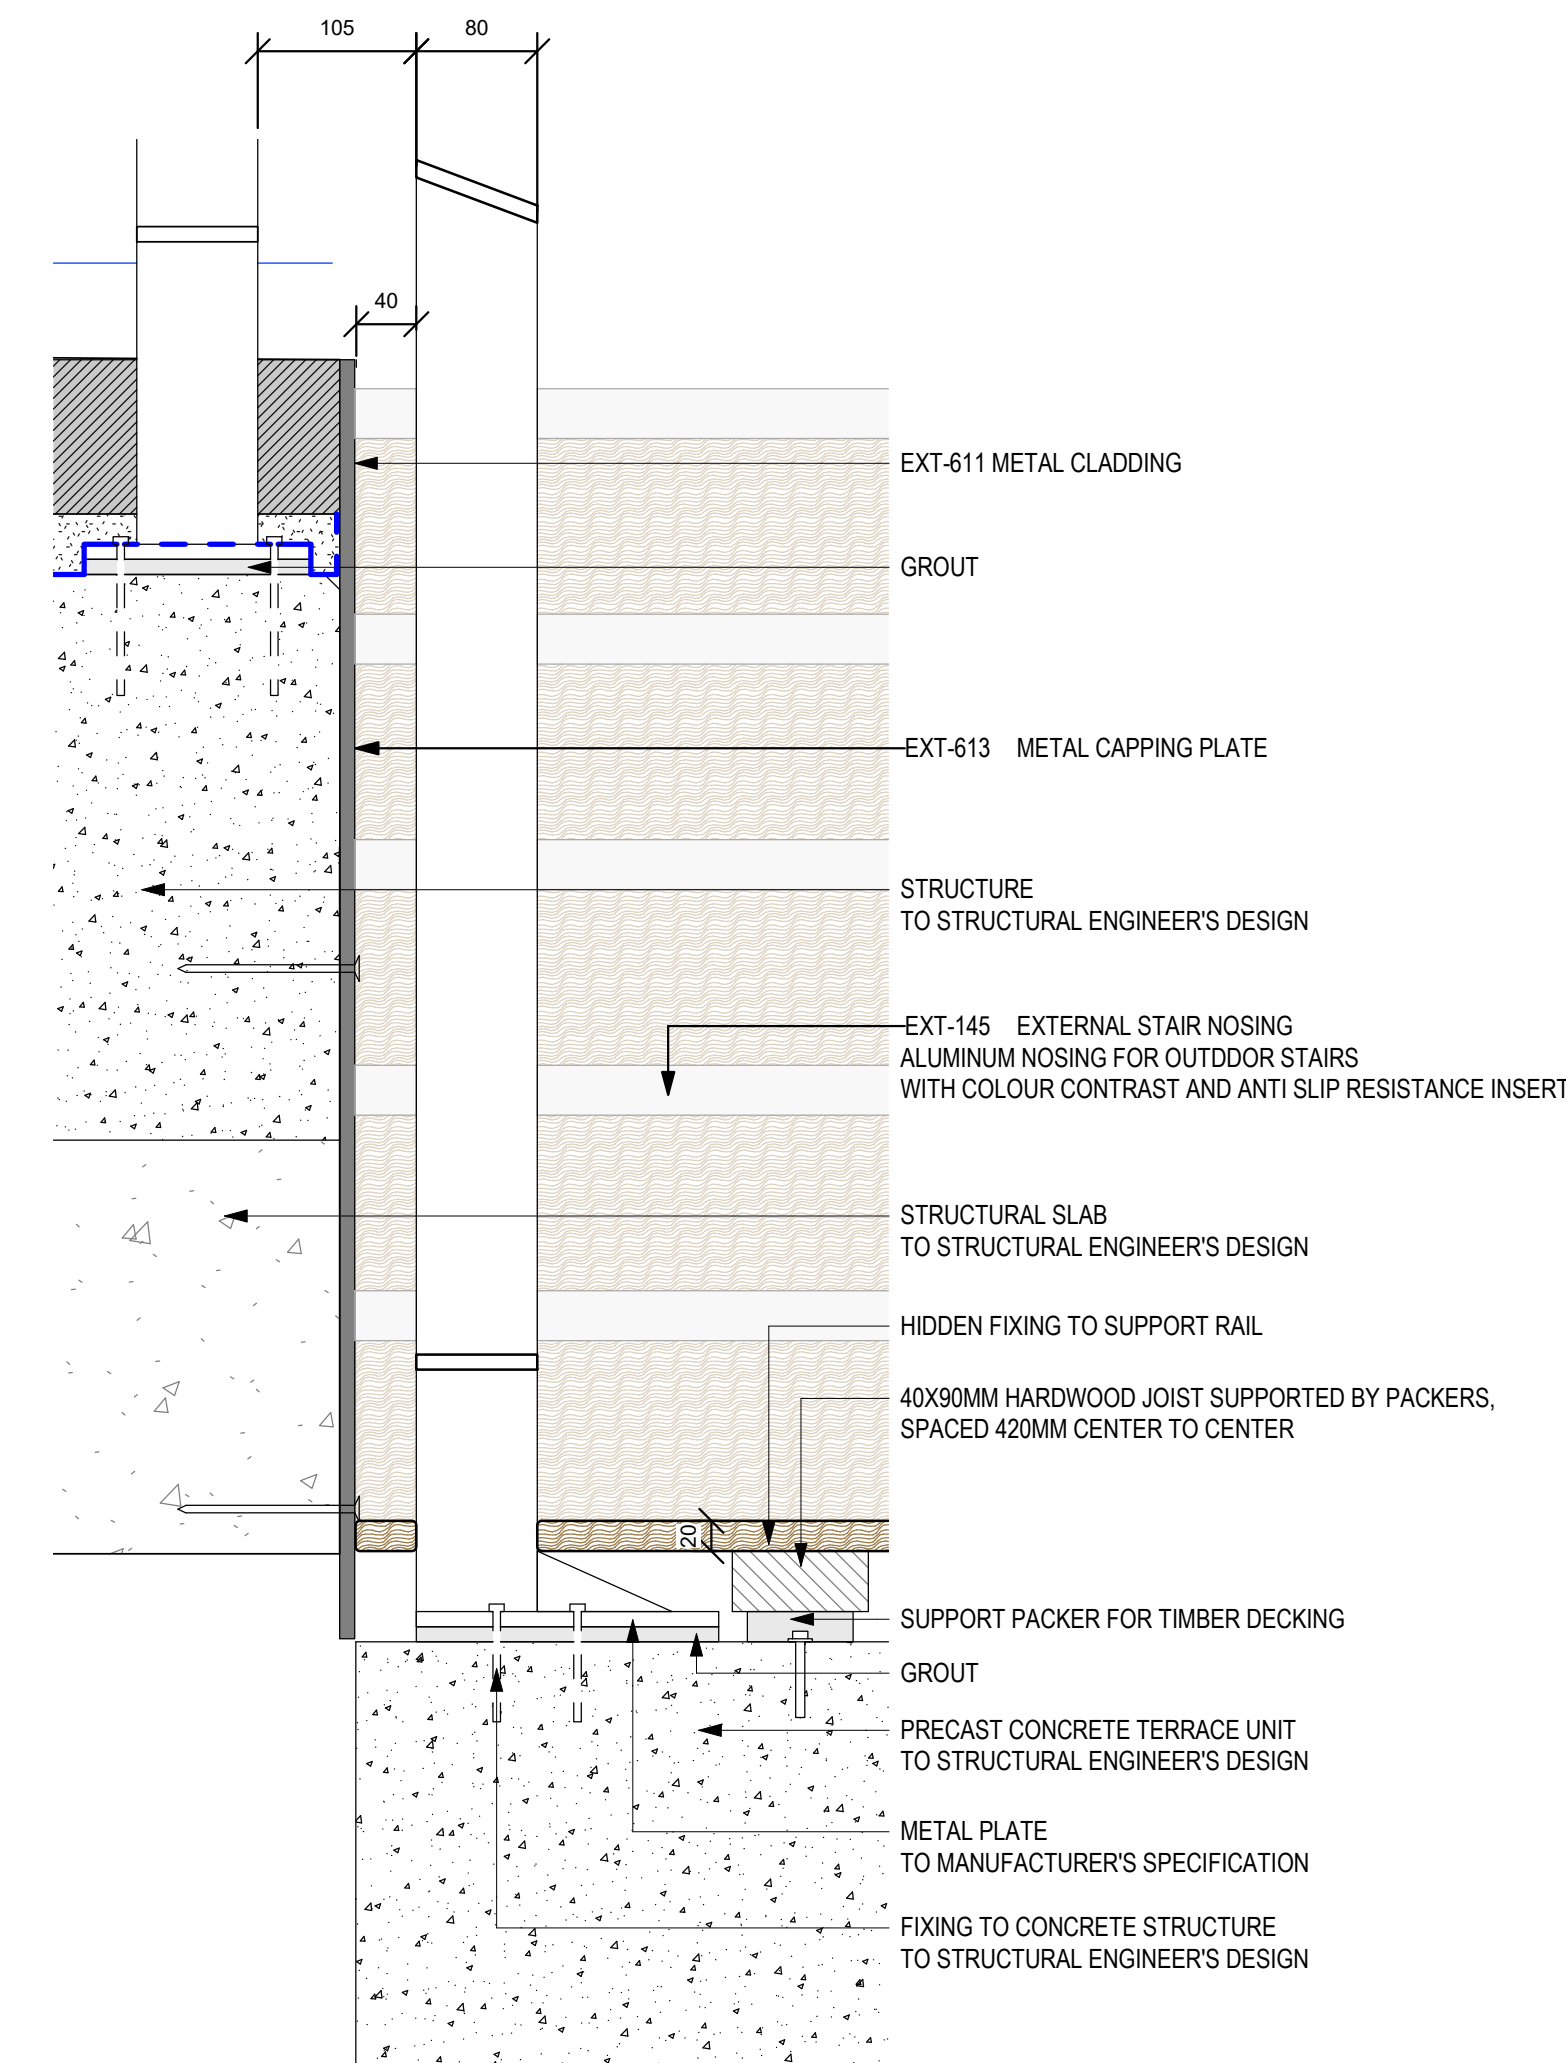

6 TYPICAL METAL CLADDING DETAIL

Stability Code (as defined in ISO 19650-2:2018)

Work in Progress (WIP)

50 - Work Status

Shared (Non-Contractual)

S1 - Suitable for co-ordination

S2 - Suitable for information

S3 - Suitable for review & comment

S4 - Suitable for review & approval

S5 - Withdrawn

S6 - Suitable for PM authorisation

S7 - Suitable for AM authorisation

Published (Contractual)

A1, A2, A3, Etc - Authorised and accepted

B1, B2, B3, Etc - Partial sign-off (with comments)

Published (AIM Acceptance)

CR - As constructed record document

KEY PLAN

1:1

1:1

