


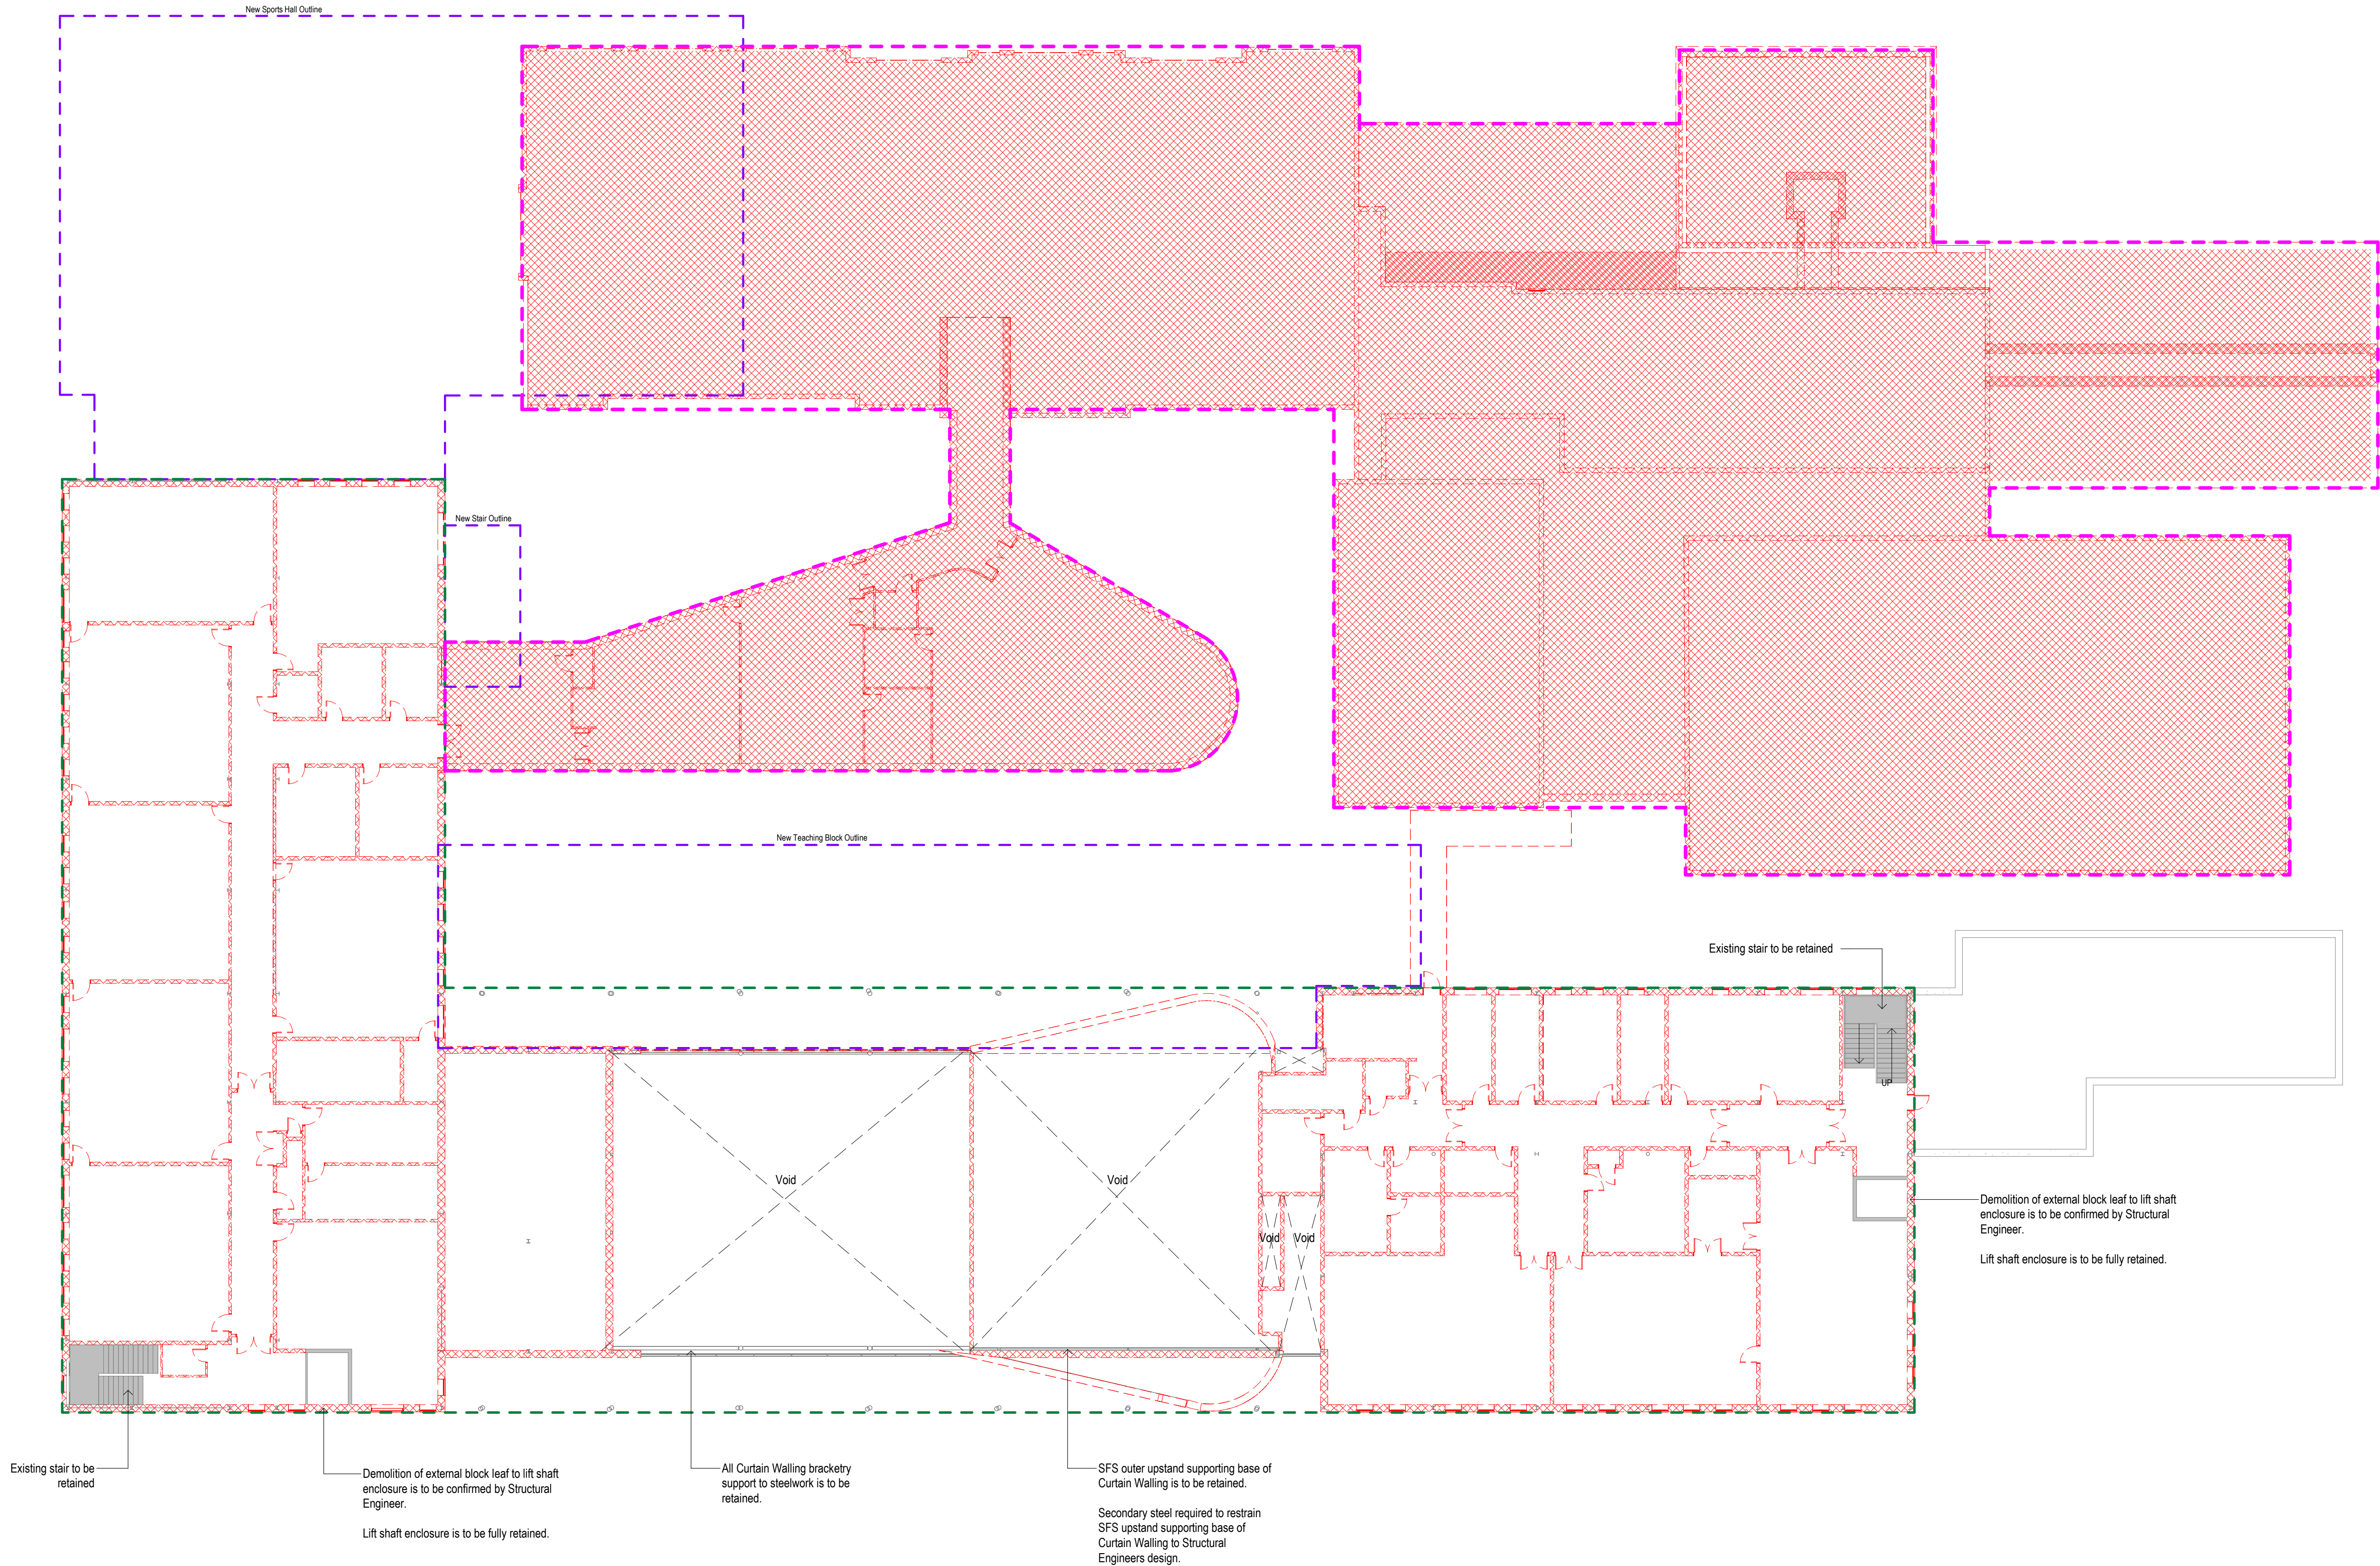

Notes:

- This drawing is copyright.
- Do not scale dimensions from this drawing.
- This drawing is to be read in conjunction with all other relevant drawings.
- All discrepancies on this drawing are to be reported to the architect.
- Do not modify any element of this drawing.
- Use drawing only for purpose(s) issued.
- This drawing may contain colour.

Scale Bar

0 2m 6m 10m

Scale: 1:200

North Point

Key Plan

Hazard

HAZ-xx

To warn of significant hazards or information that is unusual

To be read in conjunction with all other consultant's information

Refer to CDM Schedule XXXX-IBI-WB-XX-SH-A-200-XXXX

The following external model files are included within this drawing:

Key

- Existing to be Demolished.
- Existing to be Retained
- New Build Outline
- Existing Superstructure to be Retained*
- Existing Superstructure to be Demolished*

Note:

Architectural demolition drawings are to be read in conjunction with Structural Engineers demolishing drawings.

* Refer to Structural Engineers drawings for superstructure demolition/alteration works.

P05	28/07/23	Revised Stage 4 – Planning Submission	EA	CP
P04	25/05/23	General Update	EA	CP
P03	17/03/23	RIBA Stage 3 Issue	AJ	EA
P02	14/02/23	CEM4 Issue	EA	CP
P01	03/02/23	First Issue	EA	CP
Rev	Date	Revision Notes	Drawn	Review

Logos

Intelligence Buildings Infrastructure

www.ibigroup.com

Project

Dixons Manchester

Drawing Title

Demolition Plan - First Floor

Job Number	Date	Security Classification	Drawn By
142037	03/02/2023		EA
Scale@A1	Purpose	Reviewed By	
1 : 200	Suitable for Stage Approval	CP	
Drawing Number	Revision	Suitability	
FS0998-IBI-A-2-01-D-A-3105	P05	S4	