



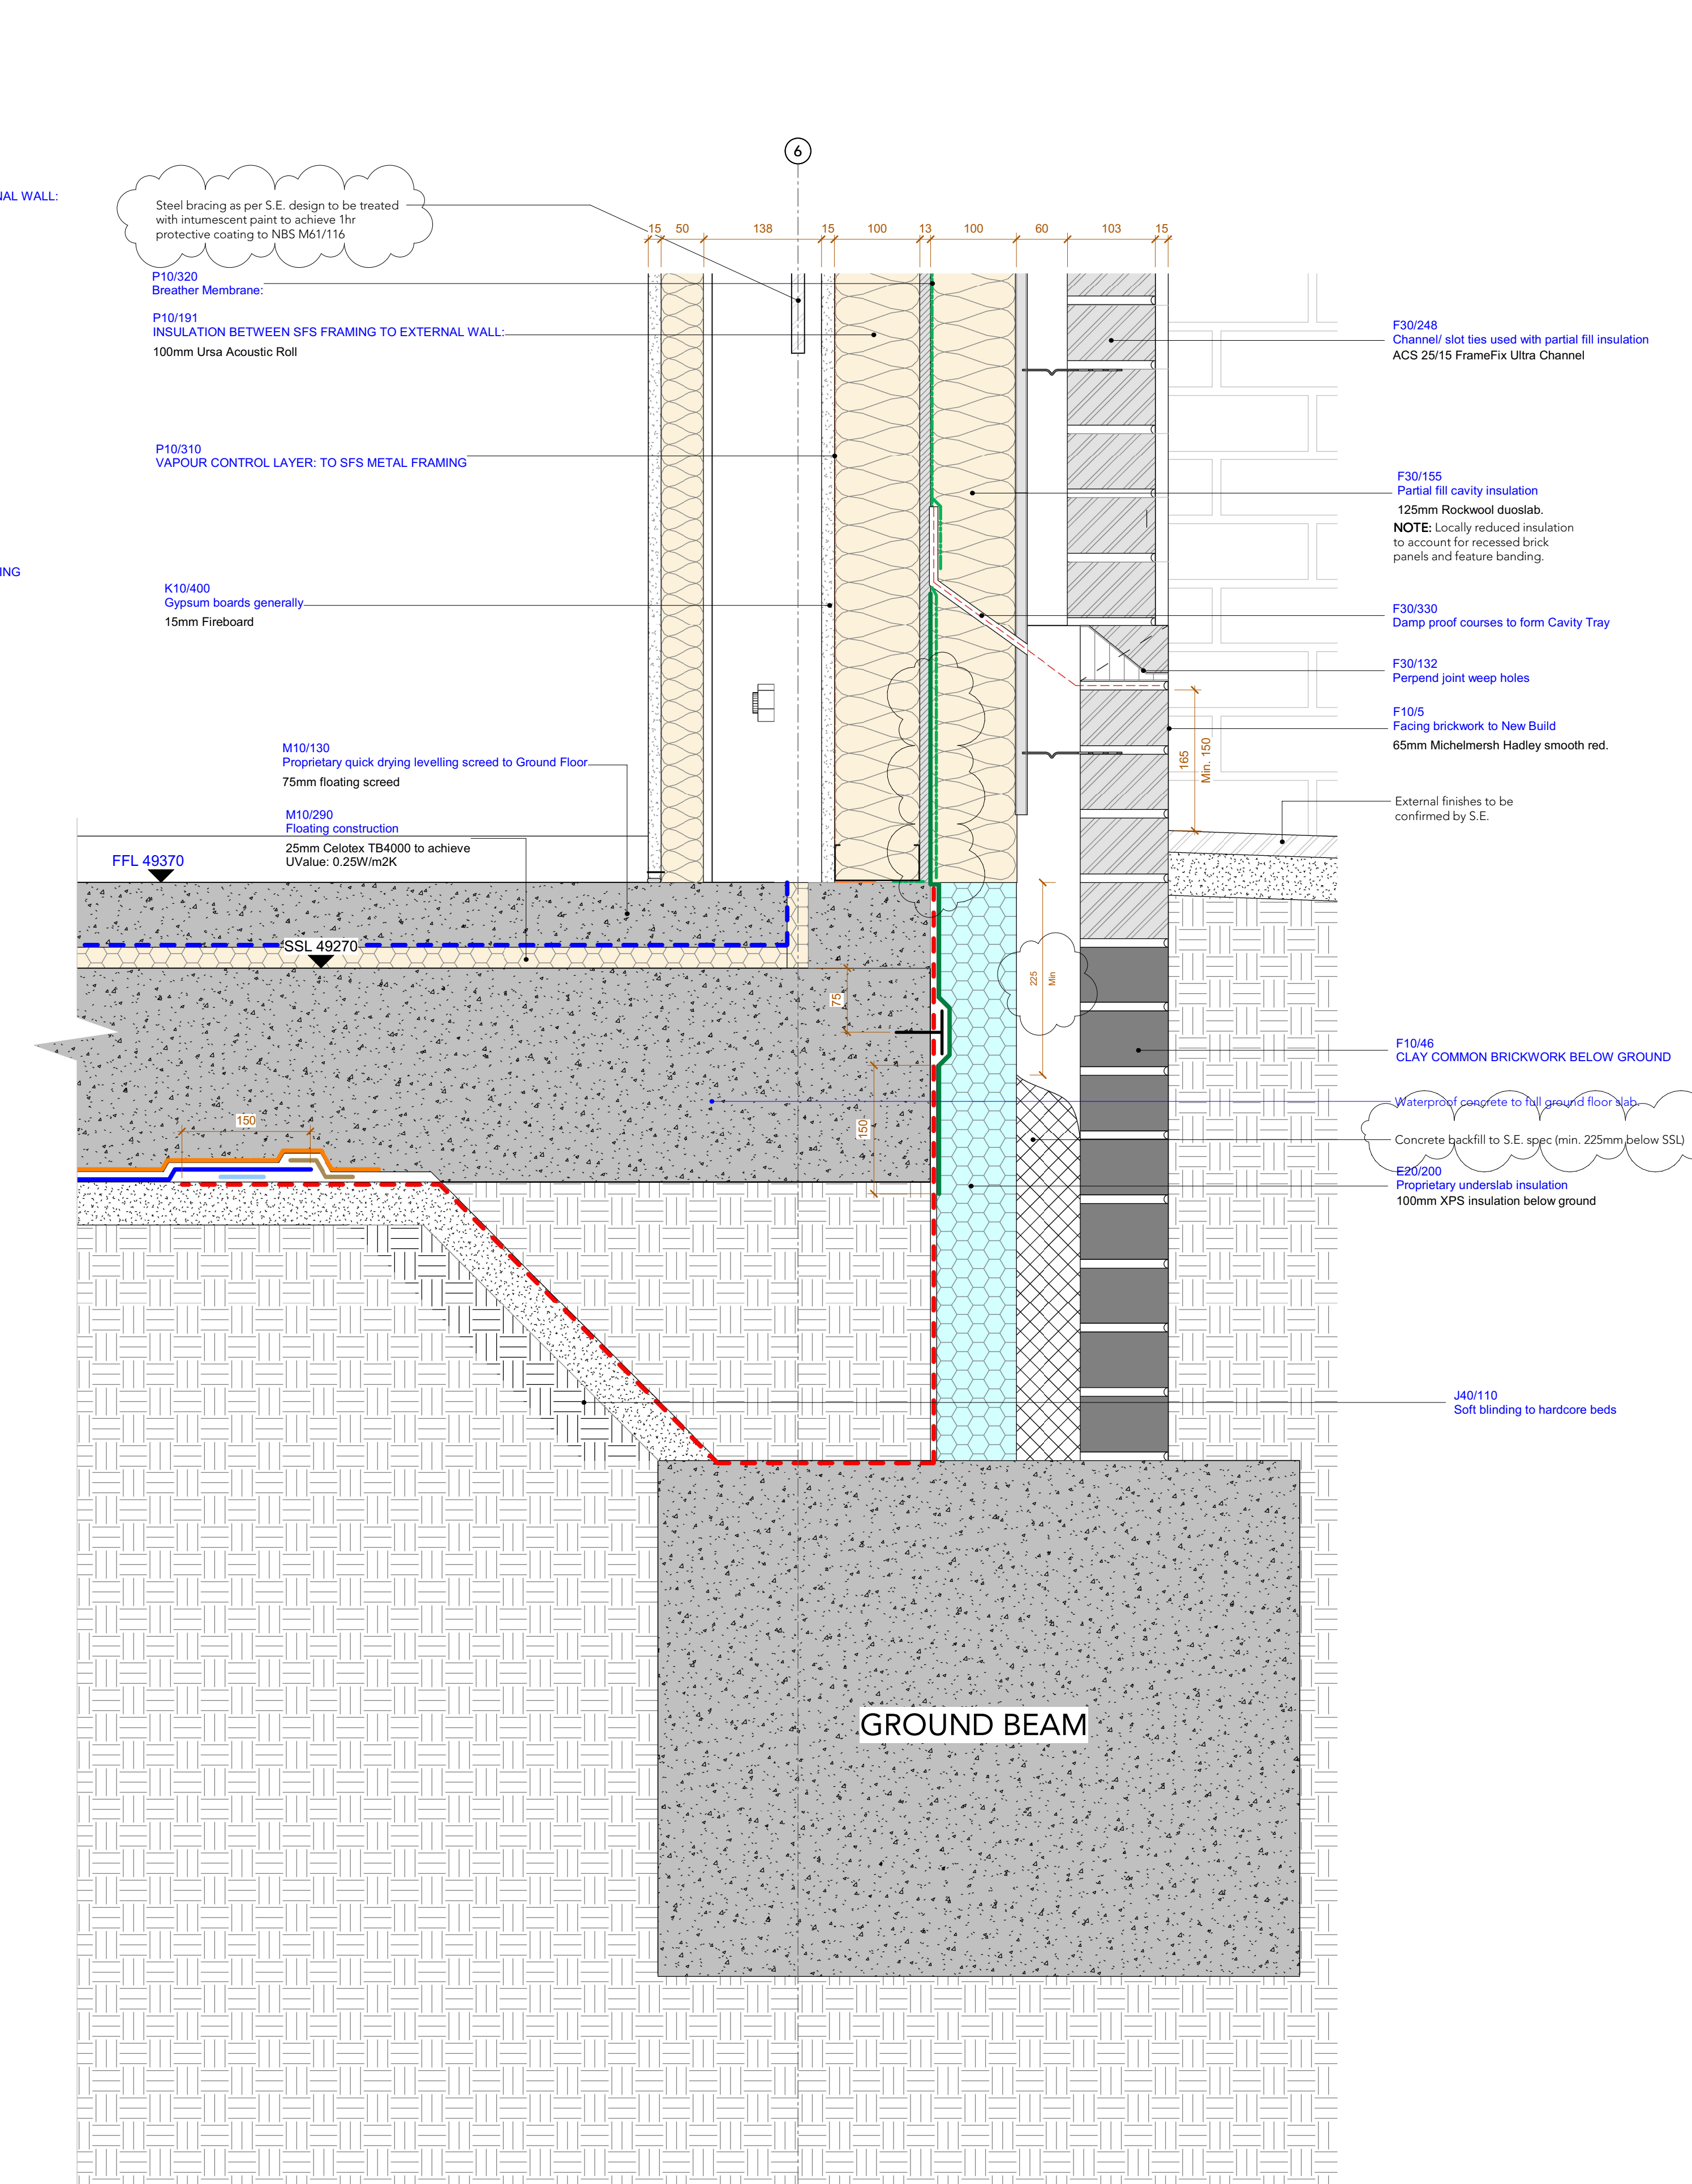

Note:
Do Not Scale from this drawing.
Dimensions are to be checked on site.
If in doubt please ask.

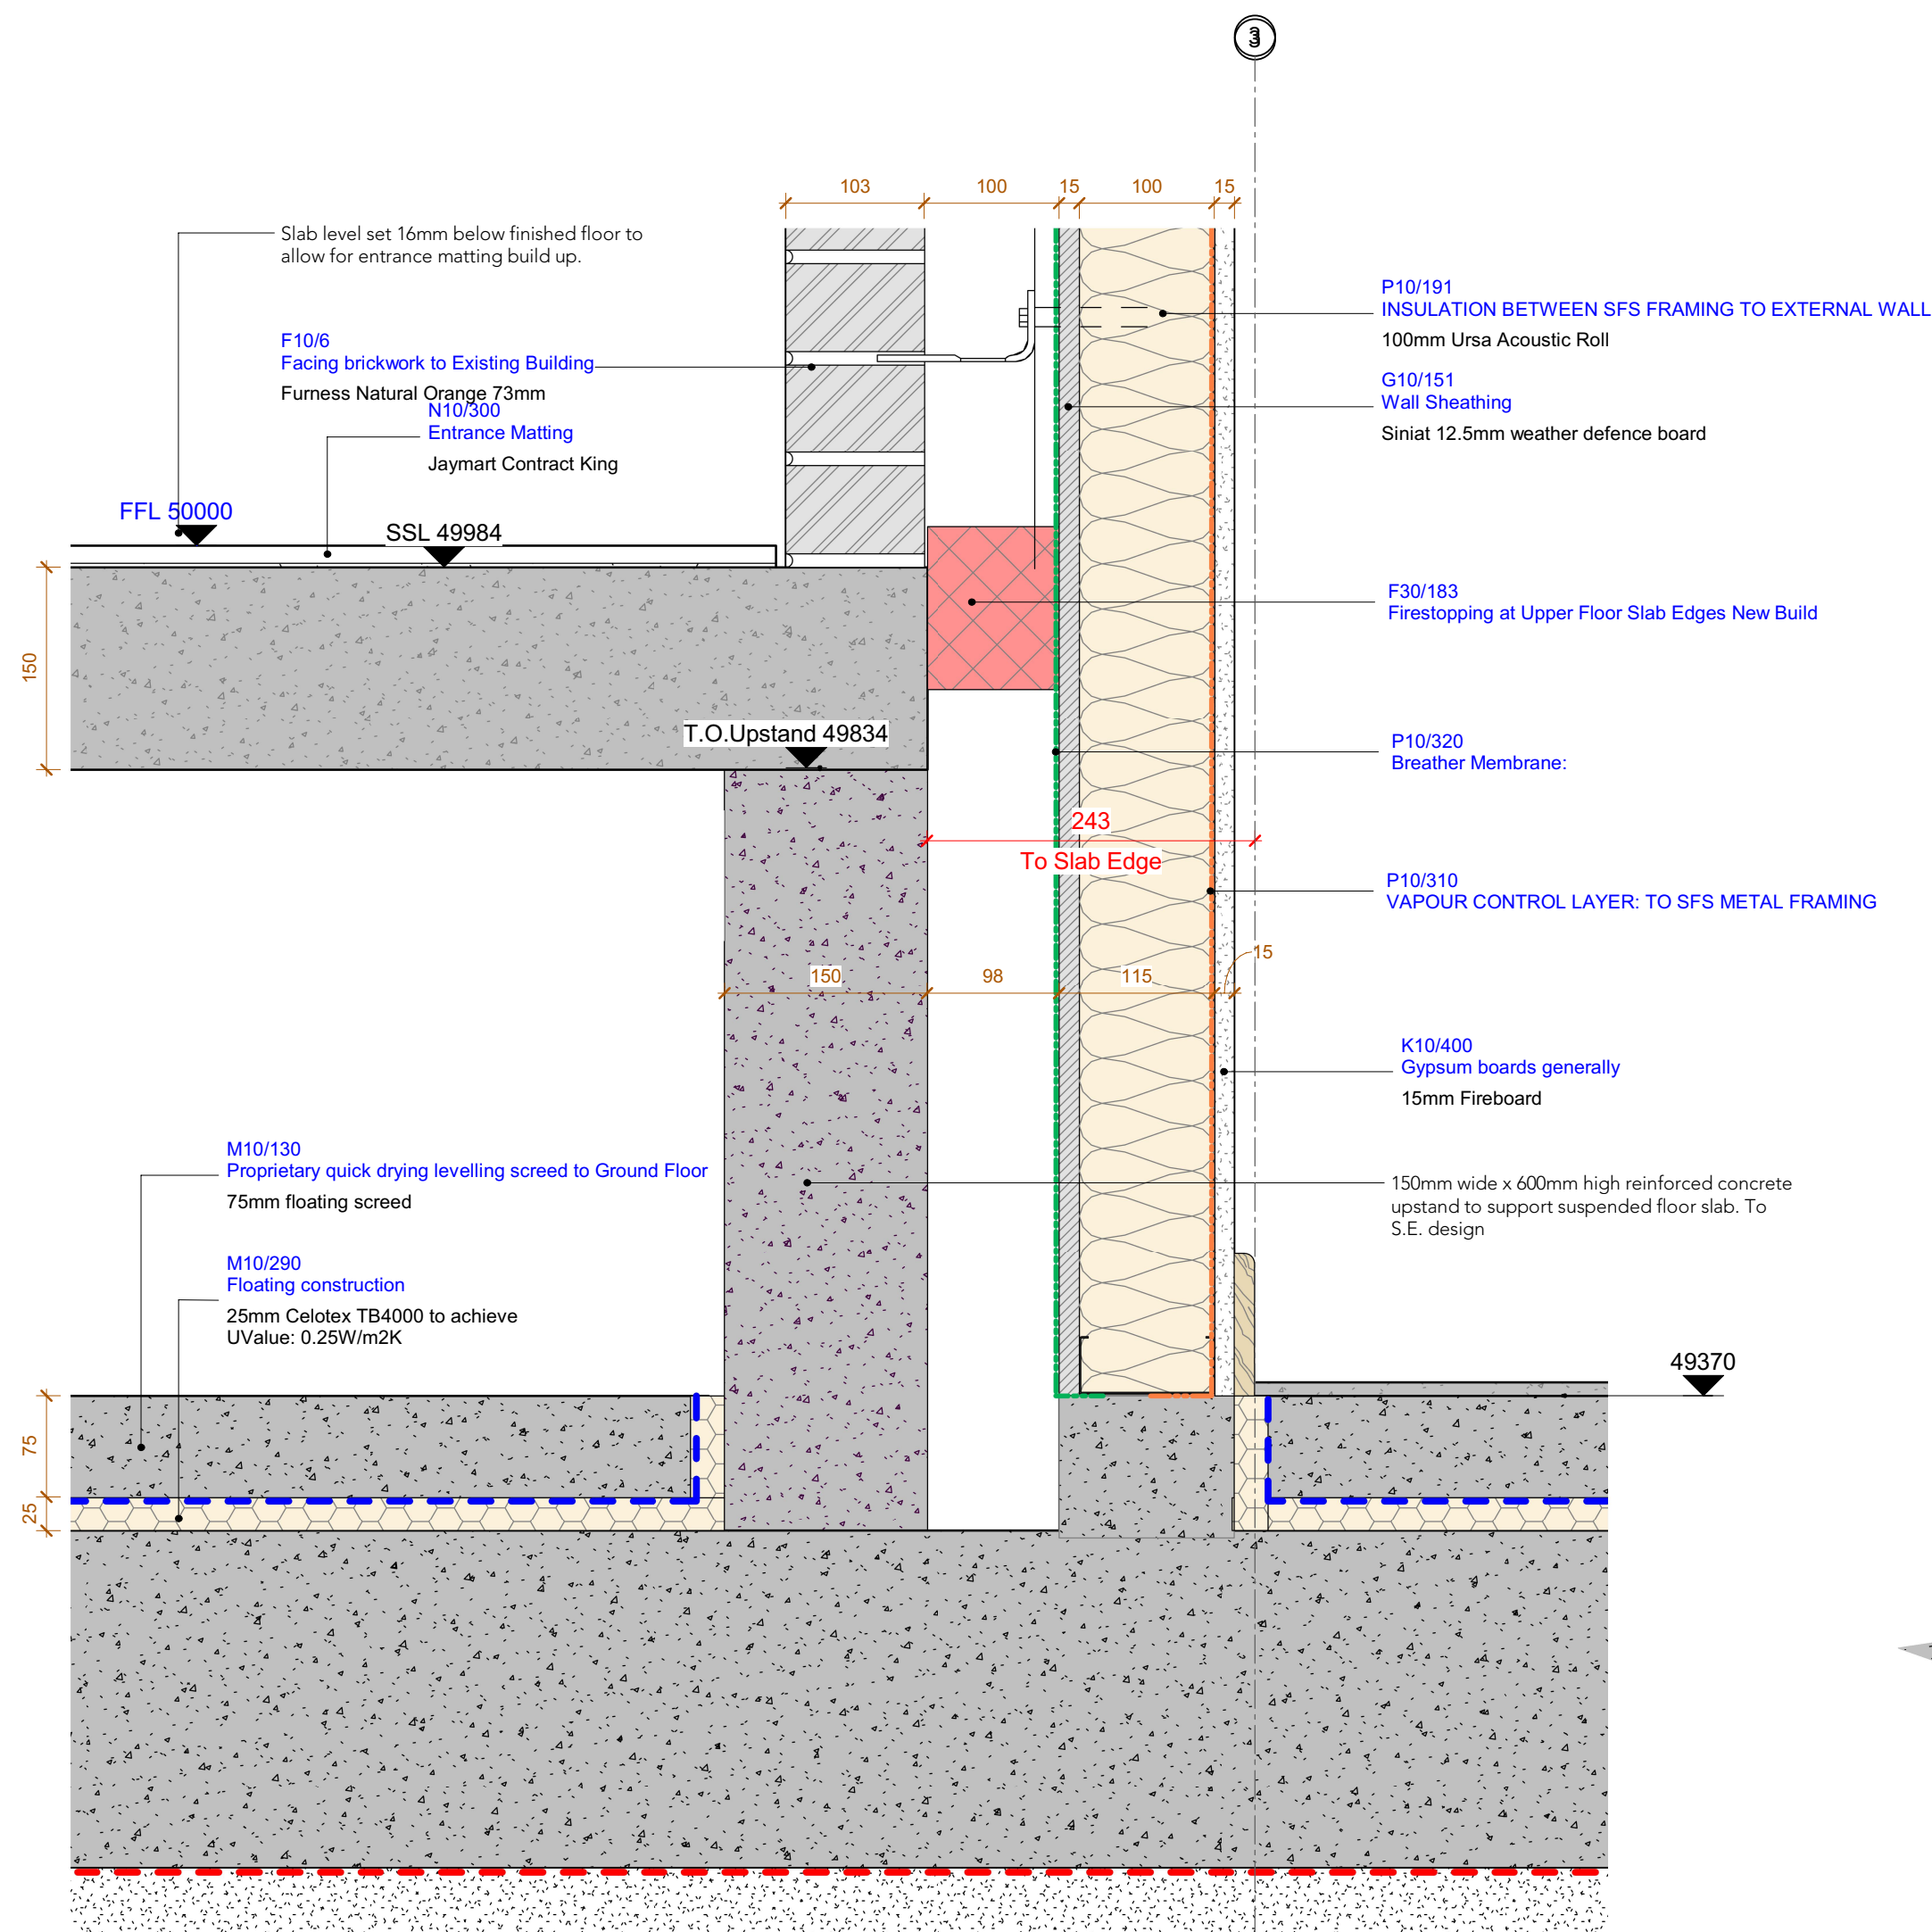

Membrane

Details and specifications to be confirmed by specialist sub-contractor

	Breather Membrane	- NBS P10 320
	EPDM	- NBS H11/136, 137 & 139
	Vapour Control Layer	- NBS P10 310
	Separation Layer	- NBS M10/290
	Visqueen GR SAM	- NBS J40/190
	Liquid Gas Membrane (Visqueen Axiom Uniseal)	- NBS J30/110
	Geoseal	- NBS J40/140
	Visqueen TreadGUARD 1500	- NBS J40/297
	Visqueen Gas Barrier	- NBS J40/47
	Visqueen Protect&Drain 12mm	- NBS J40/47
	Visqueen 300mm / 500mm Detailing Strip on Visqueen HP Tanking Primer.	- NBS J40/298
	Visqueen V8 Cavity Wall Membrane	- NBS TBC
	Visqueen HP DPM	- NBS TBC
	Visqueen Liquid Gas Membrane	- NBS TBC

Drawing to be read in full colour in conjunction with:

NBS
Fire Engineers report
Structural Engineers Information
Sub-contractors designs

C4	17.03.2023	PN	Updates as clouded/ cavity barrier omitted at ground level
C3	29.07.2022	PN	Upstand height to Lobby corrected as clouded
C2	25.07.2022	PN	Notes added to detail waterproof concrete to full ground floor slab.
C1	10.06.2022	MR	Stage 5 Issue
P0	04.02.2022	LB	Ground Floor Details - First Issue

Rev Date Ints Details

© The moral rights of the author are hereby asserted.
This drawing and design is the sole property of Buttress Ltd and must not be reproduced without permission.
Buttress Ltd is Registered in England and Wales: 3363973

Buttress

41 Bengal Street
Manchester
M4 6AF

T 0161 236 3303
E contact@buttress.net
W www.buttress.net

Project Title Ancoats Dispensary
Client Great Places Housing Group
Location Ancoats, Greater Manchester

Drawing ref Foundation Detail 07

Date 17/03/2023 11:42:07 **Scale** 1 : 5
Checker AH **Orig Paper Size** A1

Job No: 210005 **Status** CONSTRUCTION

Project: Origin: Zone: Level: Type: Disc: Number: Rev:

210005-BA-XX-XX-DR-A-(16)007- C4

Proposed Ground Floor Section_Existing Tower Section 01

1 : 5

Proposed Ground Floor Section - Stair Core

1 : 5