


1 PROPOSED INCOMING DUCTS AND PIPEWORK LOCATIONS

SCALED @ 1:20

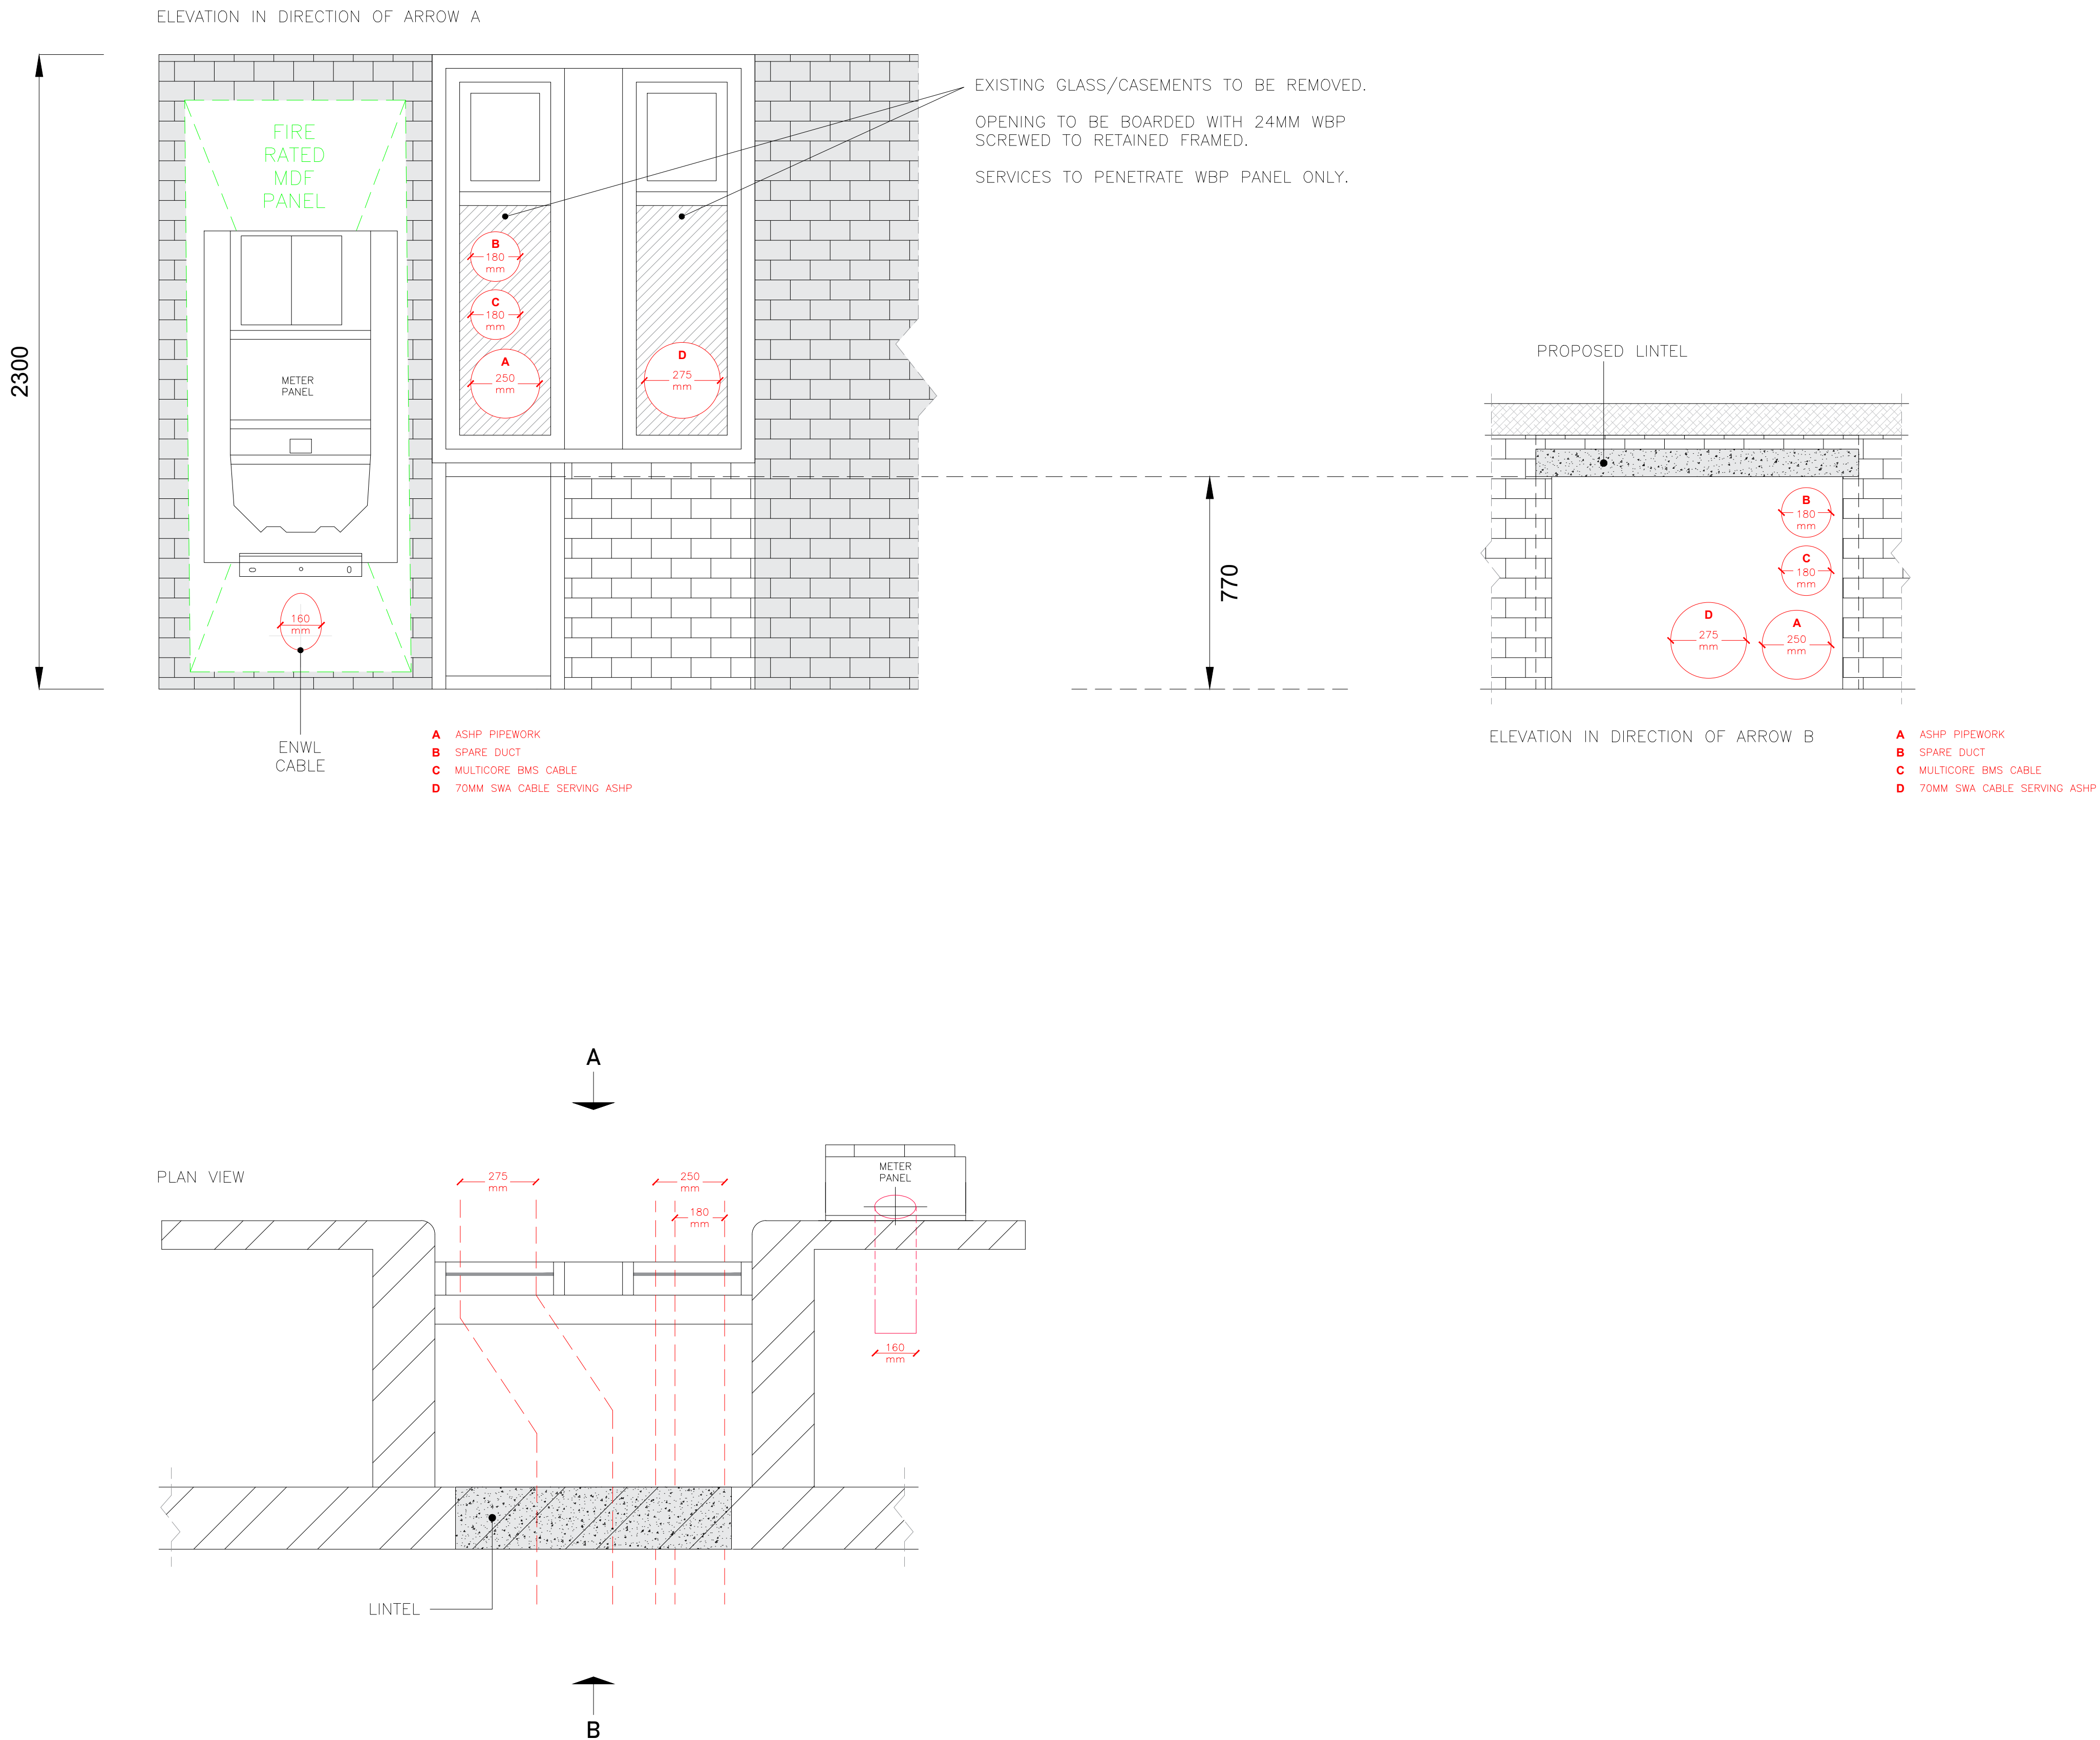

DO NOT SCALE OFF THIS DRAWING

ONLY DIMENSIONS ARE TO BE USED FROM THIS DRAWING
ALL CONTRACTORS MUST VISIT THE SITE AND BE RESPONSIBLE FOR TAKING
AND CHECKING ALL DIMENSIONS RELATIVE TO THEIR WORK

NOTES

.

D	DRAWING UPDATED	07.08.2023
C	DRAWING UPDATED	07.08.2023
B	DRAWING UPDATED	02.08.2023
A	DRAWING UPDATED	02.08.2023
REVISION	DESCRIPTION	DATE

FOR APPROVAL

CLIENT
DIDSBURY LIBRARY

PROJECT

DRAWING TITLE
PROPOSED INCOMING DUCTS AND PIPEWORK LOCATIONS

PROJECT NO.	3348	DATED	07.08.2023
DRAWN BY	SJ	SCALE	1:20 @ A2
DRAWING NO.	3348.01	REVISION	D