
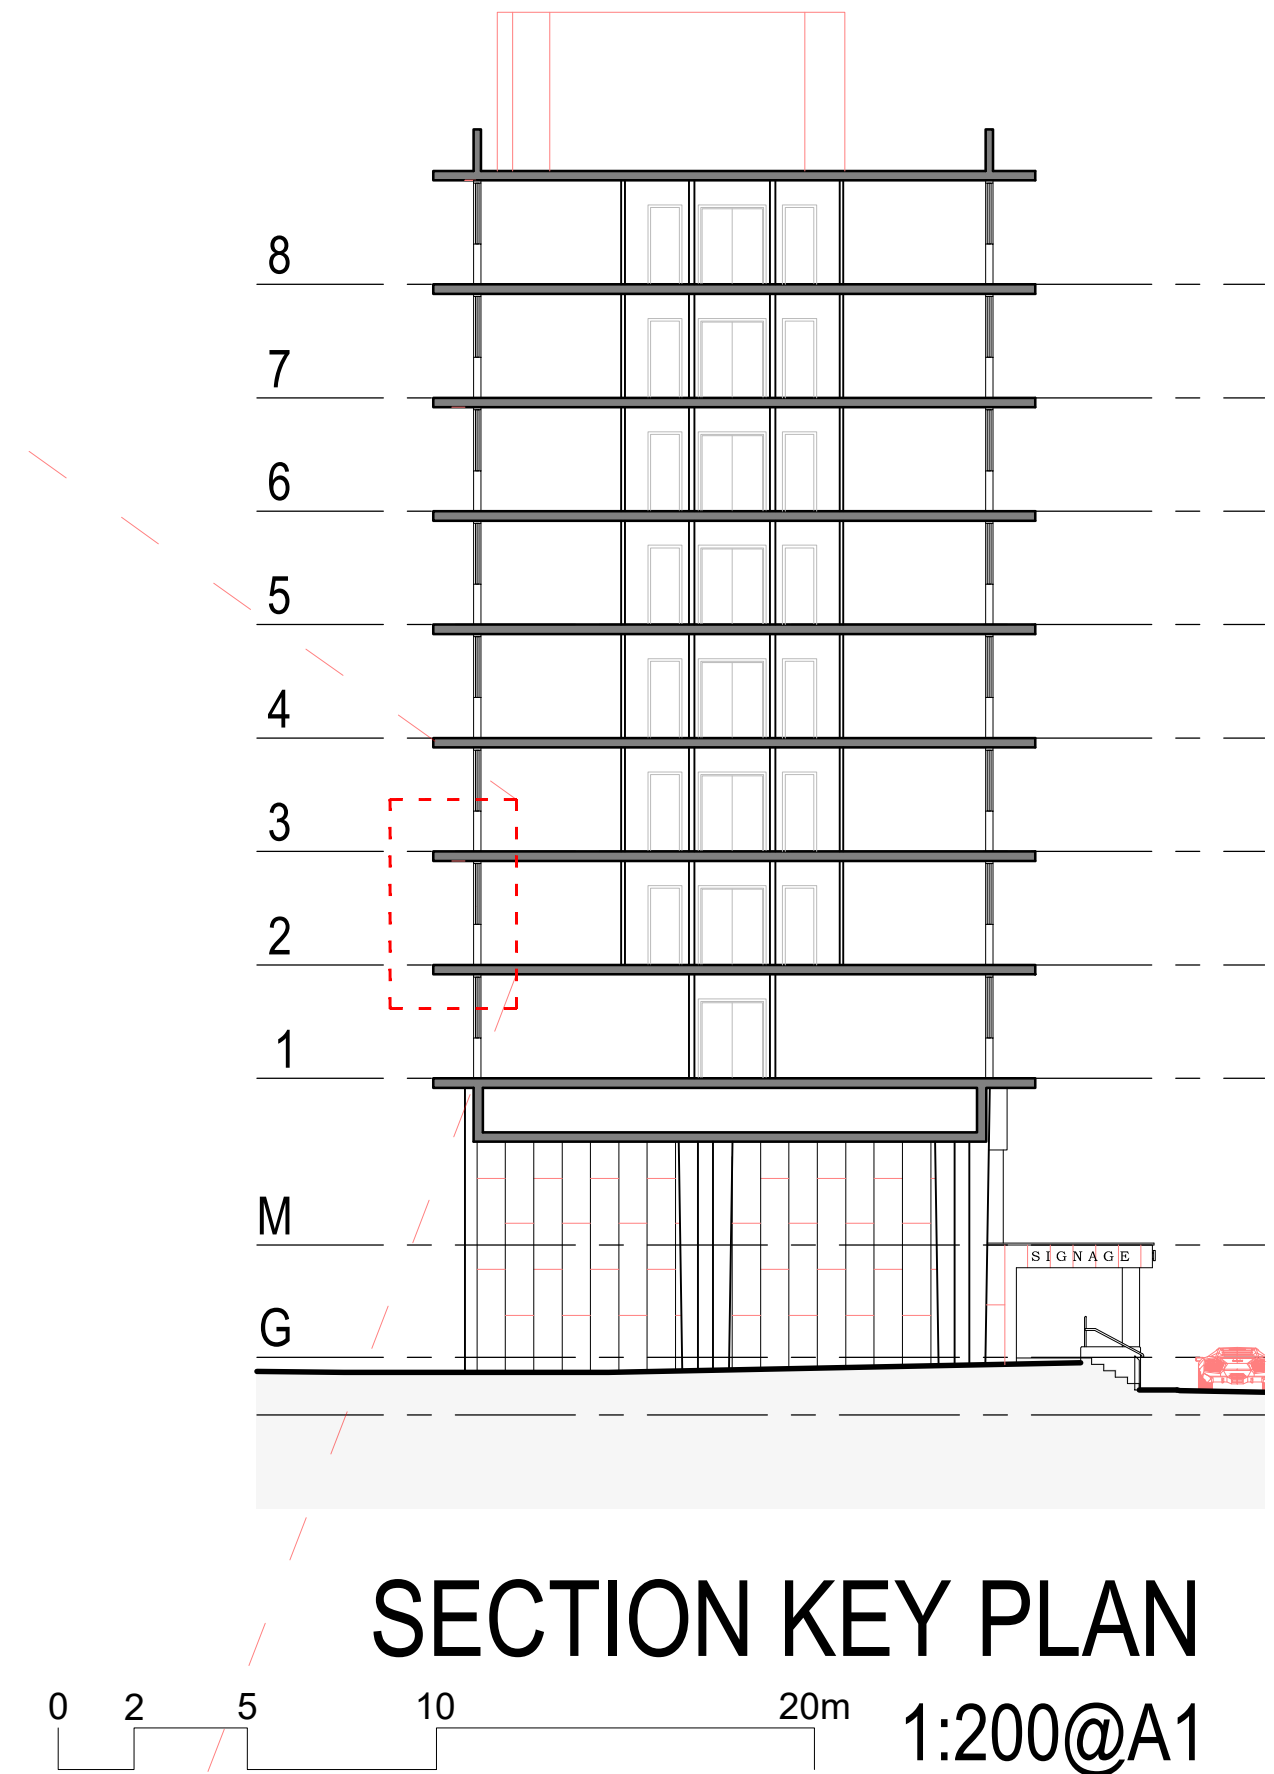


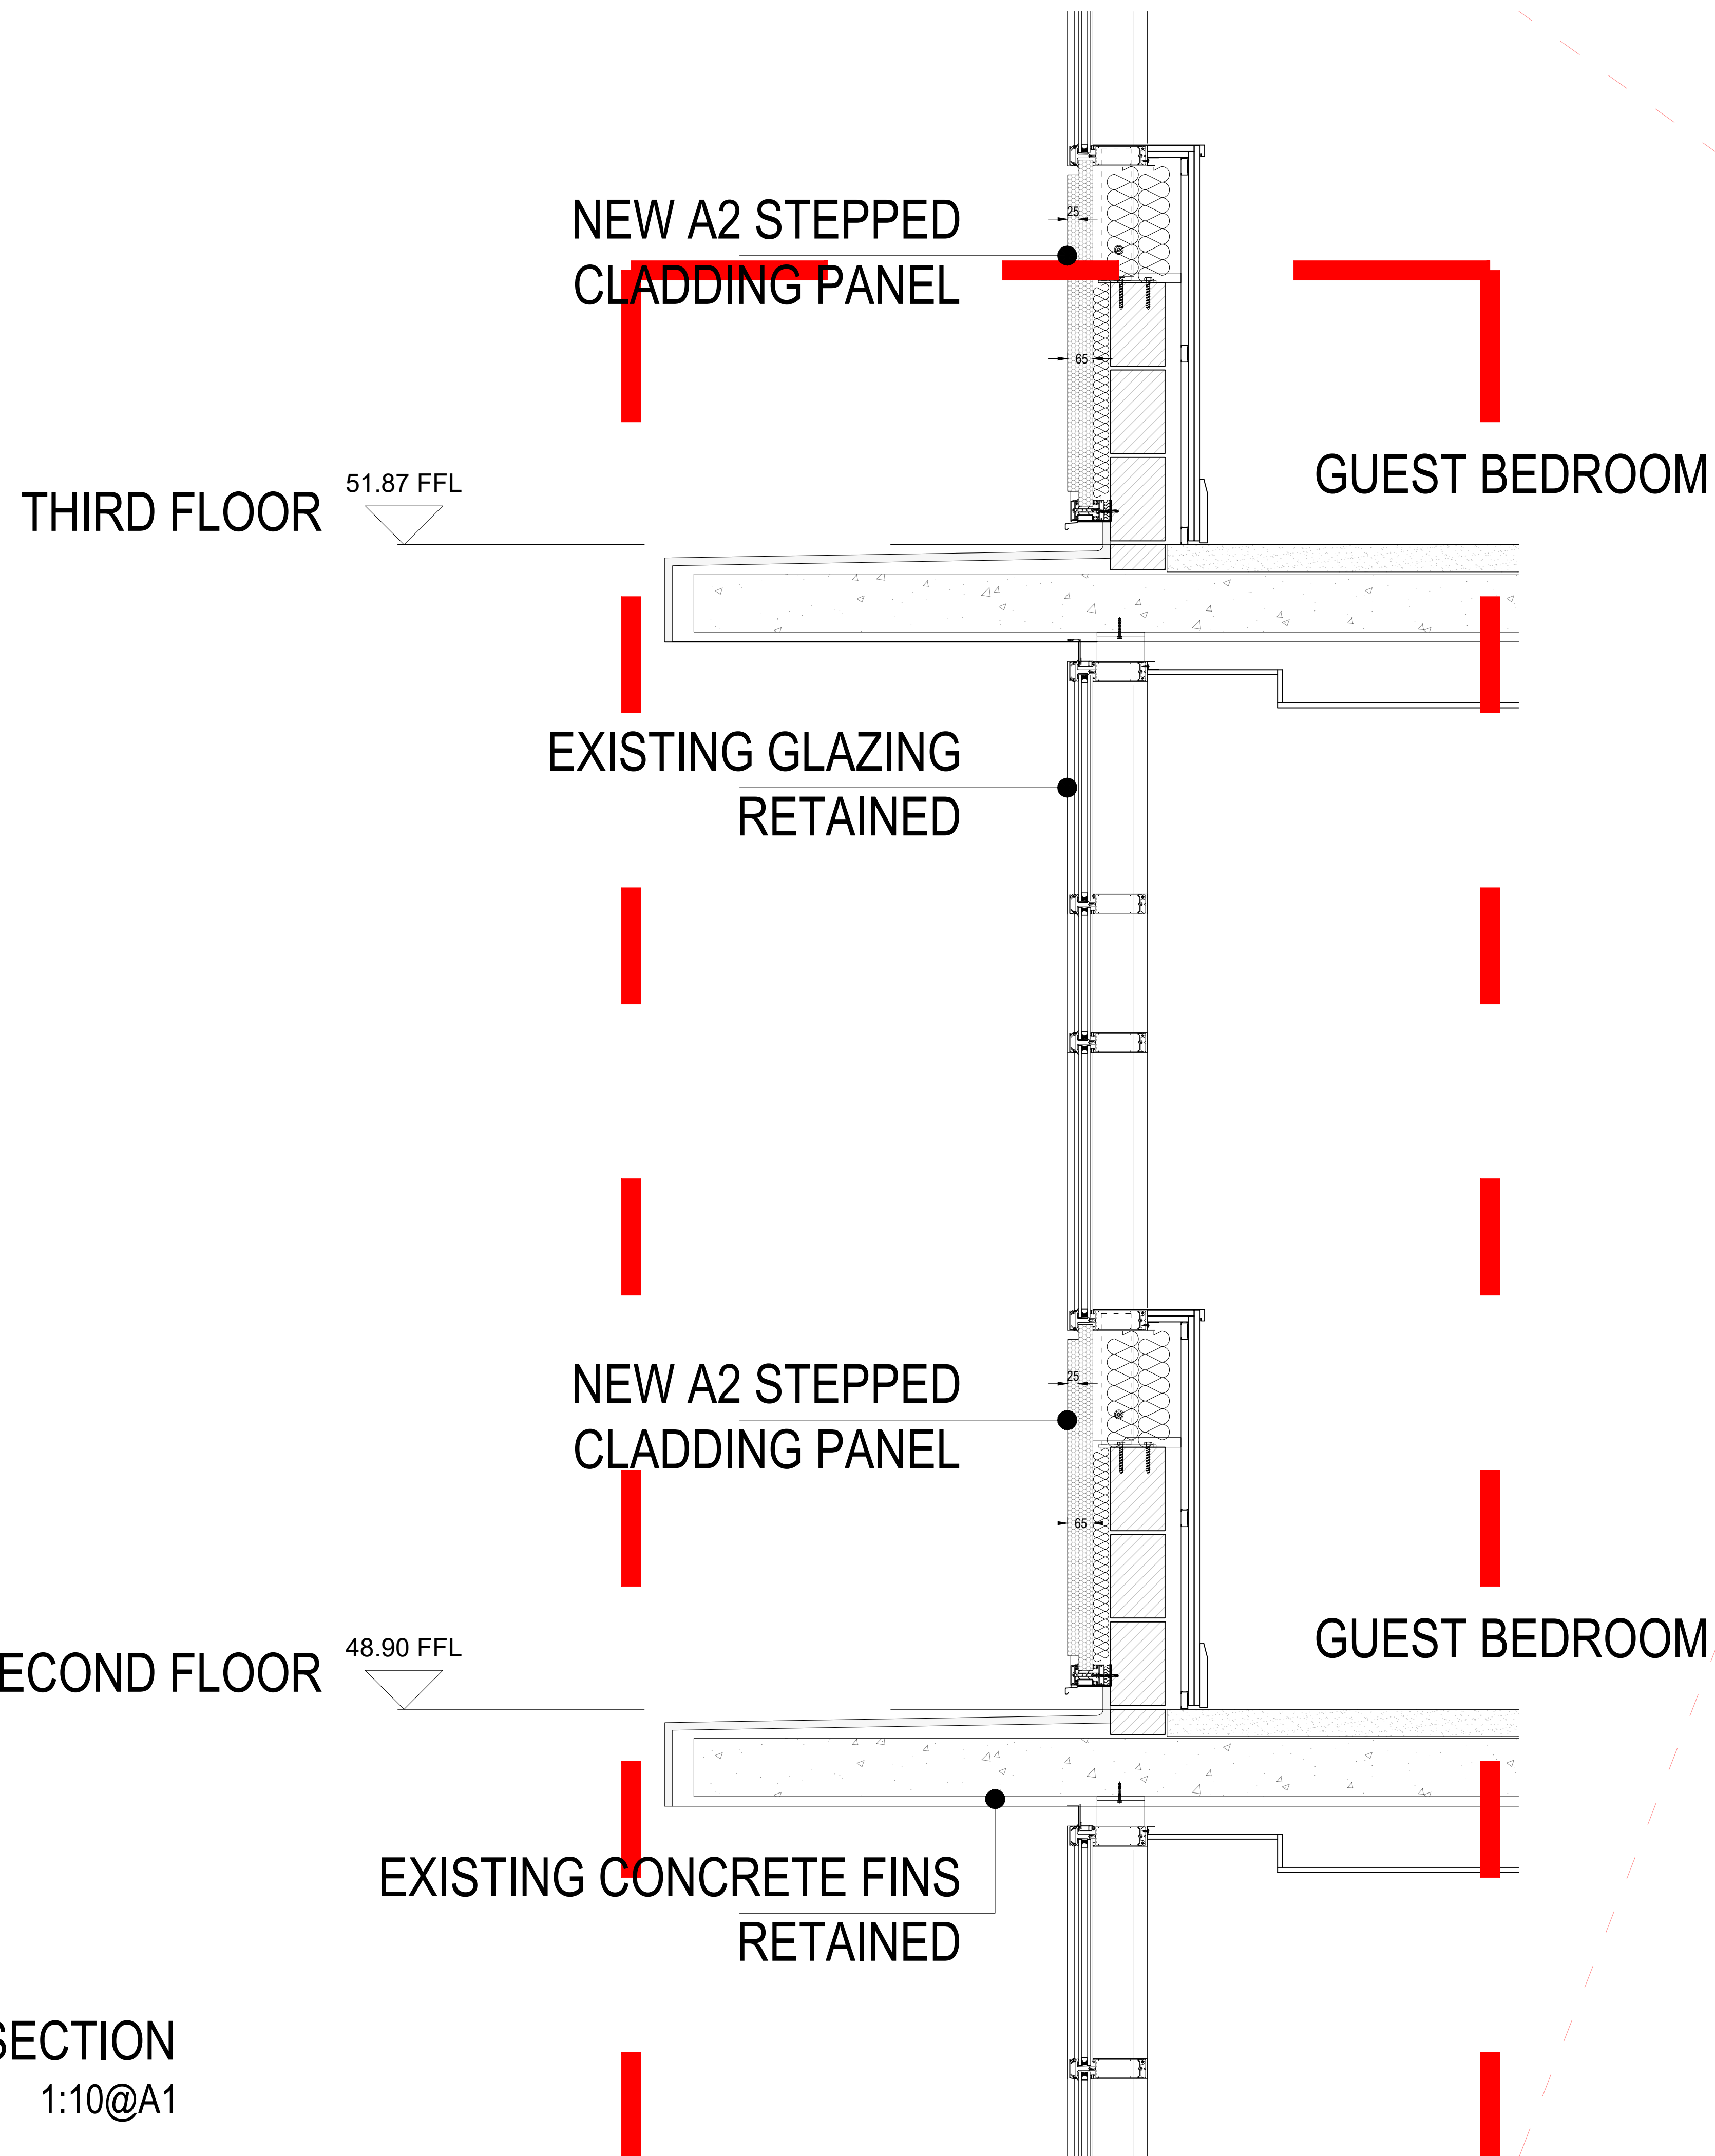

DETAILED CROSS SECTION
0 0.1 0.25 0.5 1m 1:10@A1

Rev C: PANELS STEP INCREASED TO 25mm OVERALL 65mm		18/09/23 AM
Rev B: PANELS REDUCED TO 60mm OVERALL (FROM 120mm)		22/08/23 BB
Rev A: PANELS REDUCED TO 80mm OVERALL (FROM 120mm)		18/07/23 DF
revision:		date:
client:	project:	drawing:
HAMILTON PYRAMID EUROPE	GATEWAY MANCHESTER LONDON ROAD MANCHESTER, M1 2PG	DETAILED CROSS SECTION
project no:	drawing no:	revision:
7442	PS.215	C
drawn:		checked:
DF		date:
23.06.23		scale @ A1
1:10 / 1:200		

street design partnership

architecture - urban design - interiors

16 Brewery Yard, Deva City Office Park, Salford, M3 7BB t: 0161 834 7262 e: info@street-design.net w: www.street-design.net