



Section A-AA Kincardine Road





Section A-AA Kincardine Road continued



Section B-BB PBSA Roof Terrace and Thorburn Walk

- Notes
1. All dimensions in mm, unless otherwise stated.
 2. Scaling from drawing if printed incorrectly may lead to errors.
 3. All information outside red line boundary shown for contextual purpose only.
 4. All hatch patterns are indicative only unless stated otherwise.
 5. This drawing is to be read in conjunction with all relevant re-form landscape architecture documentation AND all relevant documentation from the design team Levels information on this drawing illustrates the design intent. The contractor is to check and verify all levels and dimensions against site survey information.
 6. Any discrepancies in the design information are to be brought to the attention of re-form landscape architecture, in writing, prior to commencement of construction works.
 7. All proprietary products shall be installed in strict accordance with manufacturers written instructions. Refer to other consultants' drawings and specifications for the following design information:
 - Foundation details
 - Base course and/or sub bases design & specification
 - Waterproofing of any element
 - Levels & Drainage design and infrastructure
 - Lighting and ducting
 - Existing & proposed utilities
 8. Plant quantities are to suit site areas in accordance with scheduled plant densities.
 9. Any proposed plant substitution shall be agreed with the landscape architect prior to ordering.

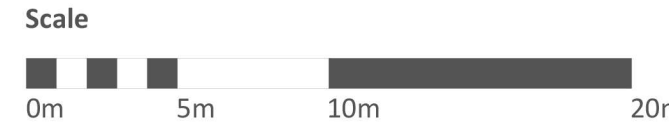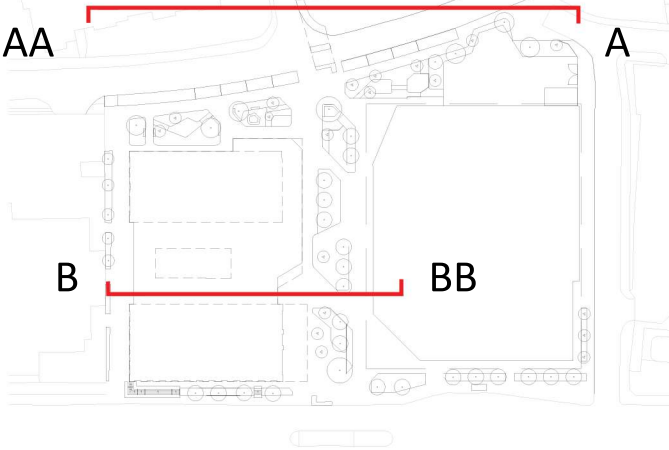

01.06.23 Issue for planning.
Service yard fire exit route updated and
hedgerow planting added.

OC MS MS P02

Date Description of revision Drawn Checked Approved Revision

re-form
landscape architecture

Beehive Mill, Jersey Street,
Manchester M4 6JG
T: +44 (0)161 397 4953
E: info@re-formlandscape.com
W: re-formlandscape.com

Project
UPPER BROOK STREET, MANCHESTER
RF22-967

Client
MCLAREN, KADANS

Document title
LANDSCAPE SECTIONS

Paper size
A1

Status
FOR STAGE APPROVAL

Drawing number
0967-RFM-XX-00-DR-L-0003

© re-form landscape architecture

Scale
1:100

S4

Revision
P02