


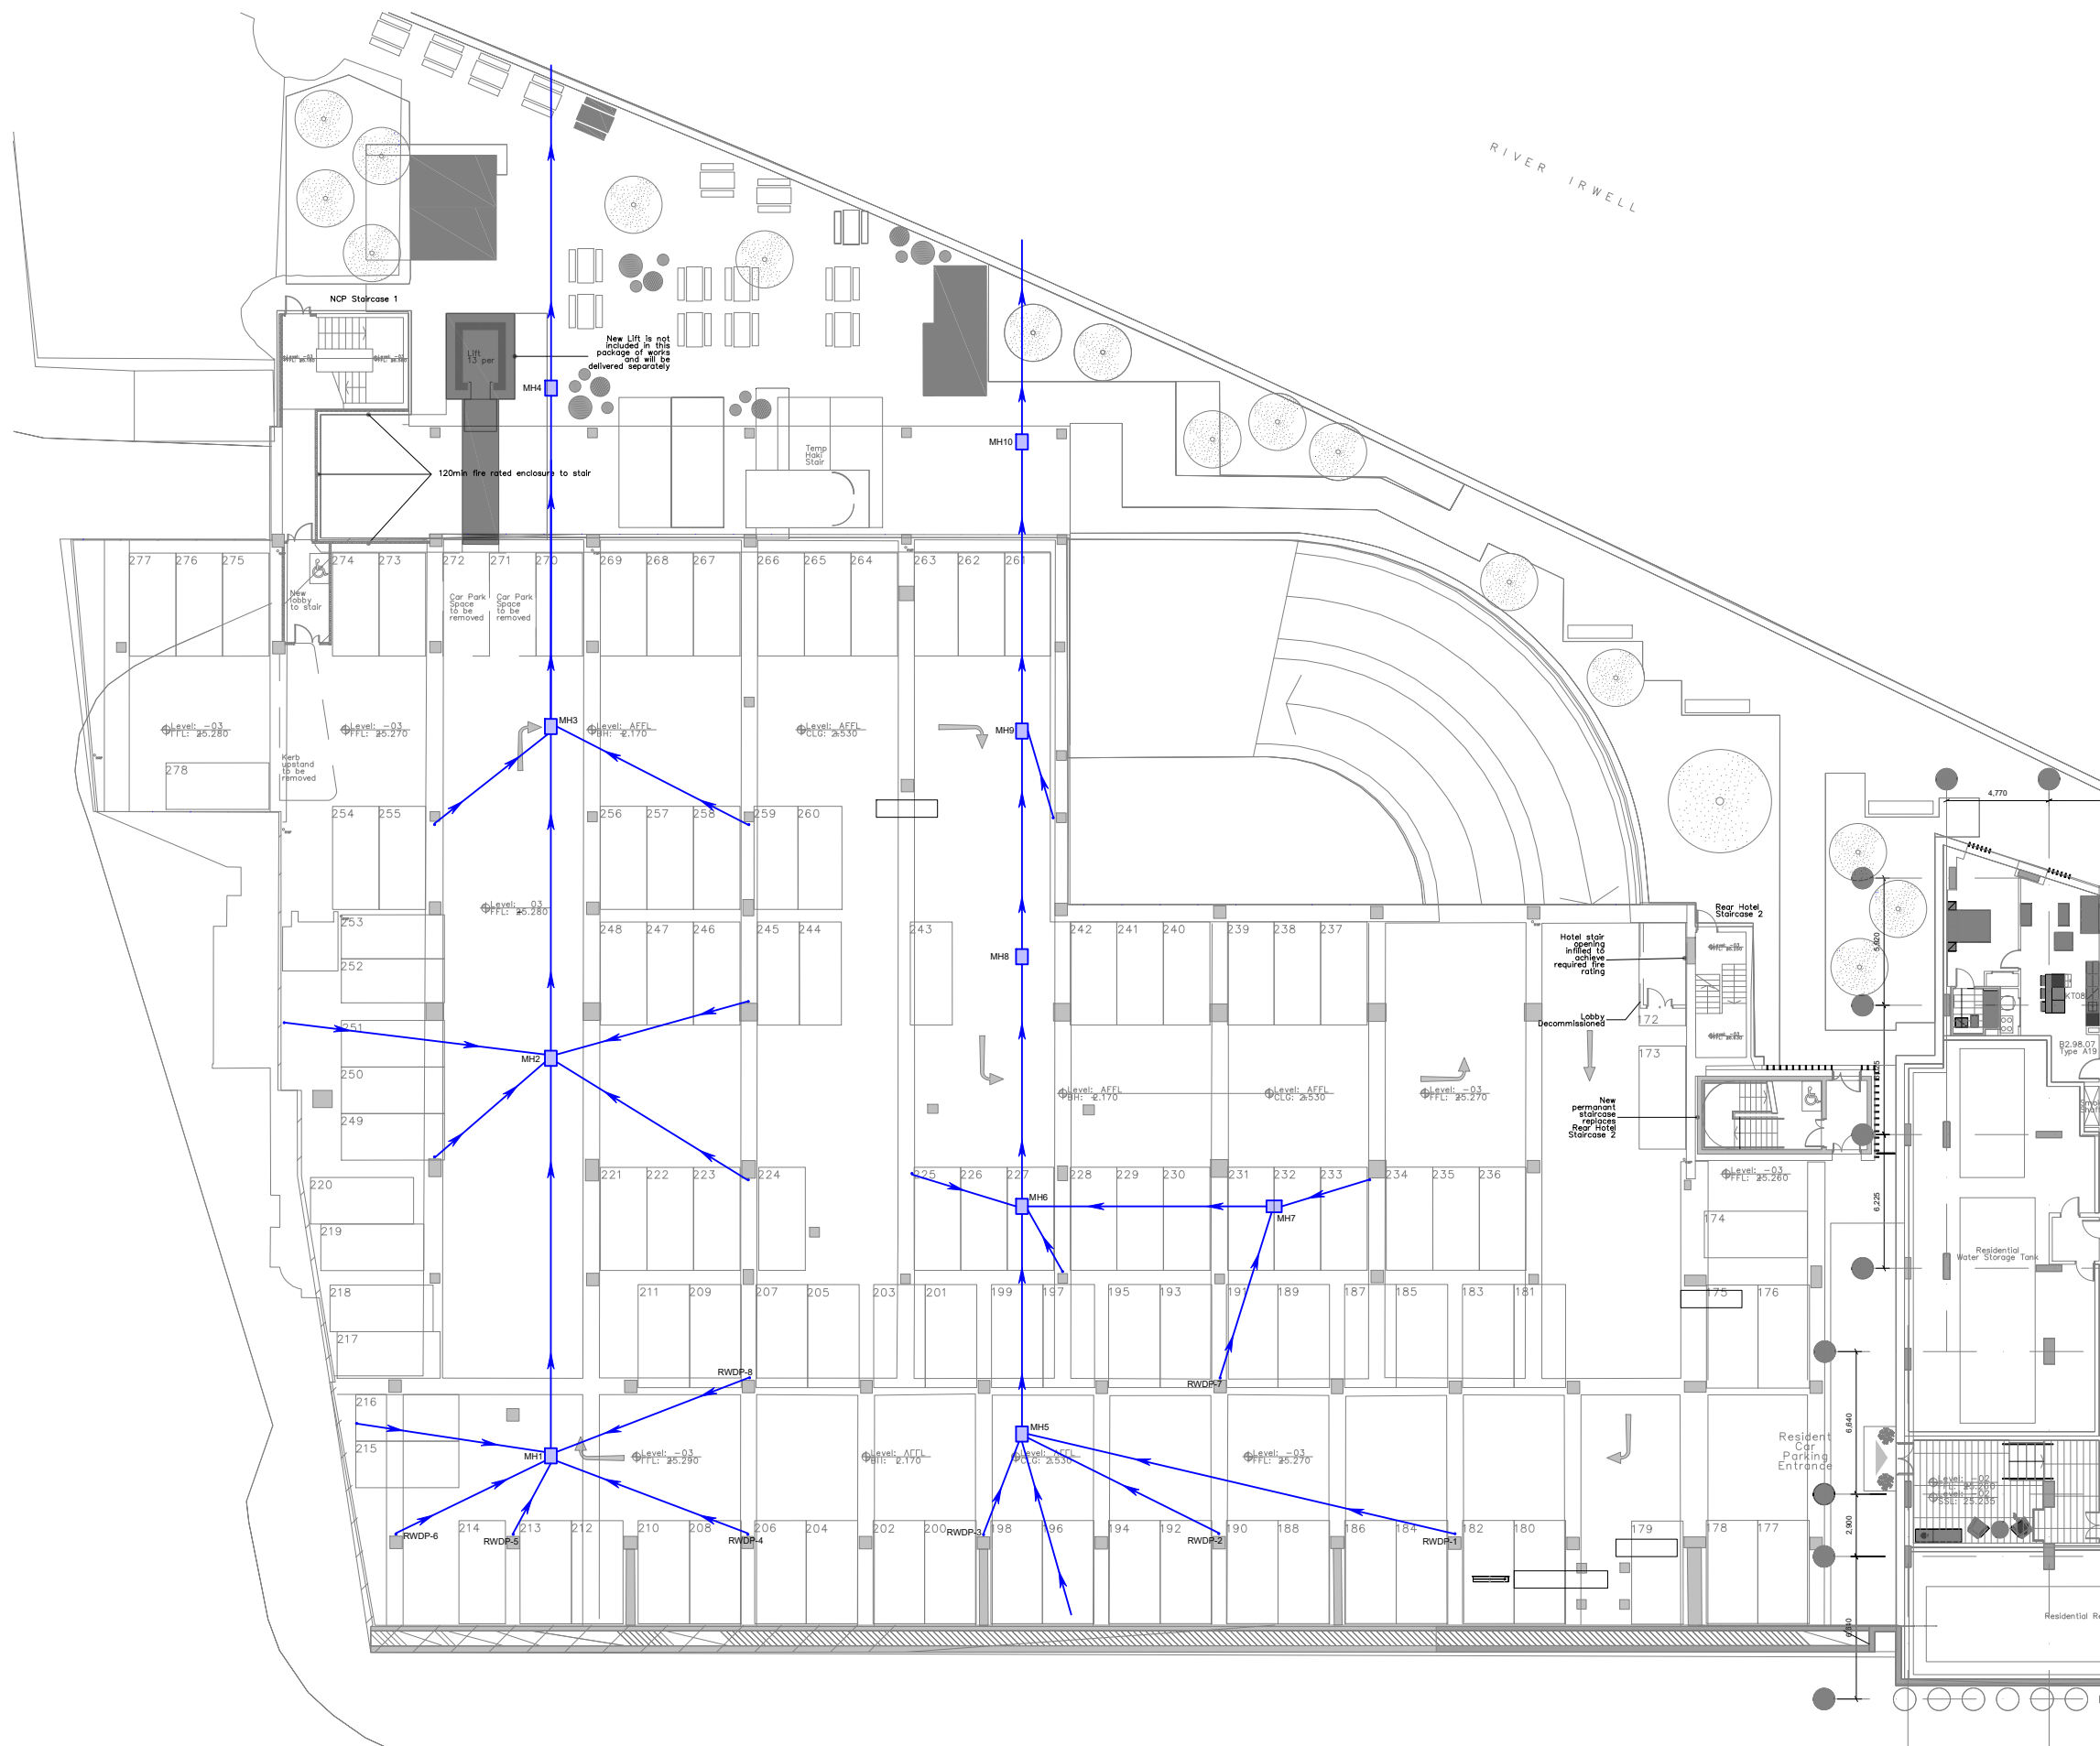

Services Offered:

- Drain Mapping
- CCTV Surveys
- Interceptor Cleaning
- Pump Station Maintenance
- Drain Repairs
- Planned Drainage Maintenance

0845 226 5060
www.drainageconsultantsltd.co.uk

Site:

Premier House
Blackfriars Street
Salford
M3 5JR

Key:

- Surface Water Drains
- Foul Waste Drains
- Combined Waste Drains
- Unknown Usage Drain
- Gully
- Interceptor
- Channel Drain
- Rainwater Pipe
- Soil Vent Pipe
- Grease Trap
- Pump Station
- Silt Trap / Catch Pit
- UTL Unable To Lift
- UTA Unable To Access
- UTF Unable To Find
- UTS Unable To Survey
- Rodding Access

Indicative Only - Not To Scale
Job Number - GR/7771