


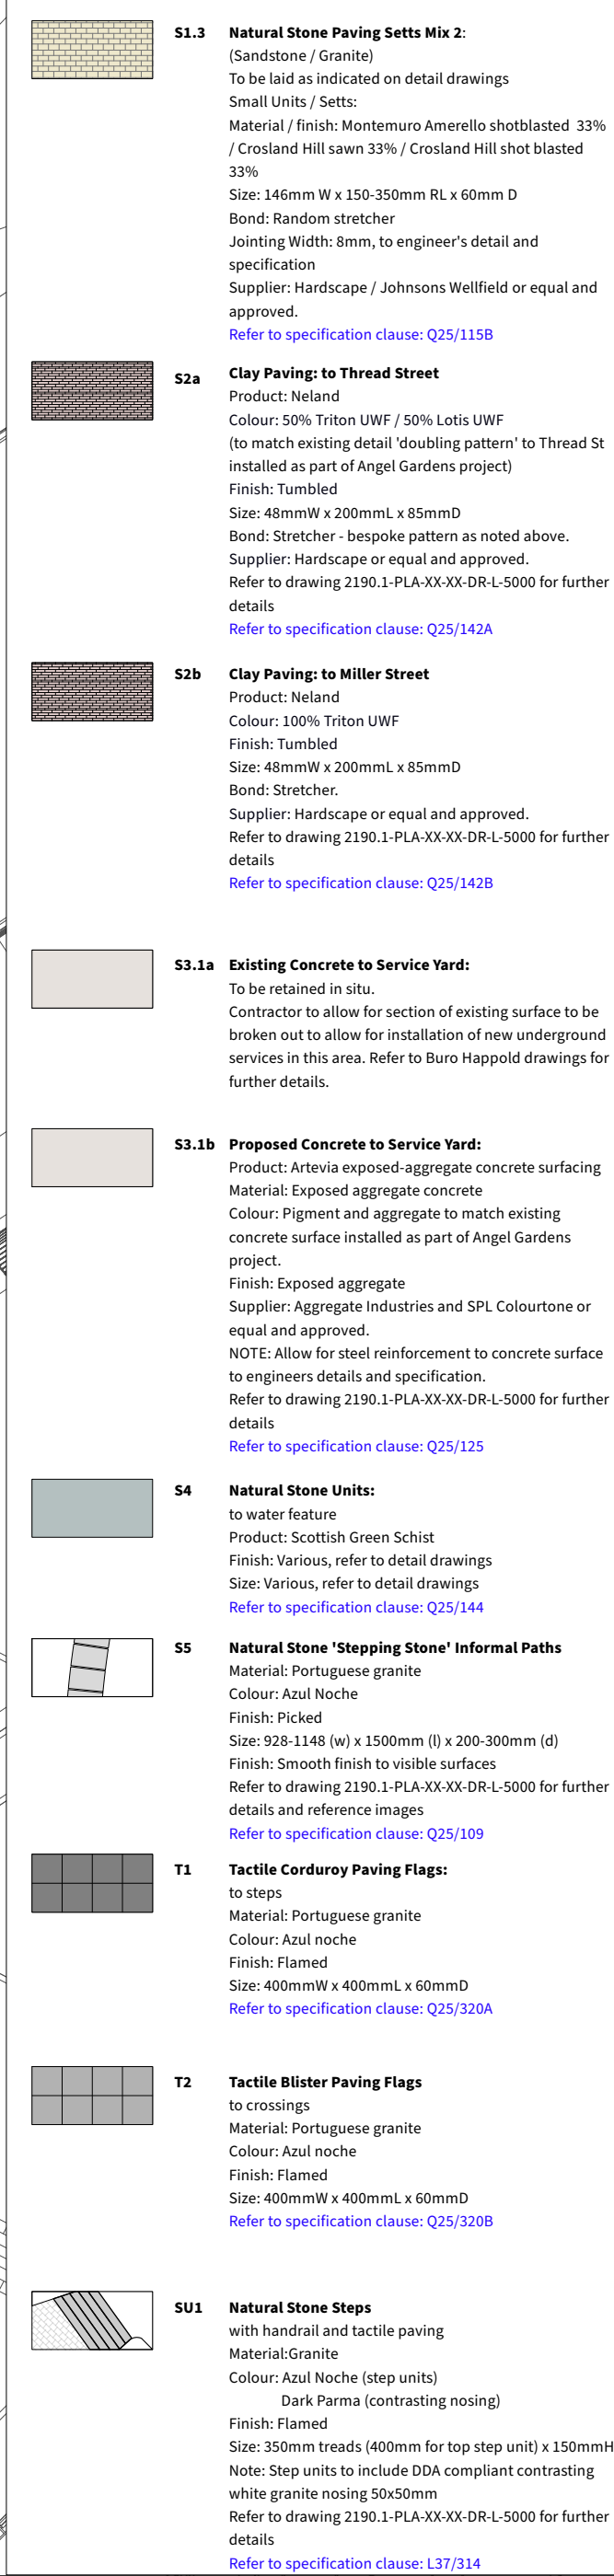

© Planit I.E. Limited

Paving lifted and relaid