

25-33 WILMSLOW ROAD, RUSHOLME

SITE COMPLETION REPORT

Job Number: LKC 16 1253


Date: March 2019

Client: Jordon Contractors Ltd



INCREASING LAND VALUE

LK
GROUP

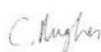LK Consult			
Document Verification			
Site Address	25-33 Wilmslow Road, Rusholme		
Report Title	Site Completion Report		
Job Number	LKC 16 1253	Document Ref.	CL-602-LKC 16 1253-02
Date Issued	20 th March 2019	Report Version	R0
Prepared By	Dr Paul Quimby	Signature	
Reviewed By	Chris Hughes	Signature	

Revision Record			
Revision No.	Date	Nature of Revision	Approved By

DISCLAIMER

This report has been prepared by LK Consult (LKC) who have exercised such professional skill, care and diligence as may reasonably be expected of a properly qualified and competent consultant, experienced in preparing reports of a similar scope.

However, to the extent that the report is based or relies upon information contained in records, reports or other materials provided to LKC, which have not been independently produced or verified, LKC gives no warranty, representation or assurance as to the accuracy or completeness of such information.

This report is issued on the condition that LKC will not be held liable for any loss arising from ground conditions between sampling points (i.e. boreholes/trial pits/hand augers/surface samples) which have not been shown by the sampling points or related testing carried out during the investigation, nor for any loss arising from conditions below the maximum depth of the investigation. Opinions on such conditions, where given, are for general guidance only.

This report is prepared solely for the benefit of Jordon Contractors Ltd. It may not be relied upon by, or submitted to a third party for their reliance for the purposes of valuation, mortgage, insurance and regulatory approval, until all invoices have been settled in full.

Those using this information in subsequent assessments or evaluations do so at their own risk.

CONTENTS

1	Introduction	1
1.1	Background.....	1
1.2	Summary of Required Validation Work.....	1
2	Verification Testing of any Imported Topsoil	1
3	Disposal Tickets	2
4	Unexpected Contamination	2
5	Conclusion.....	2

FIGURES

Figure 1: Site Location Plan

Figure 2: Proposed Development Plan

APPENDICES

Appendix A: Proposed Layout Plan

Appendix B: Photographs

Appendix C: Examples of Disposal Tickets

1 Introduction

1.1 Background

LK Consult Ltd (LKC) has been commissioned by Jordon Contractors Ltd to provide a Site Completion Report for land off 25-33 Wilmslow Road, Rusholme (planning reference 111739/FO/2016/S1).

The site is located immediately off Wilmslow Road, in the Rusholme area of Manchester at National Grid Reference 385110E 395610N (Figure 1). The site is bounded to the north, east and south by residential areas.

The site is approximately 0.2ha in size (see Figure 2). The site proposed layout plans are provided in Appendix A.

LKC understand that the entire footprint of the study site will be occupied by the two storey underground car park. No ground floor landscaping will be present. A landscaped terrace will be located “on top” of the car park area in the rear of the site (see plans in Appendix A) and any exposed soil is proposed to be within raised planters.

The aim of the Site Completion Report will be to demonstrate to Local Authority that the site has been suitably remediated in line with the Remediation Statement and in accordance with the National Planning Policy Framework (NPPF)¹, where the site is “suitable for use” for the proposed development.

The Site Completion Report should be sufficient to satisfy contaminated land condition 4. Details are provided in the following Sections.

1.2 Summary of Required Validation Work

The required validation work was based on the Geo-environmental Investigation and Risk Assessment by LKC (Ref: 16 1253-01, dated July 2016).

Based upon the findings of the above the following validation was required:

- i) Verification testing of all imported soil for soft landscaping areas.
- ii) Provision of waste transfer documents from the removal of the temporary road. Additionally, LKC will try and obtain any waste transfer documents from the excavation of the undercroft car park previously undertaken, if available.
- iii) Details of any unexpected contamination identified onsite, suitably risk assessed and / or validated.

Selected photographs of the completed site are presented in Appendix B.

2 Verification Testing of any Imported Topsoil

The site has no formal landscaping except for limited number of raised planters above the undercroft carpark (that occupies the whole development footprint).

It is understood there will be no raised planters on the above ground outside section (none were identified during the site visit) and therefore no soil import will be required.

¹ DCL (2018). “National Planning Policy Framework.” Department of Communities and Local Government.

3 Disposal Tickets

Please note the site had already been excavated to 6m depth to accommodate the undercroft carpark into the natural clay years before the client and LKC were involved with the site. No records for the disposal of this material is available for this report.

Of the material that has been disposed offsite in recent years a total of c. 900m cube (113 loads) have been removed offsite by Digway Bulk Haulage Excavation, based in Audenshaw.

A list of each load is presented in Appendix C. Selected tickets are also presented as an example. If required all 113 tickets can be provided.

4 Unexpected Contamination

LKC understand no unexpected contamination was encountered during excavation. It should be noted when LKC undertook the original site investigation the site had already been excavated to natural strata on the majority of the site.

5 Conclusion

The work onsite has been validated in accordance to the agreed recommendation in the Geo-environmental Report (with justified adjustments).

Based on the above information LKC considers 25-33 Wilmslow Road, Rusholme is 'suitable for use' for mixed use residential apartments.

LKC considers there is sufficient information to discharge the outstanding contaminated land planning condition (condition 4) by Manchester City Council.

FIGURES

FIGURES

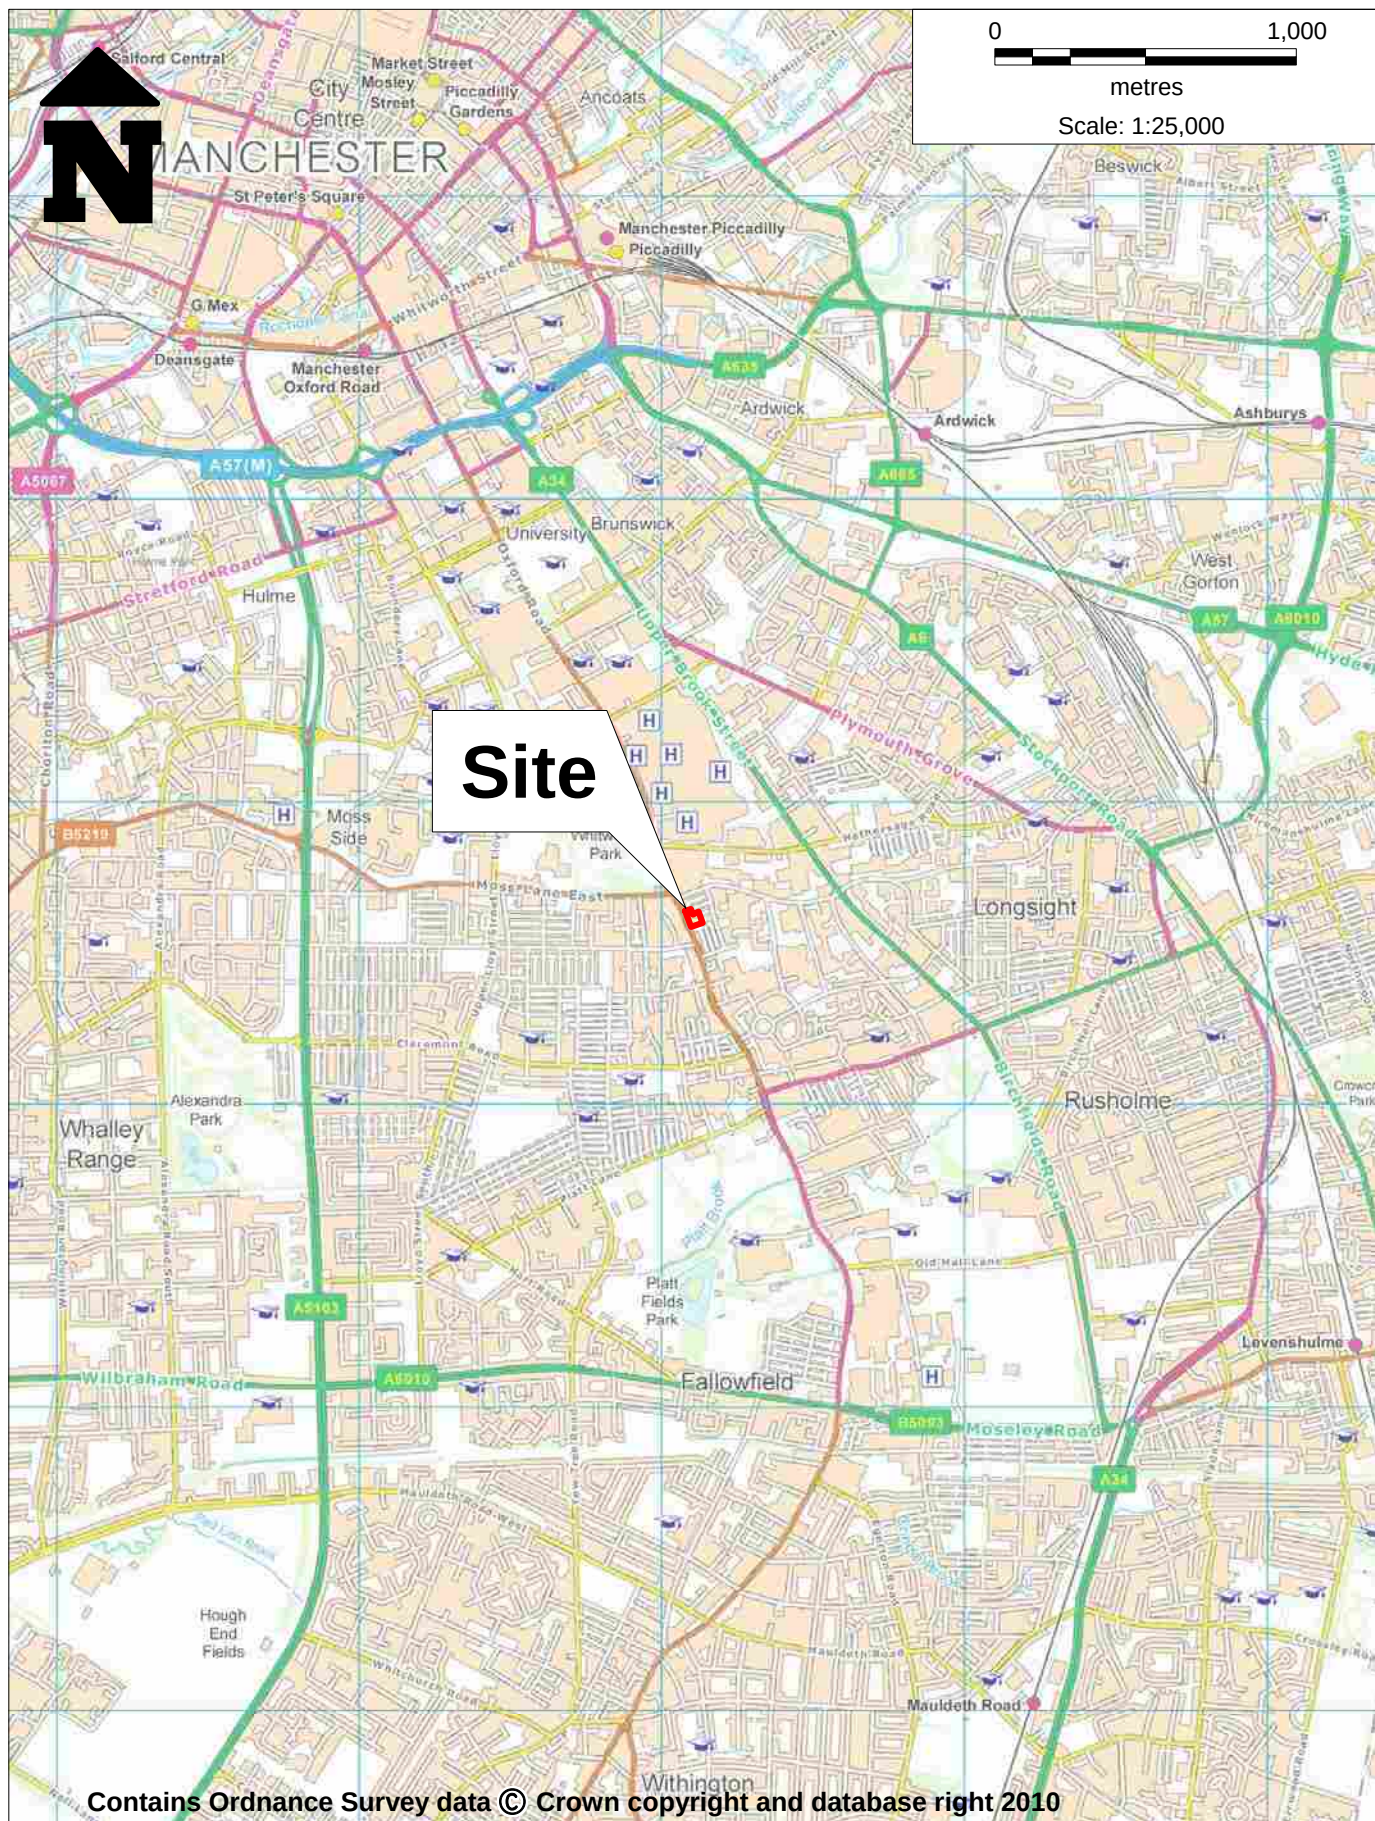


Figure 1: Site Location Plan, 25-33 Wilmslow Road, Rusholme

Drawn: July 2016 Scale: 1:25,000 @ A4 (see scale bar)



KEY




Site Boundary

Sampling Locations and features annotated by LK Consult Ltd are approximate and are based upon observed measurements unless otherwise stated. Do not scale from this drawing and work from marked dimensions only. All dimensions and features should be confirmed on site by the Contractor. Where this drawing includes information provided to LK Consult Ltd by others, LK Consult Ltd gives no warranty, representation or assurance as to the accuracy of such information.



Client:				Jordon Construction Ltd	
Site:				25-33 Wilmslow Road, Rusholme	
Title:				Site Boundary Plan	
Job No.:	LKC 16 1253	Scale (See Scale Bar):	1:2500 @ A4	Figure:	2
Drawn By:	AC	Checked By:	PQ	Drawn:	Jul 2016

Extract from: Urbane Forms
Drawing Ref: Site Visual Record, 16,01,25-15009,6.07

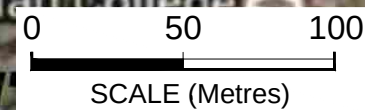

SCALE (Metres)

APPENDIX A

























BASEMENT FLOOR PLAN

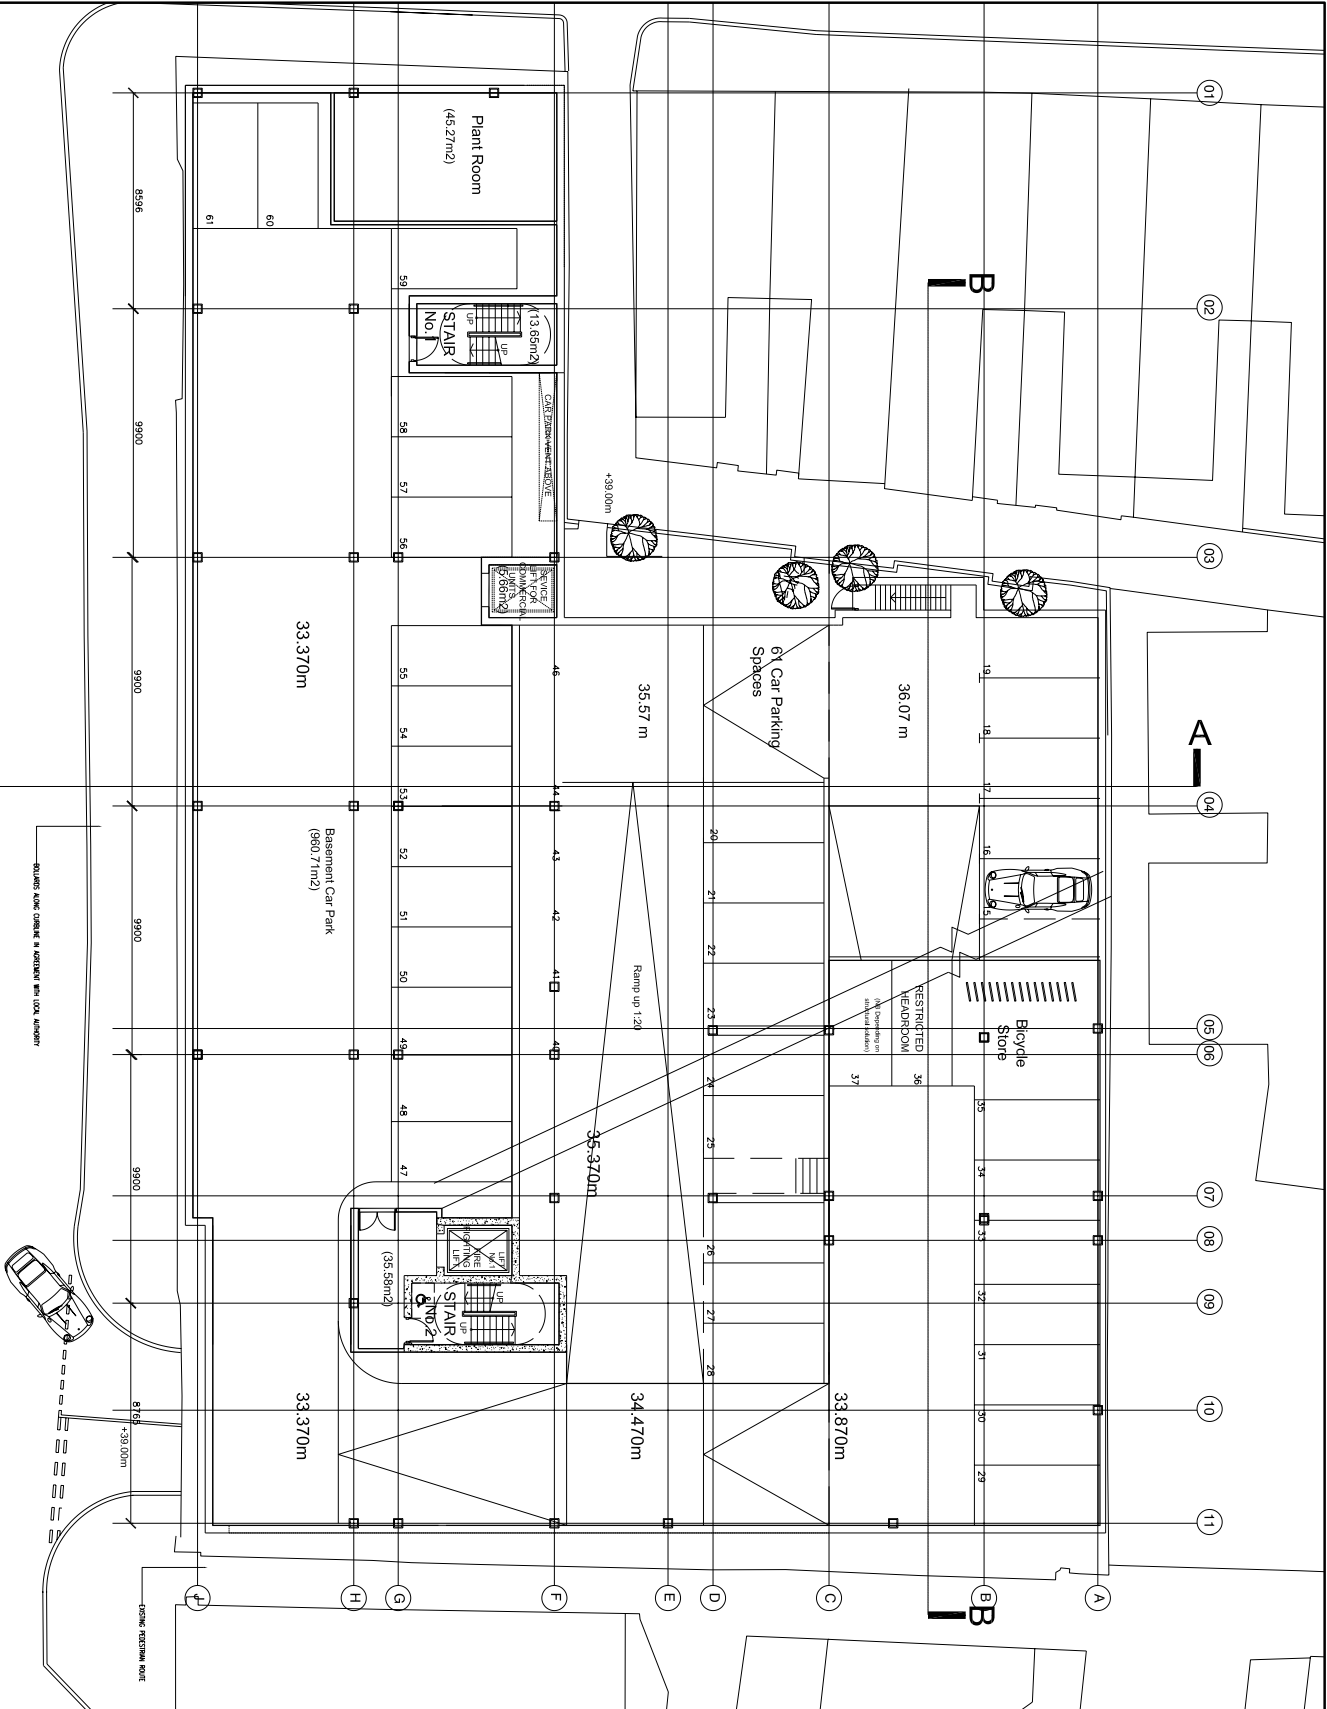

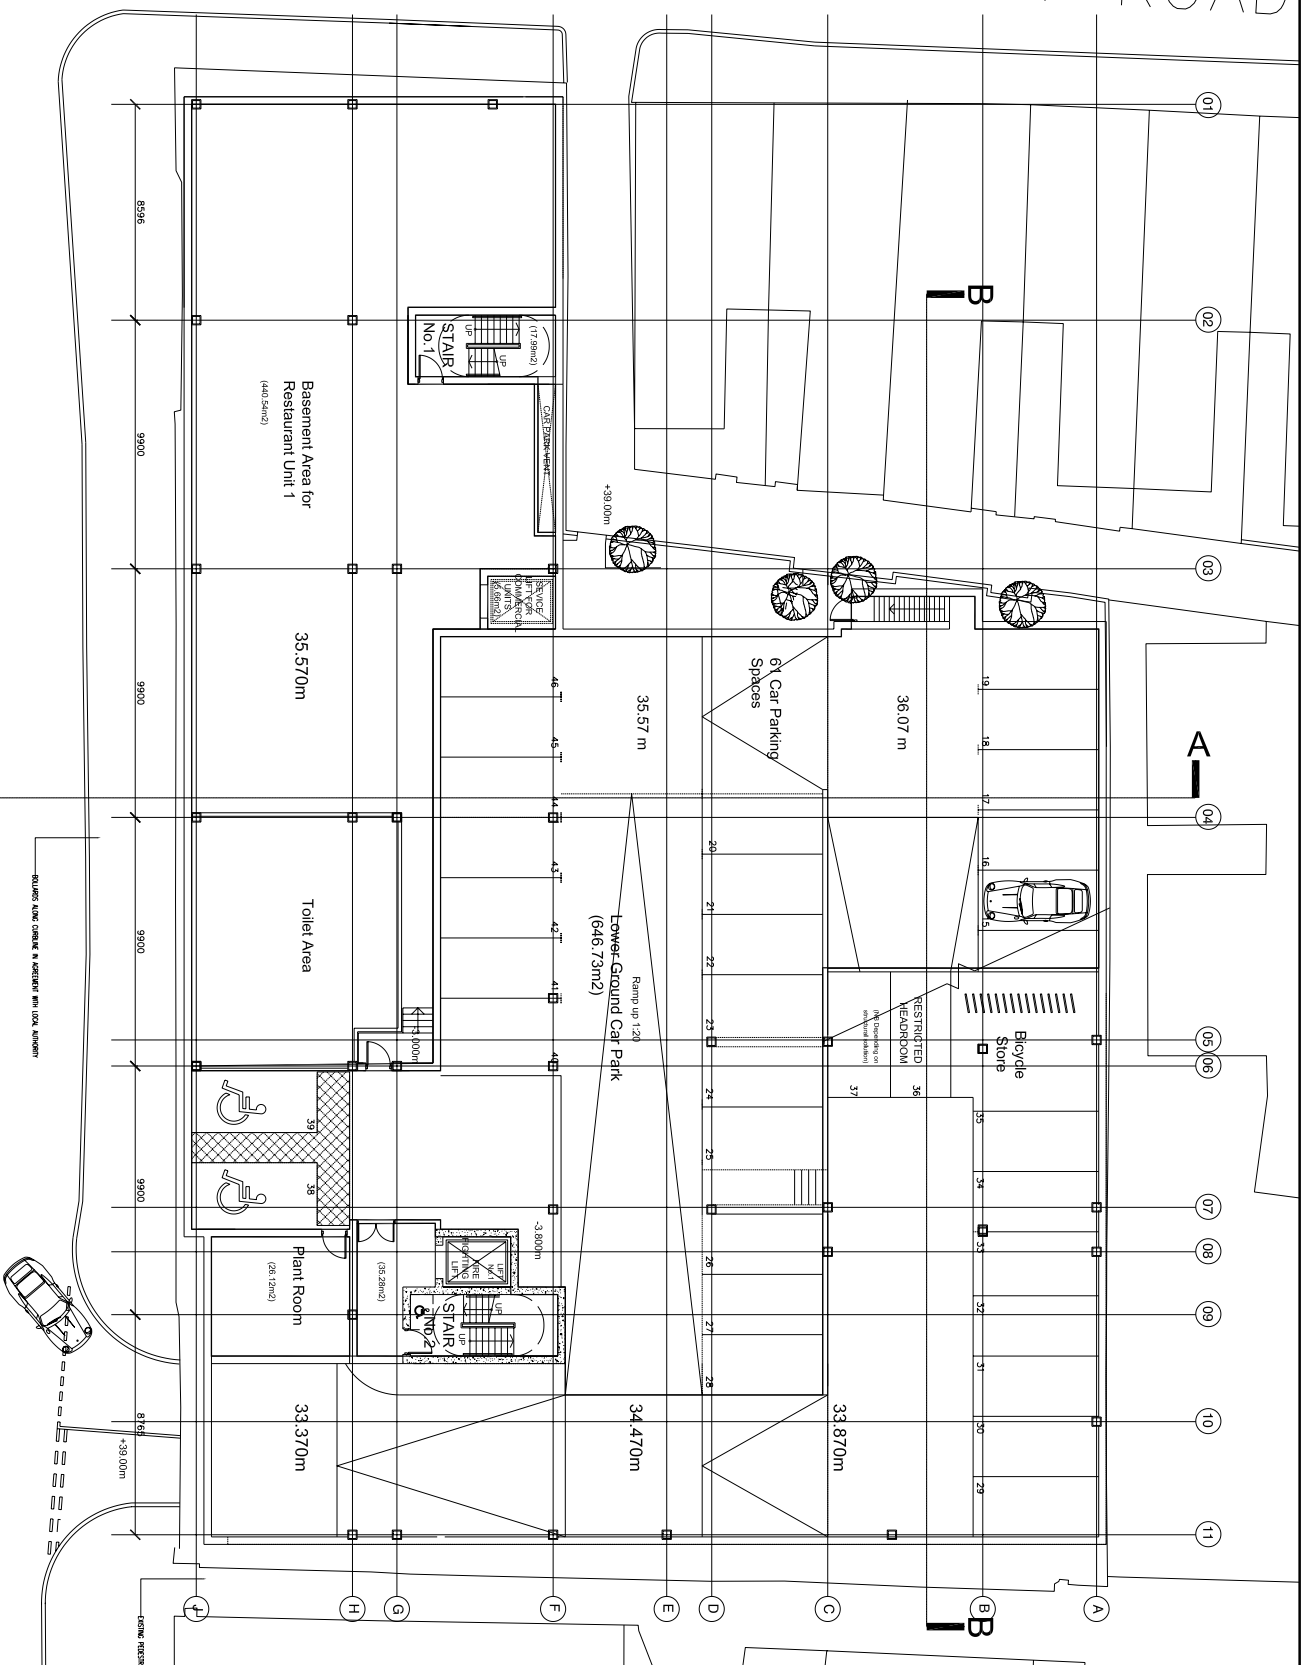[illegible]

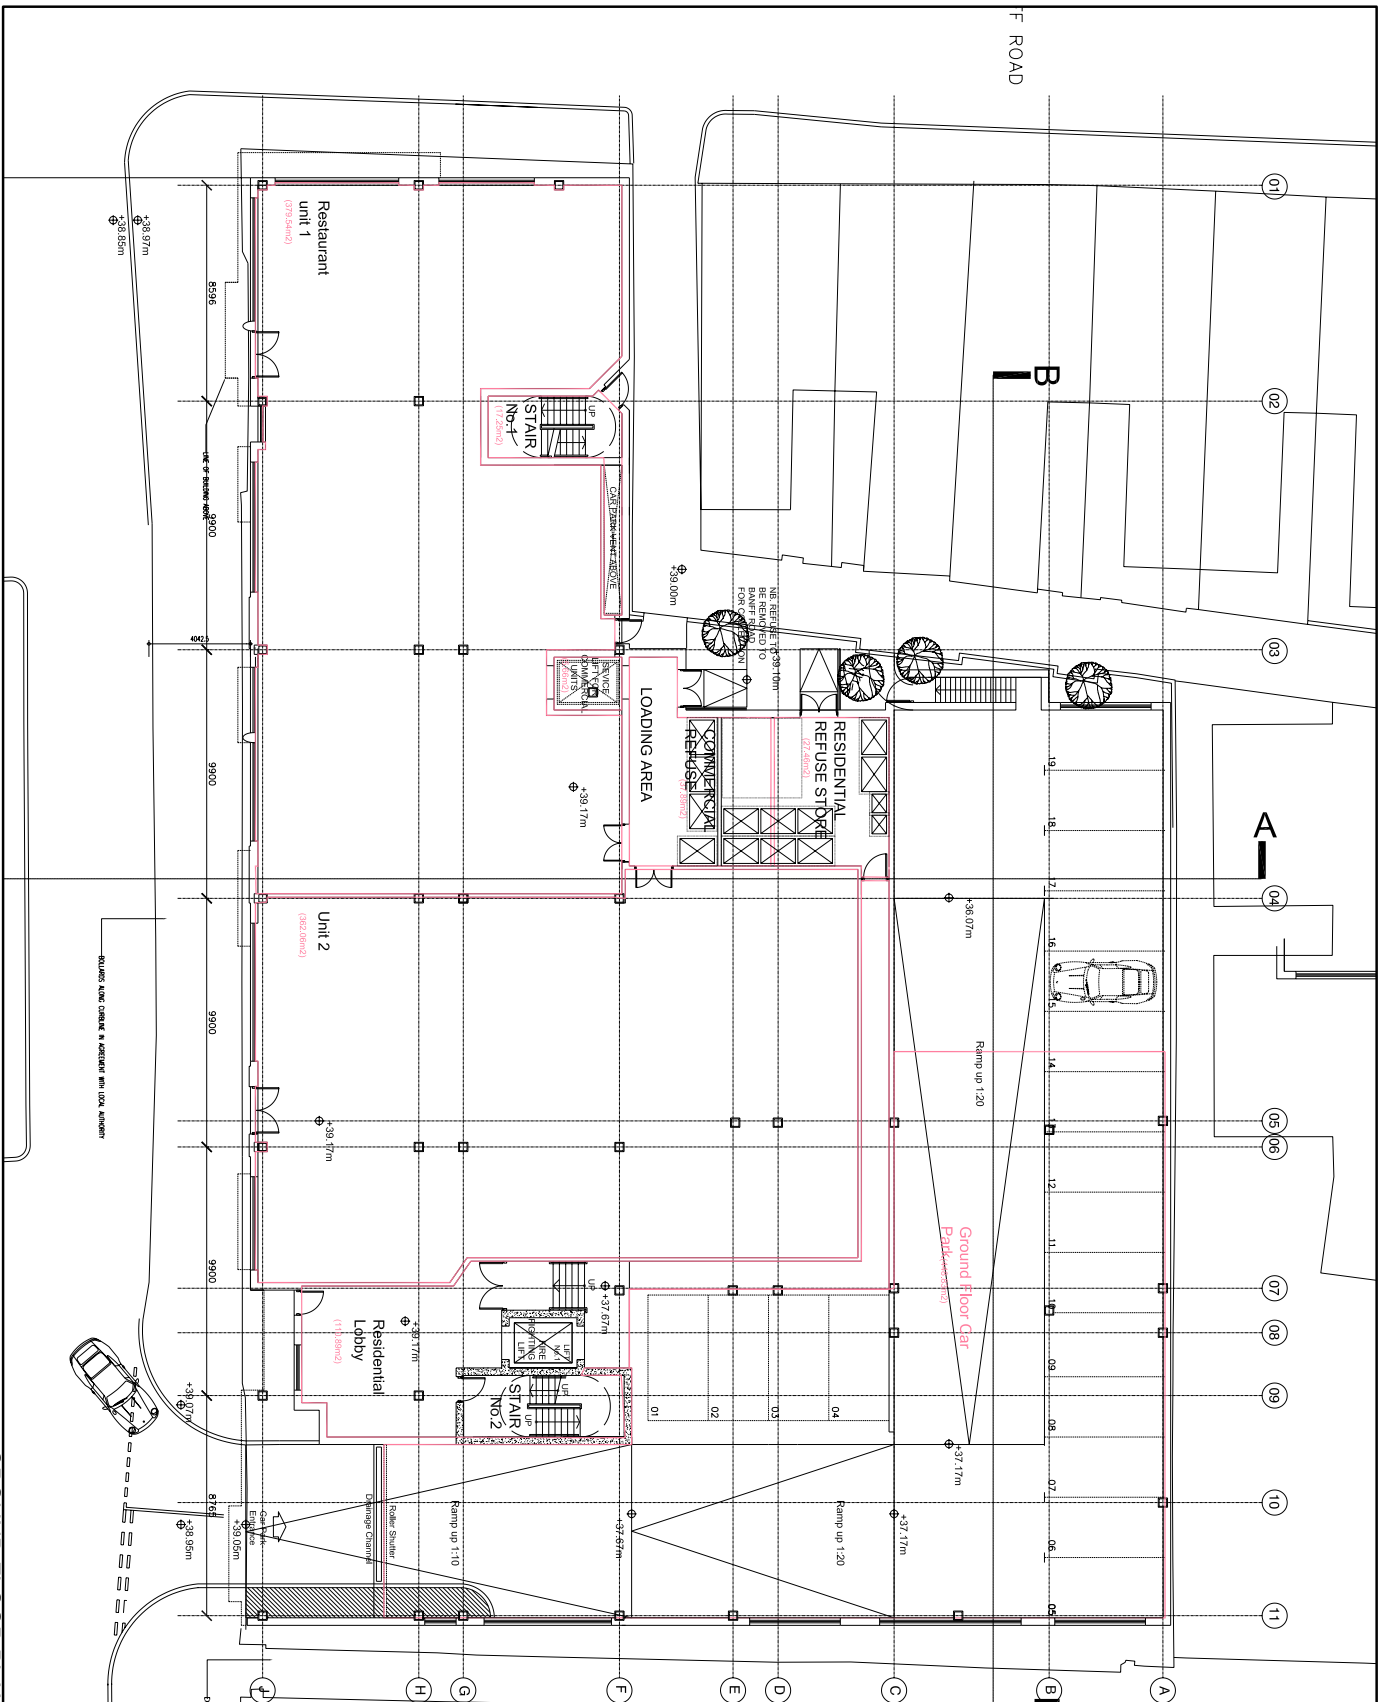

- Where dimensions are not given, drawings must not be scaled and the method referred to in the Architect's Note must be used.
- In the event of any detail or dimensional conflict between drawings, the matter must be referred to the Architect for clarification. Do not scale from the drawing.
- The drawing is not to be copied or disclosed by or to any unauthorized persons without the prior written consent from Udoose Farms Ltd.

Notes

• SITE BOUNDARY

Rev. XX.XX.07 JAJ

Status : PRELIMINARY

Drawn - J.A.

Date - 03,08,07

Scale @ A1 = 1 : 1000

Review

Client : CACIBIANI CONSTRUCTION






















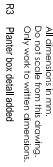

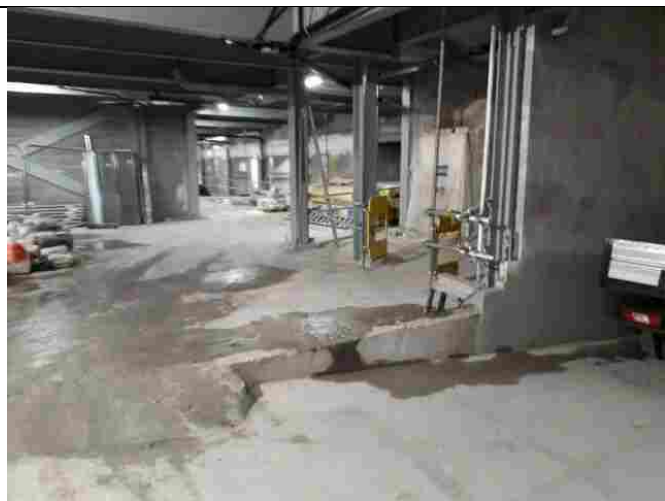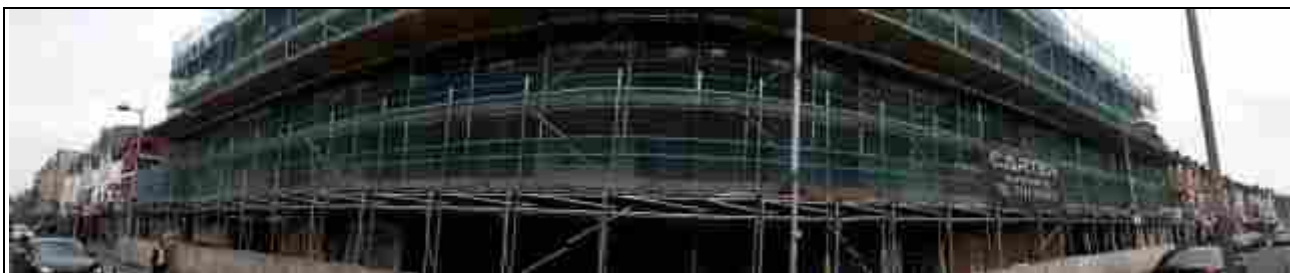

Photographs 1-6: Completed site photographs. Note the outside area (last photograph) will not have any raised planters.

APPENDIX B

EXAMPLES OF DISPOSAL TICKETS

Company name		Collection address	Collection date	Type of load in detail
1	Digway	25-33 Wilmslow road	12-9-17	Muck (1 x8w) load
2	Digway	25-33 Wilmslow road	12-9-17	Muck (1 x8w) load
3	Digway	25-33 Wilmslow road	12-9-17	Muck (1 x8w) load
4	Digway	25-33 Wilmslow road	12-9-17	Muck (1 x8w) load
5	Digway	25-33 Wilmslow road	12-9-17	Muck (1 x8w) load
6	Digway	25-33 Wilmslow road	12-9-17	Muck (1 x8w) load
7	Digway	25-33 Wilmslow road	12-9-17	Muck (1 x8w) load
8	Digway	25-33 Wilmslow road	12-9-17	Muck (1 x8w) load
9	Digway	25-33 Wilmslow road	12-9-17	Muck (1 x8w) load
10	Digway	25-33 Wilmslow road	12-9-17	Muck (1 x8w) load
11	Digway	25-33 Wilmslow road	12-9-17	Muck (1 x8w) load
12	Digway	25-33 Wilmslow road	12-9-17	Muck (1 x8w) load
13	Digway	25-33 Wilmslow road	12-9-17	Muck (1 x8w) load
14	Digway	25-33 Wilmslow road	12-9-17	Muck (1 x8w) load
15	Digway	25-33 Wilmslow road	12-9-17	Muck (1 x8w) load
16	Digway	25-33 Wilmslow road	12-9-17	Muck (1 x8w) load
17	Digway	25-33 Wilmslow road	12-9-17	Muck (1 x8w) load
18	Digway	25-33 Wilmslow road	12-9-17	Muck (1 x8w) load

Company name		Collection address	Collection date	Type of load in detail
19	Digway	25-33 Wilmslow road	13-9-17	Muck (1 x8w) load
20	Digway	25-33 Wilmslow road	13-9-17	Muck (1 x8w) load
21	Digway	25-33 Wilmslow road	13-9-17	Muck (1 x8w) load
22	Digway	25-33 Wilmslow road	13-9-17	Muck (1 x8w) load
23	Digway	25-33 Wilmslow road	13-9-17	Muck (1 x8w) load
24	Digway	25-33 Wilmslow road	13-9-17	Muck (1 x8w) load
25	Digway	25-33 Wilmslow road	13-9-17	Muck (1 x8w) load
26	Digway	25-33 Wilmslow road	13-9-17	Muck (1 x8w) load
27	Digway	25-33 Wilmslow road	13-9-17	Muck (1 x8w) load
28	Digway	25-33 Wilmslow road	13-9-17	Muck (1 x8w) load
29	Digway	25-33 Wilmslow road	13-9-17	Muck (1 x8w) load
30	Digway	25-33 Wilmslow road	13-9-17	Muck (1 x8w) load
31	Digway	25-33 Wilmslow road	13-9-17	Muck (1 x8w) load
32	Digway	25-33 Wilmslow road	14-9-17	Muck (1 x8w) load
33	Digway	25-33 Wilmslow road	14-9-17	Muck (1 x8w) load
34	Digway	25-33 Wilmslow road	14-9-17	Muck (1 x8w) load
35	Digway	25-33 Wilmslow road	14-9-17	Muck (1 x8w) load

Company name		Collection address	Collection date	Type of load in detail
36	Digway	25-33 Wilmslow road	14-9-17	Muck (1 x8w) load
37	Digway	25-33 Wilmslow road	14-9-17	Muck (1 x8w) load
38	Digway	25-33 Wilmslow road	14-9-17	Muck (1 x8w) load
39	Digway	25-33 Wilmslow road	14-9-17	Muck (1 x8w) load
40	Digway	25-33 Wilmslow road	14-9-17	Muck (1 x8w) load
41	Digway	25-33 Wilmslow road	14-9-17	Muck (1 x8w) load
42	Digway	25-33 Wilmslow road	14-9-17	Muck (1 x8w) load
43	Digway	25-33 Wilmslow road	14-9-17	Muck (1 x8w) load
44	Digway	25-33 Wilmslow road	14-9-17	Muck (1 x8w) load
45	Digway	25-33 Wilmslow road	14-9-17	Muck (1 x8w) load
46	Digway	25-33 Wilmslow road	14-9-17	Muck (1 x8w) load
47	Digway	25-33 Wilmslow road	14-9-17	Muck (1 x8w) load
48	Digway	25-33 Wilmslow road	14-9-17	Muck (1 x8w) load
49	Digway	25-33 Wilmslow road	14-9-17	Muck (1 x8w) load
50	Digway	25-33 Wilmslow road	14-9-17	Muck (1 x8w) load
51	Digway	25-33 Wilmslow road	2-10-17	Muck (1 x8w) load
52	Digway	25-33 Wilmslow road	2-10-17	Muck (1 x8w) load
53	Digway	25-33 Wilmslow road	2-10-17	Muck (1 x8w) load

Company name		Collection address	Collection date	Type of load in detail
54	Digway	25-33 Wilmslow road	2-10-17	Muck (1 x8w) load
55	Digway	25-33 Wilmslow road	2-10-17	Muck (1 x8w) load
56	Digway	25-33 Wilmslow road	2-10-17	Muck (1 x8w) load
57	Digway	25-33 Wilmslow road	2-10-17	Muck (1 x8w) load
58	Digway	25-33 Wilmslow road	2-10-17	Muck (1 x8w) load
59	Digway	25-33 Wilmslow road	2-10-17	Muck (1 x8w) load
60	Digway	25-33 Wilmslow road	2-10-17	Muck (1 x8w) load
61	Digway	25-33 Wilmslow road	2-10-17	Muck (1 x8w) load
62	Digway	25-33 Wilmslow road	2-10-17	Muck (1 x8w) load
63	Digway	25-33 Wilmslow road	2-10-17	Muck (1 x8w) load
64	Digway	25-33 Wilmslow road	2-10-17	Muck (1 x8w) load
65	Digway	25-33 Wilmslow road	2-10-17	Muck (1 x8w) load
66	Digway	25-33 Wilmslow road	2-10-17	Muck (1 x8w) load
67	Digway	25-33 Wilmslow road	3-10-17	Muck (1 x8w) load
68	Digway	25-33 Wilmslow road	3-10-17	Muck (1 x8w) load
69	Digway	25-33 Wilmslow road	3-10-17	Muck (1 x8w) load
70	Digway	25-33 Wilmslow road	3-10-17	Muck (1 x8w) load
71	Digway	25-33 Wilmslow road	3-10-17	Muck (1 x8w) load

Company name		Collection address	Collection date	Type of load in detail
72	Digway	25-33 Wilmslow road	3-10-17	Muck (1 x8w) load
73	Digway	25-33 Wilmslow road	3-10-17	Muck (1 x8w) load
74	Digway	25-33 Wilmslow road	3-10-17	Muck (1 x8w) load
75	Digway	25-33 Wilmslow road	3-10-17	Muck (1 x8w) load
76	Digway	25-33 Wilmslow road	3-10-17	Muck (1 x8w) load
77	Digway	25-33 Wilmslow road	3-10-17	Muck (1 x8w) load
78	Digway	25-33 Wilmslow road	3-10-17	Muck (1 x8w) load
79	Digway	25-33 Wilmslow road	3-10-17	Muck (1 x8w) load
80	Digway	25-33 Wilmslow road	3-10-17	Muck (1 x8w) load
81	Digway	25-33 Wilmslow road	3-10-17	Muck (1 x8w) load
82	Digway	25-33 Wilmslow road	4-10-17	Muck (1 x8w) load
83	Digway	25-33 Wilmslow road	4-10-17	Muck (1 x8w) load
84	Digway	25-33 Wilmslow road	4-10-17	Muck (1 x8w) load
85	Digway	25-33 Wilmslow road	4-10-17	Muck (1 x8w) load
86	Digway	25-33 Wilmslow road	4-10-17	Muck (1 x8w) load
87	Digway	25-33 Wilmslow road	4-10-17	Muck (1 x8w) load
88	Digway	25-33 Wilmslow road	4-10-17	Muck (1 x8w) load
89	Digway	25-33 Wilmslow road	4-10-17	Muck (1 x8w) load

Company name		Collection address	Collection date	Type of load in detail
90	Digway	25-33 Wilmslow road	4-10-17	Muck (1 x8w) load
91	Digway	25-33 Wilmslow road	4-10-17	Muck (1 x8w) load
92	Digway	25-33 Wilmslow road	4-10-17	Muck (1 x8w) load
93	Digway	25-33 Wilmslow road	4-10-17	Muck (1 x8w) load
94	Digway	25-33 Wilmslow road	4-10-17	Muck (1 x8w) load
95	Digway	25-33 Wilmslow road	5-10-17	Muck (1 x8w) load
96	Digway	25-33 Wilmslow road	5-10-17	Muck (1 x8w) load
97	Digway	25-33 Wilmslow road	5-10-17	Muck (1 x8w) load
98	Digway	25-33 Wilmslow road	5-10-17	Muck (1 x8w) load
99	Digway	25-33 Wilmslow road	5-10-17	Muck (1 x8w) load
100	Digway	25-33 Wilmslow road	5-10-17	Muck (1 x8w) load
101	Digway	25-33 Wilmslow road	5-10-17	Muck (1 x8w) load
102	Digway	25-33 Wilmslow road	5-10-17	Muck (1 x8w) load
103	Digway	25-33 Wilmslow road	5-10-17	Muck (1 x8w) load
104	Digway	25-33 Wilmslow road	5-10-17	Muck (1 x8w) load
105	Digway	25-33 Wilmslow road	5-10-17	Muck (1 x8w) load
106	Digway	25-33 Wilmslow road	5-10-17	Muck (1 x8w) load
107	Digway	25-33 Wilmslow road	5-10-17	Muck (1 x8w) load

Company name		Collection address	Collection date	Type of load in detail
108	Digway	25-33 Wilmslow road	6-10-17	Muck (1 x8w) load
109	Digway	25-33 Wilmslow road	6-10-17	Muck (1 x8w) load
110	Digway	25-33 Wilmslow road	6-10-17	Muck (1 x8w) load
111	Digway	25-33 Wilmslow road	6-10-17	Muck (1 x8w) load
112	Digway	25-33 Wilmslow road	6-10-17	Muck (1 x8w) load
113	Digway	25-33 Wilmslow road	6-10-17	Muck (1 x8w) load
114	Digway	25-33 Wilmslow road	6-10-17	Muck (1 x8w) load
115	Digway	25-33 Wilmslow road	6-10-17	Muck (1 x8w) load
116	Digway	25-33 Wilmslow road	6-10-17	Muck (1 x8w) load
117	Digway	25-33 Wilmslow road	6-10-17	Muck (1 x8w) load

DIGWAY

DRIVE HAWK
EXCAVATION

Unit 2, Kalyan House, Hanover Street North,
Audenshaw, Manchester M34 5HW

Tel: +44 161 371 1156

Email: info@digway.co.uk

Website: www.digway.co.uk

CUSTOMER

JORDAN CONTRACTORS

SITE ADDRESS

WILMSLOW RD Rushmore

VEHICLE REG LK64 CPO

DATE 6-12-17

Start Time	Finish Time	Total Hours	Plus Travel Time	Hours Worked	Start Time
Materials	Topsoil	Muck	Crush Concrete	EF2	Soil
Number of Loads		✓			

Further Instructions:

1.8w bag MUCK

TO TIP

Please Note: It is the Customer's responsibility to ensure adequate & Company does not (it will not be held responsible for) damage which is from the customer. Loading time will be charged on any vehicle that DO NOT TAKE DELIVERY UNLESS SATISFIED WITH CONTENTS. All will be accepted once delivery has been completed. If not then goods remain the property of Digway until the goods are returned, at which time

Ticket No. 03850

Customer's Signature:

SA

Driver Signature:

DIGWAY

BULK HAULAGE
EXCAVATION

Unit 2, Kalyan House, Hanover Street North,
Audenshaw, Manchester M34 5RW

Tel: +44 161 371 1156

Email: info.digway@gmail.com

Website: www.digway.co.uk

CUSTOMER: **Jordan S**

SITE ADDRESS: **Wilmslow 2**

VEHICLE REG: **Dx08 BDF**

DATE: **4-10-17**

Start Time	Finish Time	Total Hours	Plus Travel Time	Hours Worked	Start Time
Materials	Topsoil	Muck	Crush Concrete	6F2	Sand
Number of Loads					

Further Instructions:

Please Note: It is the customer's responsibility to provide accurate Company for the driver can be held responsible for any damage from the customer. Handling time will be charged for any material. DO NOT TAKE DELIVERY UNLESS SATISFIED WITH CONTENTS. will be returned to the driver. Any loss or damage to the contents will remain the property of Digway Ltd. No cash, no cheque, no credit.

Ticket No. 03966

Customers Signature:

Driver Signature:

DIGWAYBULK HAULAGE &
EXCAVATION LTDPeak House, 35 Ridling Lane,
Hyde, Cheshire, SK14 0NP

Tel: +44 (0)77 888 98005

+44 161 344 1326

Email: ksd.gary@gmail.com

CUSTOMER:

JORDAN CARTER

SITE ADDRESS:

WILMSLOW RD

VEHICLE REG:

LK44 CPU

DATE:

13-9-17

Start Time	Finish Time	Total Hours	Plus Travel Time	Hours Worked	Start Time
Materials	Topsoil	Muck	Crush Concrete	BF2	Sand
Number of Loads					

Further instructions:

1 x 8w muck to fill

Please Note: It is the customer's responsibility to provide access to the site. If Company or the driver can be held responsible for damage while from the customer, standing Time will be charged for any vehicle involved. DO NOT TAKE DELIVERY UNLESS SATISFIED WITH CONTENTS. All goods will be accepted once delivery has been completed. Title of these goods remain the property of Digway bulk haulage & excavation Ltd until payment is received.

Ticket No. 7198

Customers Signature:

Driver Signature:

DIGWAYBULK HAULAGE &
EXCAVATION LTDUnit 2, Kalyan House, Hanover Street North,
Audenshaw, Manchester M34 5HW

Tel: +44 161 371 1156

Email: info.digway@gmail.com

Website: www.digway.co.uk

CUSTOMER:

JORDON

SITE ADDRESS:

WILMSLOW

VEHICLE REG:

YD17FOS

DATE:

03-10-17

Start Time	Finish Time	Total Hours	Plus Travel Time	Hours Worked	Start Time
Materials	Topsoil	Muck	Crush Concrete	BF2	Sand
Number of Loads					

Further instructions:

Please Note: It is the customer's responsibility to provide access to the site. If Company or the driver can be held responsible for damage while from the customer, standing Time will be charged for any vehicle involved. DO NOT TAKE DELIVERY UNLESS SATISFIED WITH CONTENTS. All goods will be accepted once delivery has been completed. Title of these goods remain the property of Digway bulk haulage & excavation Ltd until payment is received.

Ticket No. 03107

Customers Signature:

Driver Signature:

DIGWAY
BULK HAULAGE
EXCAVATION

Unit 2, Kalyan House, Hanover Street North,
Audenshaw, Manchester M34 5HW
Tel: +44 161 371 1156
Email: info.digway@gmail.com
Website: www.digway.co.uk

CUSTOMER: JORDON
SITE ADDRESS: WILMILLO
VEHICLE REG: YD17FOS
DATE: 04 10 17

Start Time	Finish Time	Total Hours	Plus Travel Time	Hours Worked	Start Time
Materials	Topsoil	Muck	Crush Concrete	6F2	Sand
Number of Loads					

Further Instructions:

Please Note: It is the customer's responsibility to provide a safe site for the driver. The driver can be held responsible for damage to the site from the customer. Loading Time will be charged for any vehicle. DO NOT TAKE DELIVERY UNLESS SATISFIED WITH CONTENTS. The driver will be accepted once delivery has been completed. The site will remain the property of Digway Bulk Haulage & Excavation Ltd.

Ticket No. 03943

Customers Signature: [Signature] Driver Signature: [Signature]

DIGWAY
BULK HAULAGE
EXCAVATION

Unit 2, Kalyan House, Hanover Street North,
Audenshaw, Manchester M34 5HW
Tel: +44 161 371 1156
Email: info.digway@gmail.com
Website: www.digway.co.uk

CUSTOMER: JORDON COM
SITE ADDRESS: WILMILLO
VEHICLE REG: YD17FOS
DATE: 07 09 17

Start Time	Finish Time	Total Hours	Plus Travel Time	Hours Worked	Start Time
Materials	Topsoil	Muck	Crush Concrete	6F2	Sand
Number of Loads					

Further Instructions:

Please Note: It is the customer's responsibility to provide a safe site for the driver. The driver can be held responsible for damage to the site from the customer. Loading Time will be charged for any vehicle. DO NOT TAKE DELIVERY UNLESS SATISFIED WITH CONTENTS. The driver will be accepted once delivery has been completed. The site will remain the property of Digway Bulk Haulage & Excavation Ltd.

Ticket No. 02923

Customers Signature: [Signature] Driver Signature: [Signature]

DIGWAYBULK HAULAGE
EXCAVATIONUnit 2, Kalyan House, Hanover Street North,
Audenshaw, Manchester M34 5HW

Tel: +44 161 371 1156

Email: info.digway@gmail.com

Website: www.digway.co.uk

CUSTOMER

JORDON

SITE ADDRESS

WILMLOW R

VEHICLE REG:

Y117 FOS

DATE:

06 10 17

Start Time	Finish Time	Total Hours	Plus Travel Time	Hours Worked	Start Time	
Materials	Topsoll	Muck	Crush Concrete	BF2	Sand	Other
Number of Loads						

Further Instructions:

Please Note: It is the customer's responsibility to provide accurate notes. Company and the driver can be held responsible for damage whilst under from the customer. Handling Time will be charged for any vehicle held over. DO NOT TAKE DELIVERY UNLESS SATISFIED WITH CONTENTS as no return will be accepted if once delivery has been completed. Firm of these goods will remain the property of Digway Bulk Haulage & excavations Ltd and paid for.

Ticket No. 03608

Customers Signature:

Driver Signature:

DIGWAY

BULK HADLAGE
EXCAVATION

Unit 2, Kalyan House, Hanover Street North,
Audenshaw, Manchester M34 5HW

Tel: +44 161 371 1156

Email: info.digway@gmail.com

Website: www.digway.co.uk


SITE ADDRESS: *Wilmston Rd*

VEHICLE REG: *ET15 UGE*

DATE: *6.10.14*

Start Time	Finish Time	Total Hours	Plus Travel Time	Hours Worked	Start Time
Materials	Topsoil	Muck	Crush Concrete	5FZ	Sand
Number of Loads					

Further Instructions:

Please Note: It is the customer's responsibility to provide an
Company, nor the driver can be held responsible for damage
from the customer. Standing Time will be charged for any jobs
DO NOT TAKE DELIVERY UNLESS SATISFIED WITH CONTENTS
will be accepted once delivery has been completed. Time of
loss in the property of digway bulk haulage & backhoe etc

cket No. 04435

Customer's Signature: *[Signature]*

Driver's Signature: *[Signature]*

DIGWAY

BULK HAULAGE EXCAVATION

Unit 2, Kalyan House, Hanover Street North,
Audenshaw, Manchester M34 5HW

Tel: +44 161 371 1156

Email: info.digway@gmail.com

Website: www.digway.co.uk

CUSTOMER: **JORDON CONTRACTOR**

SITE ADDRESS: **RUSHULME**

VEHICLE REG: **LS66 GHV**

DATE: **6-10-17**

Start Time	Finish Time	Total Hours	Plus Travel Time	Hours Worked	Start Time	
Materials	Topsoil	Muck	Crush Concrete	GF2	Sand	Other
Number of Loads		✓				

Further Instructions:

Please Note: it is the customer's responsibility to provide adequate access. The Company nor the driver can be held responsible for damage whilst under instruction from the customer. Standing Time will be charged for any vehicle held on site.
DO NOT TAKE DELIVERY UNLESS SATISFIED WITH CONTENTS as no return will be accepted once delivery has been completed. Title of these goods/materials remain the property of Digway bulk haulage & excavation until paid for in full.

cket No. **04192**

Customer Signature: 

Driver Signature: 

DIGWAY

BULK Hauling DECAVATION

Unit 2, Kalyan House, Hanover Street North,
Ardershaw, Manchester M34 5HW

Tel: +44 161 371 1156

Email: info.digway@gmail.com

Website: www.digway.co.uk

CUSTOMER

JORDON CON

SITE ADDRESS

WILMLOW TR

VEHICLE REG

VD17 FDS
130817

DATE

Start Time	Finish Time	Total Hours	Plus Travel Time	Hours Worked	Start Time	
Material	Topsoil	Muck	Crush Concrete	6F2	Sand	DU
Number of Loads		U				

Further Instructions:

Please Note: It is the customer's responsibility to provide correct and correct Company not the driver can be held responsible for any damage caused to the vehicle or the customer's loading. Time will be charged for any vehicle held on site.
DO NOT TAKE DELIVERY UNLESS SATISFIED WITH CONTENTS as no return will be accepted once delivery has been completed. Any of these conditions remain the property of Digway Bulk Hauling & Decavation Ltd until paid for.

Ticket No. 02927

Customers Signature

Driver Signature

DIGWAY

BULK HAULAGE
EXCAVATION

Unit 2, Kalyan House, Hanover Street North,
Audenshaw, Manchester M34 5HW

Tel: +44 161 371 1156

Email: info.digway@gmail.com

Website: www.digway.co.uk

CUSTOMER: JORDAN CLONST

SITE ADDRESS: WILMSLOW RD

VEHICLE REG: DXS7 BXM

DATE:

Start Time	Finish Time	Total Hours	Plus Travel Time	Hours Worked	Start Time
Materials	Topsoil	Muck	Crush Concrete	6F2	Sand
Number of Loads					

Further Instructions:

1X8 W
MUCK AWAY

Please Note: It is the customer's responsibility to provide accurate and complete information for the driver to be able to deliver the correct quantity and type of material. Loading time will be charged for any material not taken. DO NOT TAKE DELIVERY UNLESS SATISFIED WITH CONTENTS as we will not accept back delivery from any customer. All of these goods remain the property of Digway Bulk Haulage & Excavation Ltd.

Ticket No. 02743

Customer's Signature:

Driver Signature:

DIGWAY

BULK HAULING
EXCAVATION

Unit 2, Kalyan House, Hanover Street North,
Audenshaw, Manchester M34 5HW

Tel: +44 161 371 1156

Email: info.digway@gmail.com

Website: www.digway.co.uk



CUSTOMER

JORDAN Const

SITE ADDRESS

WILMSLOW RD
RUSHOLME

VEHICLE REG

YD17 FOB

DATE

13-9-17

Start Time	Finish Time	Total Hours	Plus Travel Time	Hours Worked	Start Time	
Materials	Topsoil	Muck	Crush Concrete	BF2	Sand	Gr
Number of Loads						

Further Instructions:

1x8w load

Please Note: It is the customer's responsibility to provide accurate details to the Company and the driver can be held responsible for damage or loss from the customer. Loading Time will be charged for any material loaded. DO NOT TAKE DELIVERY UNLESS SATISFIED WITH CONTENTS. All material will be accepted once delivery has been completed. The material will remain the property of Digway until it is loaded & accepted by the customer.

Ticket No. 03055

Customer's Signature

Driver Signature

DAVID MC

DIGWAY

BULK HAULAGE
EXCAVATION

Unit 2, Kalyan House, Hanover Street North,
Audenshaw, Manchester M34 5HW

Tel: +44 161 371 1156

Email: info.digway@gmail.com

Website: www.digway.co.uk

CUSTOMER: 1

JORDON

SITE ADDRESS:

WILMSLOW

VEHICLE REG:

YD17 FOS

DATE:

061017

Start Time	Finish Time	Total Hours	Plus Travel Time	Hours Worked	Start Time
Materials	Topsoil	Muck	Crash Concrete	6F2	Sand
Number of Loads					

Further Instructions:

Please Note: It is the customer's responsibility to provide adequate Company car the driver can be held responsible for damage whilst on from the customer. Standing Time will be charged for any vehicle held. DO NOT TAKE DELIVERY UNLESS SATISFIED WITH CONTENTS as will be accepted since delivery has been completed. Title of these goods remain the property of Digway bulk haulage & excavation Ltd until paid.

Ticket No. 03609

Customers Signature:

Driver Signature:

DIGWAY

TRUCK HIRE & ERECTION

Unit 2, Kalyan House, Hanover Street North,
Audenshaw, Manchester M34 5HW

Tel: +44 161 371 1155

Email: info.digway@gmail.com

Website: www.digway.co.uk

CUSTOMER

JORDAN COILS

SITE ADDRESS

WILKINSON RD
RUSKOPPE

VEHICLE REG

DY08BDG

DATE

12-9-17

Start Time	Finish Time	Total Hours	Plus Travel Time	Hours Worked	Start Time	
Materials	Topsoil	Muck	Crush Concrete	SF2	Sand	Other
Number of Loads						

Further Instructions:

1 x 8m

Please Note: It is the customer's responsibility to ensure that the goods are loaded and unloaded safely. Digway can be held responsible for any damage to the goods or the vehicle. DO NOT TAKE DELIVERY UNLESS SATISFIED WITH THE CONTENTS as payment will be accepted once delivery has been completed. Take care of your goods as they remain the property of Digway Truck Hire until a receipt is signed for them.

cket No. 02542

Customer's Signature:

Driver Signature:

DIGWAY

BULK HAULAGE
EXCAVATION

Unit 2, Kalyan House, Hanover Street North,
Audenshaw, Manchester M34 5HW

Tel: +44 161 371 1156

Email: info.digway@gmail.com

Website: www.digway.co.uk

2
CUSTOMER

JORDAN CONSTR

SITE ADDRESS

Walslow Rd
Rusholme

VEHICLE REG

YD17 PGB

DATE

6-10-17

Start Time	Finish Time	Total Hours	Plus Travel Time	Hours Worked	Start Time	Finish Time
Materials	Topsoil	Muck	Crush Concrete	652	Sand	Grit
Number of Loads						

collected

Further Instructions

1x8w Load

Please Note: It is the customers responsibility to provide adequate access to the site. The Company and the driver can be held responsible for damage whilst under way. The customer's liability will be charged to any vehicle used on the site. DO NOT TAKE DELIVERY UNLESS SATISFIED WITH CONTENTS. All work will be accepted once delivery has been completed. Take all items from the site within the property of Digway Bulk Haulage & Excavation. All work must be

Ticket No. 03613

Customer's Signature

[Signature]

Driver Signature

DAVE MC

Based across the UK with
offices in Manchester,
London, Liverpool and Glasgow.

Manchester (Head Office)

Unit 29,
Eton Business Park
Eton Hill Rd, Radcliffe
M26 2ZS

t: 0161 763 7200
e: info@thelkgroup.com

London

Brooklands Business Park
Wellington Way
Weybridge
KT13 0TT

t: 01932 871872
e: info@thelkgroup.com

Glasgow

Wright Business Centre
1 Lonmay Road
Glasgow
G33 4EL

t: 0141 773 6269
e: info@thelkgroup.com

Liverpool

The Corn Exchange
Fenwick Street
Liverpool
L2 7QL

t: 0151 235 8716
e: info@thelkgroup.com



- » Geotechnical
- » Contaminated Land
- » Flood Risk and Drainage
- » Asbestos
- » Invasive Species
- » Land Remediation
- » Project Management
- » Land Drilling