
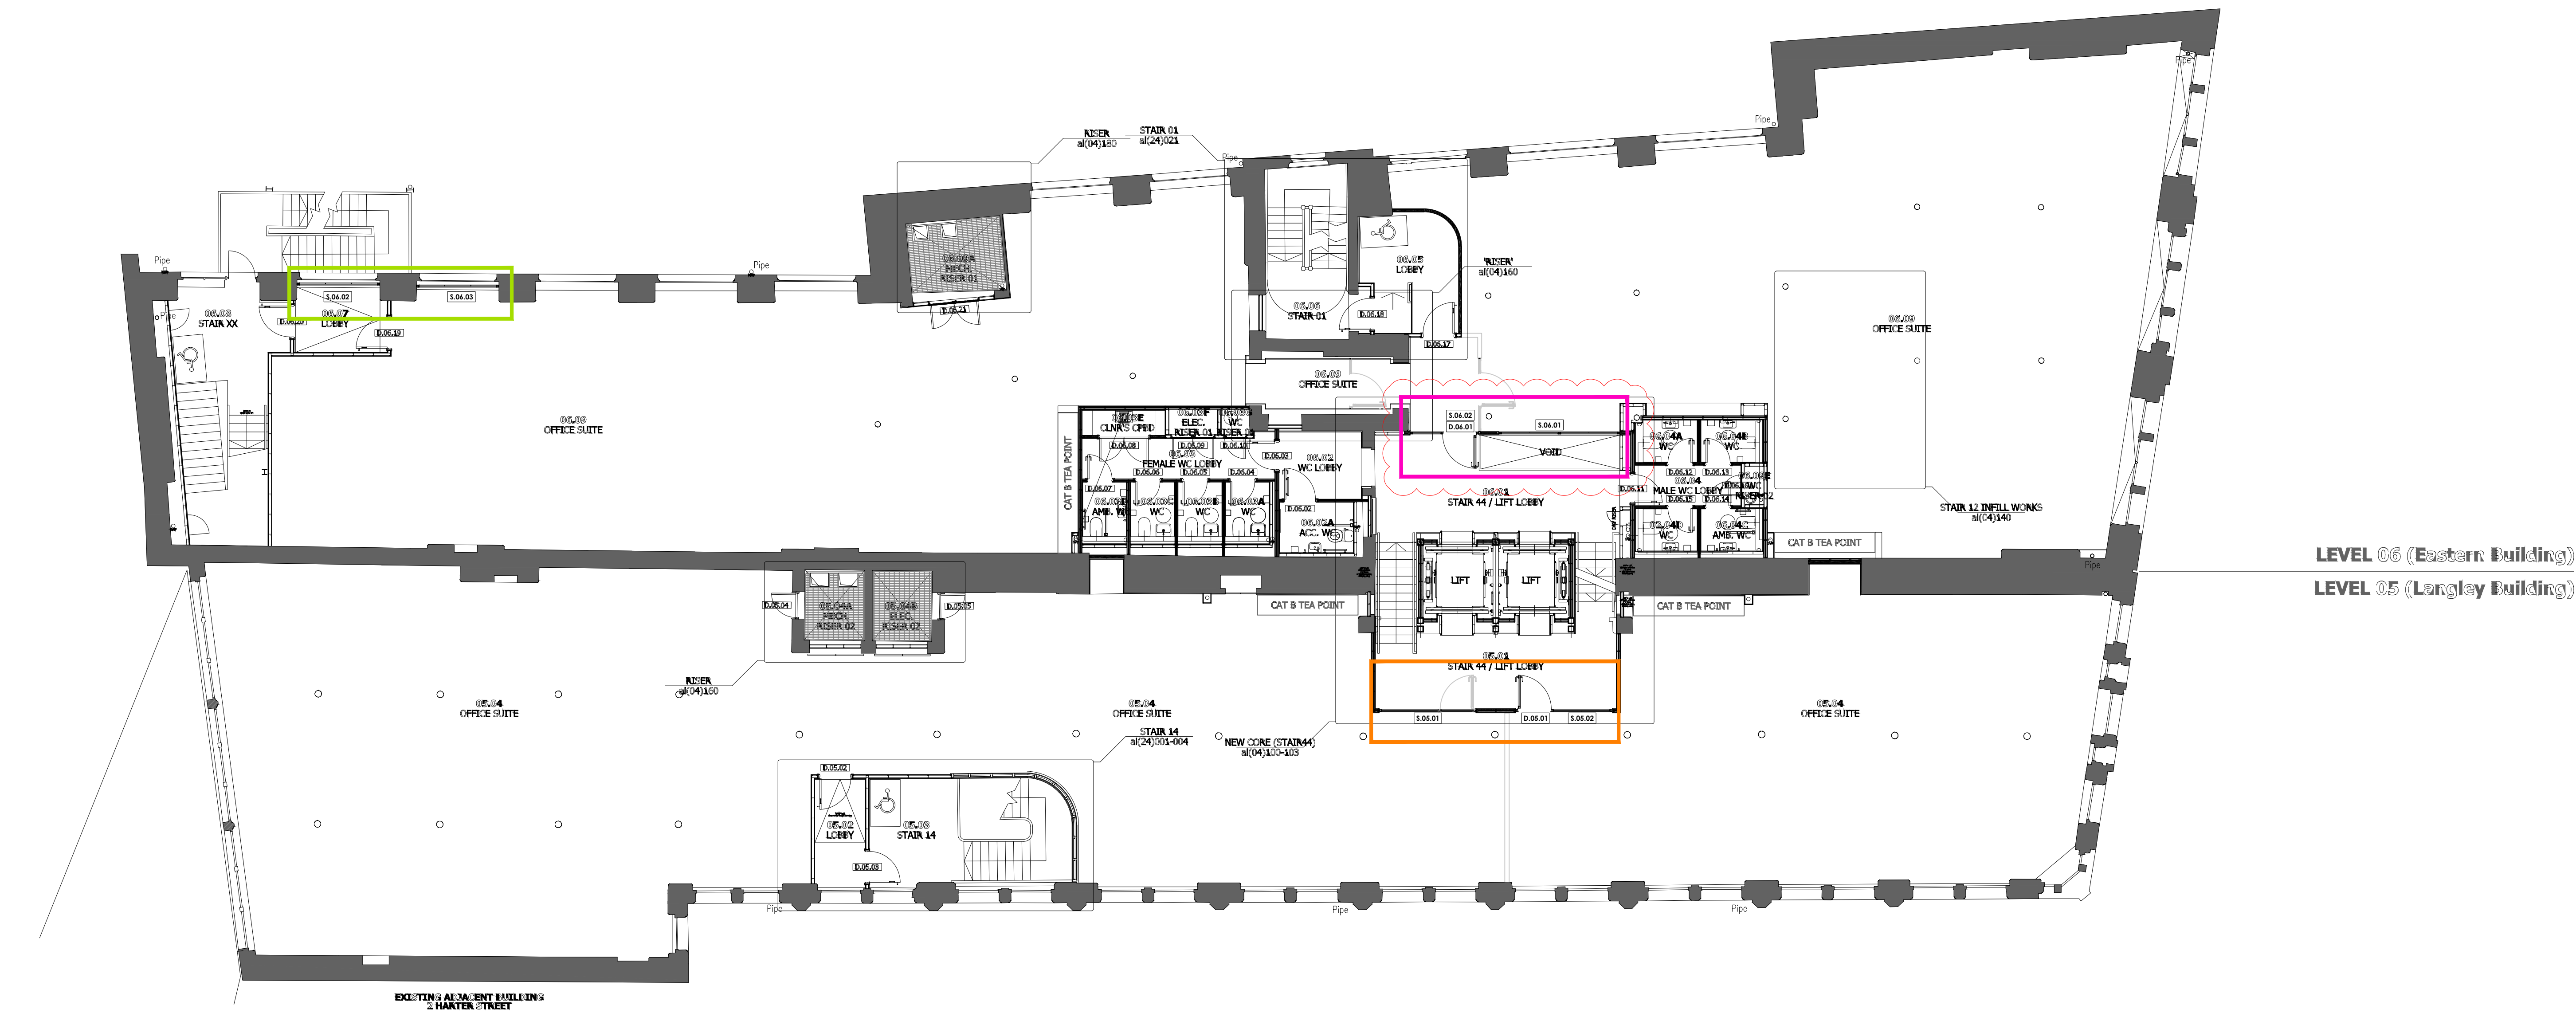


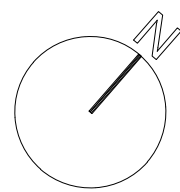

PROPOSED PLAN - LEVEL 05 (Langley Building)

Safety Health & Environmental Information Box		
Construction Risks		
This project uses only materials that have been used in this manner before. From a Designer viewpoint, Optima do not envisage any specific Construction issues to communicate.		
Maintenance / Cleaning Risks		
Optima, in the main, provide office partitioning. The components (specifically the glass) are tested to the relevant national or international standards of the day. As such, CLEANING and MAINTENANCE of this product reveal no specific risks. However, Optima would point out that all persons involved with maintenance and cleaning should themselves be subject to their own employer's specific risk assessment process. Special care should be taken if working at height. In such cases the regulations of the day apply. Optima do not recommend any loadings against its products.		
Demolition / Adaptation Risks		
From the viewpoint of a Designer, Optima have identified no significant risks for demolition and adaptation. However, the usual risk assessments are presumed as implemented by the company proposing demolition and/or adaptation.		
Environmental / Recycling		
Much of the Optima range of product is relocate-able. See original terms and conditions for clarification. Environmental issues are subject to the law of the day.		
In addition to the hazards / risks normally associated with the types of work detailed on this drawing take note of the following: It is assumed that all works on this drawing will be carried out by a competent contractor working where appropriate to an approved method statement.		

KEY		
DRAWING NUMBER	DESCRIPTION	COLOR
4030-DRG-100-101	Technishield 65 60/60 Screens & Technishield 65 60/60 Non Reboted Doors, Shoreditch Edition	Orange
4030-DRG-102	Technishield 65 60/60 Guarded Screens, Shoreditch Edition	Pink
4030-DRG-103	Technishield 65 30/30 Screens	Green

01	23.06.22	Updated as per comments		OC				
00	16.06.22	First Issue		OC	AM XX			
Rev	Date	Description		Dr	App Ck			
GA Reference Colour:								
Status:								
For Approval								
Optima								
© Optima Products Ltd.								
OPTIMA CONTRACTING LIMITED COURTYARD HOUSE WEST END ROAD HIGH WYCOMBE BUCKINGHAMSHIRE HP11 2GB			Tel: +44 (0) 1494 492600 Web: www.optimasystems.com					
PART OF THE OPTIMA GROUP								
Project Number:						50357		
Project Name:						40-46 Princess Street		
Title:								
Level 05 & Level 06 Tagged Layout								
Scale @ A0:		Drawing No.:		Revision:				
1:100		OPT-DRG-403		01				