

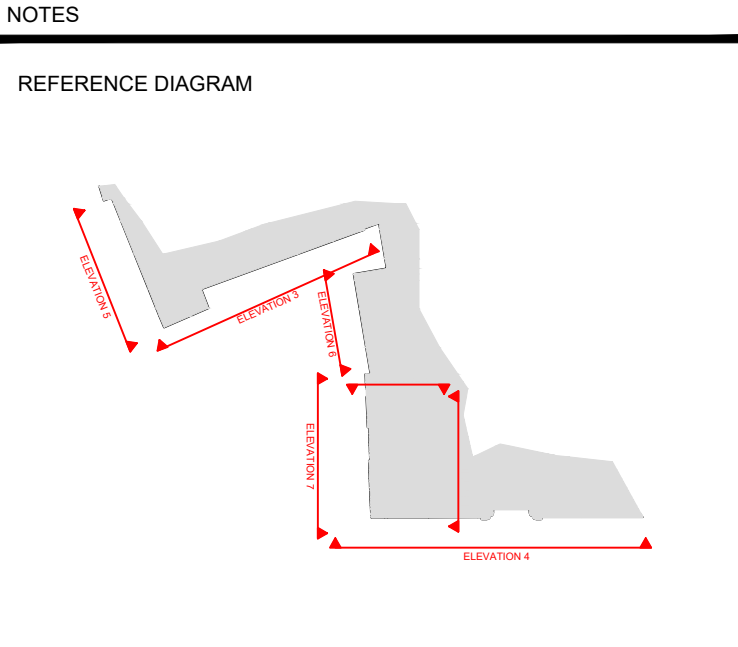


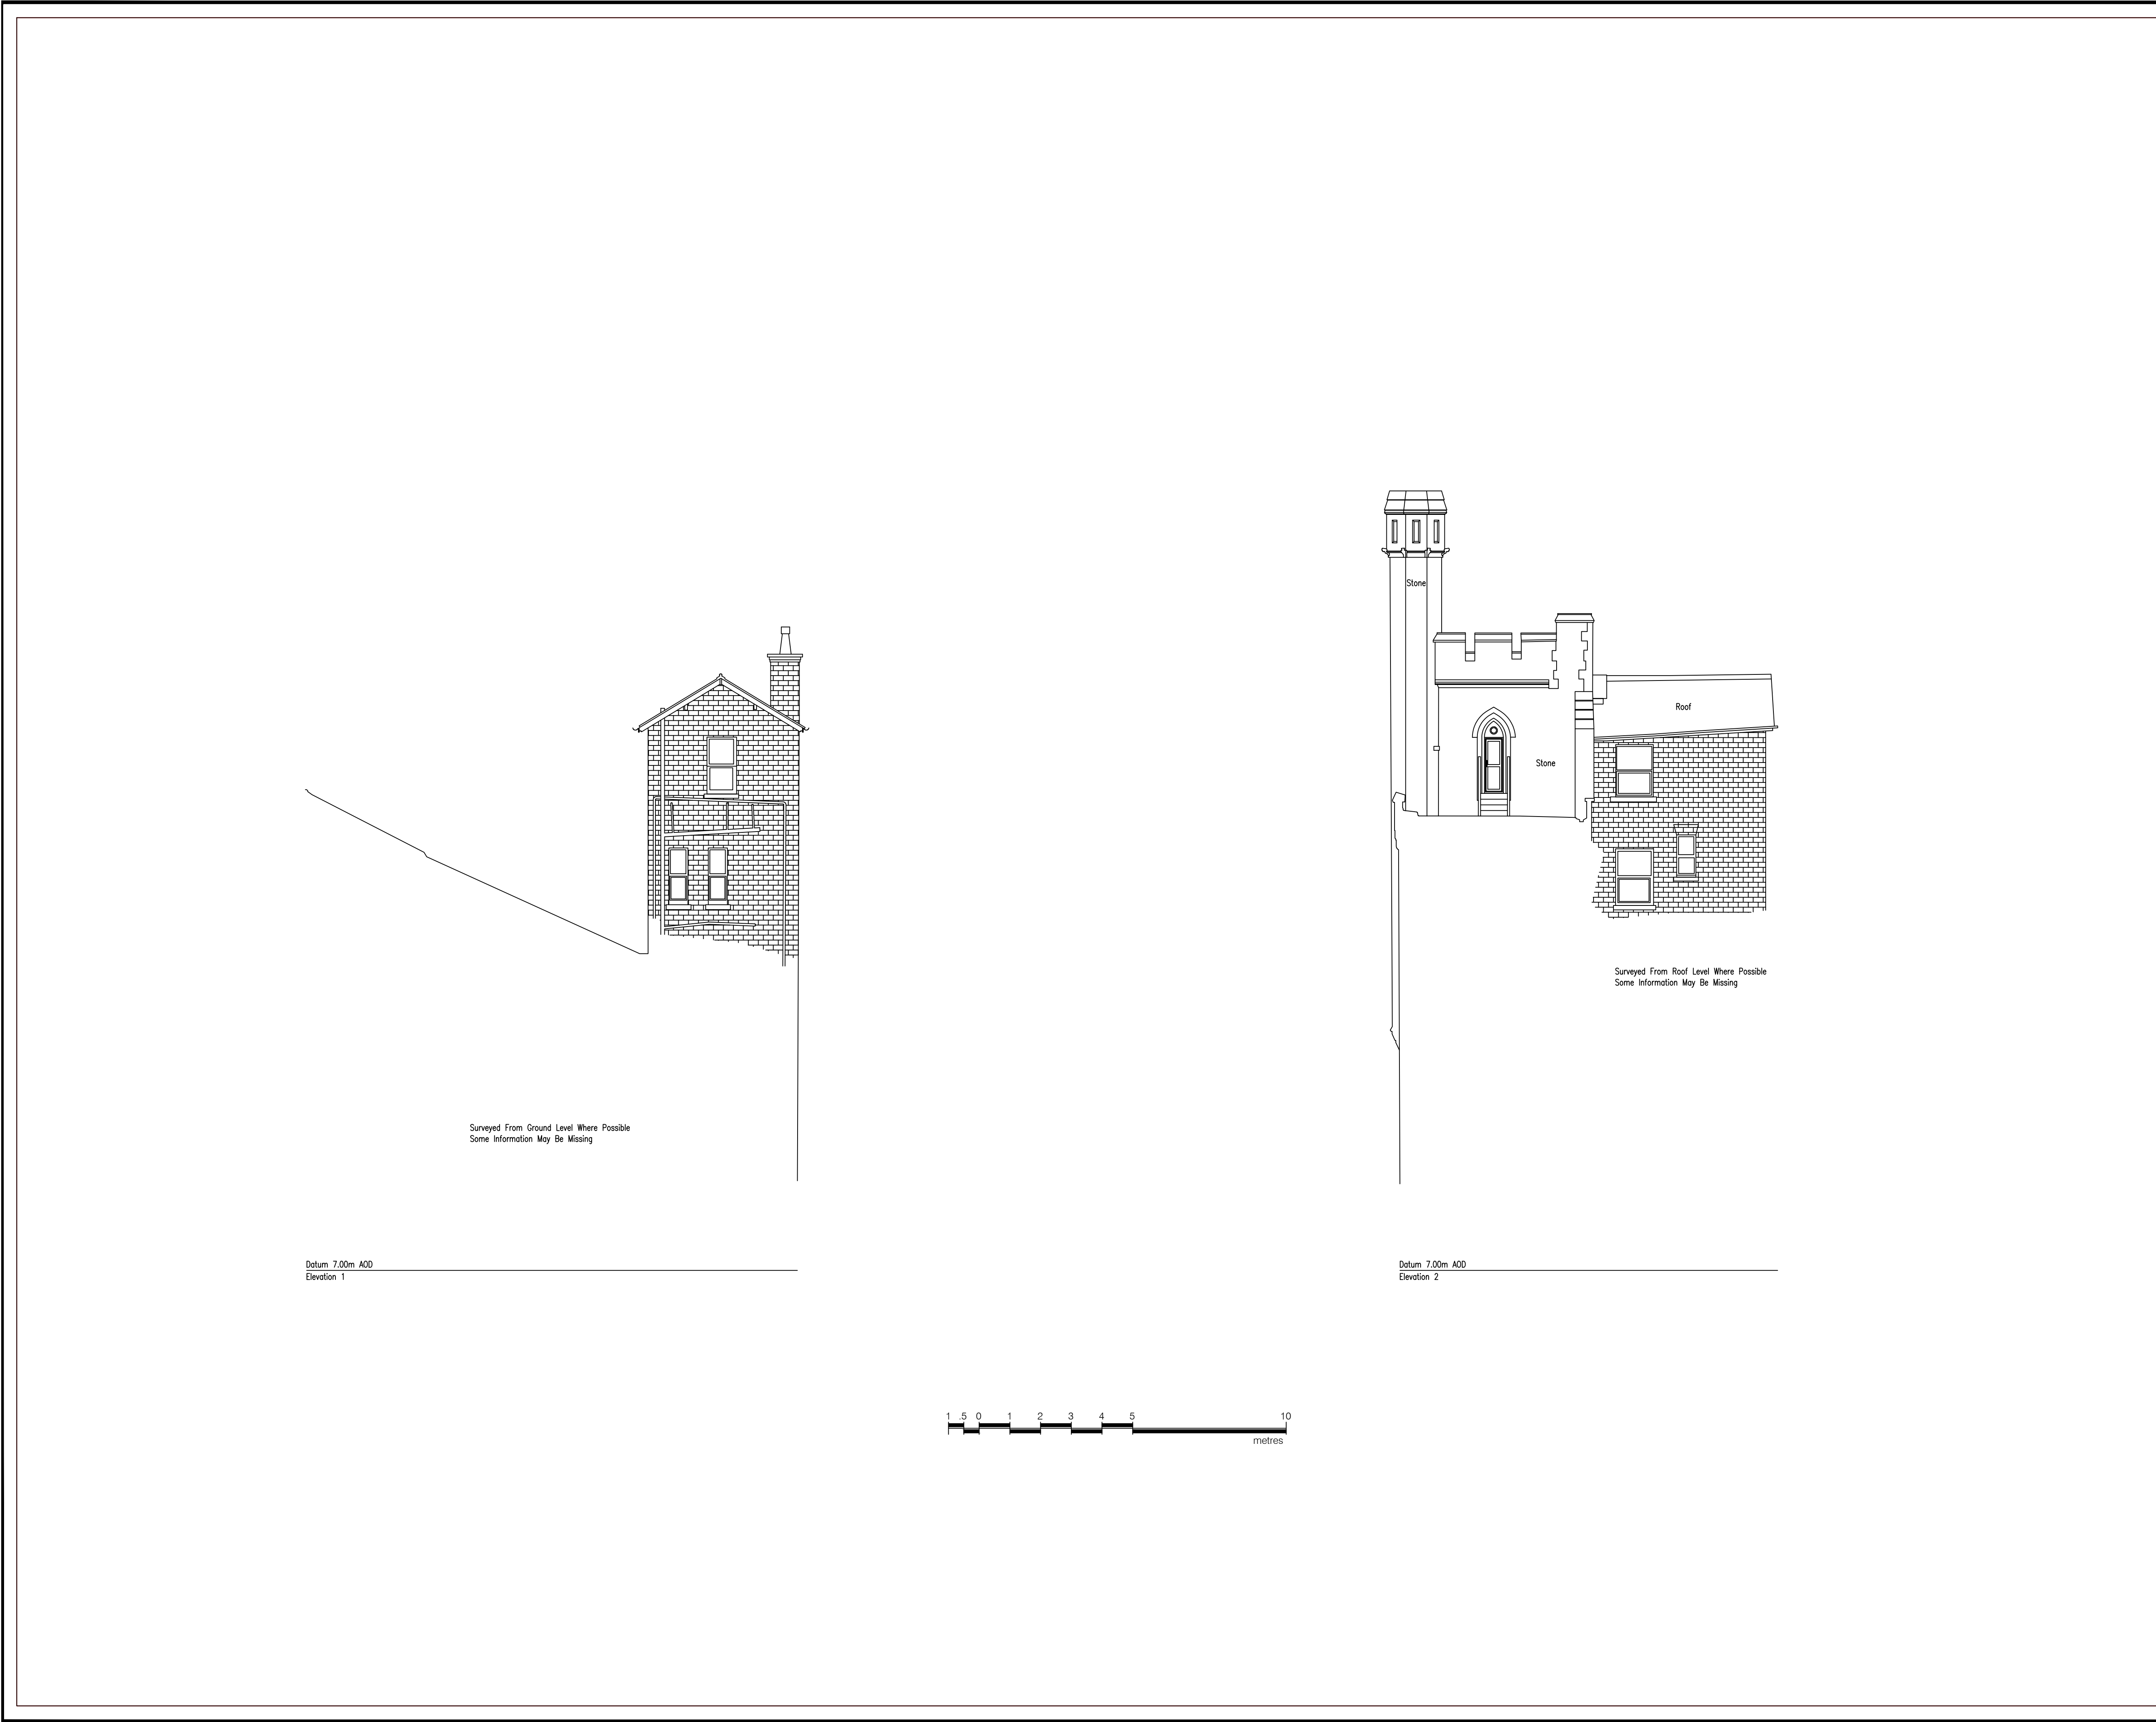

- KEY
- Datum - Local Datum Related to Ground Floor Threshold Level (10.00m)
- STANDARD ABBREVIATIONS
- | | | |
|----------------------------|----------------------|----------------------|
| AC - AIR CONDITIONING | FS - FLAG STAFF | PM - PARKING METER |
| AE - ASERA | GA - GAS | PL - PLASTER |
| AL - ALARM | GM - GAS METER | PD - POST |
| AV - AIR VALVE | GP - GATE POST | PS - ROAD SIGN |
| BL - BASEMENT LIGHT | GV - GAS VALVE | RWP - RAINWATER PIPE |
| BO - BOLLARD | HR - HANDRAIL | SC - SPEED CAMERA |
| CA - CABLE | IR - IRON RAILING | SD - SATELLITE DISH |
| CB - CONTROL BOX | JR - JUNCTION BOX | SG - SIGNAL |
| CC - CLOSE CIRCUIT TV | LA - LADDER | SI - SIGN |
| CO - COLUMN | LB - LITTER BIN | SS - SECURITY SENSOR |
| CT - CLOSE CIRCUIT TV POLE | LC - LIGHTING COLUMN | SW - SWITCHGEAR |
| DR - DOWN PIPE | LJ - LIGHT | TA - TAP |
| DN - DRAIN | LP - LAMP POST | TM - TICKET MACHINE |
| DU - DUCT | MO - MONUMENT | TP - TELEGRAPH POLE |
| EL - ELECTRIC | NP - NAME PLATE | VS - VENT |
| EP - ELECTRICITY POLE | PB - PELLAR BOX | VP - VENT PIPE |
| FB - FLOWER BED | PI - PIPE | WM - WATER METER |
| FL - FLOODLIGHT | PL - PLANT | WP - WASTE PIPE |

- SYMBOLS
- 10.55 LEVEL
- WINDOW GLAZING
- TYPICAL BRICK PATTERN


Title				
ARDWICK GREEN BARRACKS				
ELEVATIONS				
SHEET 1 OF 4				
Surveyed	CG	Drawn	CG	Drawn Date
Checked	AM	Approved	NDO	03/03/2020
Scale	1:100 @ A1	Project	10458	Status
CAD File	10458.dwg	CAD File	10458.dwg	ORIG
Drawing No	10458 / 007 / 1	Rev	0	

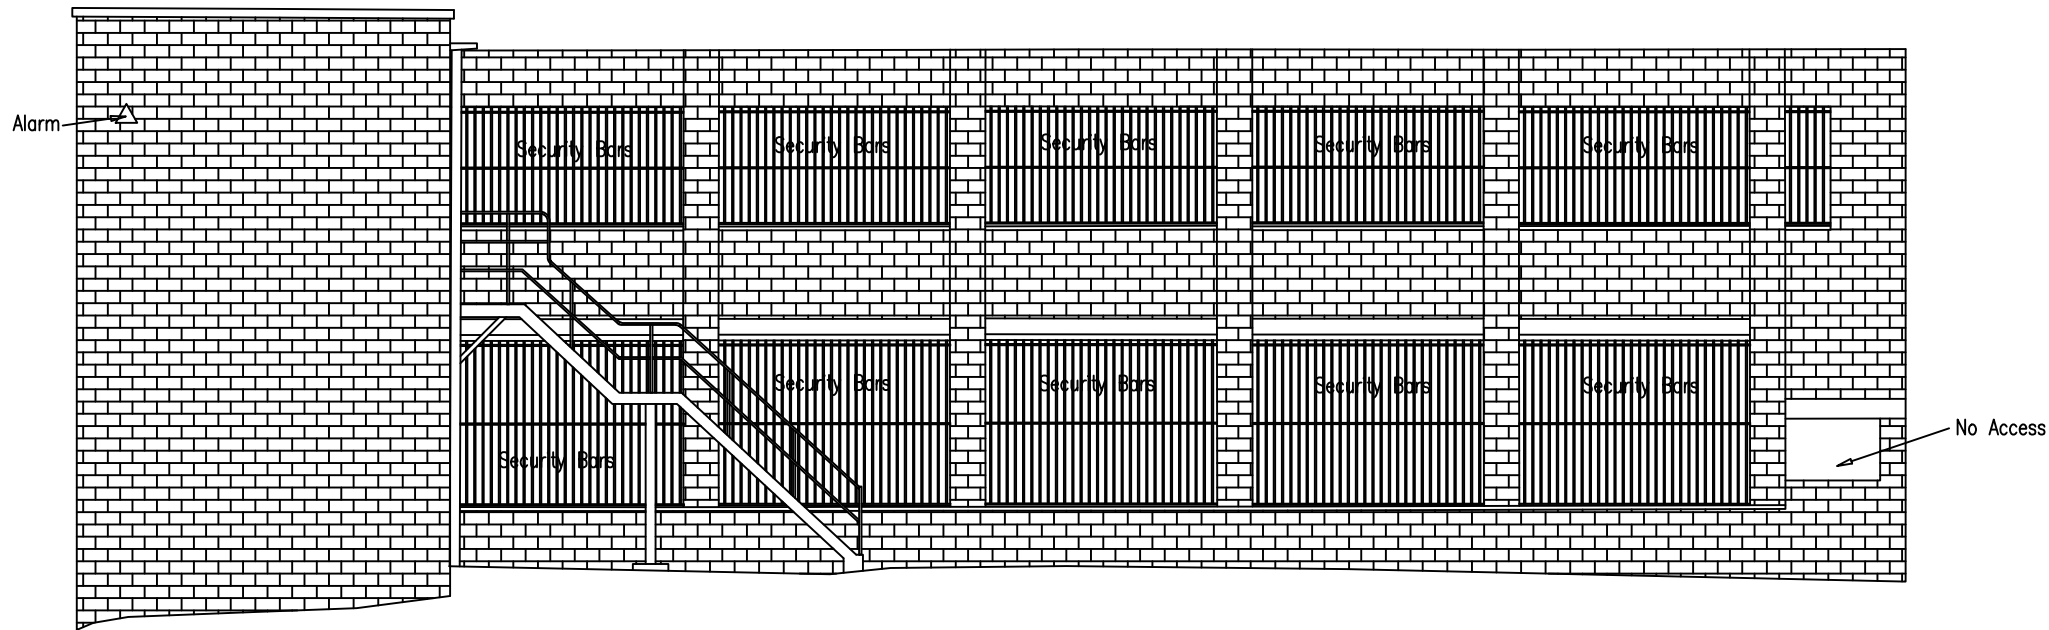

Datum 7.00m AOD
Elevation 3




Datum 7.00m AOD
Elevation 4

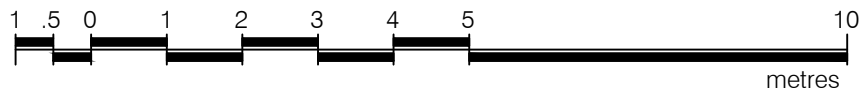

NOTES

REFERENCE DIAGRAM

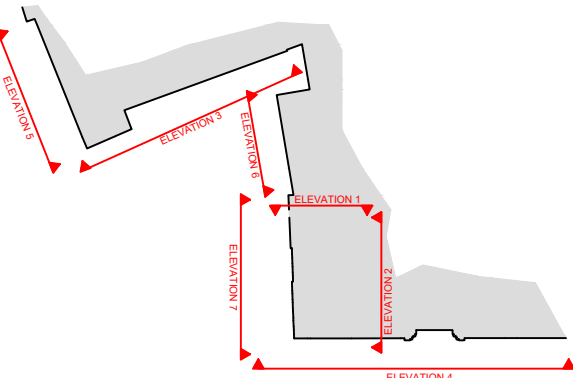

KEY

Datum - Local Datum Related to Ground Floor Threshold Level (10.00m)

STANDARD ABBREVIATIONS

AC - AIR CONDITIONING	FS - FLAG STAFF	PM - PARKING METER
AE - ASBESTOS	GA - GAS	PL - PLASTER
AL - ALARM	GM - GAS METER	PO - POST
AV - AIR VALVE	GP - GATE POST	RS - ROAD SIGN
BL - BASEMENT LIGHT	GV - GAS VALVE	RWP - RAINWATER PIPE
BO - BOLLARD	HR - HANDRAIL	SC - SPEED CAMERA
CA - CABLE	IR - IRON RAILING	SD - SATELLITE DISH
CB - CONTROL BOX	JR - JUNCTION BOX	SG - SIGNAL
CC - CLOSE CIRCUIT TV	LA - LADDER	SI - SIGN
CO - COLUMN	LB - LITTER BIN	SS - SECURITY SENSOR
CT - CLOSE CIRCUIT TV POLE	LC - LIGHTING COLUMN	SW - SWITCHGEAR
DR - DOWN PIPE	LJ - LIGHT	TA - TAP
DR - DRAIN	LP - LAMP POST	TM - TICKET MACHINE
DU - DUCT	MO - MONUMENT	TP - TELEGRAPH POLE
EL - ELECTRIC	NP - NAME PLATE	VS - VENT
EP - ELECTRICITY POLE	PS - PELLAR BOX	VP - VENT PIPE
FB - FLOWER BED	P - PIPE	WM - WATER METER
FL - FLOODLIGHT	PL - PLANT	WP - WASTE PIPE


SYMBOLS

10.55 LEVEL WINDOW GLAZING TYPICAL BRICK PATTERN


Title
ARDWICK GREEN BARRACKS

ELEVATIONS SHEET 2 OF 4


Surveyed	CG	Drawn	CG	Drawn Date	03/03/2020
Checked	AM	Approved	NDO	Status	ORIG
Scale	1:100 @ A1	Project	10458	Rev	0
CAD File	10458-0001.dwg	Project	10458	Rev	0
Drawing No	10458 / 007 / 2	Project	10458	Rev	0

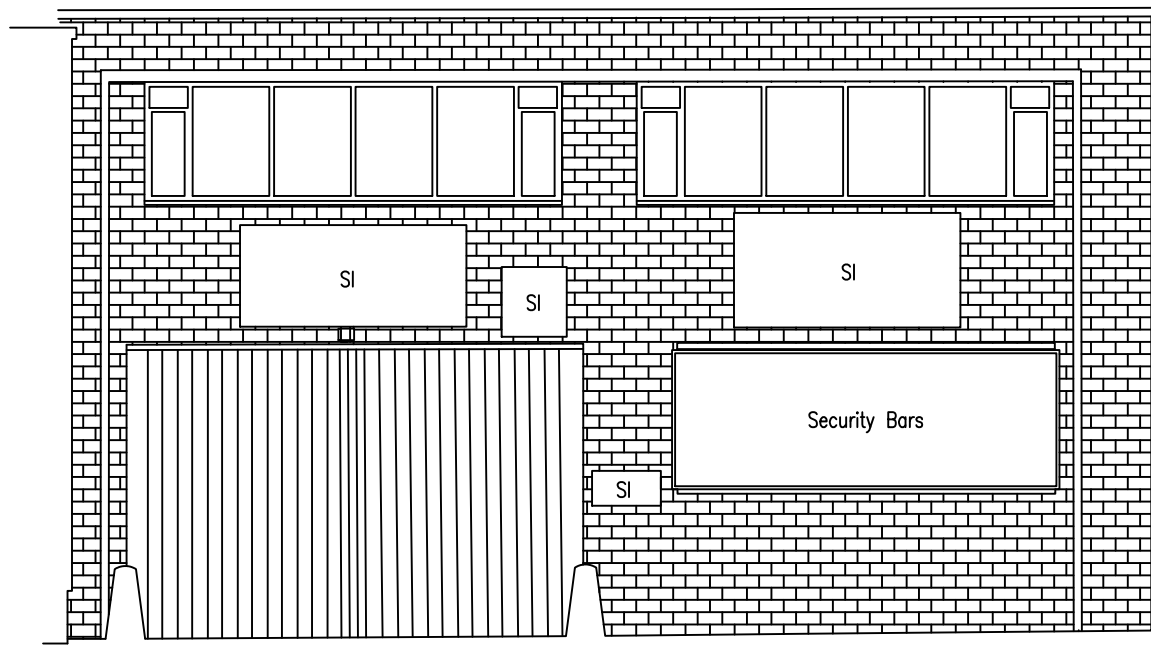

Datum 7.00m AOD
Elevation 5

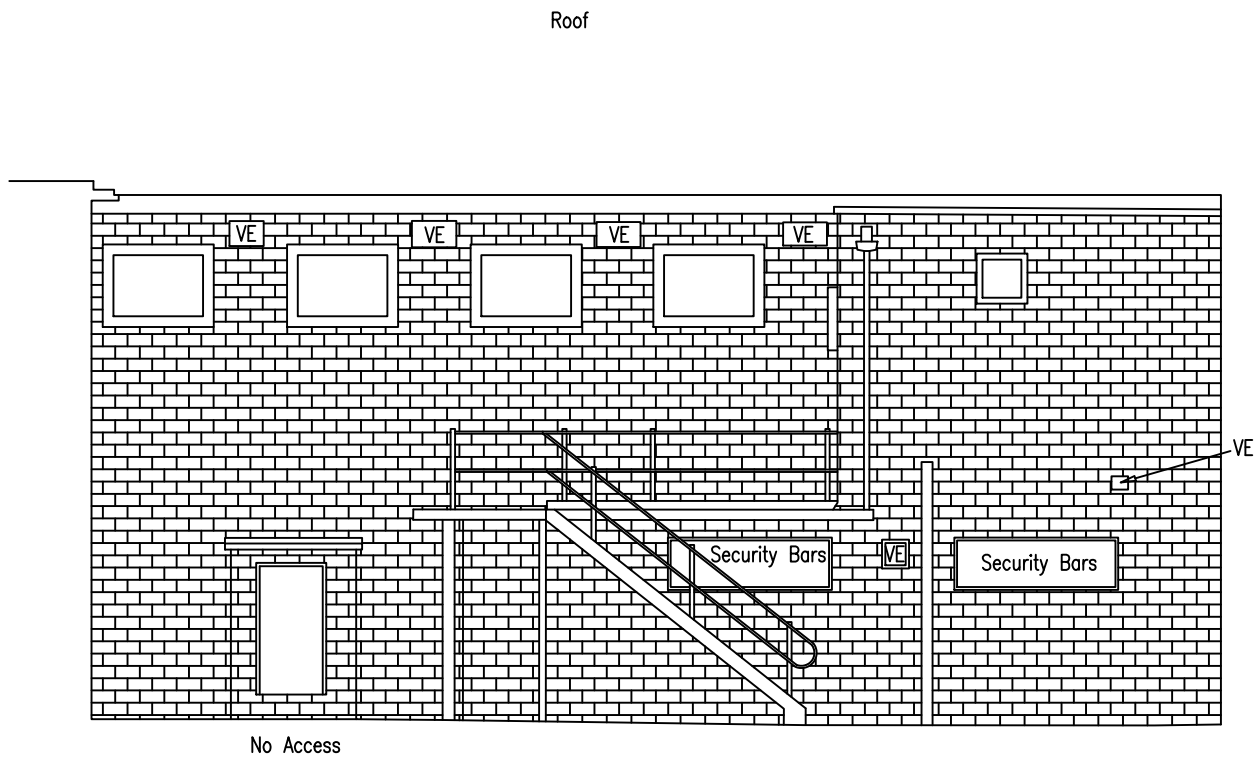

Datum 7.00m AOD
Elevation 6

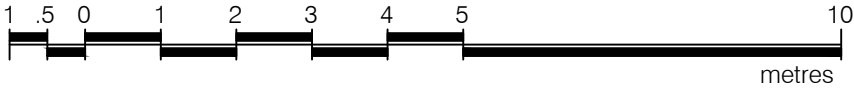

NOTES

REFERENCE DIAGRAM

KEY

Datum - Local Datum Related to Ground Floor Threshold Level (10.00m)

STANDARD ABBREVIATIONS

AC - AIR CONDITIONING	FS - FLAG STAFF	PM - PARKING METER
AE - AERIAL	GA - GAS	PL - PLANTER
AL - ALARM	GM - GAS METER	PO - POST
AV - AIR VALVE	GP - GATE POST	PS - ROAD SIGN
BL - BASEMENT LIGHT	GV - GAS VALVE	RWP - RAINWATER PIPE
BO - BOLLARD	HR - HANDRAIL	SC - SPEED CAMERA
CA - CABLE	IR - IRON RAILING	SD - SATELLITE DISH
CB - CONTROL BOX	JR - JUNCTION BOX	SG - SIGNAL
CC - CLOSE CIRCUIT TV	LA - LADDER	SI - SIGN
CO - COLUMN	LB - LITTER BIN	SS - SECURITY SENSOR
CT - CLOSE CIRCUIT TV POLE	LC - LIGHTING COLUMN	SW - SWITCHGEAR
DR - DOWN PIPE	LJ - LIGHT	TA - TAP
DE - DRAIN	LP - LAMP POST	TM - TICKET MACHINE
DU - DUCT	MO - MONUMENT	TP - TELEGRAPH POLE
EL - ELECTRIC	NP - NAME PLATE	VE - VENT
EP - ELECTRICITY POLE	PB - PELLAR BOX	VP - VENT PIPE
FB - FLOWER BED	PI - PIPE	WM - WATER METER
FL - FLOODLIGHT	PL - PLANT	WP - WASTE PIPE

SYMBOLS

	LEVEL		WINDOW GLAZING		TYPICAL BRICK PATTERN
--	-------	--	----------------	--	-----------------------


ARDWICK GREEN BARRACKS

ELEVATIONS
SHEET 3 OF 4

Surveyed	CG	Drawn	CG	Drawn Date	03/03/2020
Checked	AM	Approved	NDO	Status	ORIG
Scale	1:100 @ A1	Project	10458	CAD File	INDO-0855\p\proj\10458\DRAWING\3\10458_037.DWG
Drawing No	10458 / 007 / 3	Rev	0		




7.00
Direction 7

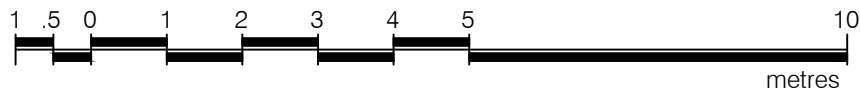

NOTES

REFERENCE DIAGRAM

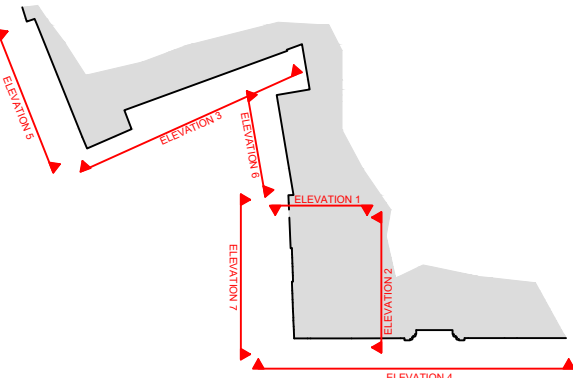

KEY

Datum - Local Datum Related to Ground Floor Threshold Level (10.00m)

STANDARD ABBREVIATIONS

AC	- AIR CONDITIONING	FS	- FLAG STAFF	PM	- PARKING METER
AE	- AISLE	GA	- GAS	PL	- PLANTER
AL	- ALARM	GM	- GAS METER	PO	- POST
AV	- AIR VALVE	GP	- GATE POST	RS	- ROAD SIGN
BL	- BASEMENT LIGHT	GV	- GAS VALVE	RWP	- RAINWATER PIPE
BO	- BOLLARD	HR	- HANDRAIL	SC	- SPEED CAMERA
CA	- CABLE	IR	- IRON RAILING	SD	- SATELLITE DISH
CB	- CONTROL BOX	JR	- JUNCTION BOX	SG	- SIGNAL
CC	- CLOSE CIRCUIT TV	LA	- LADDER	SI	- SIGN
CO	- COLUMN	LB	- LITTER BIN	SS	- SECURITY SENSOR
CT	- CLOSE CIRCUIT TV POLE	LC	- LIGHTING COLUMN	SW	- SWITCHGEAR
DR	- DOWN PIPE	LJ	- LIGHT	TA	- TAP
DR	- DRAIN	LP	- LAMP POST	TM	- TICKET MACHINE
DU	- DUCT	MO	- MONUMENT	TP	- TELEGRAPH POLE
EL	- ELECTRIC	NP	- NAME PLATE	VS	- VENT
EP	- ELECTRICITY POLE	PB	- PELLAR BOX	VP	- VENT PIPE
FB	- FLOWER BED	PI	- PIPE	WM	- WATER METER
FL	- FLOODLIGHT	PL	- PLANT	WP	- WASTE PIPE

SYMBOLS

10.55 LEVEL WINDOW GLAZING TYPICAL BRICK PATTERN

Title
ARDWICK GREEN BARRACKS

ELEVATIONS SHEET 4 OF 4

Surveyed	CG	Drawn	CG	Drawn Date	03/03/2020
Checked	AM	Approved	NDO	Status	ORIG
Scale	1:100 @ A1	Project	10458	CAD File	10458DrawingSheet 004.dwg
Drawing No	10458 / 007 / 4	Rev	0		