



Do not scale from this drawing All dimensions and levels are to be checked on site. All areas are approximate and are for information only.
This drawings is to be read in conjunction with all other relevant documents and all works are to comply with the current Building regulations, British Standards and Codes of Practice etc.
All details of the existing structure are to be verified by others on site prior to any works commencing.
The copyright of this drawing and all works executed from this drawing remain the property of View Associates Ltd.
Any 3rd party survey information contained on this drawing is not the responsibility of View Associates Ltd



Proposed Second Floor

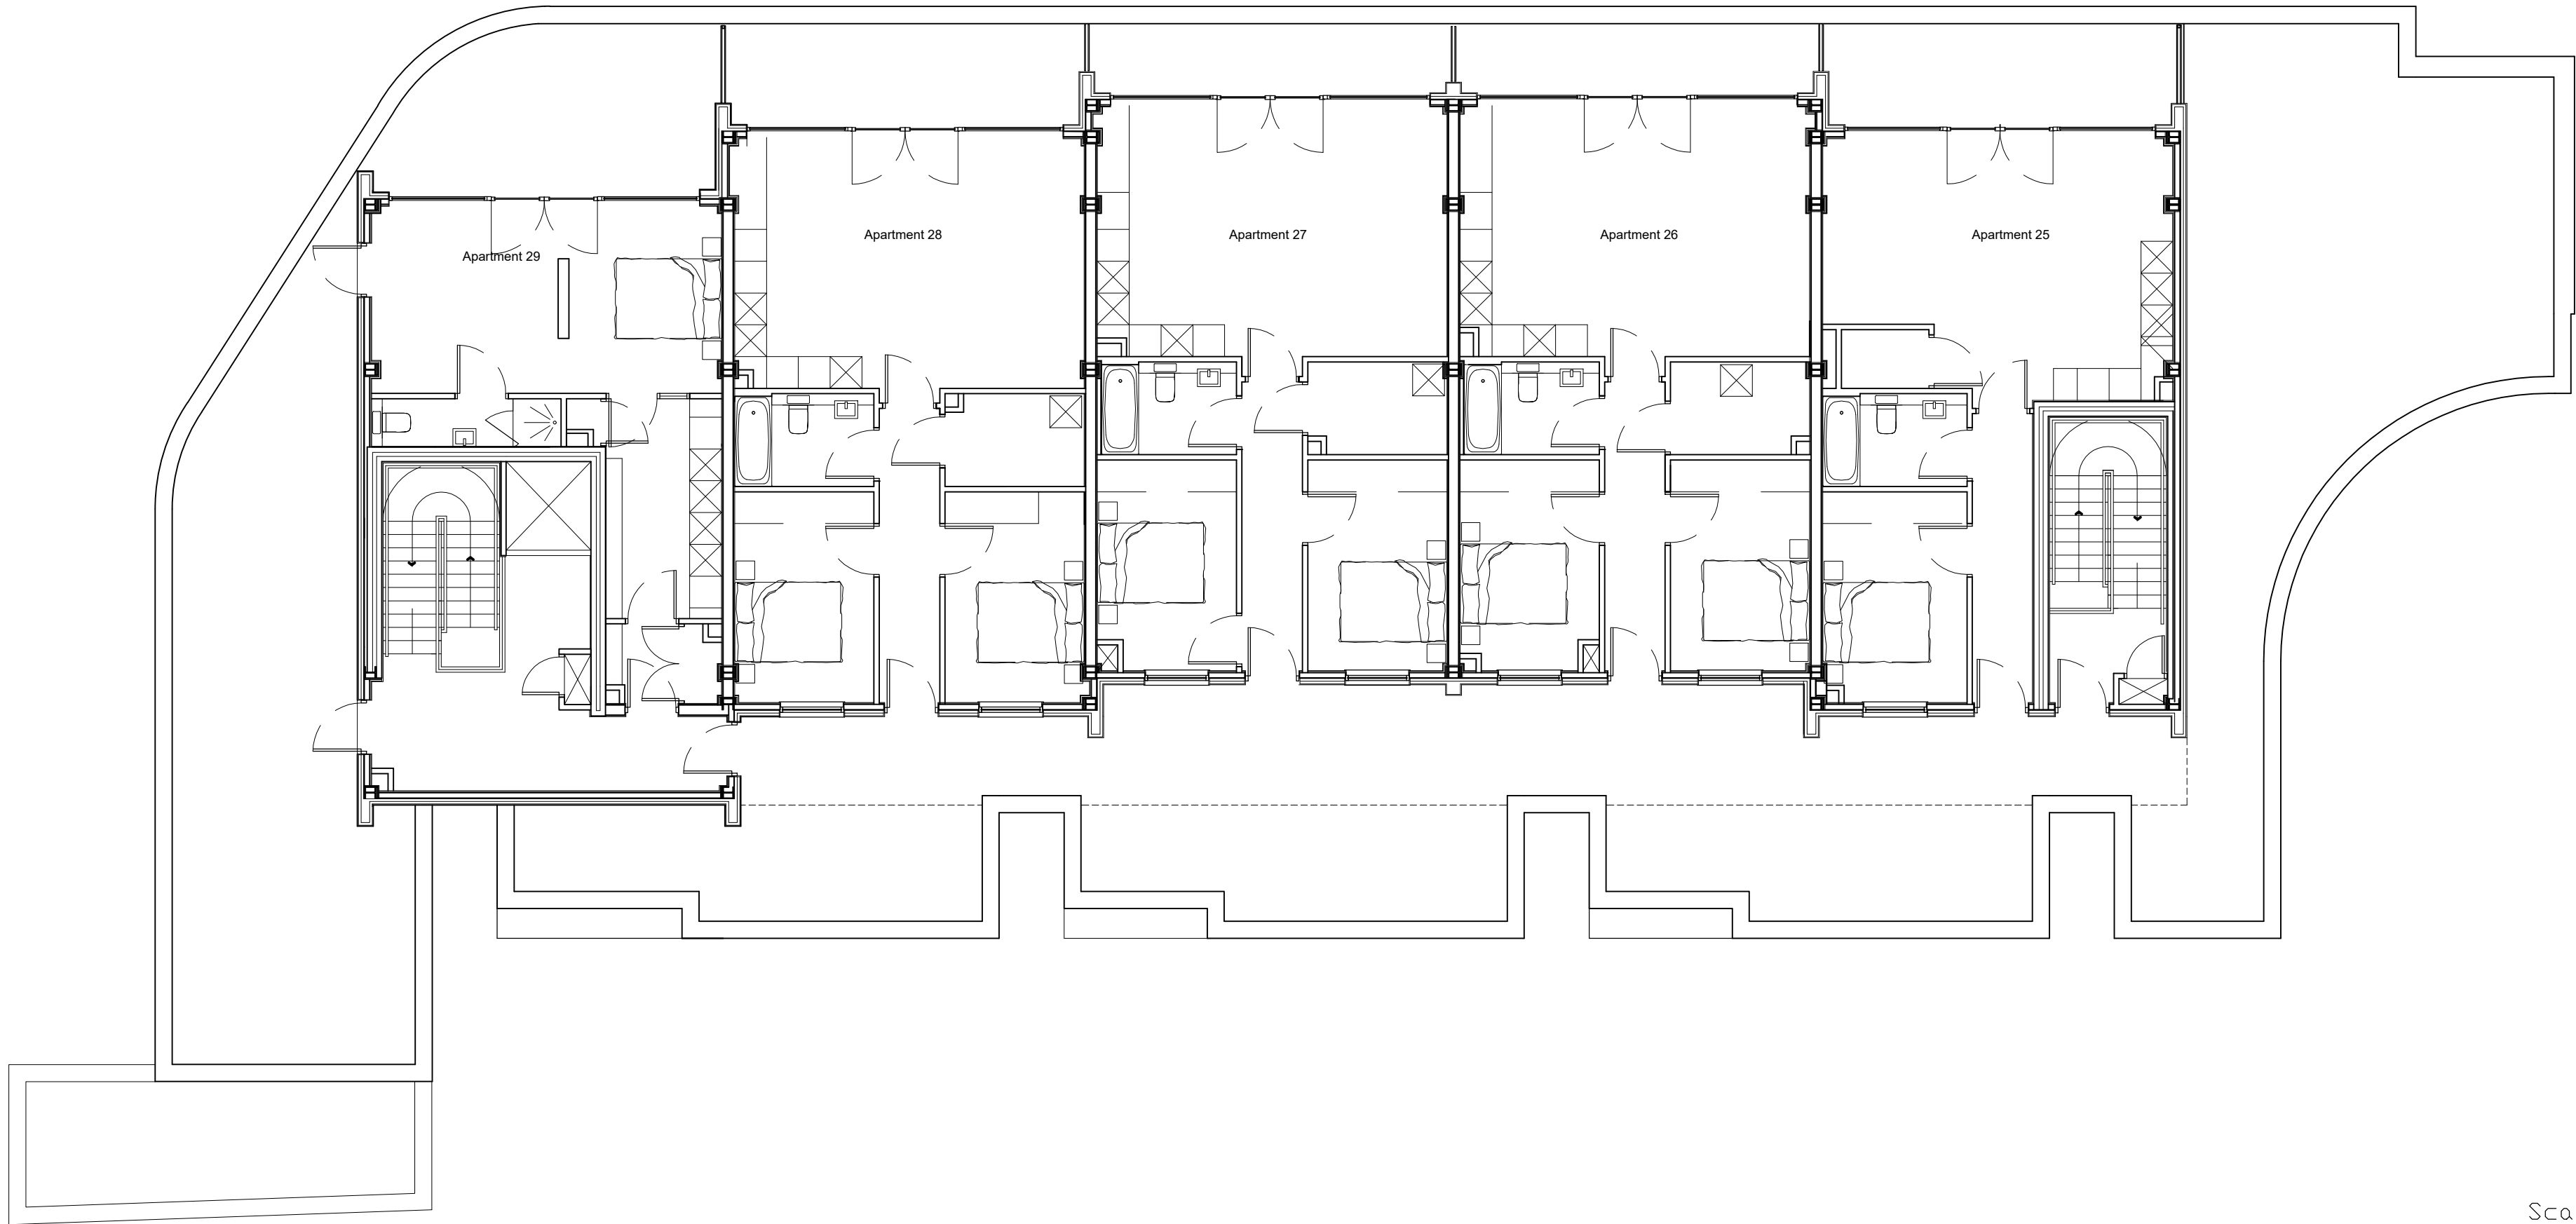

Proposed Third Floor

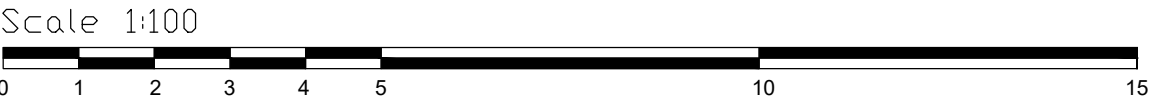

Cross Road, Chorlton

Rev	Description:	Date:	By:	Client:	Drawing Number:	Stage:	Scale:
				J Greenwood (Builders) Limited	(PL)101	Planning	1:100 @ A1
				Drawing Title:		Drawn By:	Checked By:
				Proposed Plans 02		HH	IJ
						Date:	09.10.23

VIEW

ASSOCIATES

CHARTERED ARCHITECT

RIBA

T 0161 941 7458

W viewassociates.co.uk

View Associates Ltd

Suite A, Kings Court

Railway Street

Altrincham WA14 2RD