


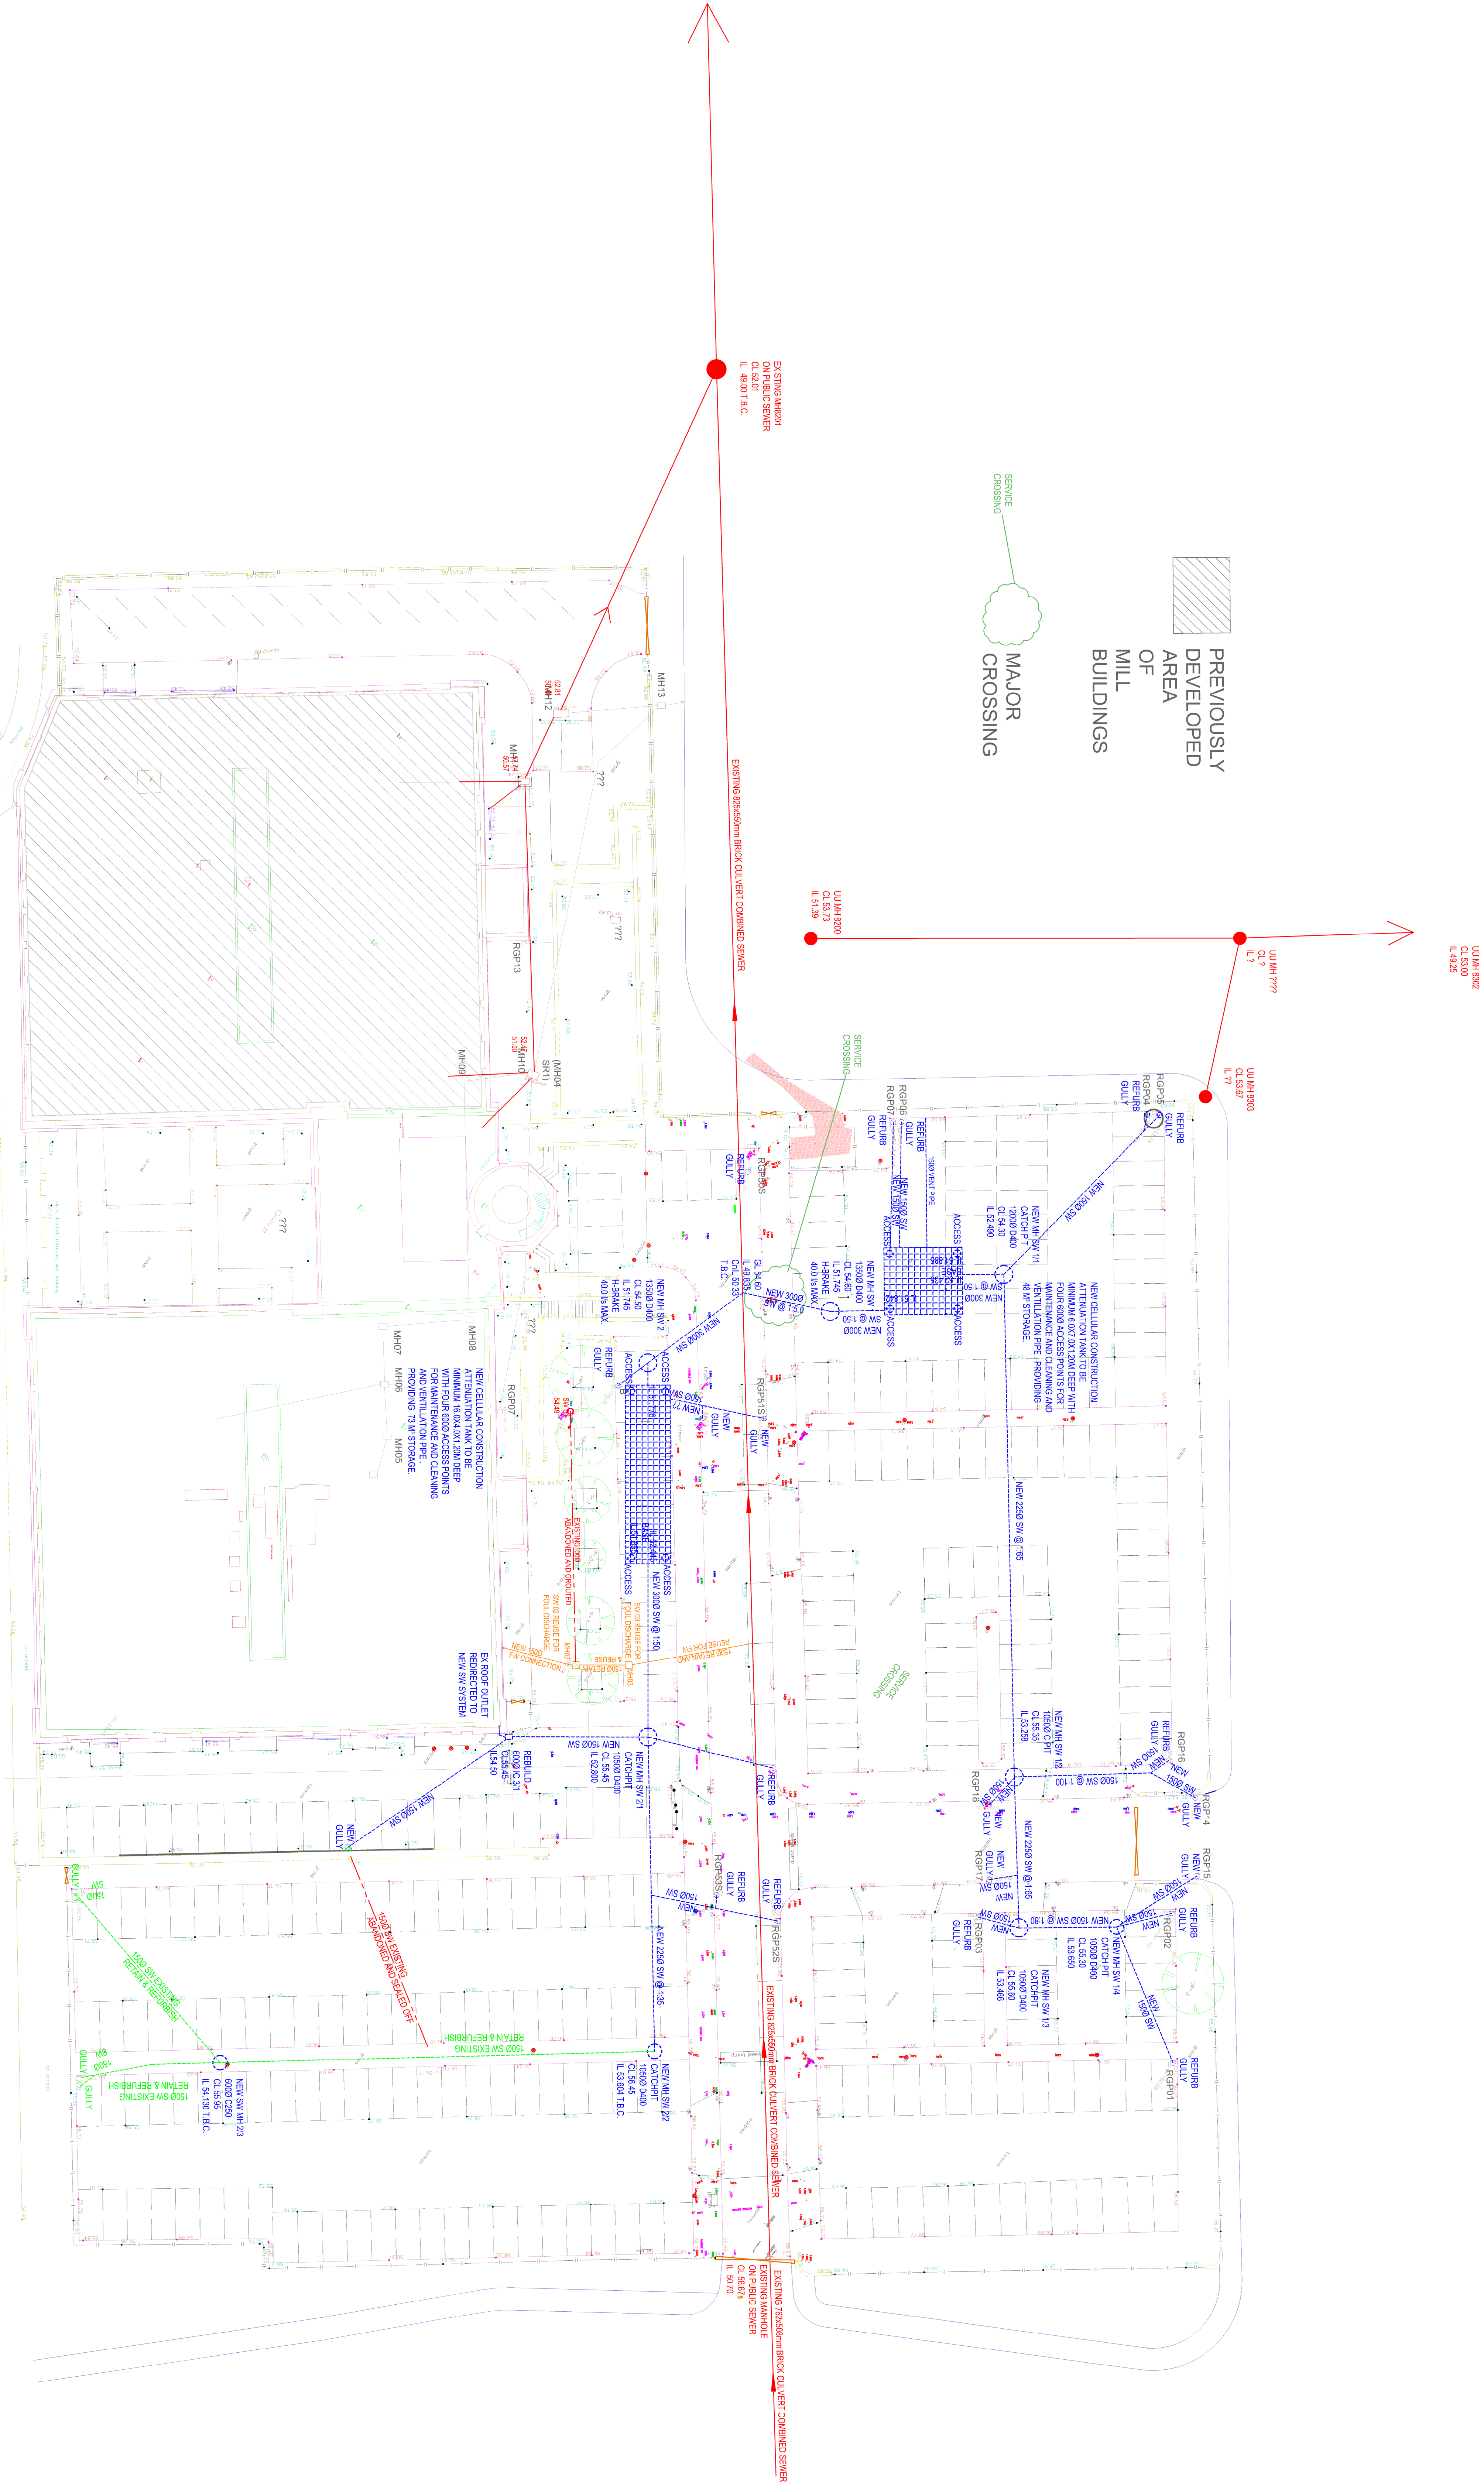

EXISTING PUBLIC COMBINED SEWER ROUTE

EXISTING COMBINED DRAINS ABANDONED

EXISTING DRAINS REFURNISHED AND REUSED

NEW SURFACE WATER DRAINAGE

EXISTING COMBINED DRAIN RE-PURPOSED FOR FW ONLY

**Hamilton Technical Services**  
Civil & Environmental Engineering Consultants

1 Chiltern Ave.,  
Euxton, Chorley,  
Lancs., PR7 6NU  
Tel: 01257 278838  
Mob: 01777 589313  
email: [hamilton@hcsa.co.uk](mailto:hamilton@hcsa.co.uk)

Client  
SIGNATURE LIVING  
60 VICTORIA STREET  
LIVERPOOL, L1 5JD

Project  
VICTORIA MILL  
LOWER VICKERS STREET  
MANCHESTER, M40 7JH

Title  
PROPOSED REDESIGNED  
SURFACE WATER  
DRAINAGE PLAN

File No  
C-0808-08  
Rev  
A  
Date  
08.12.2021  
Drawn  
RCH  
Check  
RCH