


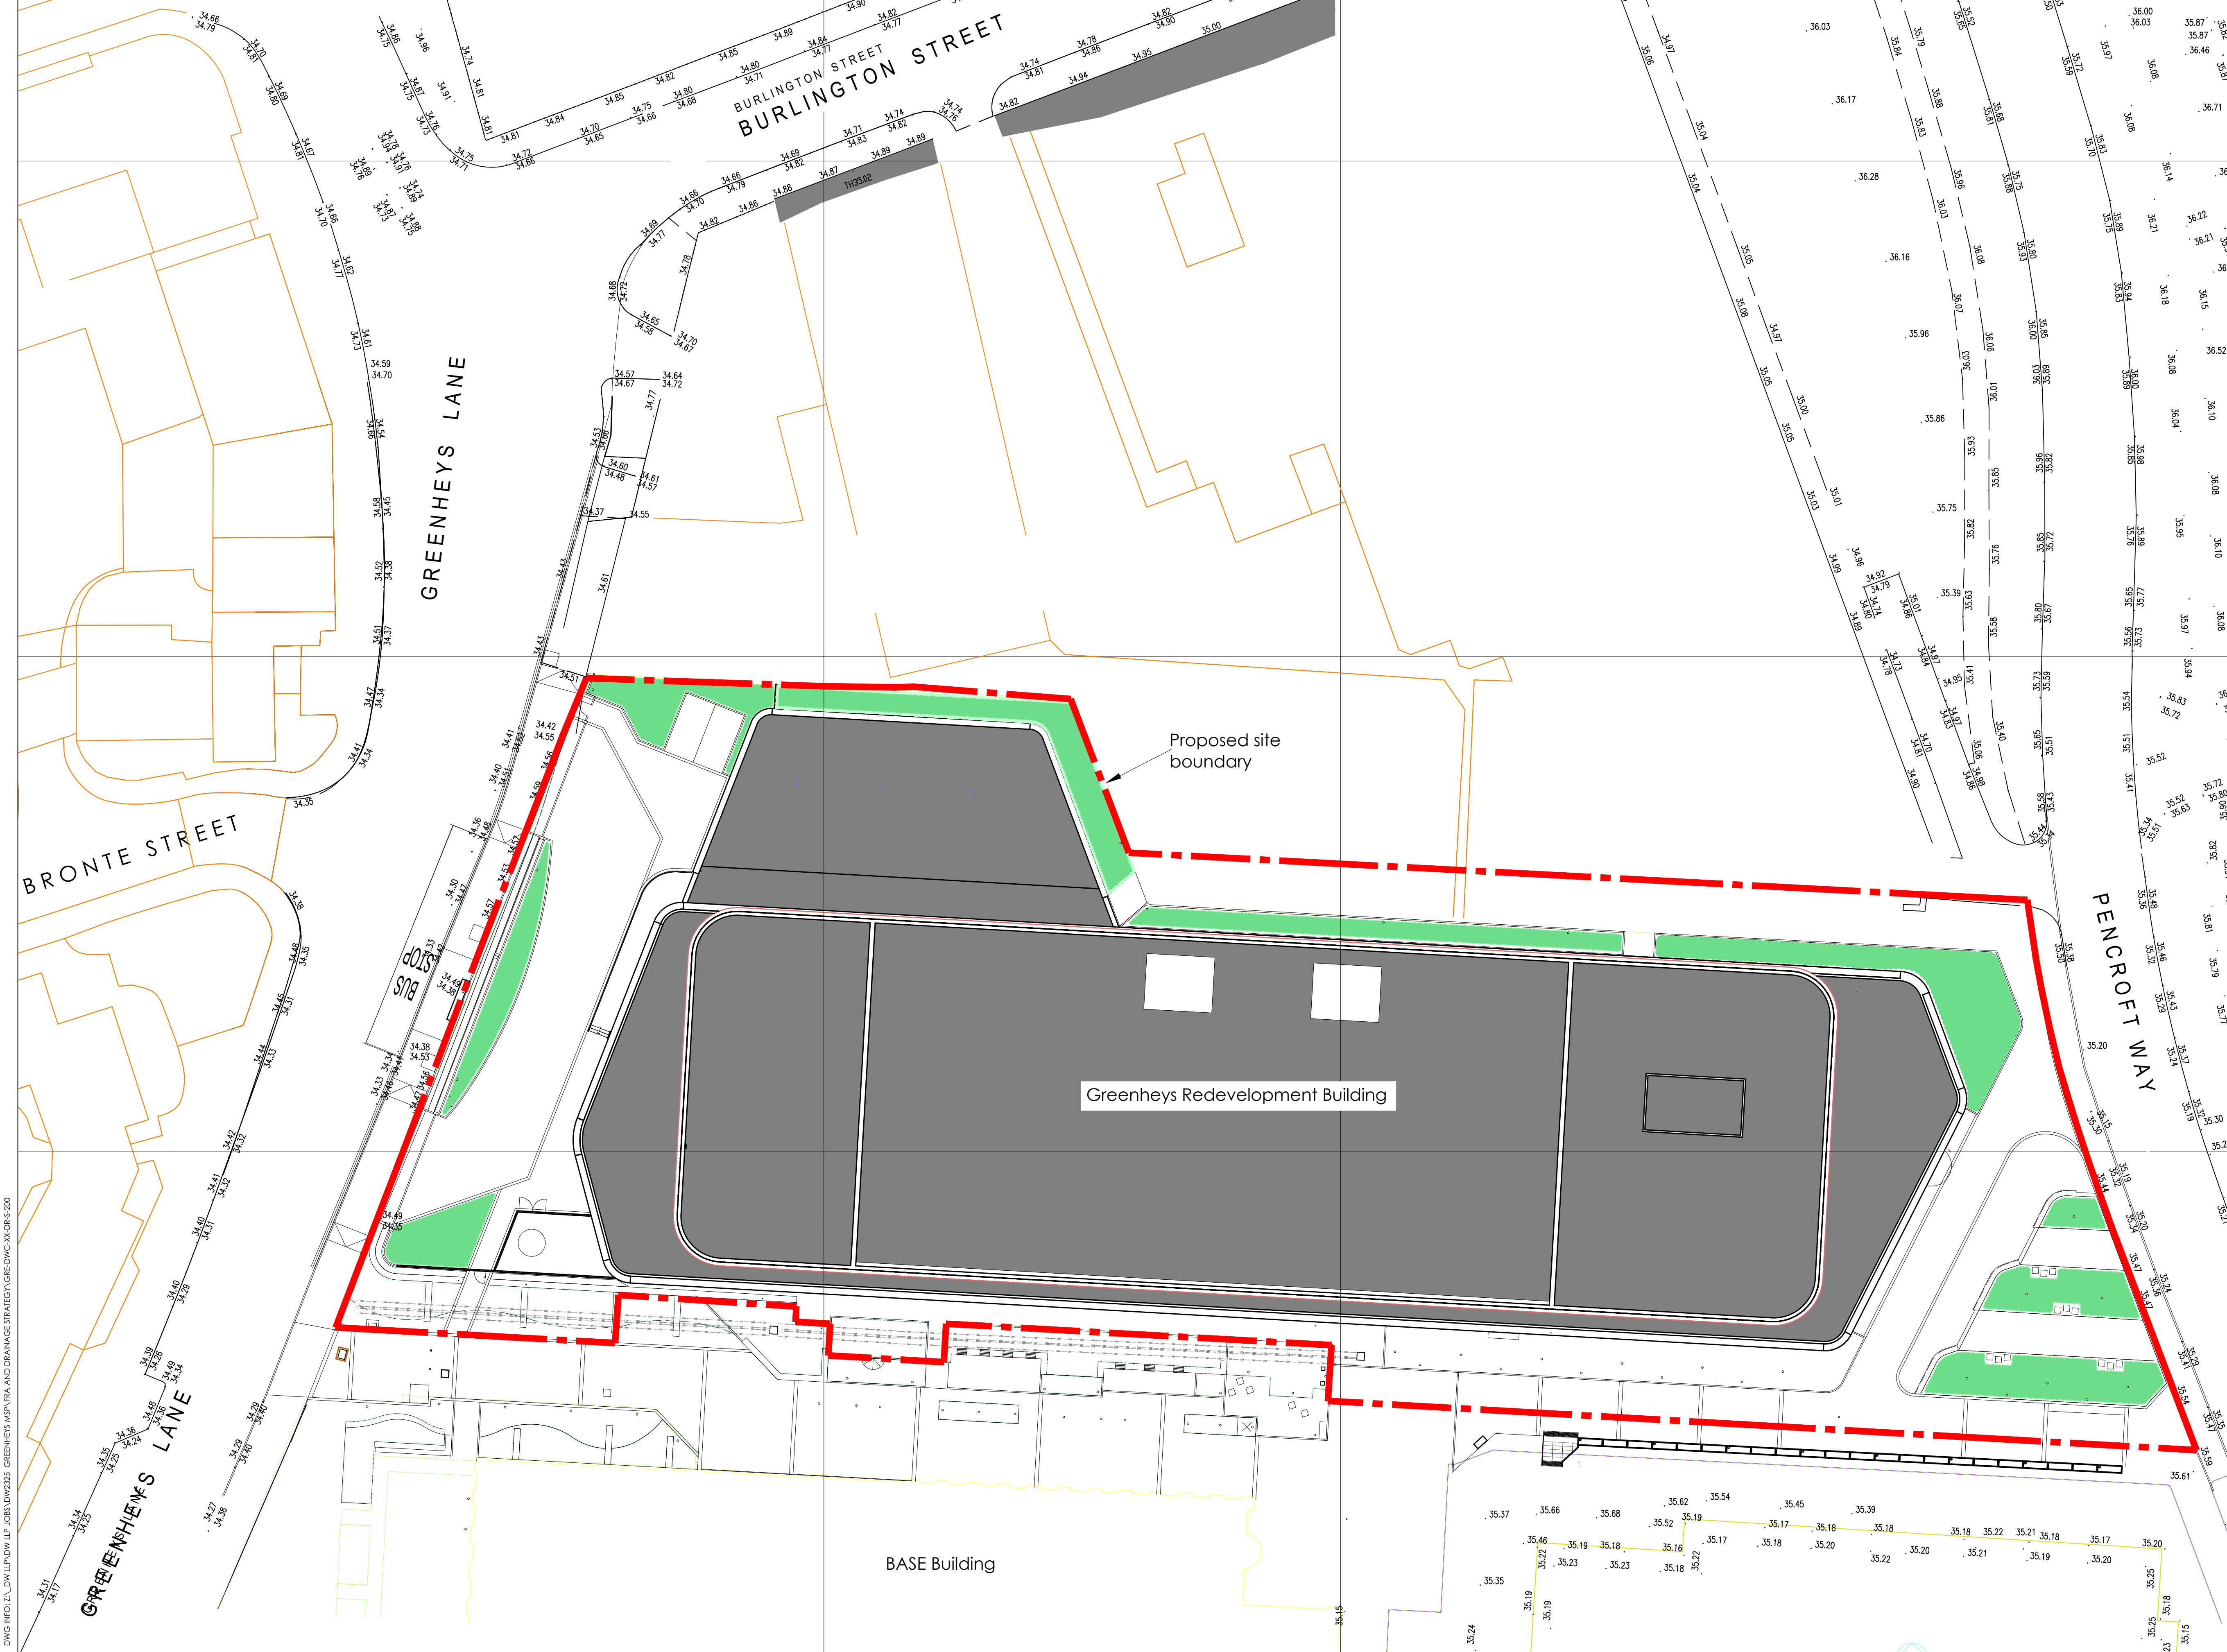

GENERAL NOTES

Do not scale this drawing.
Contractor to check all dimensions and report all errors and omissions to the Engineer.

Details shown on this drawing are schematic only and are subject to detailed design by architect

Rev	Detail	By	Auth	Date
Revisions				

Marland House
Marland Road
Sole, M33 3AQ

Horbeam House
Horbeam Park
Hoskstone Road
Harrogate, HG2 8QT

Tel: 0161 969 4144
www.dwlip.com

Tel: 01423 855930

Client

Bruntwood SciTech

Project

Greenheys Redevelopment
Manchester Science Park

Drawing Title

Proposed Site Layout

Drawing Status

scheme

Drawing No.

GRE-DWC-XX-DR-S-200

Scale	Sheet Size	Revision
1:250	A1	P01
Date	Drawn	Checked
Jan'23		