



NOTES
All dimensions and levels to be checked on site
Any discrepancies are to be reported to the Architect before any work commences
This drawing shall not be scaled to ascertain any dimensions, work to figured dimensions only
This drawing shall not be reproduced without express written permission from AFL Architects Ltd.

DISCLAIMER
When this drawing is issued in CAD, it is an uncontrolled version issued for information only, to enable the recipient to prepare their own documents/drawings for which they are solely responsible.


SOFTWARE INTEROPERABILITY
AFL prepared this drawing using Autodesk REVIT Architecture.
AFL does not accept liability for any loss or degradation of any information held in the drawing resulting from the translation from the original file format to any other file format or from the recipients reading of it in any other programme.

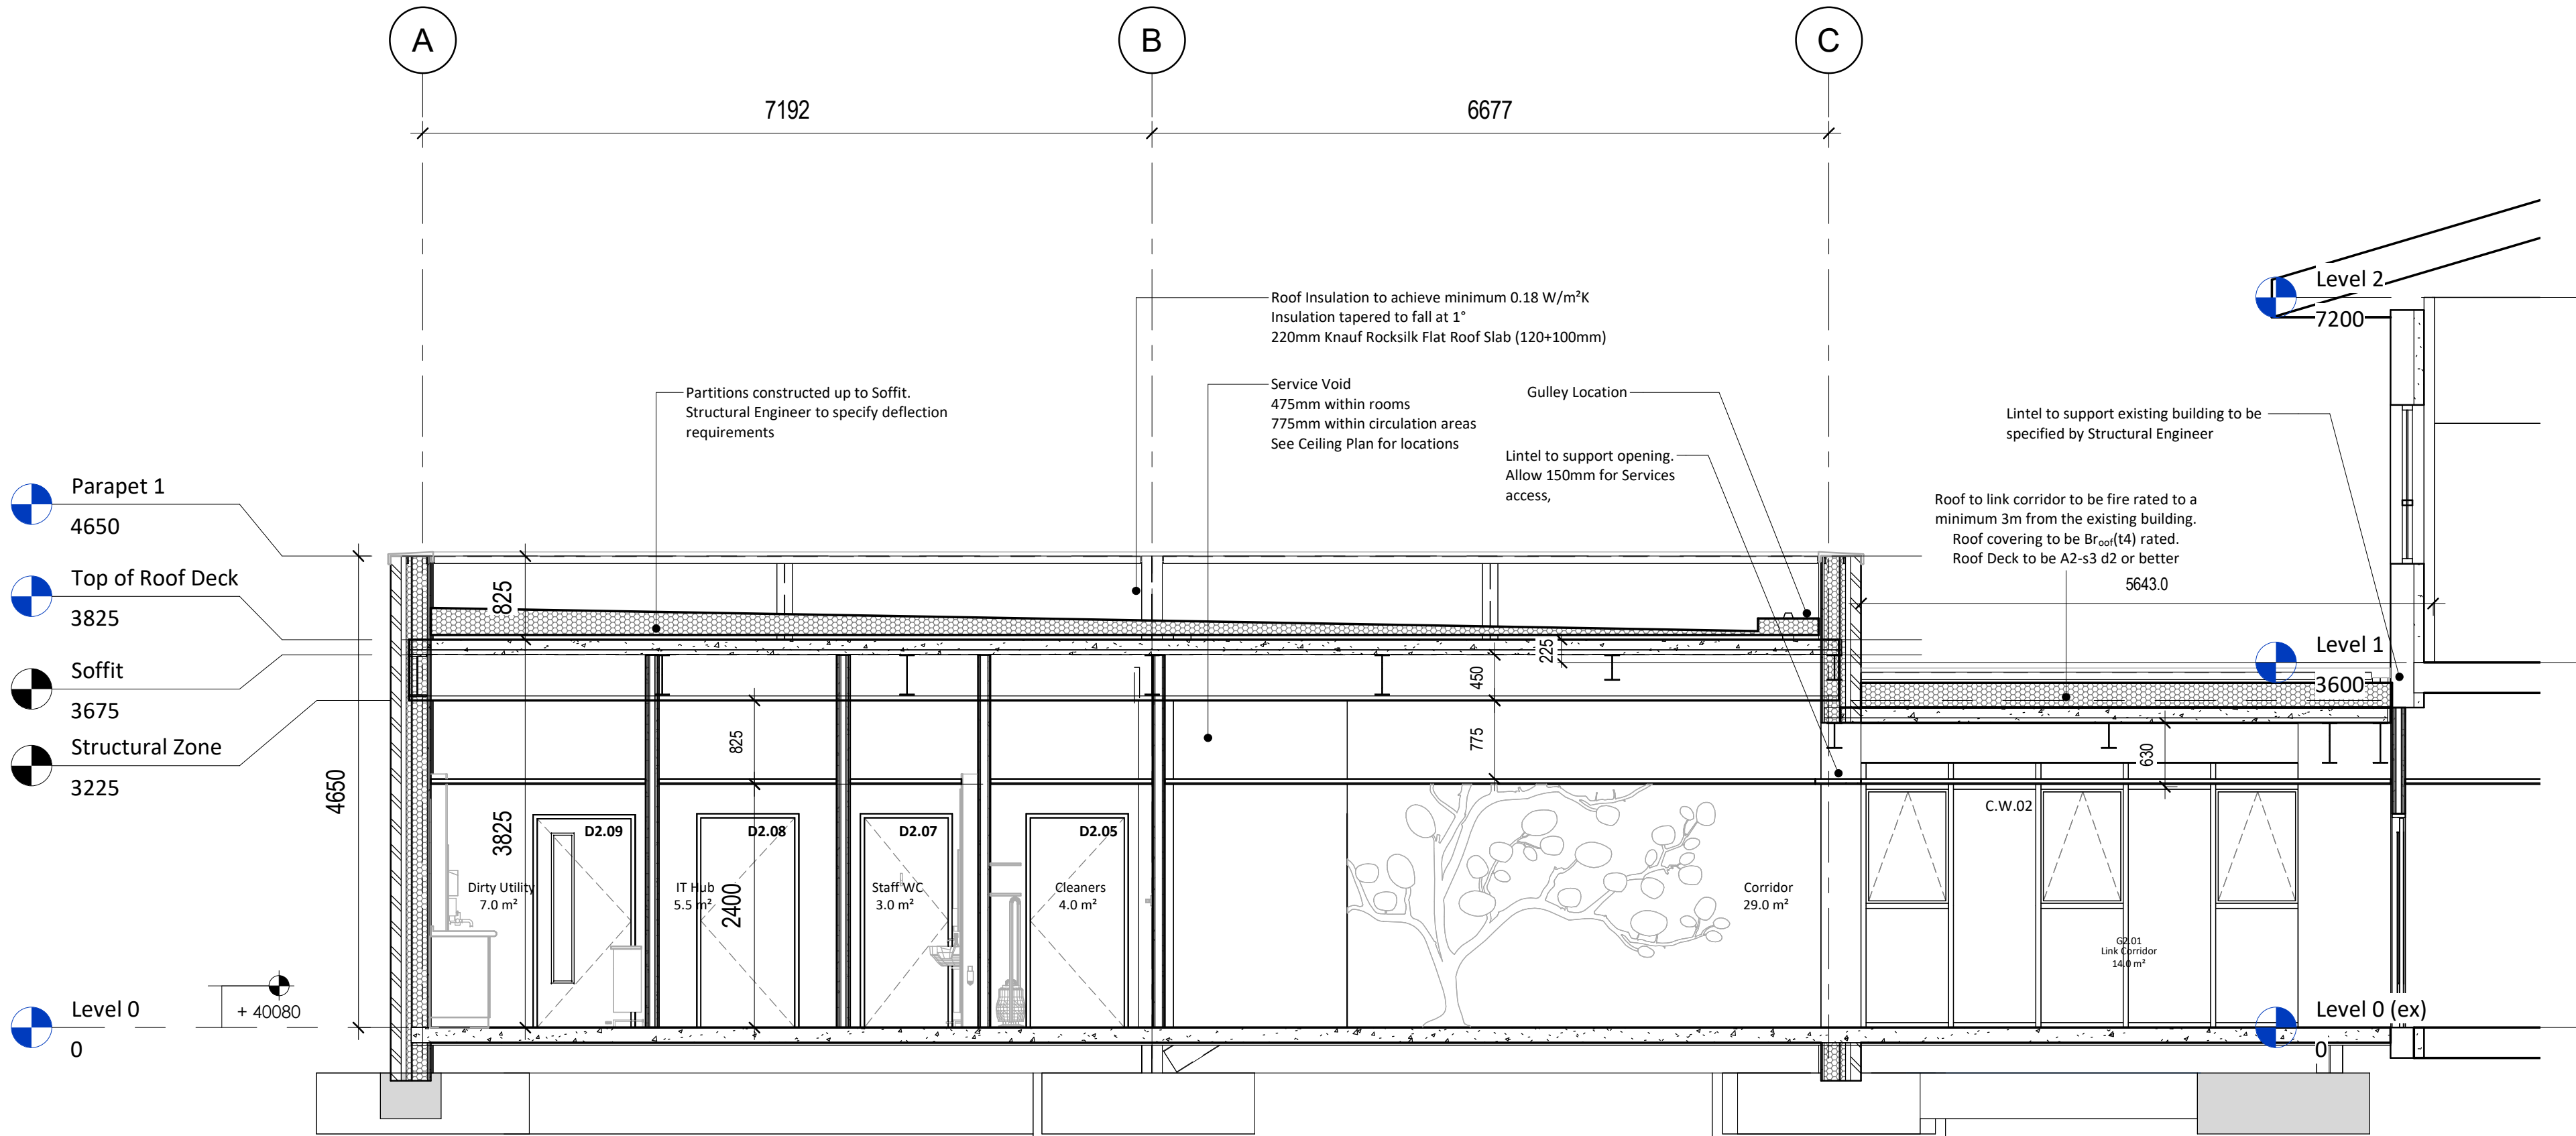

Section A-A
1 : 50

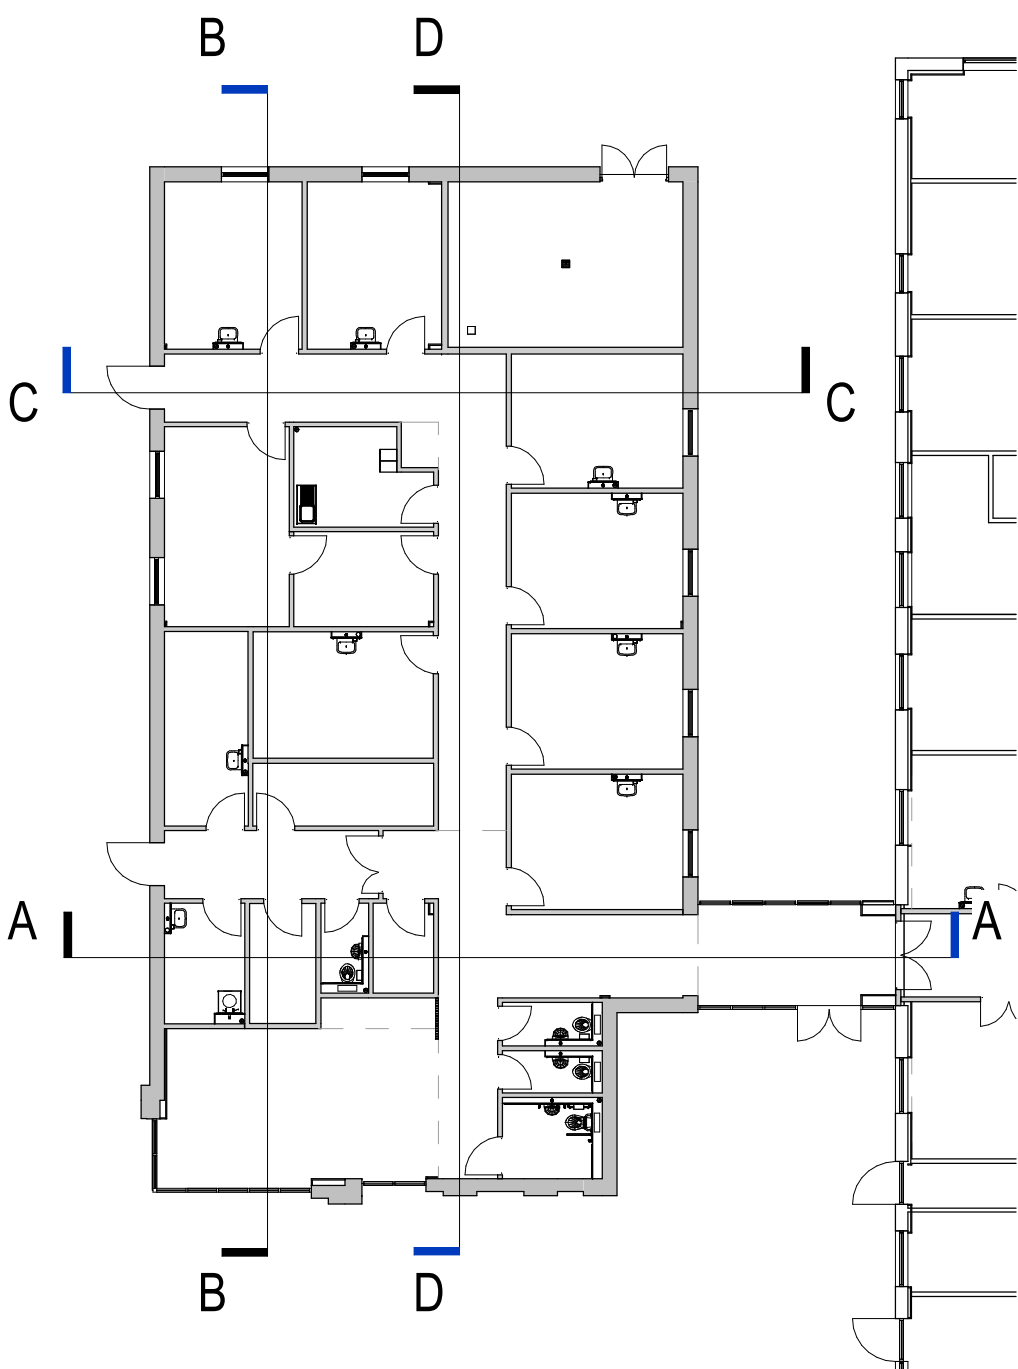

Key Plan
1 : 200

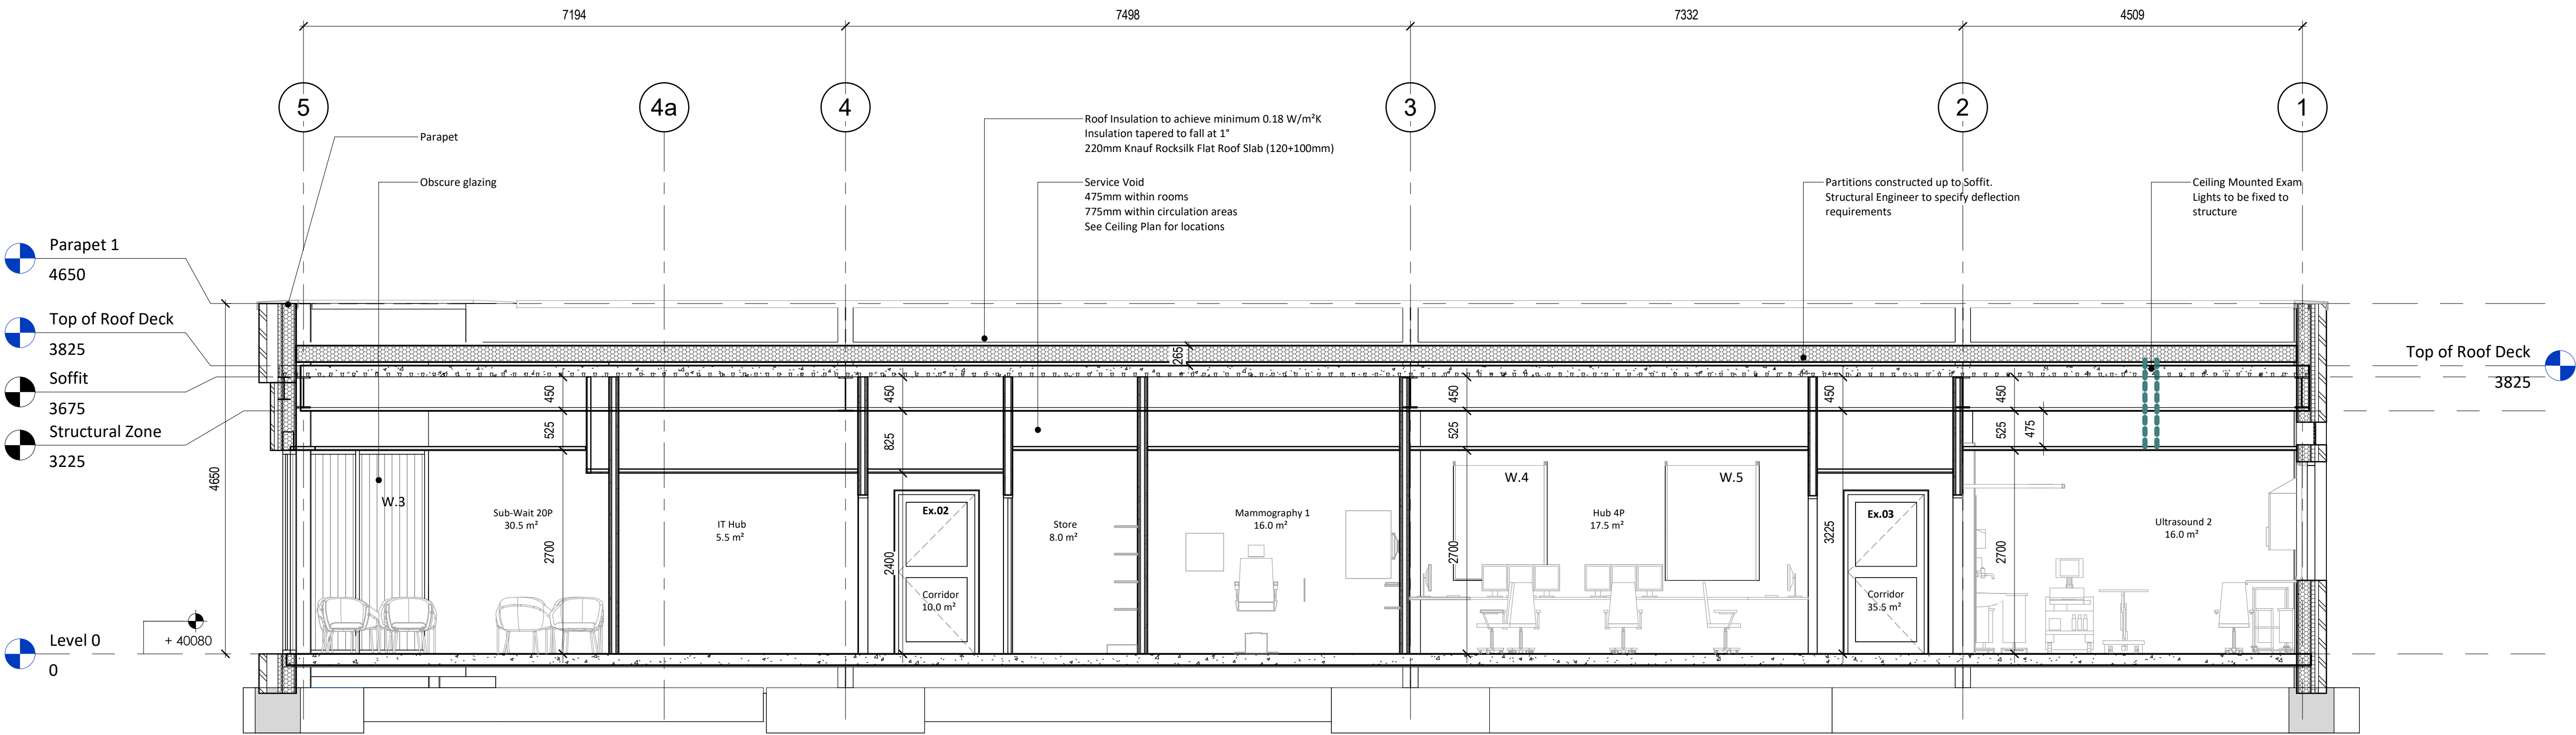

Section B-B
1 : 50

T1	04.08.23	JG	Tender Issue
P5	06.07.23	JG	Issued for approval.
P4	19.05.23	AS/JG	Stage 3 Issue
P3	10.05.23	AS	Draft Issue for Stage 3 co-ordination
P2	14.02.23	AS	Stage 2 initial Issue
P1	06.02.23	AS	First Issue for Review

rev no.	rev date	rev by	description
project			
National Breast Imaging Academy			
location			
Wythenshawe Hospital			
Employer			

client
Manchester University NHS Foundation Trust

AFL architects
1st Floor
St Georges House
56 Peter Street
Manchester M2 3NQ
t: +44(0)161 236 6263
f: +44(0)161 236 6484
w: www.afl-architects.com
e: mail@afl-uk.com
twitter.com/AFLArchitects
key plan

drawing title
Proposed Sections, Ground Floor

Nightingale Extension
AFL job number scale @ A1 drawn AS checked MM
223196 rev date status rev

bim project		origin	zone	level	type	role	5-digit no.
Information		T1		BIA-AFL-01-00-DR-A-20301			