



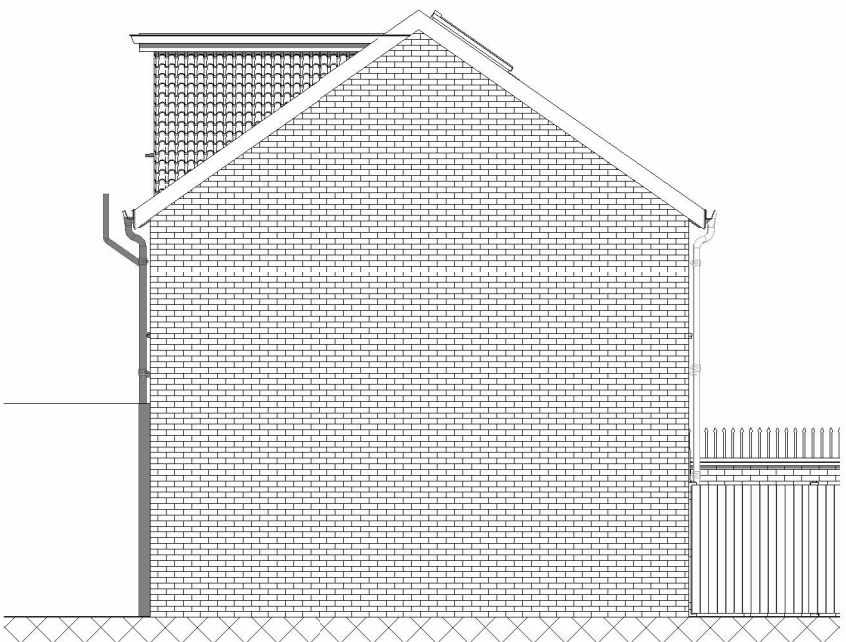


Proposed Side Elevation 2
1 : 100

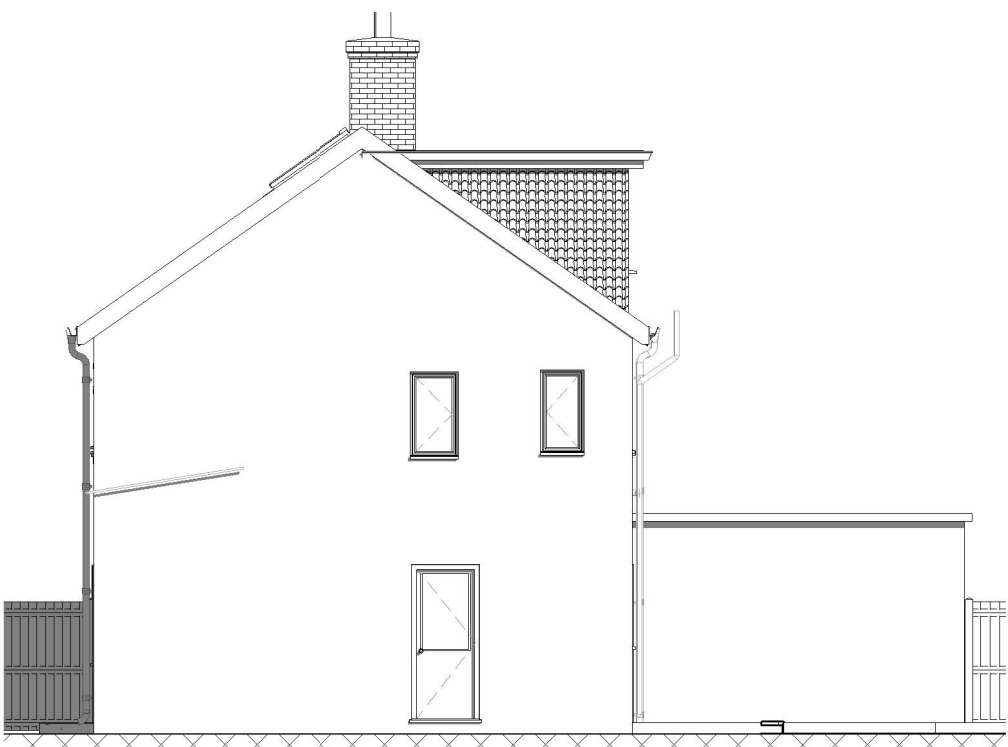


Proposed Side Elevation1
1 : 100





Proposed Rear Elevation
1 : 50

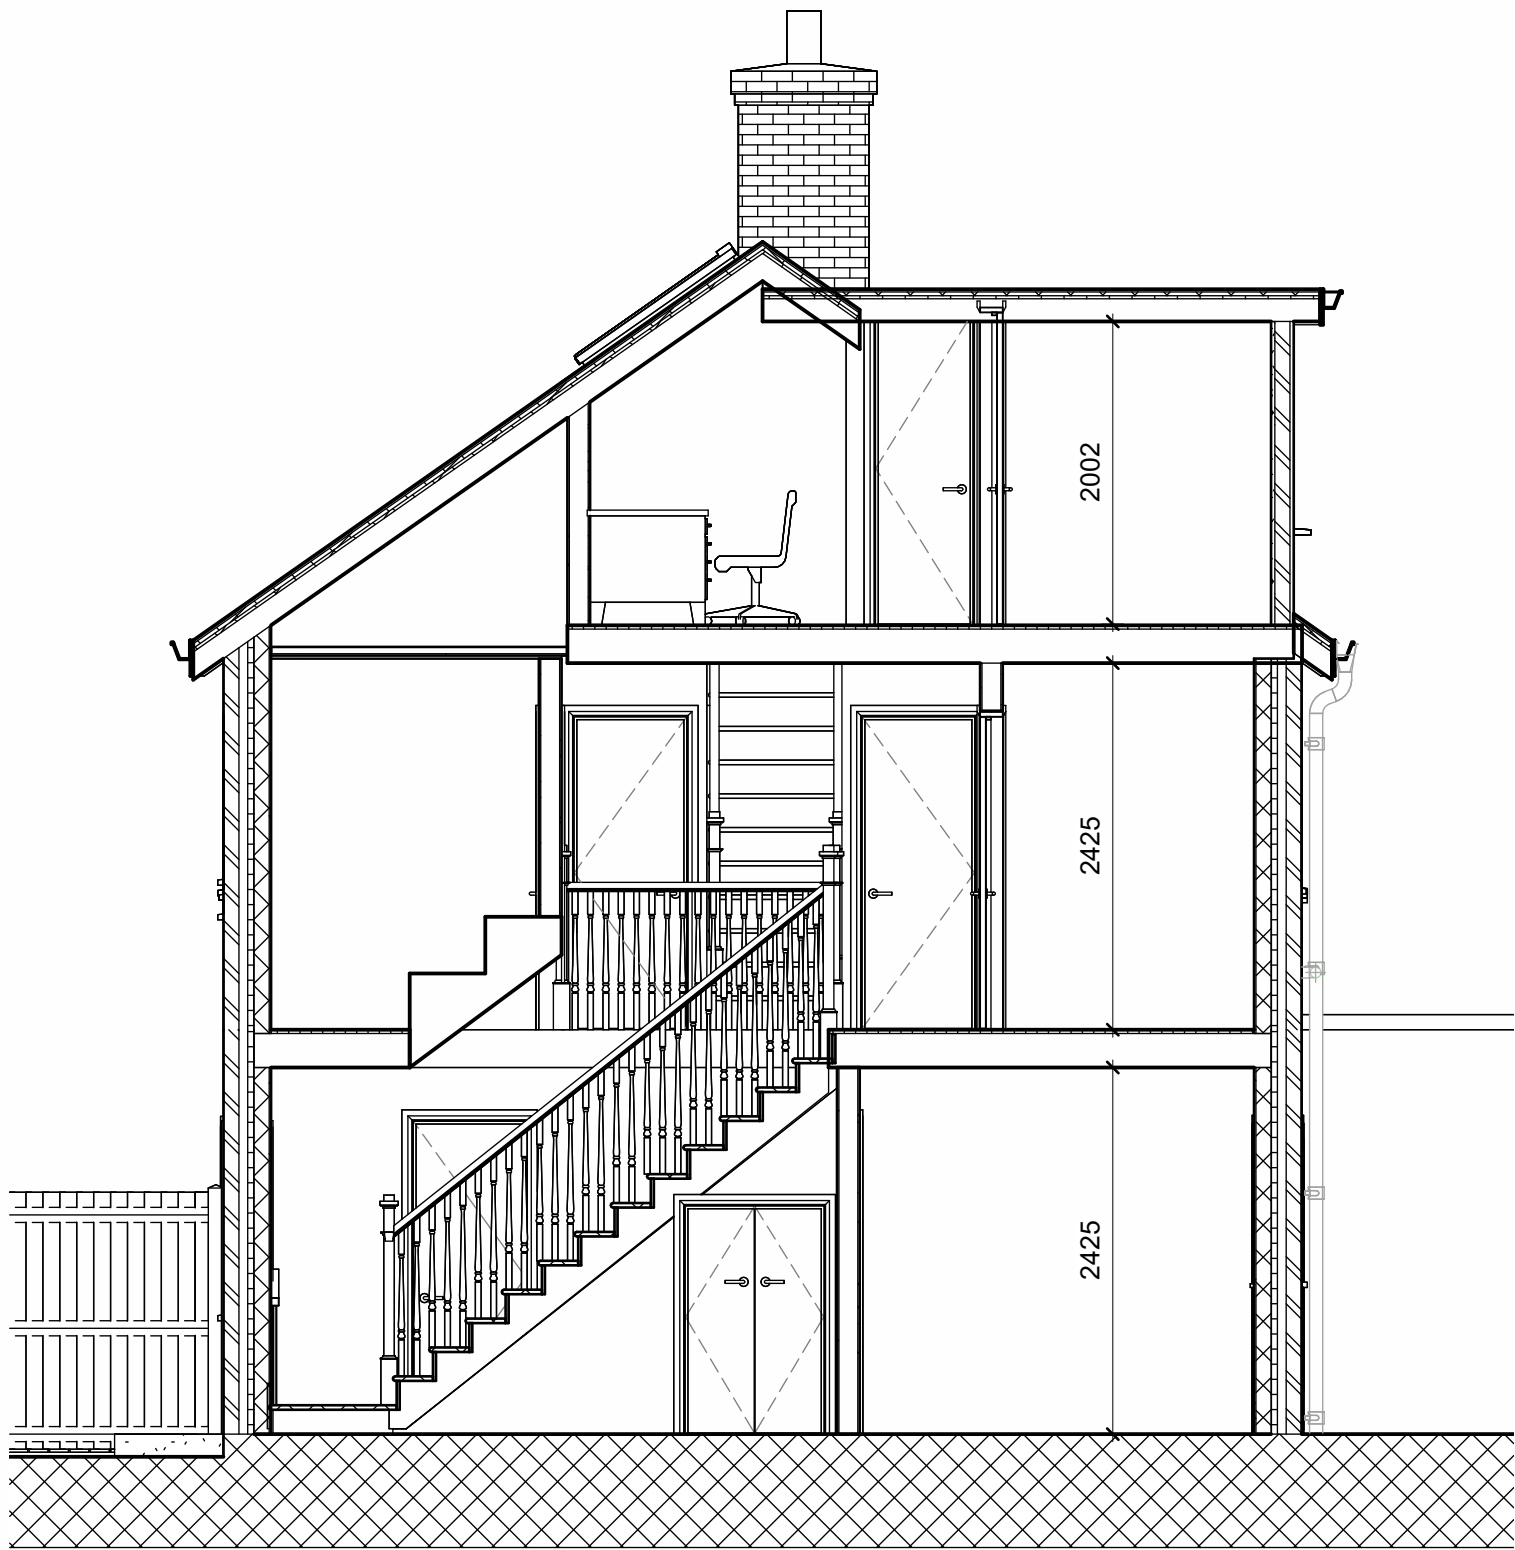

Section A-A'
1 : 50

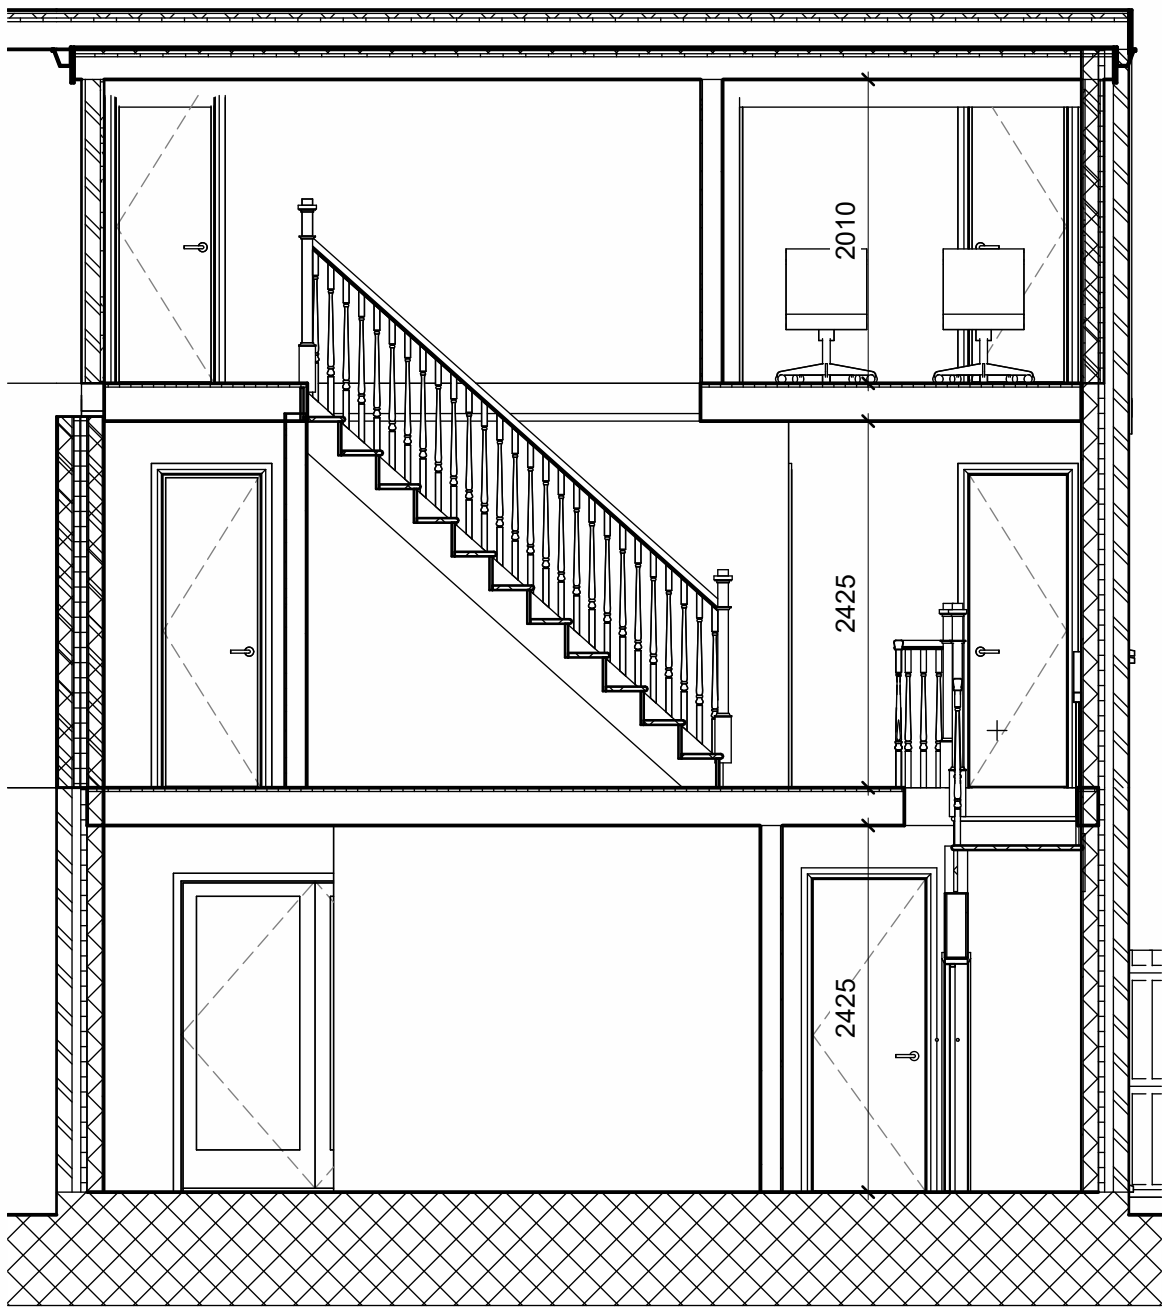

Section B-B'
1 : 50

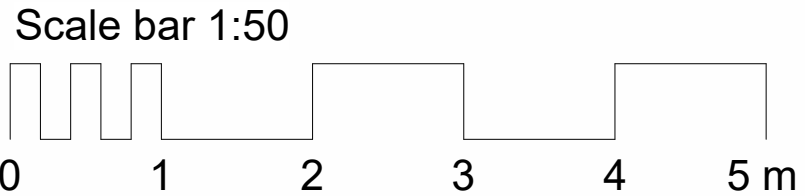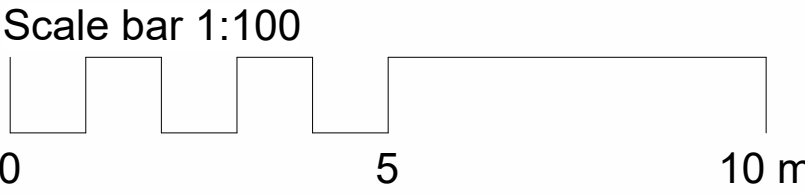

PLANNING

Rev	Description	Issued	Dwn	Chk

Client
Marielle Osmont

Project
6 Ramsgill Close M23 0AU

Garden

Proposed Plans, Elevations & External Views

Scale	Date	AM	US
As indicated@A1	Mar '23	AM	US




Home Extension Advisory Service
Suite 318, Broadstone Mill, Broadstone Road, Stockport SK5 7DL
Email: info@heas.co.uk
Tel: 0161 443 4117


0037	03	10	Rev. No.
------	----	----	----------




Proposed Front Elevation
1 : 100

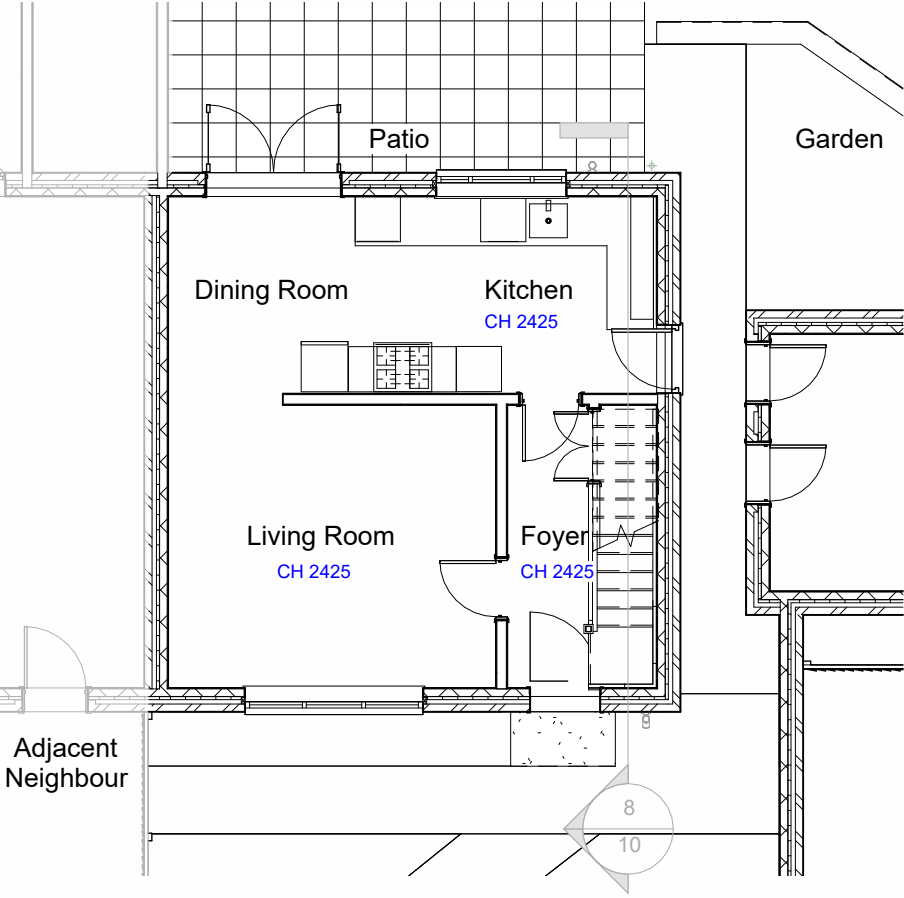


Proposed Ground Floor Plan
1 : 100

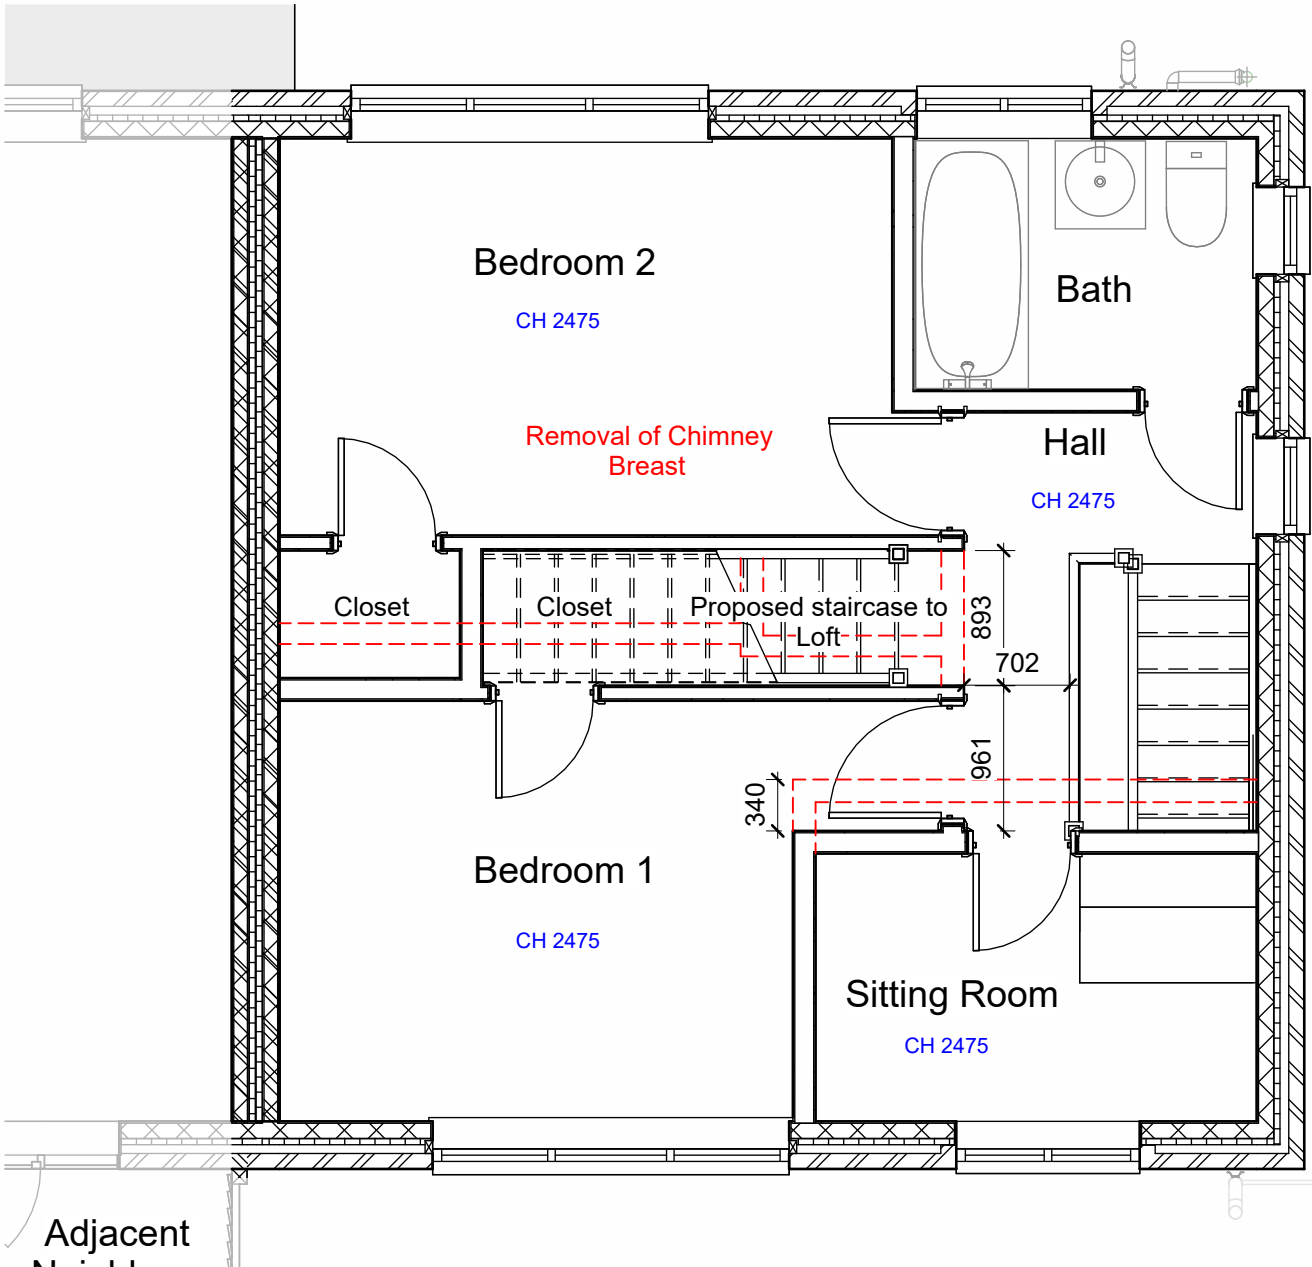

Proposed First Floor Plan
1 : 50

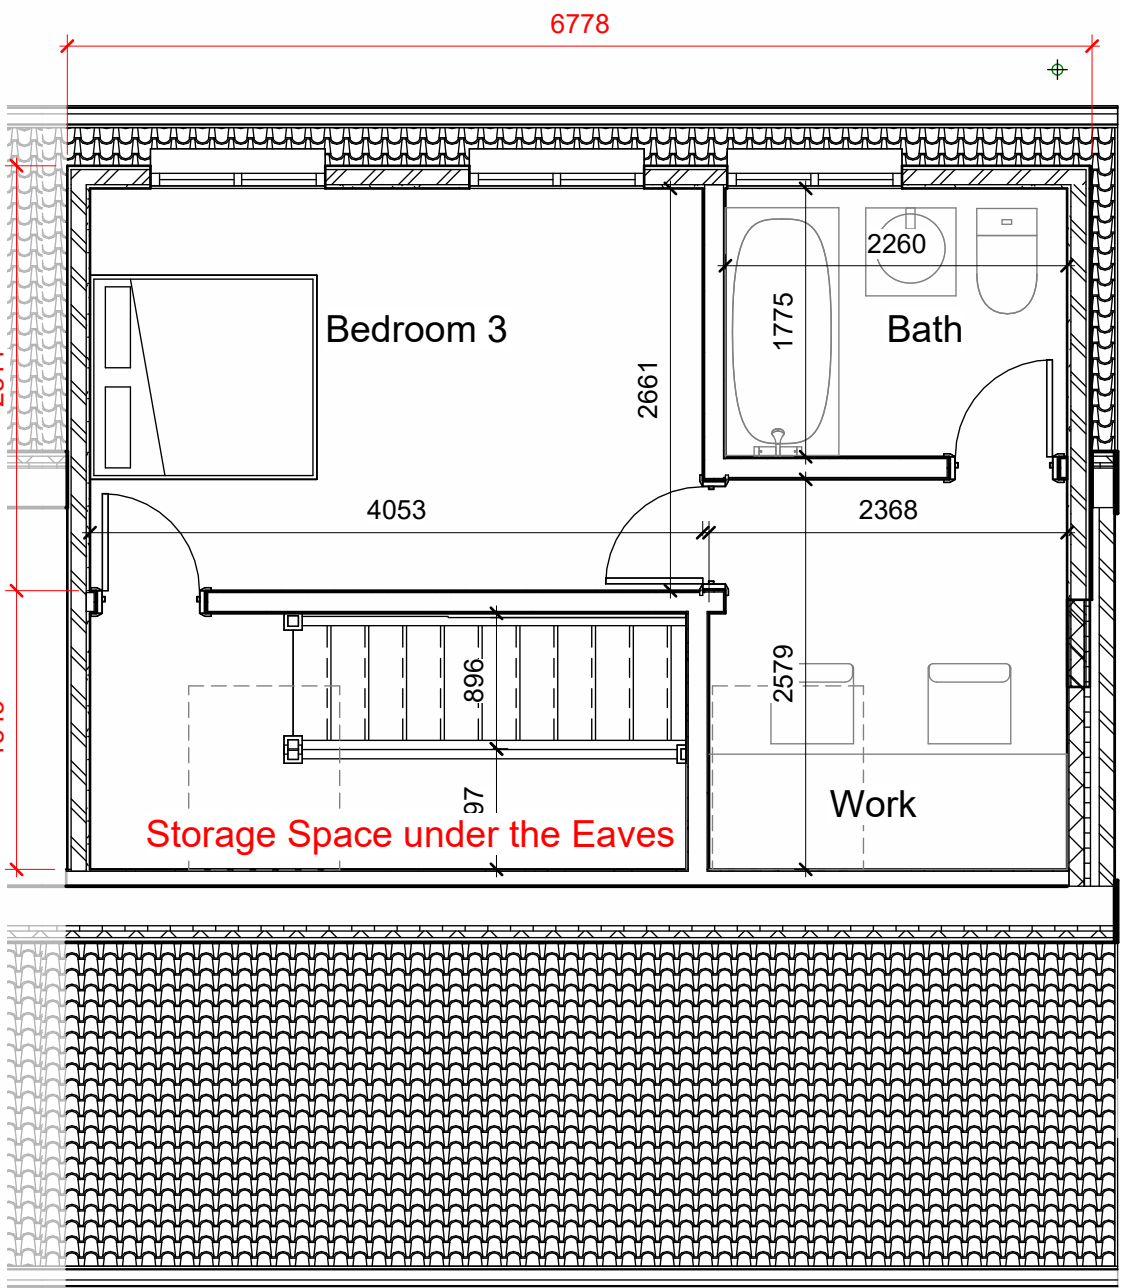

Proposed Loft
1 : 50

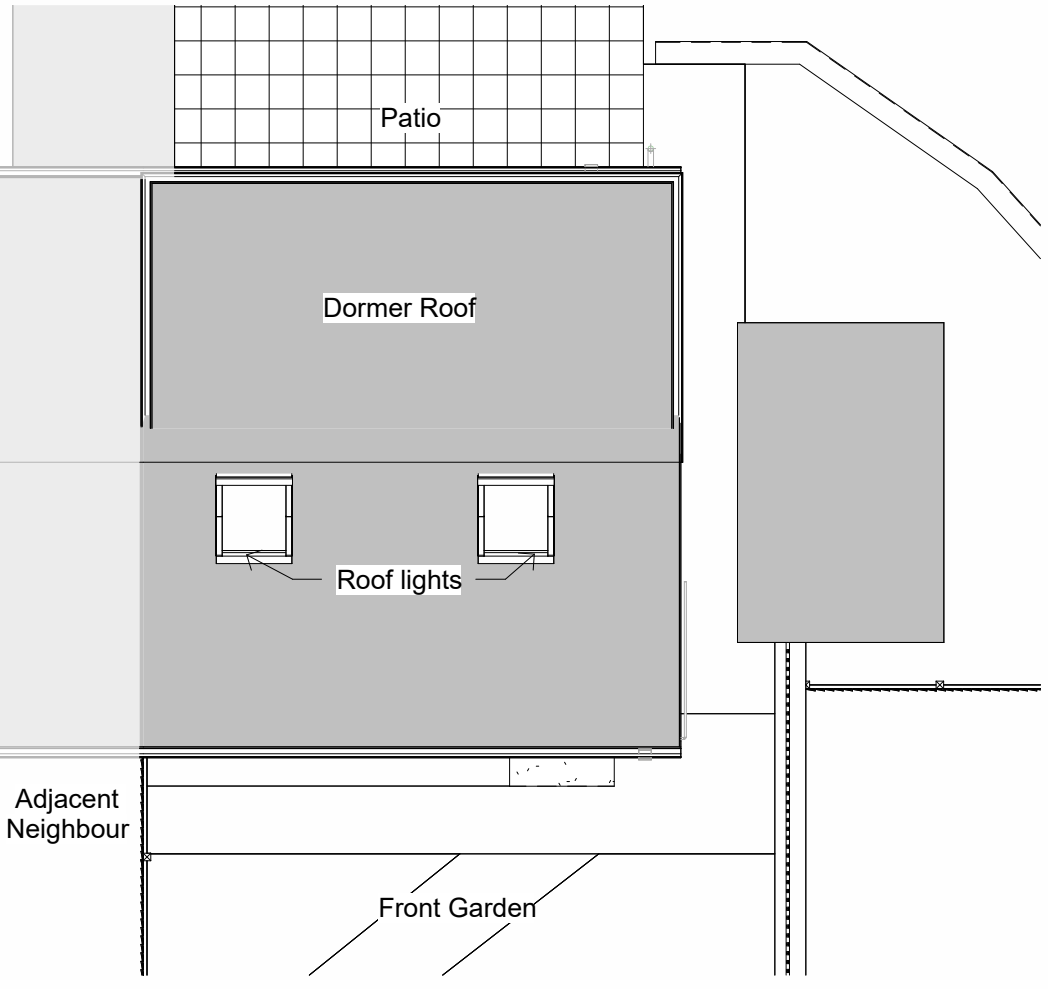

Proposed Roof Plan
1 : 100