


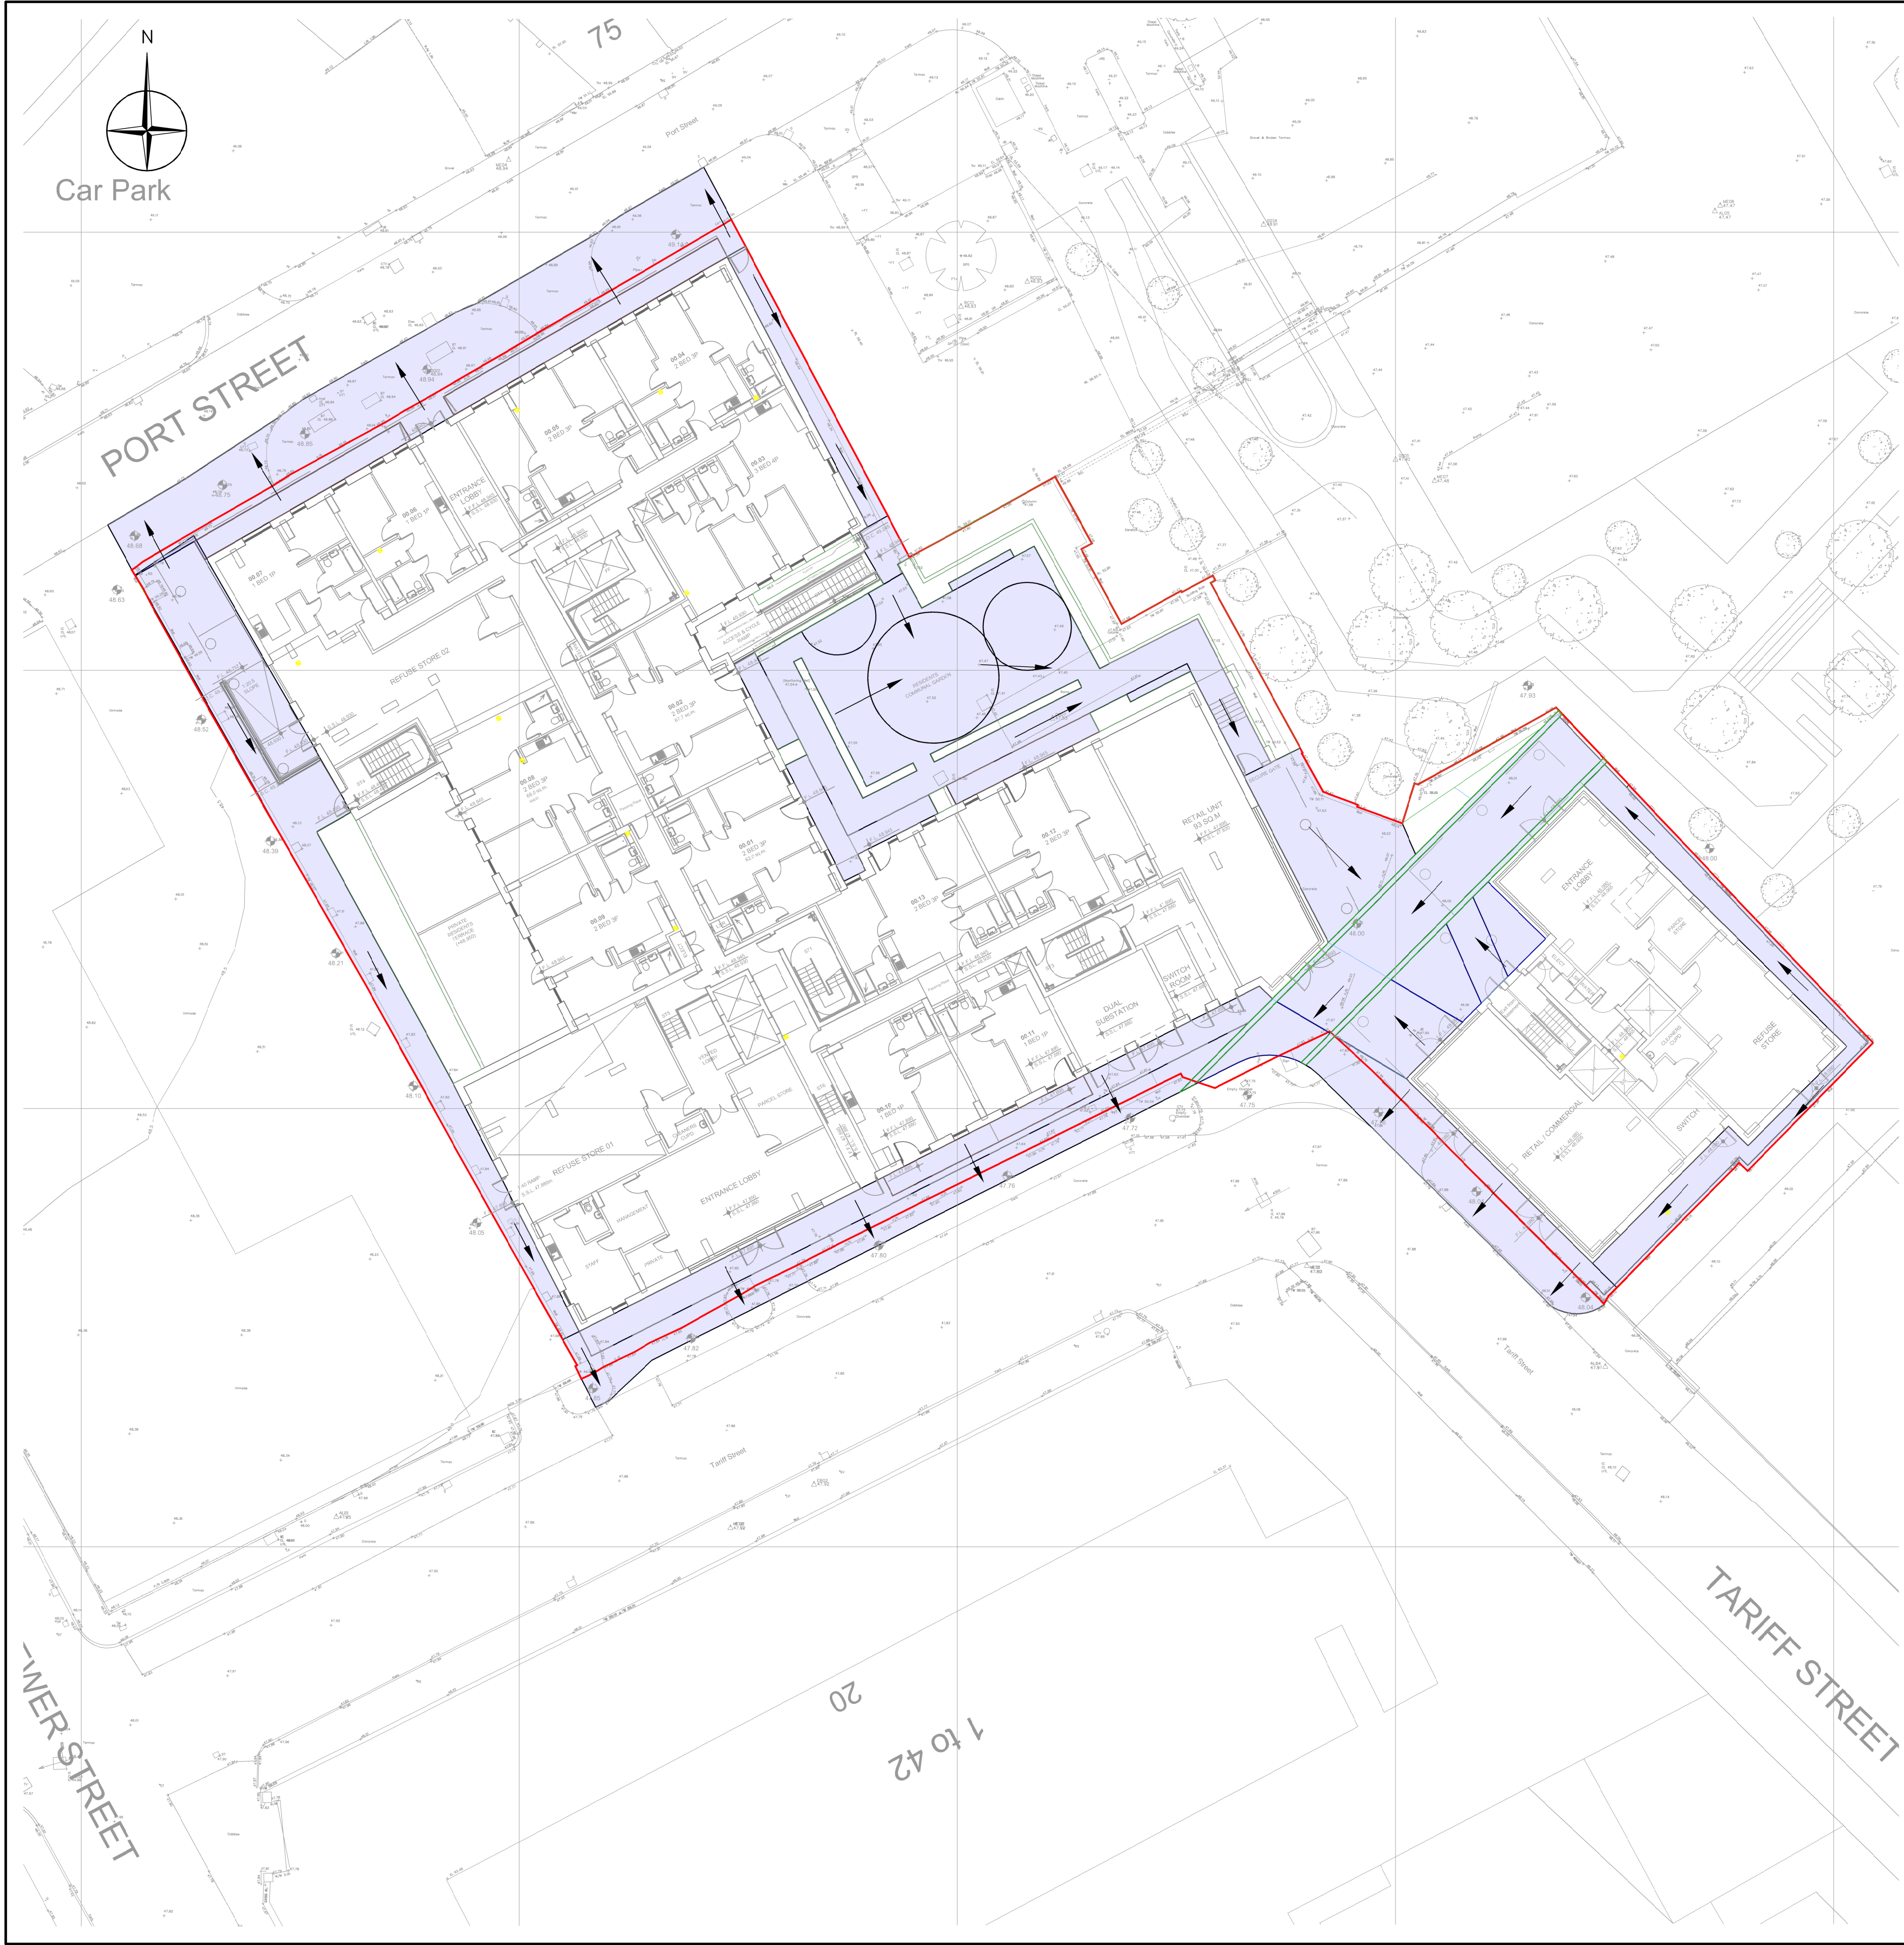

KEY:-

IMPERMEABLE AREA

DIRECTION OF FLOW

Do not scale from this drawing.		
SAFETY HEALTH AND ENVIRONMENTAL INFORMATION		
IN ADDITION TO THE HAZARD/RISKS NORMALLY ASSOCIATED WITH THE TYPES OF WORK DETAILED ON THIS DRAWING, NOTE THE FOLLOWING RISKS AND INFORMATION.		
RISKS LISTED HERE ARE NOT EXHAUSTIVE. REFER TO DESIGN ASSESSMENT FORM NO. 143404-QEMS1		
CONSTRUCTION - RESTRICTED SITE/CONFINED SPACES - GROUND WATER/INUNDATION		
DEMOLITION		
FOR INFORMATION RELATING TO USE, CLEANING AND MAINTENANCE SEE THE HEALTH AND SAFETY FILE		
IT IS ASSUMED THAT ALL WORKS WILL BE CARRIED OUT BY A COMPETENT CONTRACTOR WORKING, WHERE APPROPRIATE, TO AN APPROVED METHOD STATEMENT.		

	16/06/23	UPDATED TO SUIT ARCHITECTS LATEST SITE LAYOUT			DAS	JRT	JRT	
Rev.	Date	Description				Drwn.	Chkd.	Appd.
FAIRHURST					Client:			
51a St. Pauls Street LEEDS LS1 2TE Tel: 0113 243 4671 Fax: 0844 381 4412								
Project Title:								
1 NQ & CLEMENTS BUILDING TARIFF STREET MANCHESTER								
Drawing Title:								
EXTERNAL WORKS FLOW EXCEEDANCE PLAN								
Scale at A1: 1:200			Status: Preliminary					
Drawn: DS			Checked:			Approved:		
Date: 17/07/2023			Date:			Date:		
Drawing No.:			143404/2011					Revision: A