

Garden of Contemplation

at Didsbury Cenotaph

Post May 17th revisions

Surfaces and gradients plans


See separate Sufaces document for
illustrations and further detail.

Garden of Contemplation

at Didsbury Cenotaph
Post May 17th revisions

Surfaces plan

See separate illustrations for details

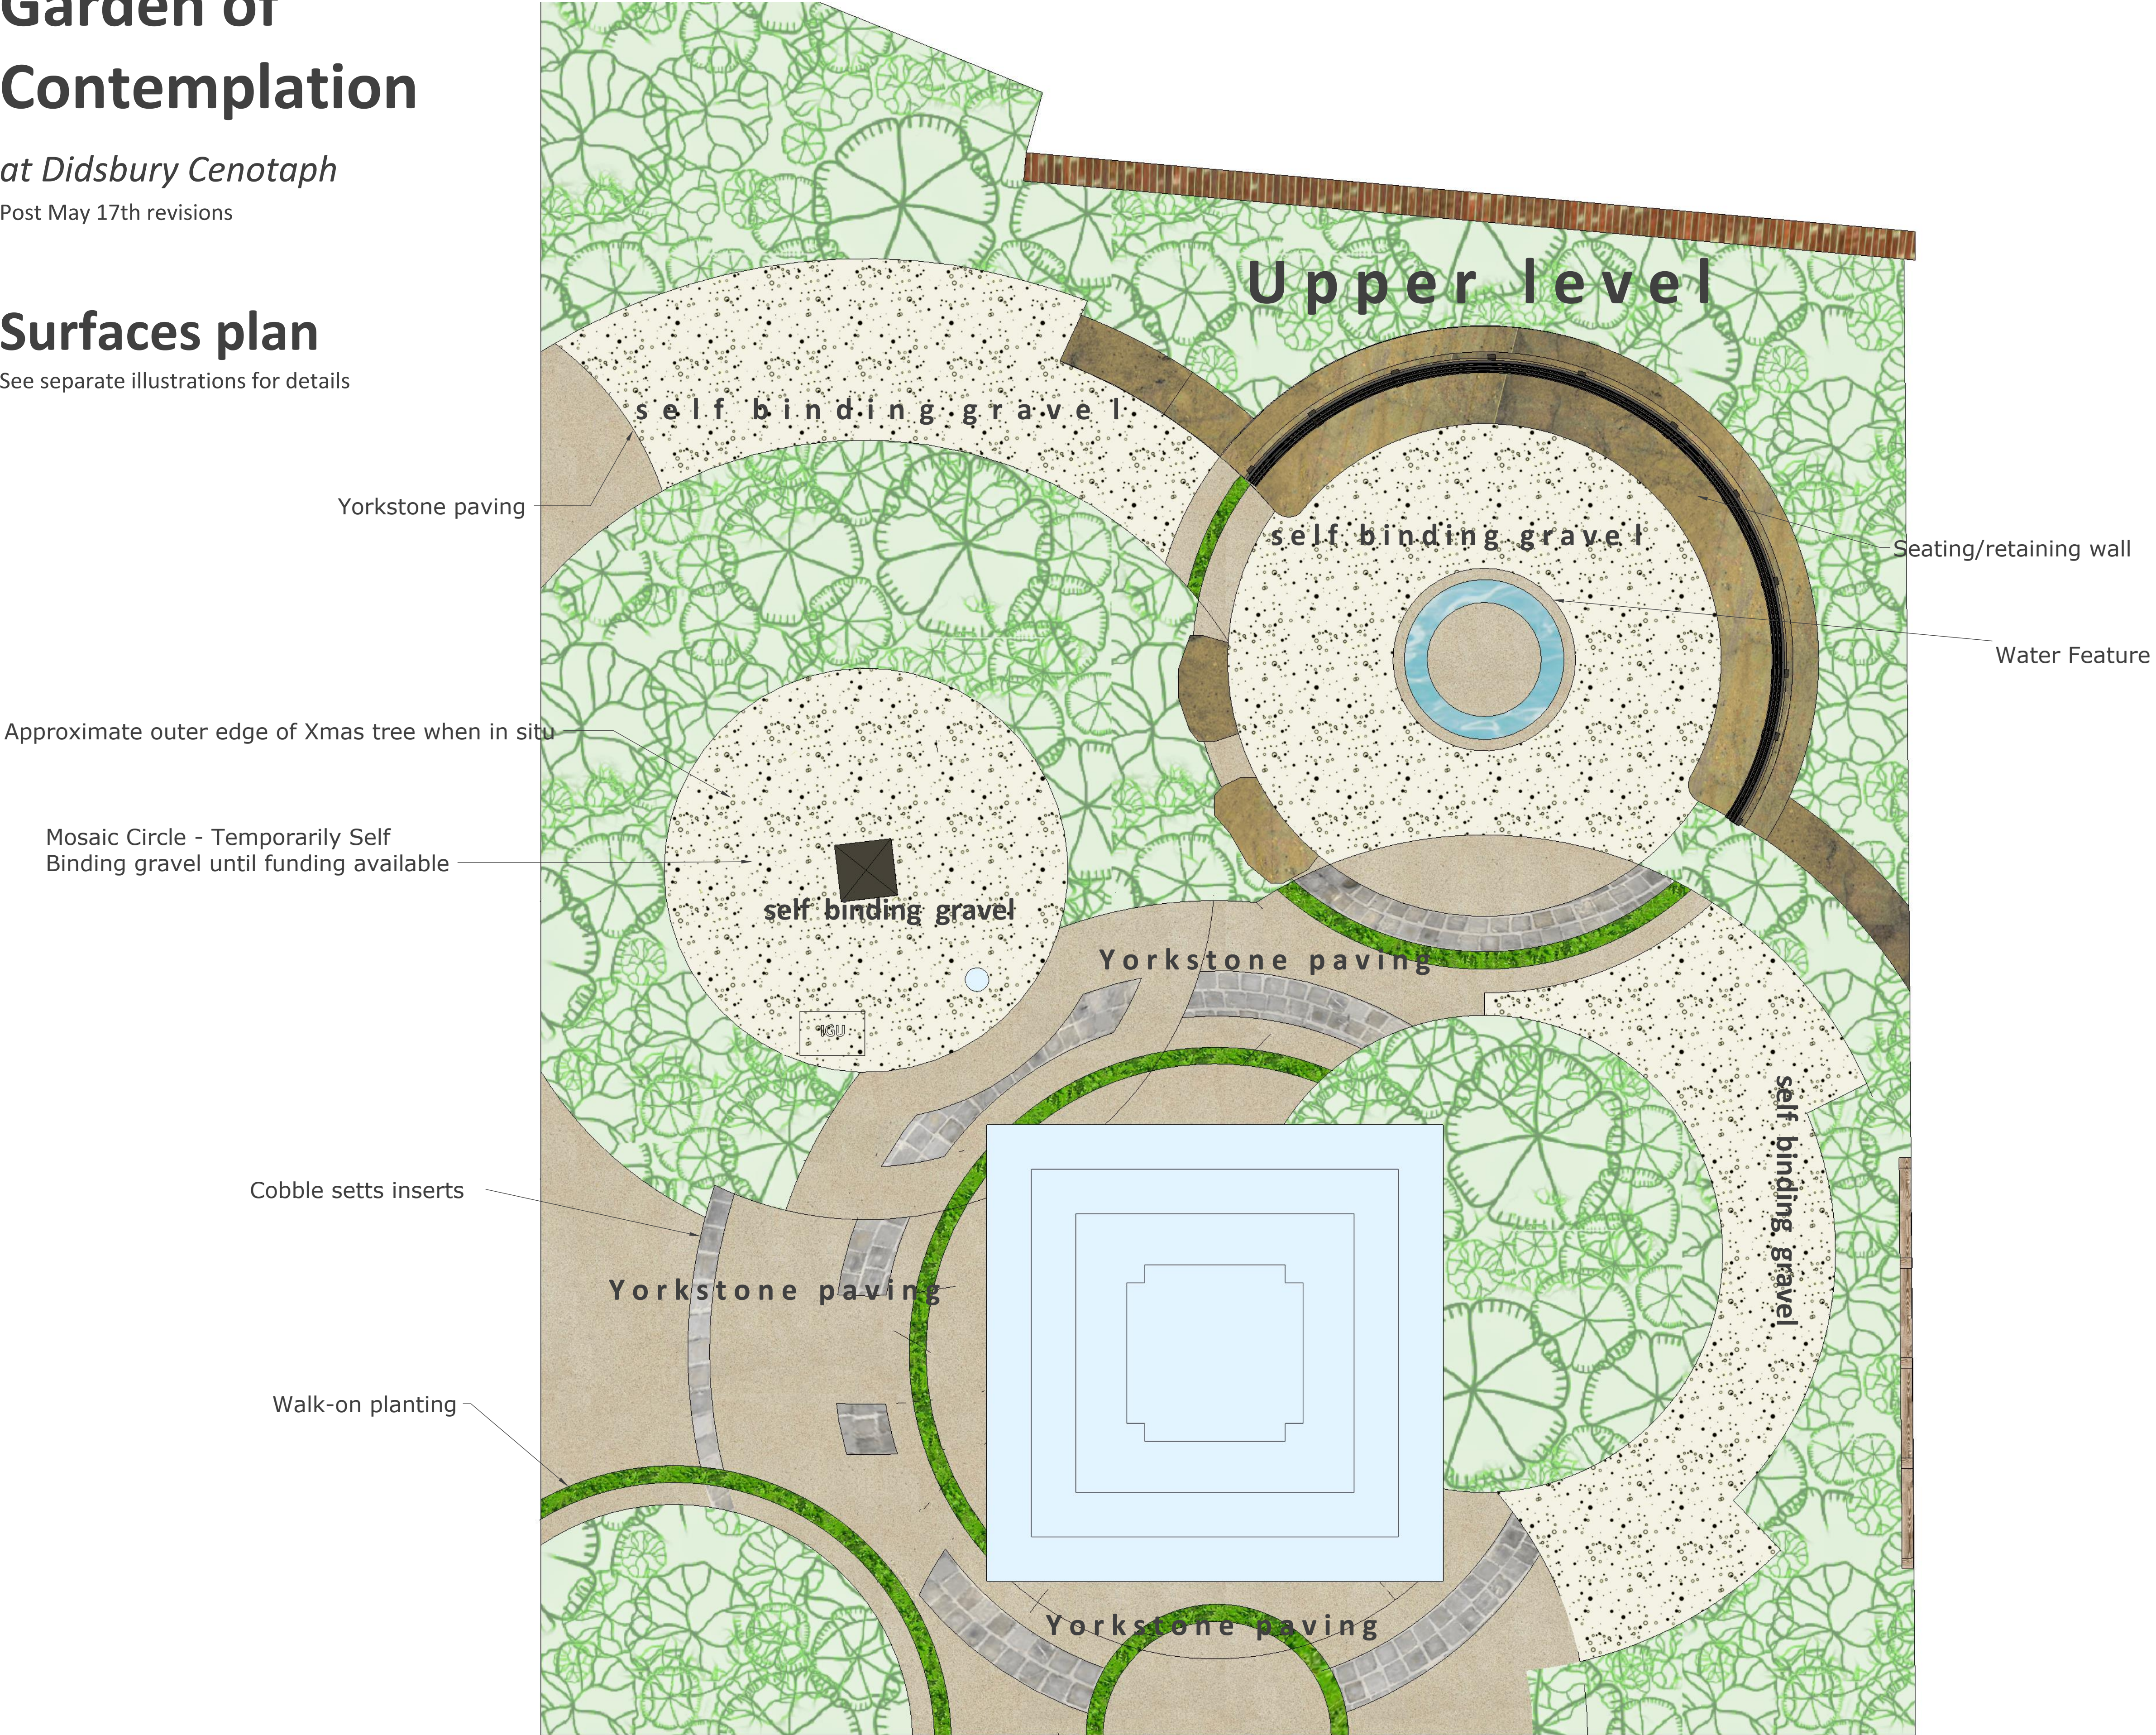

plan 1

Scale 1:30 @A1, 1:120 @ A4

Garden of Contemplation

at Didsbury Cenotaph

Post May 17th revisions

Gradients plan

Direction of falls:
Arrows point downhill

Max longitudinal fall: 5%


Max transverse fall: 2%

No paving falls to monument

Monument has protective soakaway at base

Soil is level at monument

Self binding gravel has 2% bilateral crossfall

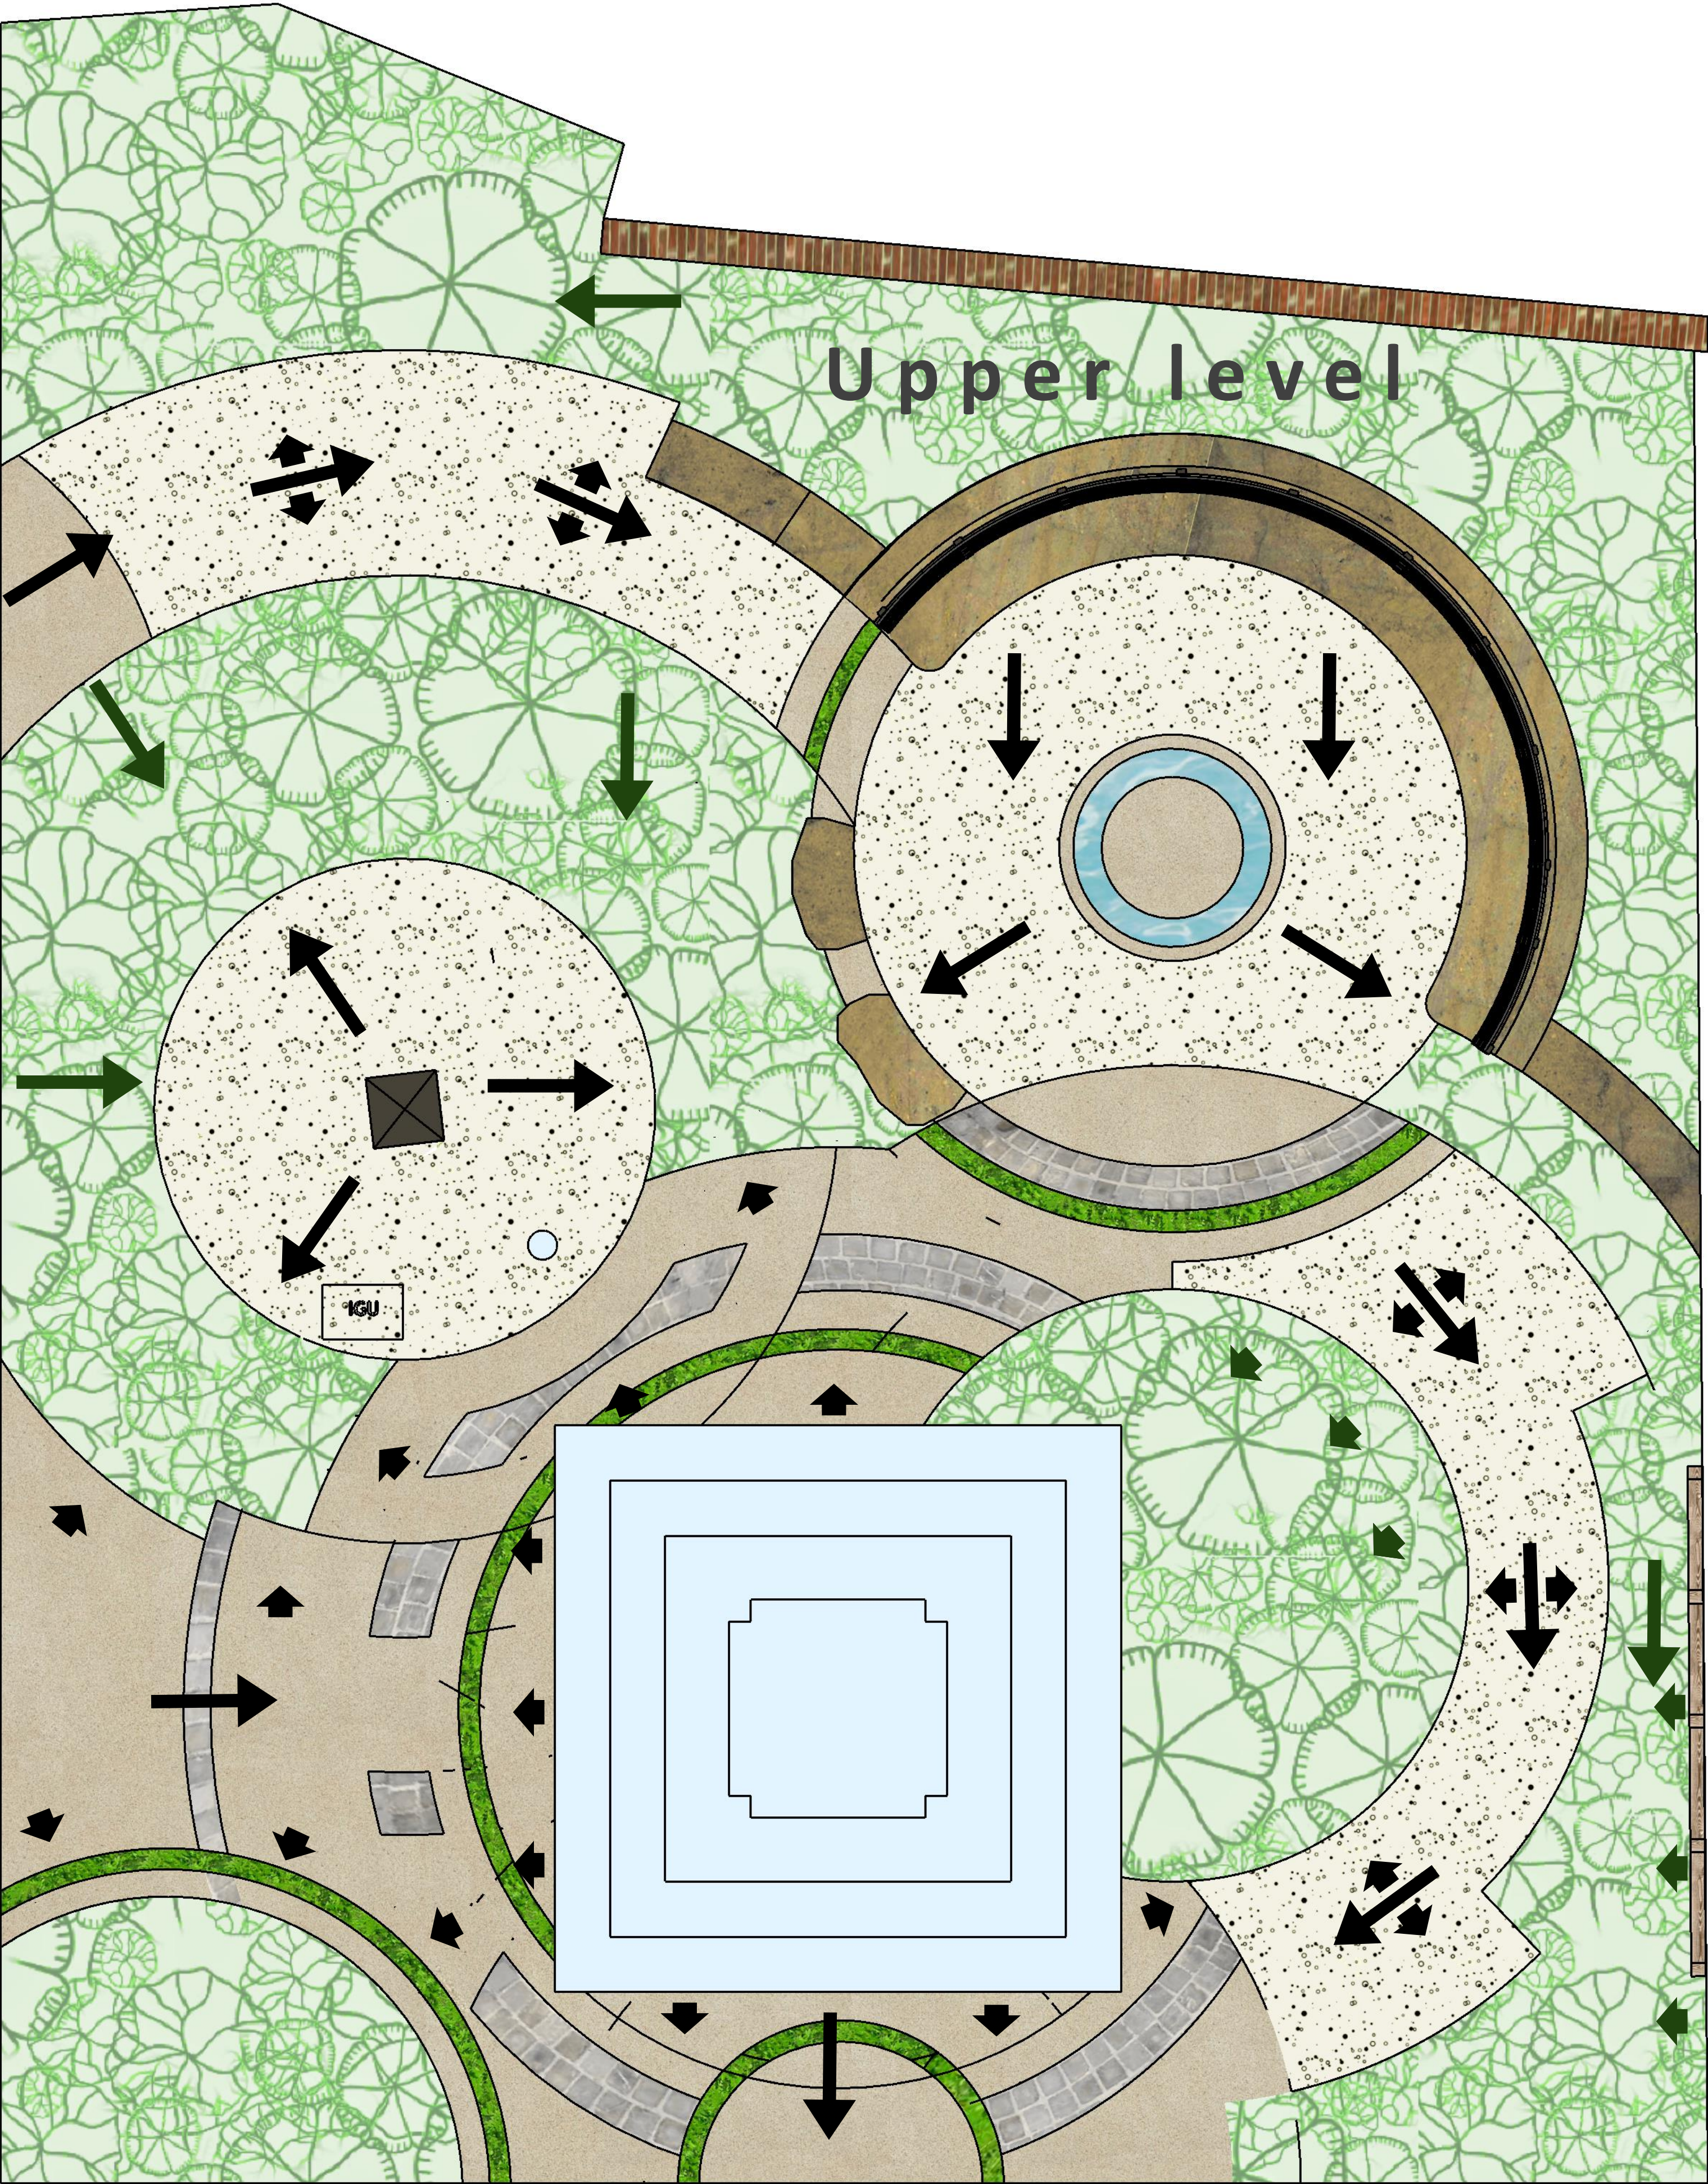

plan 2

Scale 1:30 @A1, 1:120 @ A4