
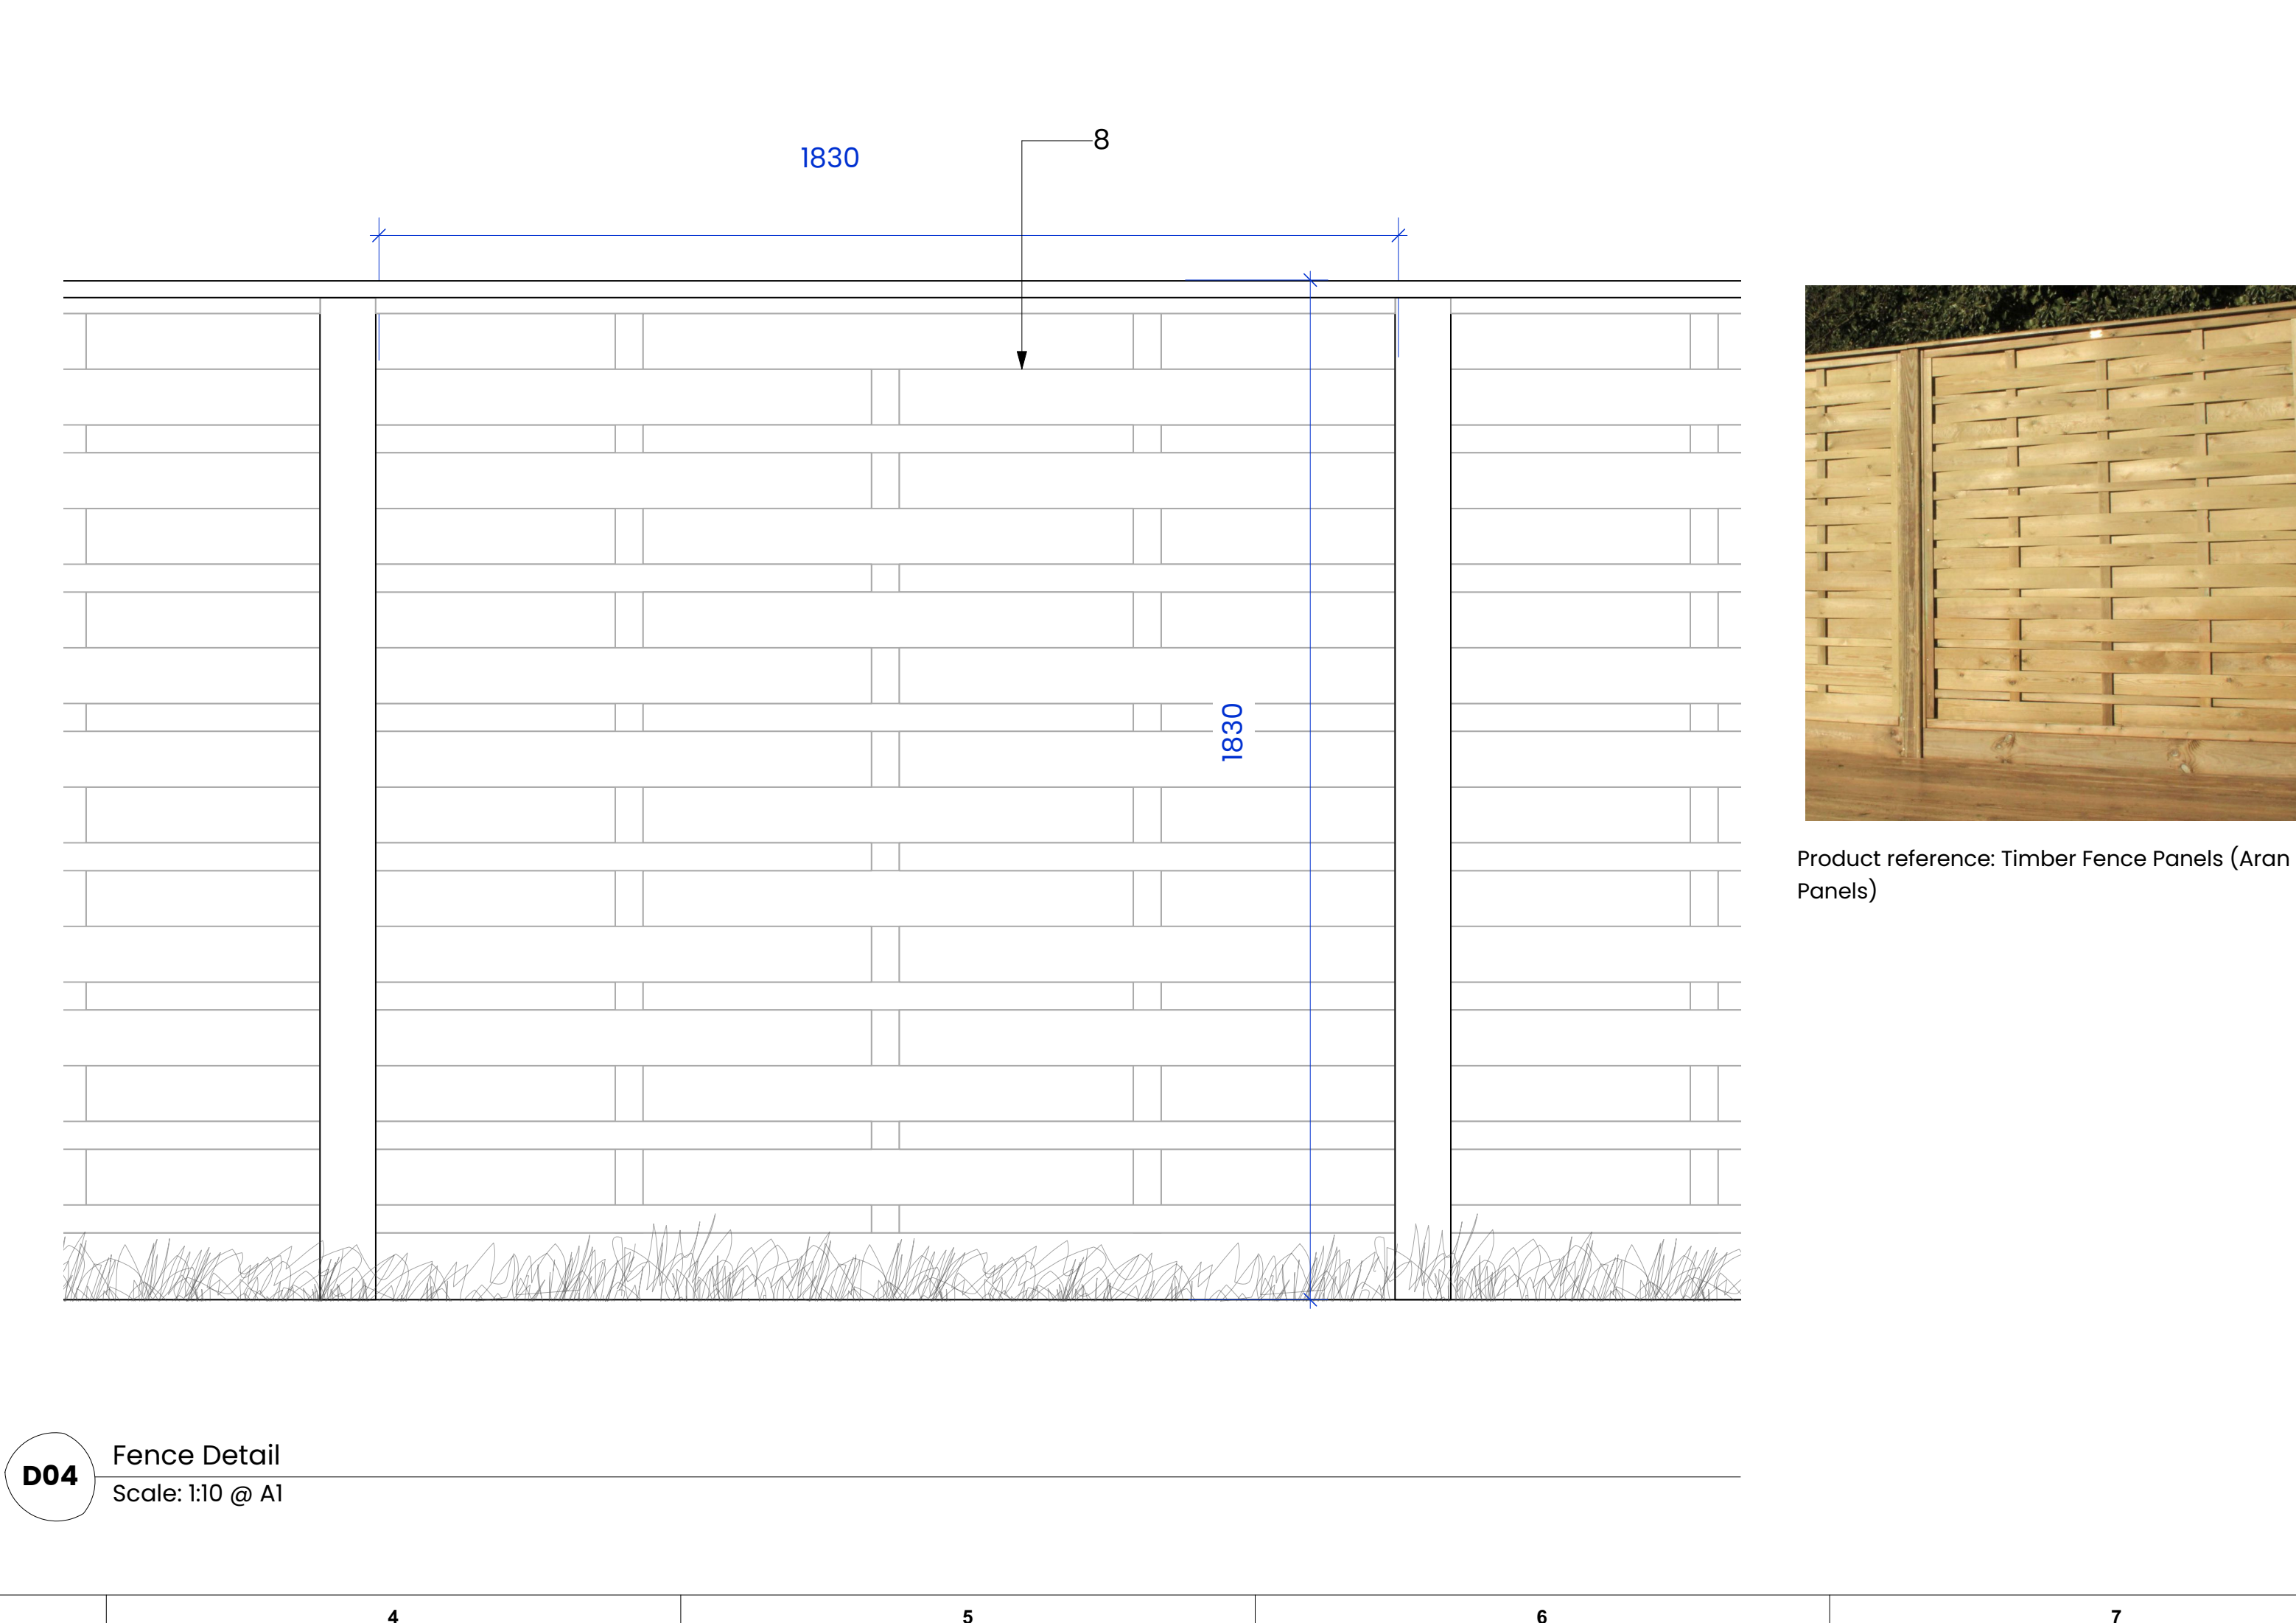


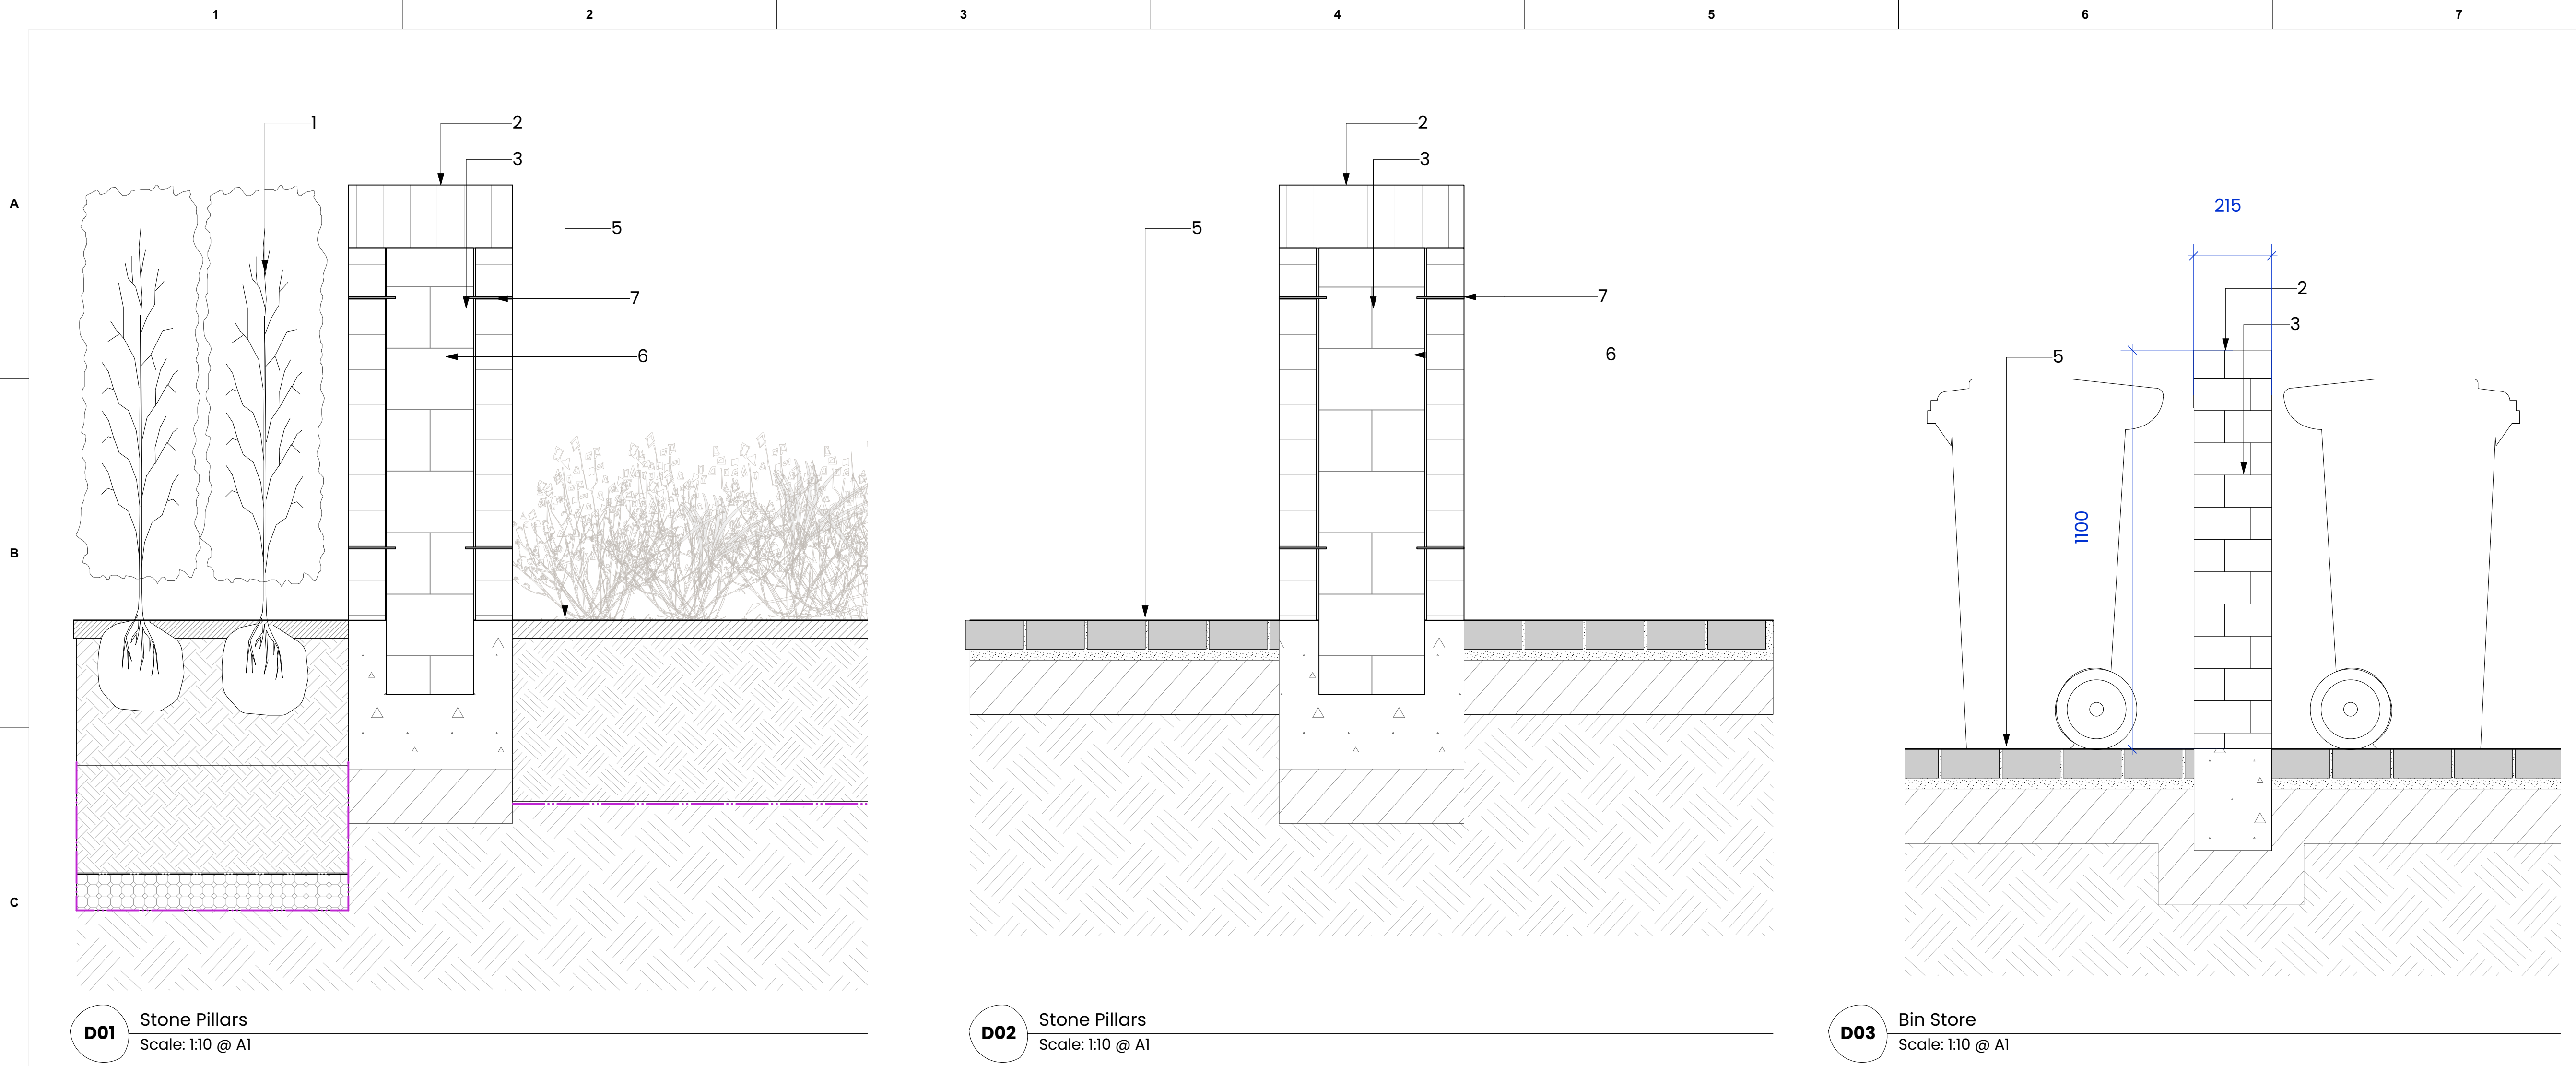

NOTES:

- DO NOT SCALE FROM THIS DRAWING. ALWAYS WORK TO NOTED DIMENSIONS.
- ALL SETTING OUT, LEVELS AND DIMENSIONS TO BE CHECKED ON SITE PRIOR TO THE INSTALLATION OF MATERIALS AND ANY DISCREPANCIES ARE TO BE BROUGHT TO THE ATTENTION OF THE CONTRACT ADMINISTRATOR IMMEDIATELY.
- THIS DRAWING MUST BE READ WITH THE RELEVANT SPECIFICATION DOCUMENTS AND DETAIL DRAWINGS. ANY DISCREPANCIES MUST BE BROUGHT TO THE ATTENTION OF THE CONTRACT ADMINISTRATOR IMMEDIATELY.
- THIS DRAWING IS COPYRIGHT PROTECTED AND MAY NOT BE REPRODUCED IN WHOLE OR PART WITHOUT WRITTEN AUTHORITY.
- ALL DIMENSIONS ARE IN MILLIMETRES UNLESS OTHERWISE STATED.

THIS DRAWING WAS PLOTTED ON:
11/09/2023

REVISION HISTORY				
DATE	REV	ZONE	DESCRIPTION	CHK
21/06/2023	C01		CONSTRUCTION ISSUE	OK
21/08/2023	C02		Wall updates	AD
11/09/2023	C03		Fence Detail	AD

KEY

- 1. Adjacent Soft surface- Depths vary-refer to Softworks 3000 series
- 2. Soldier course brick detail
- 3. Brick Facade to match architectural masonry
- 4. Engineering bricks
- 5. Ground level - refer to levels and drainage sheet 4001
- 6. Breeze block
- 7. Wall ties
- 8. Fence specification take from 253-External Works Specification-2023-08-01

Fencing systems
310 Post and panel fencing systems
1. Manufacturer: Jacksons Fencing
1.2. Product reference: Timber Fence Panels (Aran Panels)
3. Post foundations: Set in concrete.
4. Site applied finishes: Jakcure® Cut Treatment for all timber cut on site.

DESIGN INTENT

To be read in conjunction with engineer's and manufacturers drawings

Client:
Wates Construction

Project:
Rodney St Ancoats

Drawing Title:
Interface Details 04

Created By	Checked By	Scale	Sheet Size
OK	MW	As Shown	A1

Project Number	Originator	Volume	Level	File Type	Discipline	Number
RODSTA	LYR	XX-ZZ-D---	L-6009			

Work Stage	Status	Revision
Stage 4	A1	C03