




PROPOSED INTERNAL ELEVATION A-A

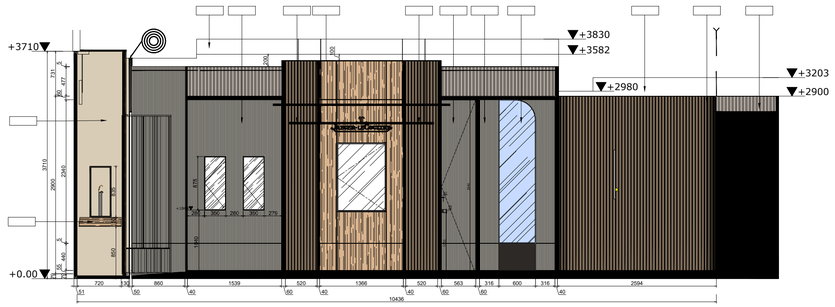

PROPOSED INTERNAL ELEVATION B-B

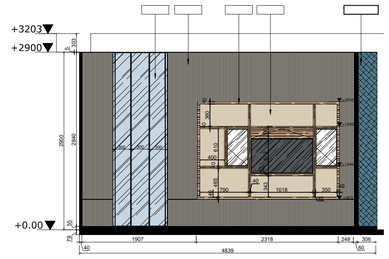


PROPOSED INTERNAL ELEVATION D-D

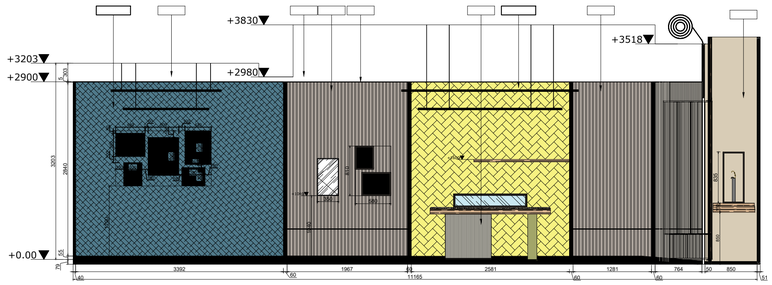


PROPOSED INTERNAL ELEVATION C-C

	JAEGER - LECOULTRE FINISHES		JAEGER - LECOULTRE FINISHES
Key Value	Keynote Text	Key Value	Keynote Text
WP-01	Aponia sound of colour	GL-01	P2A Glass, Extra Clear Glass
PT-01	White paint/ Emulsion RAL9001	GL-03	Clear Mirror
PT-02	Cream Stucco/Warm grey art paint RAL 1013	SJ-W-03	Arte/Marqueterie Optique 72760 Beige
MT-01	Burnished Black coated metal	SJ-W-04	Omexco/Sycamore, Chevron SYC3150
TI-01	Oak veneer plain	ST-03	Ivory Corian Ribbed-Clam Shell
TI-02	Oak veneer ribbed	TP-02	Beige Canvas

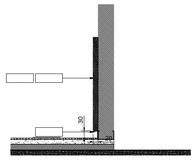


PANERAI SKIRTING AND SHADOW GAP


SCALE 1:12.5

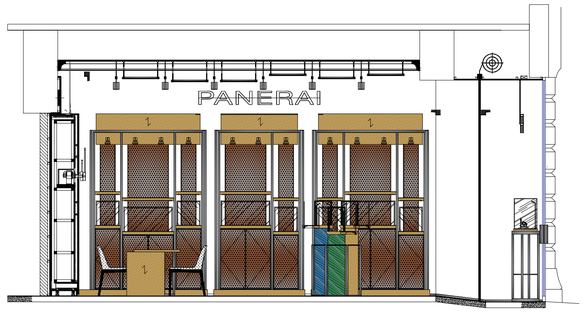

PROPOSED INTERNAL ELEVATION E-E

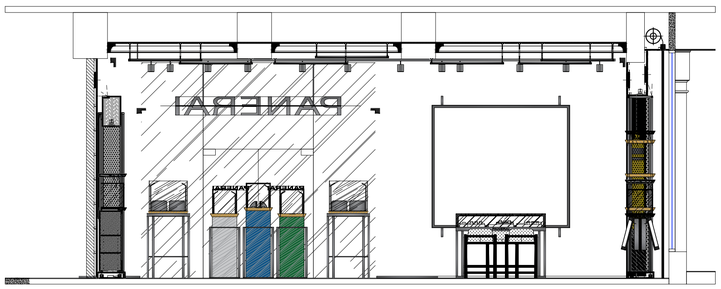


PROPOSED INTERNAL ELEVATION F-F

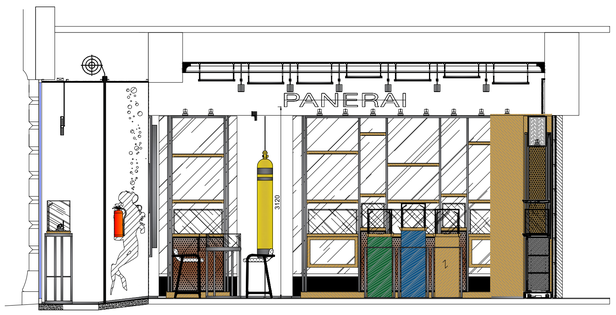

PROPOSED INTERNAL ELEVATION G-G



PROPOSED INTERNAL ELEVATION H-H

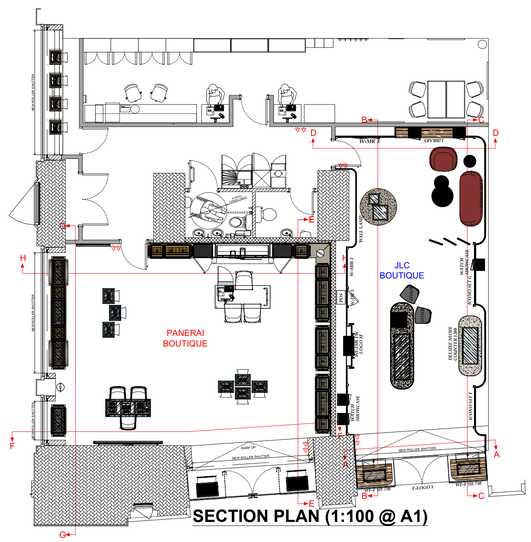

SECTION PLAN (1:100 @ A1)

NOTES

REVISIONS
Rev A: JLC amended to new feasibility 14.04.23
Rev B: No Change 14.04.23
Rev C: No Change 03.05.23
Rev D: Revised to new Feasibility 13.07.23
Rev E Panerai layout amended 08.09.23
Rev F: No Change 11.09.23

PRELIMINARY

REFERENCE DRAWINGS
MANSELL DESIGN SURVEY

FIT OUT TYPE
BRANDED BOUTIQUES

PROJECT
PANERAI / JLC
1 ST ANN'S SQUARE
MANCHESTER
M2 7EF

DESCRIPTION
PROPOSED INTERNAL ELEVATIONS

SCALE	DATE
1:50	16.02.23
DRAWN BY	JOB No.
P.J.T.	22.065
DRAWING No.	REVISION
1615-03-06	F

SIGNET JEWELERS
Store Development

COPYRIGHT IS RESERVED BY SIGNET TRADING Ltd. AND IS ISSUED ON THE CONDITION THAT IT IS NOT COPIED OR DISCLOSED BY OR TO ANY UNAUTHORISED PERSONS WITHOUT PRIOR CONSENT FROM SIGNET TRADING LTD

THIS DRAWING SHOULD NOT BE SCALED. THE CONTRACTOR SHOULD CHECK ALL DIMENSIONS ON SITE. ANY ERROR OR OMISSION SHOULD BE REPORTED TO SIGNET TRADING Ltd.