


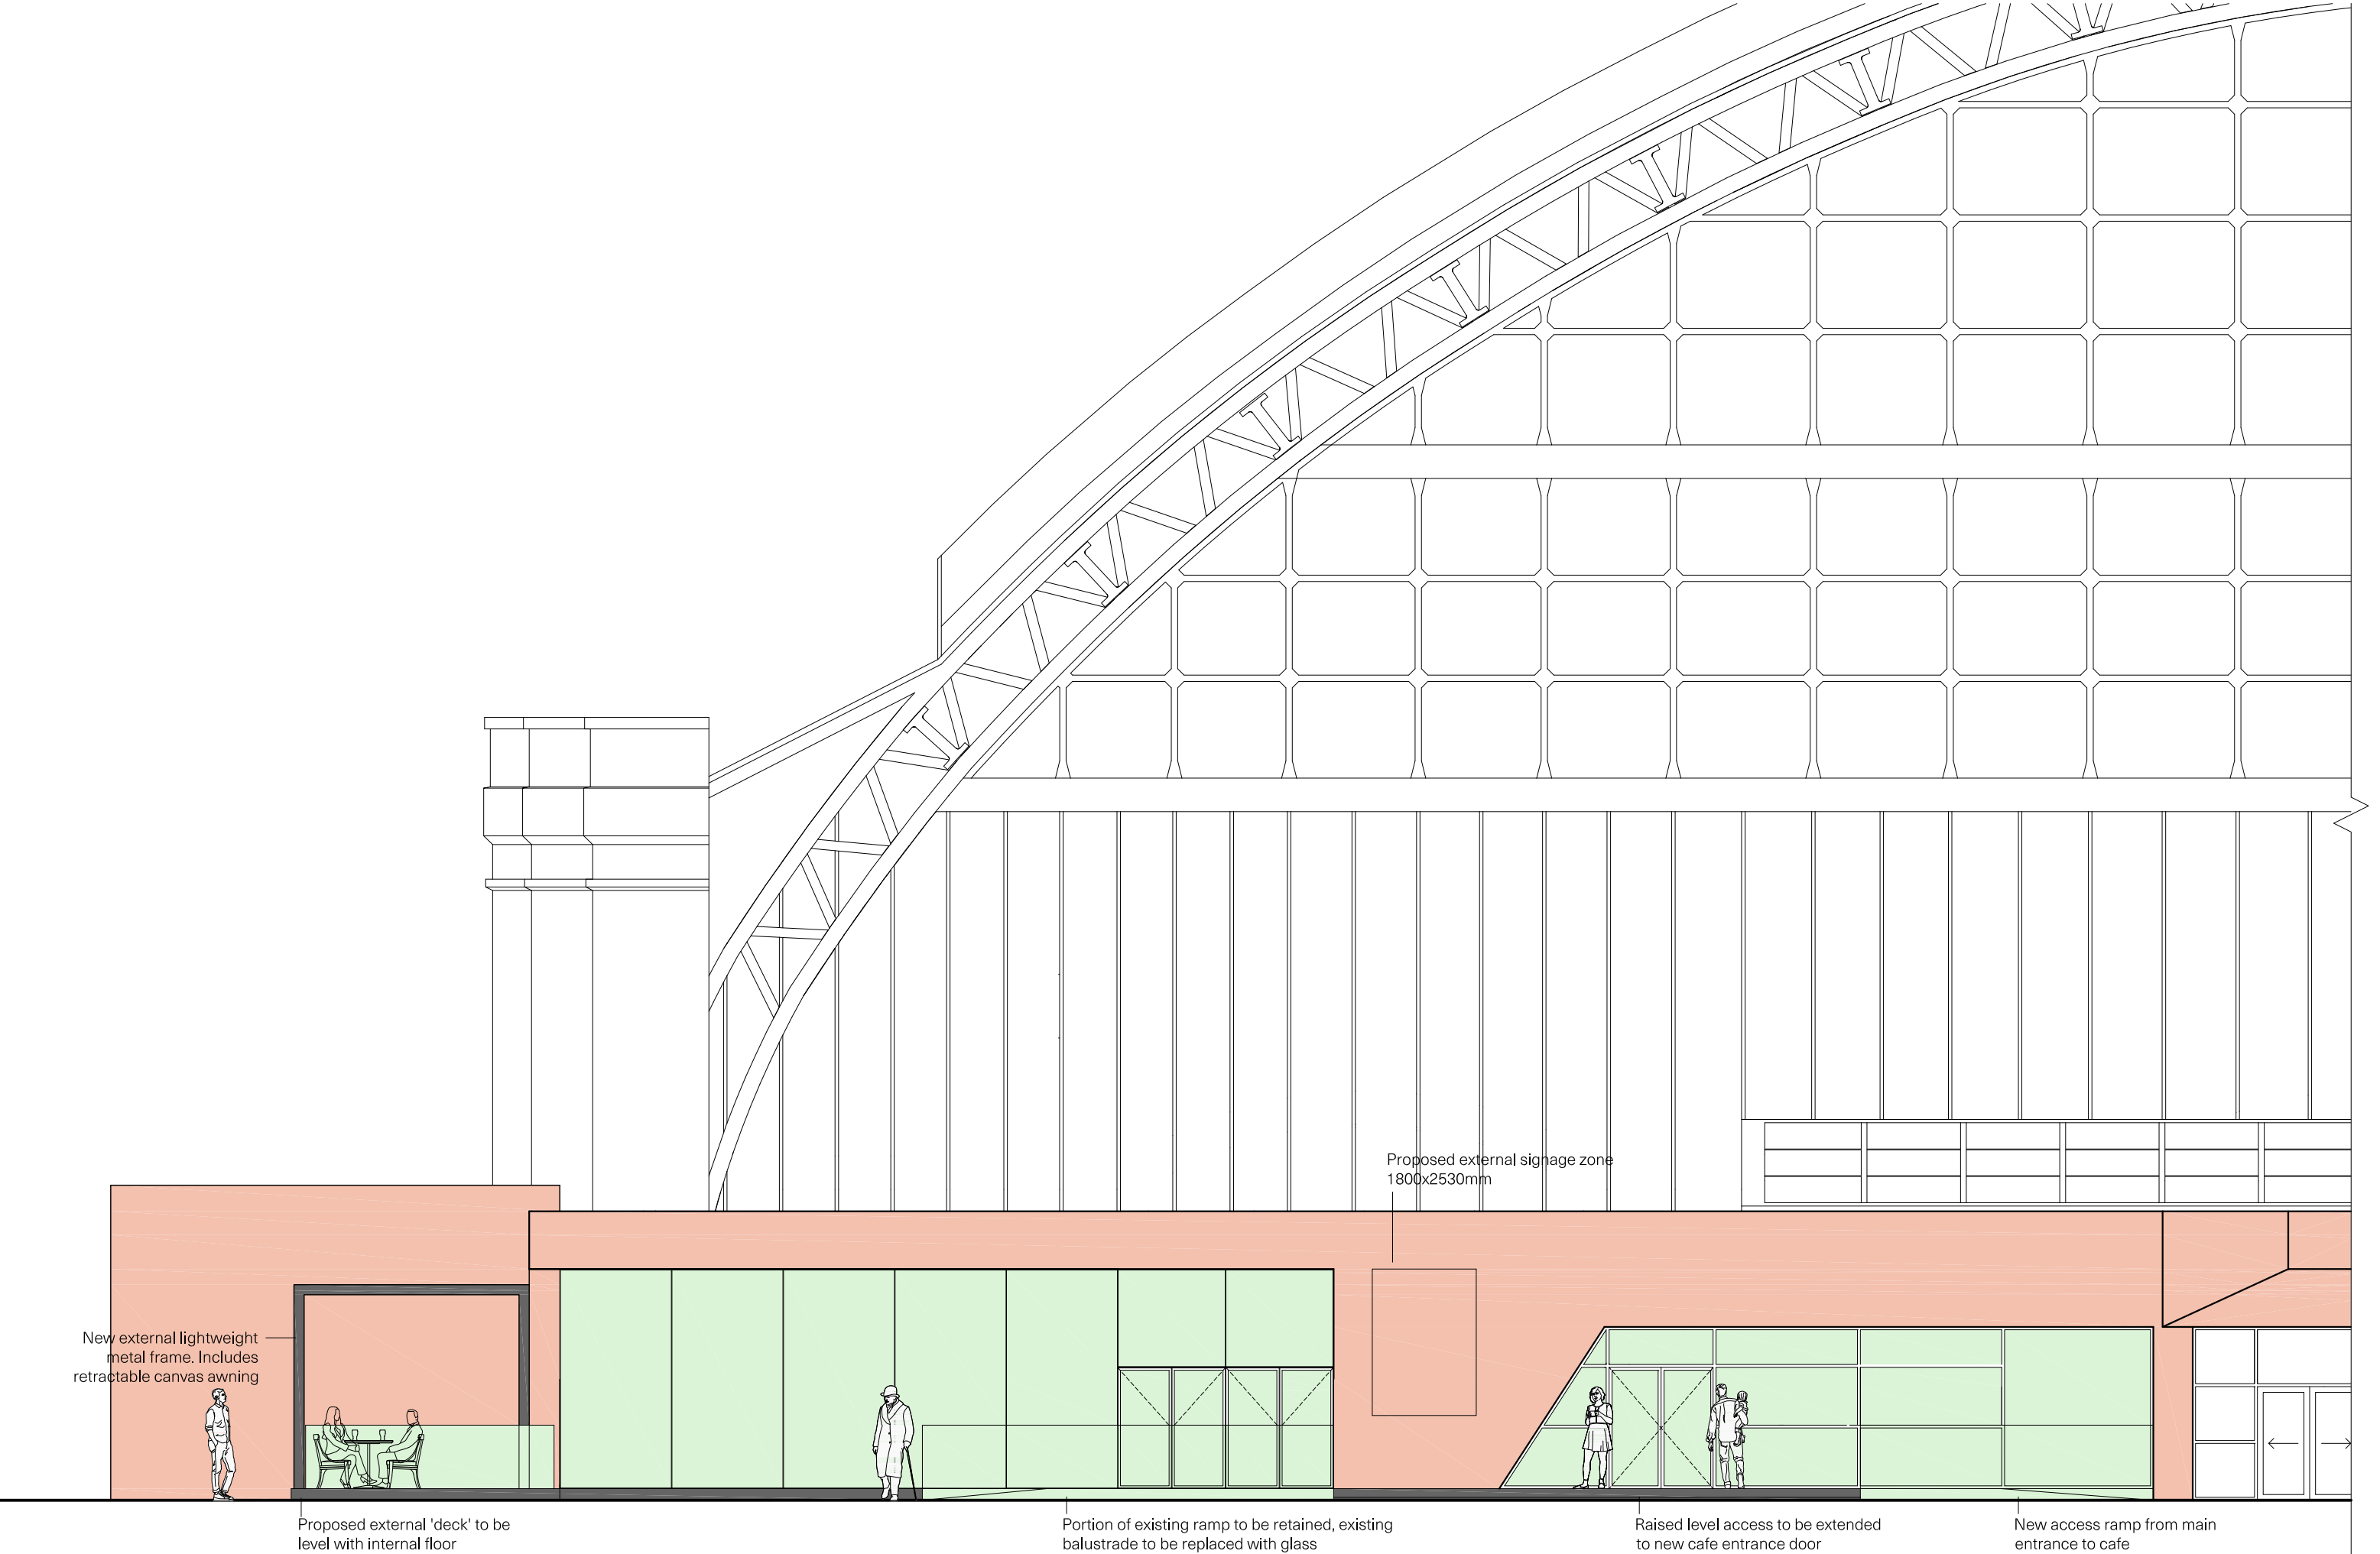

PROPOSED NORTH EAST ELEVATION