



Note:
Do not scale from this drawing.
Dimensions are to be checked on site.
If in doubt please ask.

General Notes


The existing general arrangement base drawings (plans, sections and elevations) are based upon 2010 data and in some instances, may not reflect the current arrangement. Dimensions and arrangements must be checked for accuracy onsite by the contractor, prior to any works commencing, ordering or manufacture / fabrication of any elements or components.

Any discrepancies / irregularities must be reported to the CA immediately.


No work shall commence until any such discrepancies have been resolved.

Limitations

The drawings are based upon existing data and no concealed and / or hidden spaces have been exposed and / or opened up for inspection, unless specifically highlighted. Therefore, the arrangement and interfacing illustrated across details are purely indicative / approximate only. The accuracy of the survey data graphically presented cannot be confirmed. These drawings are for tender purposes only.

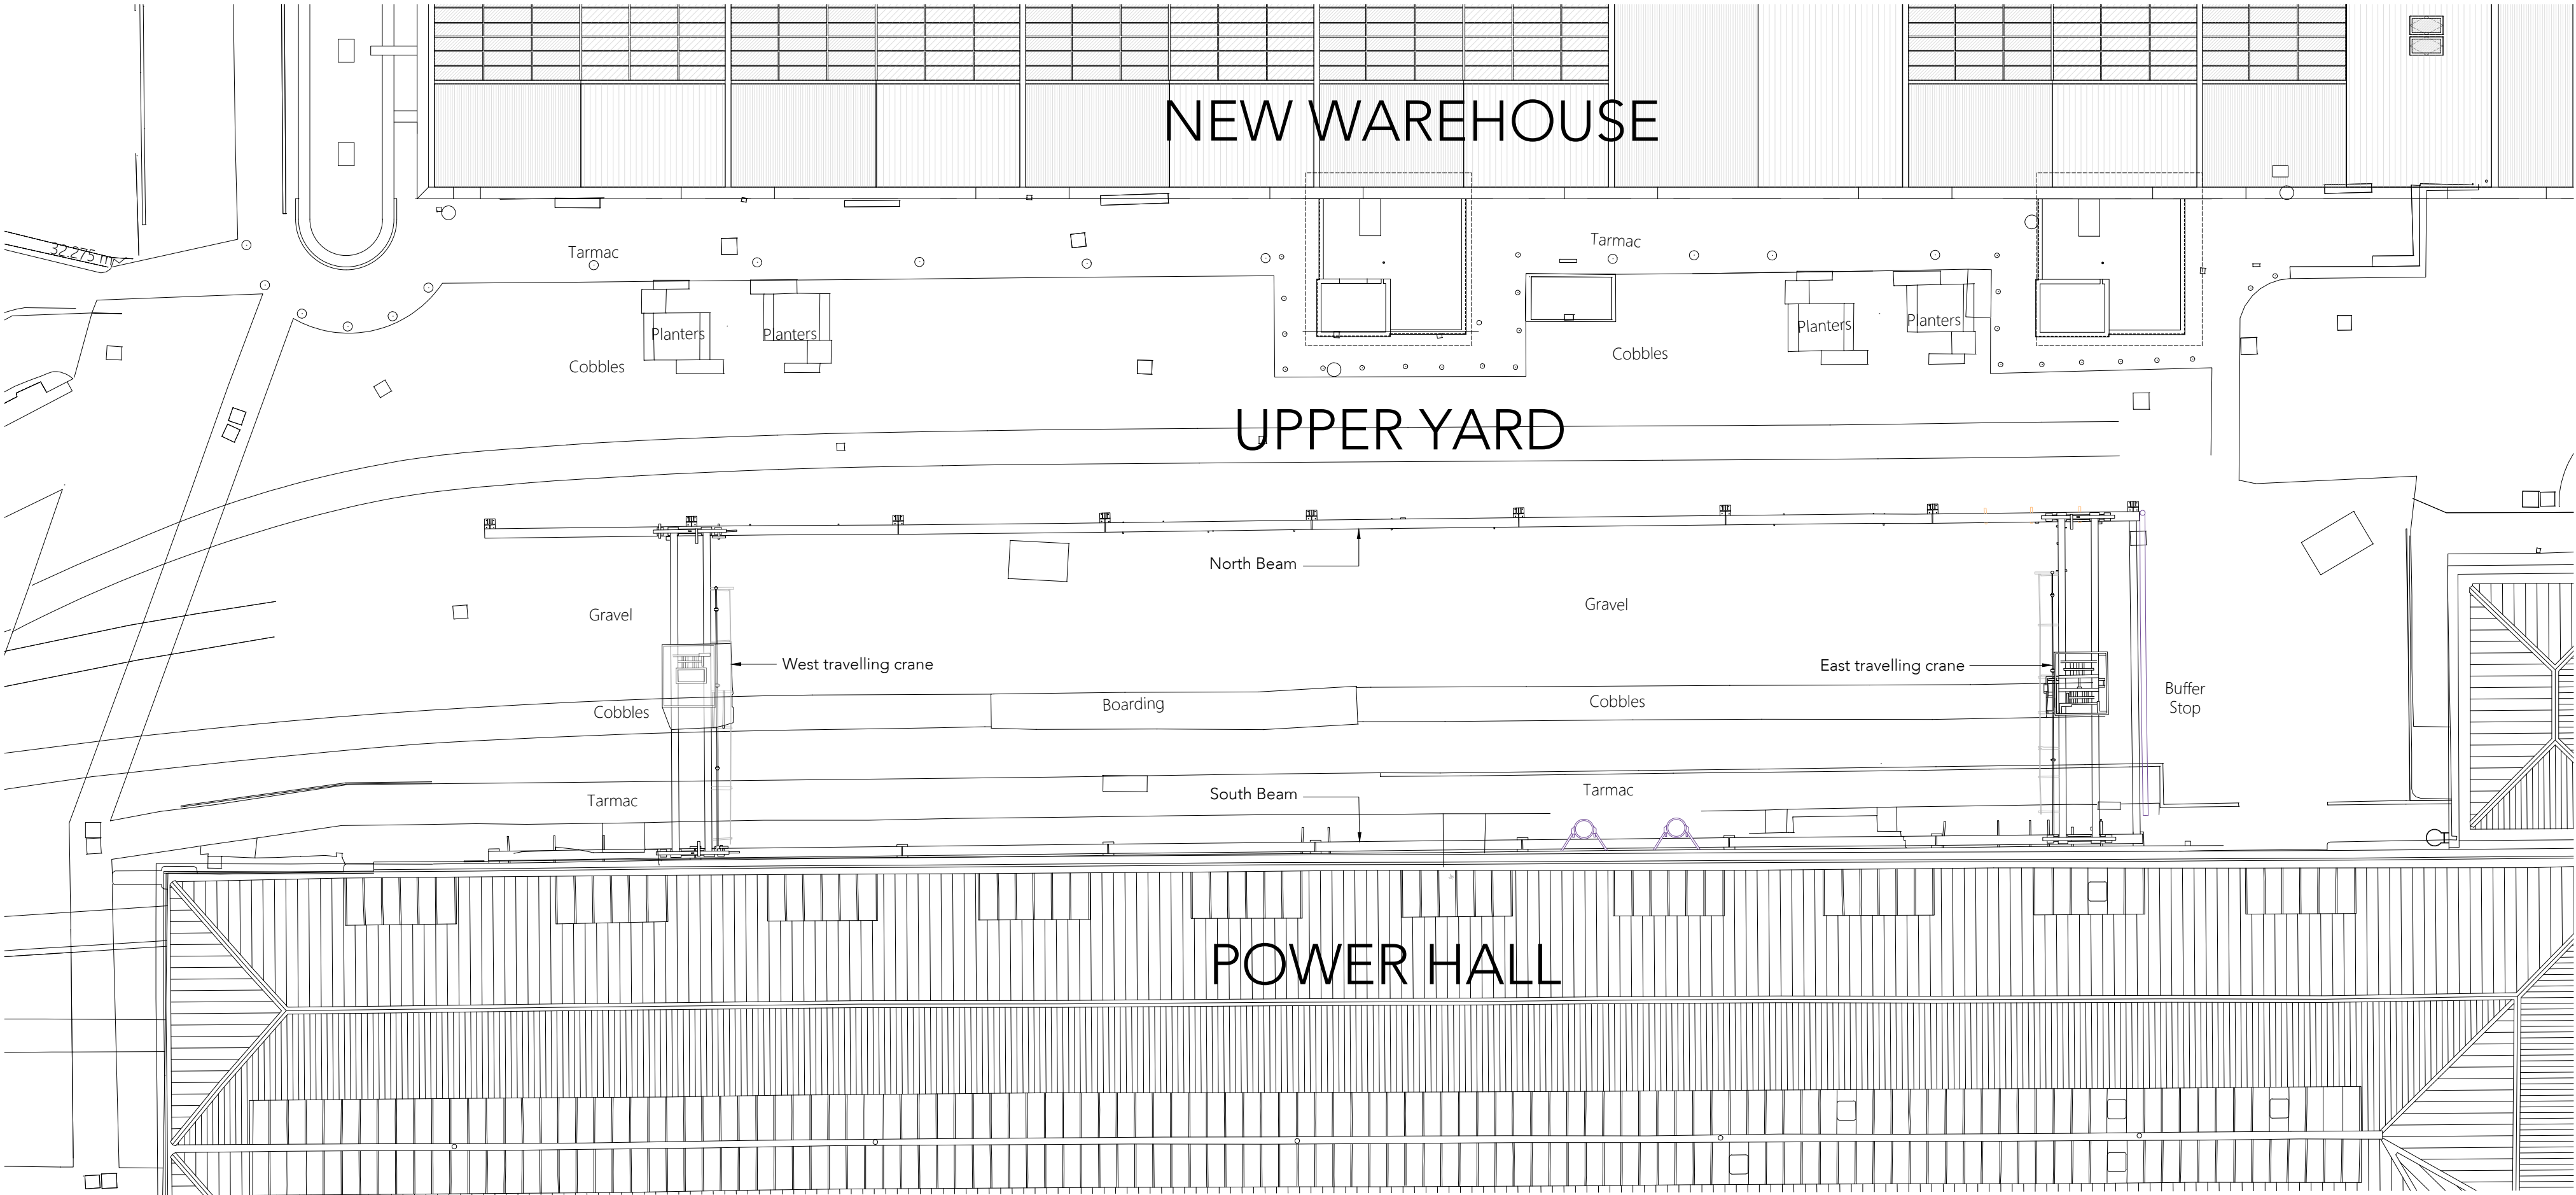

Beam Level Plan as Existing
Scale 1:200

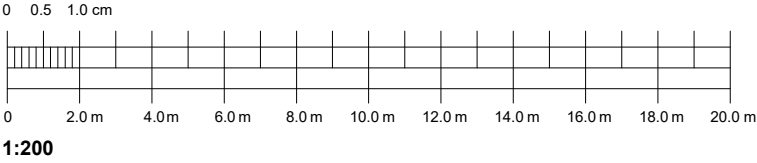

P1 01/09/23 Planning Issue
PL

Rev Date/Ints Details

© The moral rights of the author are hereby asserted.
This drawing and design is the sole property of Buttress Ltd and must not be reproduced without permission.
Buttress Ltd is Registered in England and Wales: 13303773

SCIENCE+
INDUSTRY
MUSEUM

Buttress

41 Bangal St
Manchester
M4 6AF

0161 236 3303
contact@buttress.net
www.buttress.net

Project Title GANTRY
Client SCIENCE & INDUSTRY MUSEUM
Location MANCHESTER

Drawing Title Gantry
Beam Level Plan
As Existing

Date 23/11/22 Scale 1:200
Checked EG Orig Paper Size A1

Status PLANNING

Project: Origin: Zone: Level: Type: Disc: Number: Rev:

9488 - BUT - G - BL - DR - A - (01)003 - P1

