




© Survey Operations Limited 2019
Reproduction in whole or in part by any means
is prohibited without the prior permission of
Survey Operations Limited.

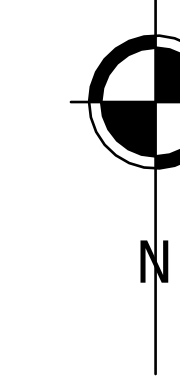

Note:

Orientation to existing site grid.

All levels relate to existing site datum.

Survey Control Markers established for Mapping purposes only and should not be used for Construction without the written approval of Survey Operations Ltd.

Drainage information must be verified with local authority records before use

Levels in parenthesis indicate top of walls.

SURVEY STATIONS				
Name	East (m)	North (m)	Height (m)	

STANDARD REFERENCE & ABBREVIATIONS:

[illegible]

1	2		
3	4	5	
6	7	8	
	9	10	
		11	12
		13	14

Survey

Smith Street, Skelmersdale, Lancs. WN8 8LN
Tel: 01695 725662 Fax: 01695 51816
Email: mail@survops.co.uk - www.survops.co.uk

Client	City Football Group
Drawing Title	Topographical Survey of Land at: Etihad Campus Manchester
Sheet 4 of 14	

Scale(s)	1:200	Surveyor	Va
Date	June 19	Drawn	DI
Job Number	19D065	Checked	TP

Sheet Size & Drg Number & Revision
A0 19D065/004



© Survey Operations Limited 2019
Reproduction in whole or in part by any means
is prohibited without the prior permission of
Survey Operations Limited.



Note:

Orientation to existing site grid.
All levels relate to existing site datum.
Survey Control Markers established for
Mapping purposes only and should not be
used for Construction without the written
approval of Survey Operations Ltd.
Drainage information must be verified
with local authority records before use.
Levels in parenthesis indicate top of wall.
A - 07/06/19 - Additional drainage information
added.

SURVEY STATIONS			
Name	Eastings	Northings	Height

STANDARD REFERENCE & ABBREVIATION:

[illegible]

1	2		
3	4	5	
6	7	8	
	9	10	
		11	12
		13	14

Survey

Smith Street, Skelmersdale, Lancs. WN8 8LN
Tel: 01695 725662 Fax: 01695 51816
Email: mail@survops.co.uk - www.survops.co.uk

Client
City Football Group

Drawing Title
Topographical Survey of Land at:
Etihad Campus
Manchester
Sheet 7 of 14

Scale(s)	1:200	Surveyor	
----------	-------	----------	--

Date	June 19	Drawn	
------	---------	-------	--

Job Number	19D065	Checked	-
------------	--------	---------	---

Sheet Size & Drg Number & Revision
A0 19D065/007



A - 07/06/19 - Additional drainage information

SURVEY STATIONS				
Name	Eastings	Northings	Height	

[R].....Assigned File#	IL.....Invest Level
------------------------	---------------------

[illegible]

1	2		
3	4	5	
6	7	8	
	9	10	
		11	12
		13	14

Smith Street, Skelmersdale, Lancs. WN8 8LN
Tel: 01695 725662 Fax: 01695 51816
Email: mail@survops.co.uk - www.survops.co.uk


Client
City Football Group

Drawing Title
Topographical Survey of Land at:
Etihad Campus
Manchester
Sheet 12 of 14


Scale(s)	1:200	Surveyor	Van
----------	-------	----------	-----

Date	June 19	Drawn	DIF
Job Number	19D065	Checked	TP

Sheet Size & Drg Number & Revision
A0 19D065/012

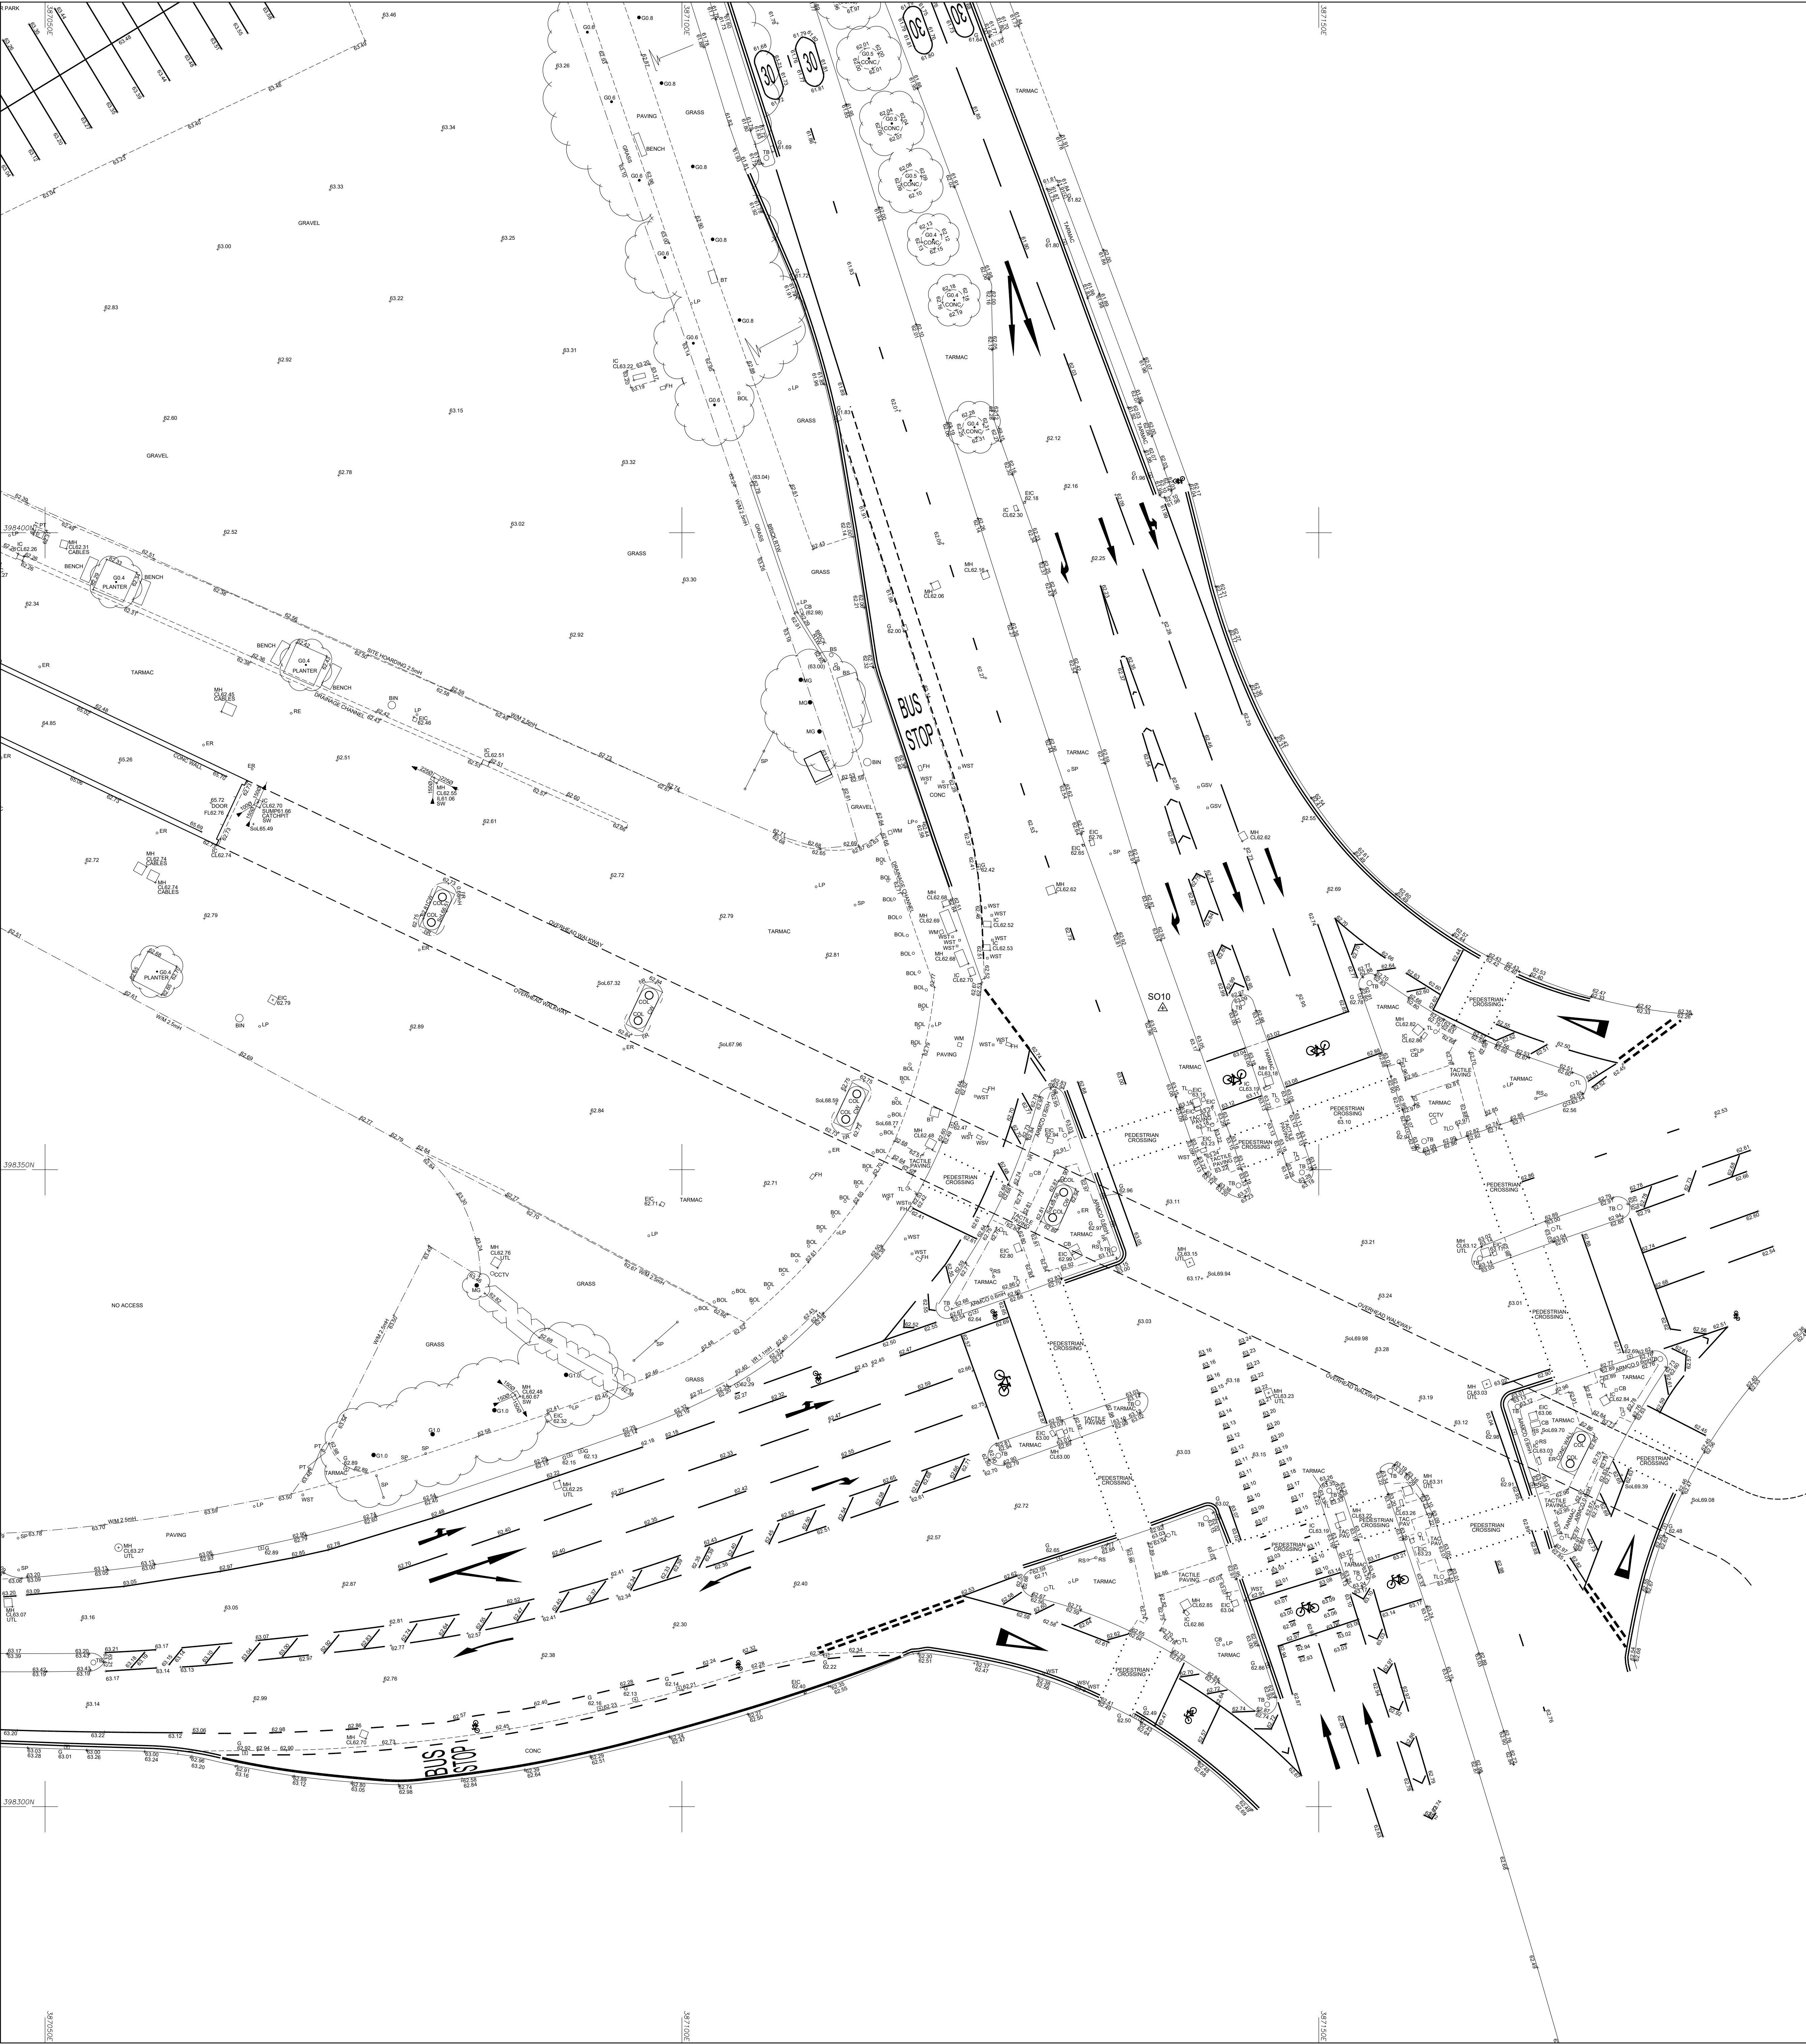

© Survey Operations Limited 2019
Reproduction in whole or in part by any means
is prohibited without the prior permission of
Survey Operations Limited.

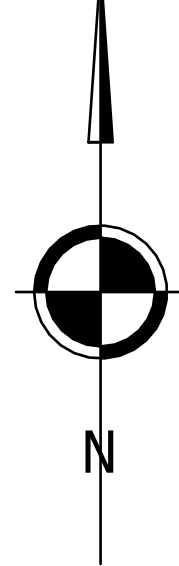

Note:
Orientation to existing site grid.
All levels relate to existing site datum.
Survey Control Markers established for
Mapping purposes only and should not be
used for Construction without the written
approval of Survey Operations Ltd.
Drainage information must be verified
with local authority records before use
Levels in parenthesis indicate top of walls.
A - 07/06/19 - Additional drainage information
added.

SURVEY STATIONS			
STANDARD REFERENCE & ABBREVIATIONS			
