


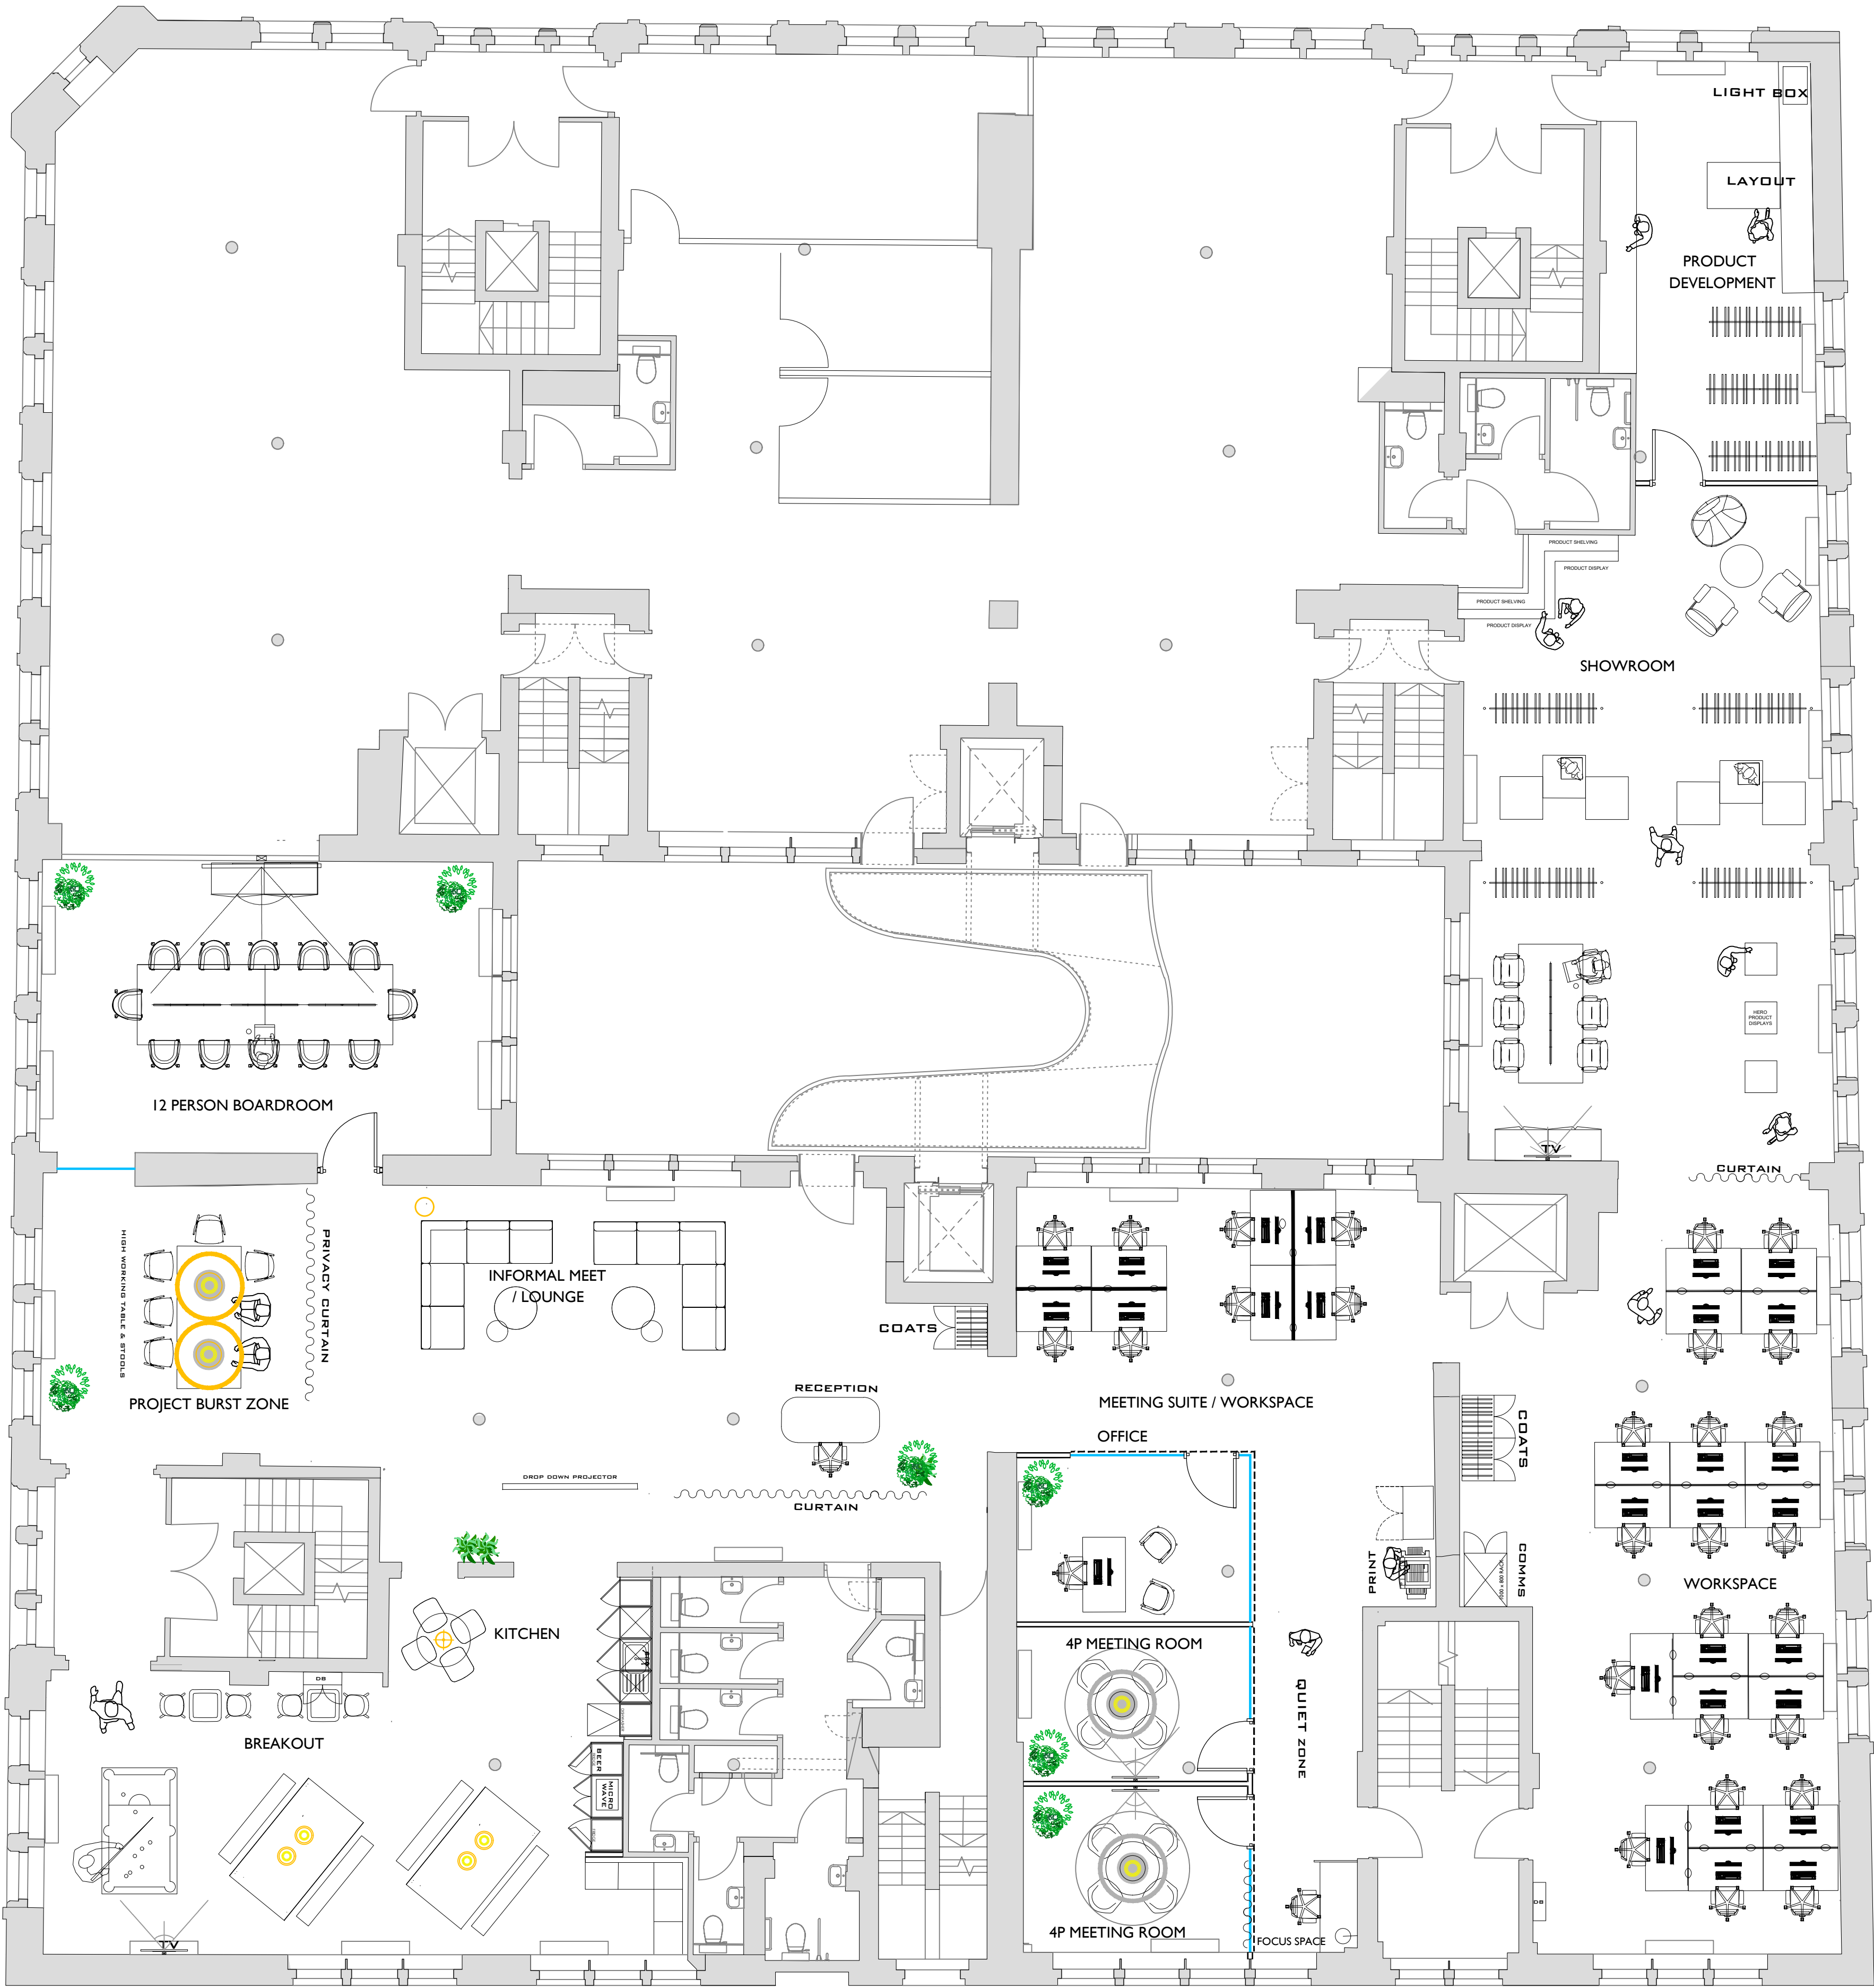

NOTE: ALL DIMENSIONS TO BE CHECKED ON SITE
NO DIMENSIONS TO BE SCALED UNLESS
OTHERWISE STATED.

DRAWING STATUS

LISTED BUILDING CONSENT

REV.	DESCRIPTION	DATE/INITIAL
A	AMENDED BLUE WITH COMMENTS RECEIVED 23.10.23	31.10.23/SR

adt workplace
THE WORKPLACE | 122BBA COURT | CHESTER ROAD | MANCHESTER | M14 6LN
T: 0161 655 0290 www.adtworkplace.com

DEVELOPMENT	PHIL SHEPHERD
PROJECT MANAGER	
DESIGN	DRAWN BY STACEY NOLAN
SCALE@A1	1:75
DATE	27.09.23
PROJECT	XLB 2nd FLOOR FOURWAYS HOUSE MANCHESTER

DRAWING NO.	REVISION
E2678_02_20_100	A

DRAWING TITLE
PROPOSED SECOND FLOOR
GENERAL ARRANGEMENT