



1 CONCRETE RAISED KERB DETAIL
1 : 10

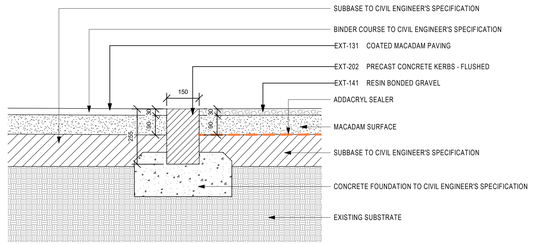

2 TYPICAL CONCRETE FLUSHED KERB TARMAC-RESIN BONDED DETAIL
1 : 10

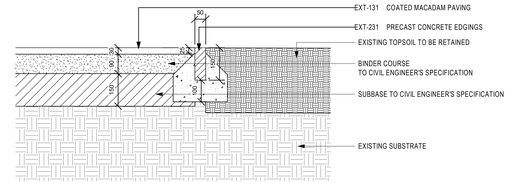

3 TYPICAL CONCRETE EDGING TARMAC-SOFT DETAIL
1 : 10

4 TYPICAL CONCRETE EDGING PERMEABLE TARMAC DETAIL
1 : 10

Suitability Code (as defined in ISO 19650-2:2018)

Work in Progress (WIP)
S0 - Initial Status

Shared (Non- Contractual)
S1 - Suitable for co-ordination
S2 - Suitable for information
S3 - Suitable for review & comment
S4 - Suitable for stage approval
S5 - Withdrawn
S6 - Suitable for PIM authorisation
S7 - Suitable for AIM authorisation

Published (Contractual)
A1, A2, A3, Etc - Authorised and accepted
B1,B2,B3, Etc. - Partial sign-off (with comments)

Published (AIM Acceptance)
CR - As constructed record document

KEY PLAN



THIS DRAWING IS ONLY TO SCALE IF IT IS
REPRODUCED AT THE CORRECT PAPER SIZE

1:10@A0

0 0.1 0.2 0.3 0.4 0.8
m

ALL INTERNAL LAYOUTS AND USES ARE SHOWN
FOR ILLUSTRATIVE PORPOSES ONLY AND ARE
NOT FOR DETERMINATION

client

OVG INTERNATIONAL

© COPYRIGHT. ALL RIGHTS RESERVED

THIS WORK IS COPYRIGHT AND CANNOT BE REPRODUCED OR COPIED IN ANY FORM OR BY ANY OTHER MEANS (GRAPHIC, ELECTRONIC OR MECHANICAL INCLUDING PHOTOCOPYING) WITHOUT THE WRITTEN PERMISSION OF POPULOUS ANY LICENSE, EXPRESS OR IMPLIED, TO USE THIS DOCUMENT FOR ANY PURPOSE WHATSOEVER IS RESTRICTED TO THE TERMS OF THE AGREEMENT OR IMPLIED AGREEMENT BETWEEN POPULOUS AND THE INSTRUCTING PARTY

USE FIGURED DIMENSIONS IN PREFERENCE TO SCALED. CHECK ALL DIMENSIONS ON SITE BEFORE FABRICATION OR SETTING OUT

architect

POPULOUS®

14 BLADES COURT | DEODAR ROAD | LONDON | SW15 2NU | UNITED KINGDOM
TELEPHONE +44 (0)20 8874 7666 FACSIMILE +44 (0)20 8874 7470

ALL PRODUCTION & INTELLECTUAL PROPERTY RIGHTS RESERVED © POPULOUS 2009

REVISIONS

REV	DATE	DESCRIPTION
P00	30.10.2020	STAGE 4A - INCREASE IN SCOPE TO PLANNING BOUNDARY

project name **OVG Manchester**

title LANDSCAPE SITE
PAVING INTERFACE DETAILS

purpose of issue **STAGE 4A**

scale 1 : 10 @ A0 drawn FP Project no. Suitability
date 30.10.2020 checked TJ 4933 **S4**

reference project code originator volume level type role number **BRA-POP-ZZ-ZZ-DR-L-8022** rev. **P00**