


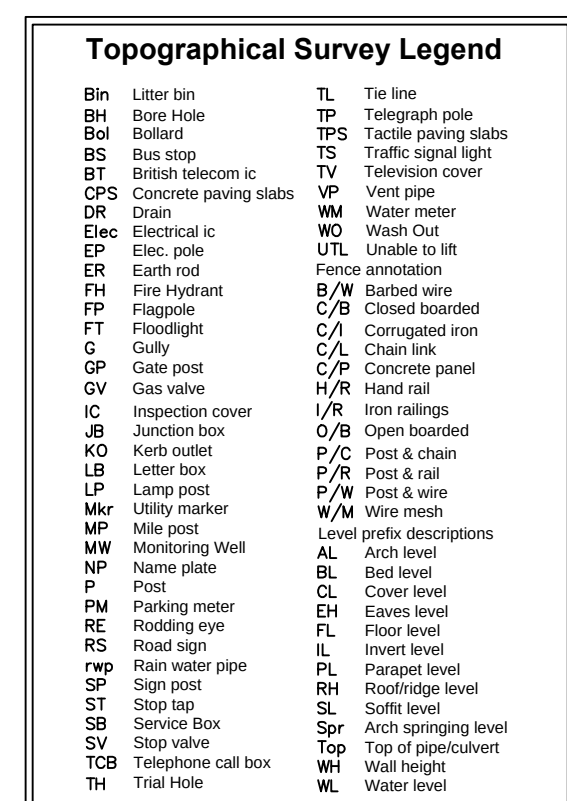

All levels relate to O.S. (Newlyn) Datum. Establish using network RTK. Survey plotted on a plane to grid, orientated to National Grid.

ONLY MARKINGS AND SERVICES VISIBLE AT TIME OF SURVEY SHOWN

DRAINAGE INFORMATION MUST BE CHECKED AND VERIFIED WITH LOCAL AUTHORITY RECORDS PRIOR TO WORK COMMENCING

Levels defining edge of carriageway are observed at channel (bottom of kerb). Unless otherwise stated.

FREE SPREADS ARE SYMBOLIC ONLY AND ARE REPRESENTATIVE OF THE AVERAGE SPREAD.

THE DRIP LINE LAYER DENOTES THE TREES EXTENDING

SURVEY STATIONS			
stn1	381544.517	393783.148	27.618
stn1a	381506.997	393772.048	28.156
stn2	381471.429	393806.607	27.046
stn2a	381453.577	393745.886	27.307
stn3	381532.326	393737.866	27.495
tq1	381532.202	393718.620	33.171
tq2	381520.398	393684.812	36.759
tq3	381562.724	393736.867	36.930

REV.	DESCRIPTION	SURVEYED	DRAWN	D

JLP Surveying Consultants Ltd,
Suite 45 Rodney House,
King Street,
Wigan
WN1 1BT
Tel - 01942 243313
Fax - 01942 493230
Mobile - 07710 426498
EMAIL: peterhoustone@jlp-surveys.com

DRAWING TITLE

Topographical Land Survey

SCALE 1 : 200	SHEET SIZE A0	No. of SHEETS 1	DATE 26.08.2022	REVISION
------------------	------------------	--------------------	--------------------	----------

DRAWING NUMBER

S22-816