



NOTES

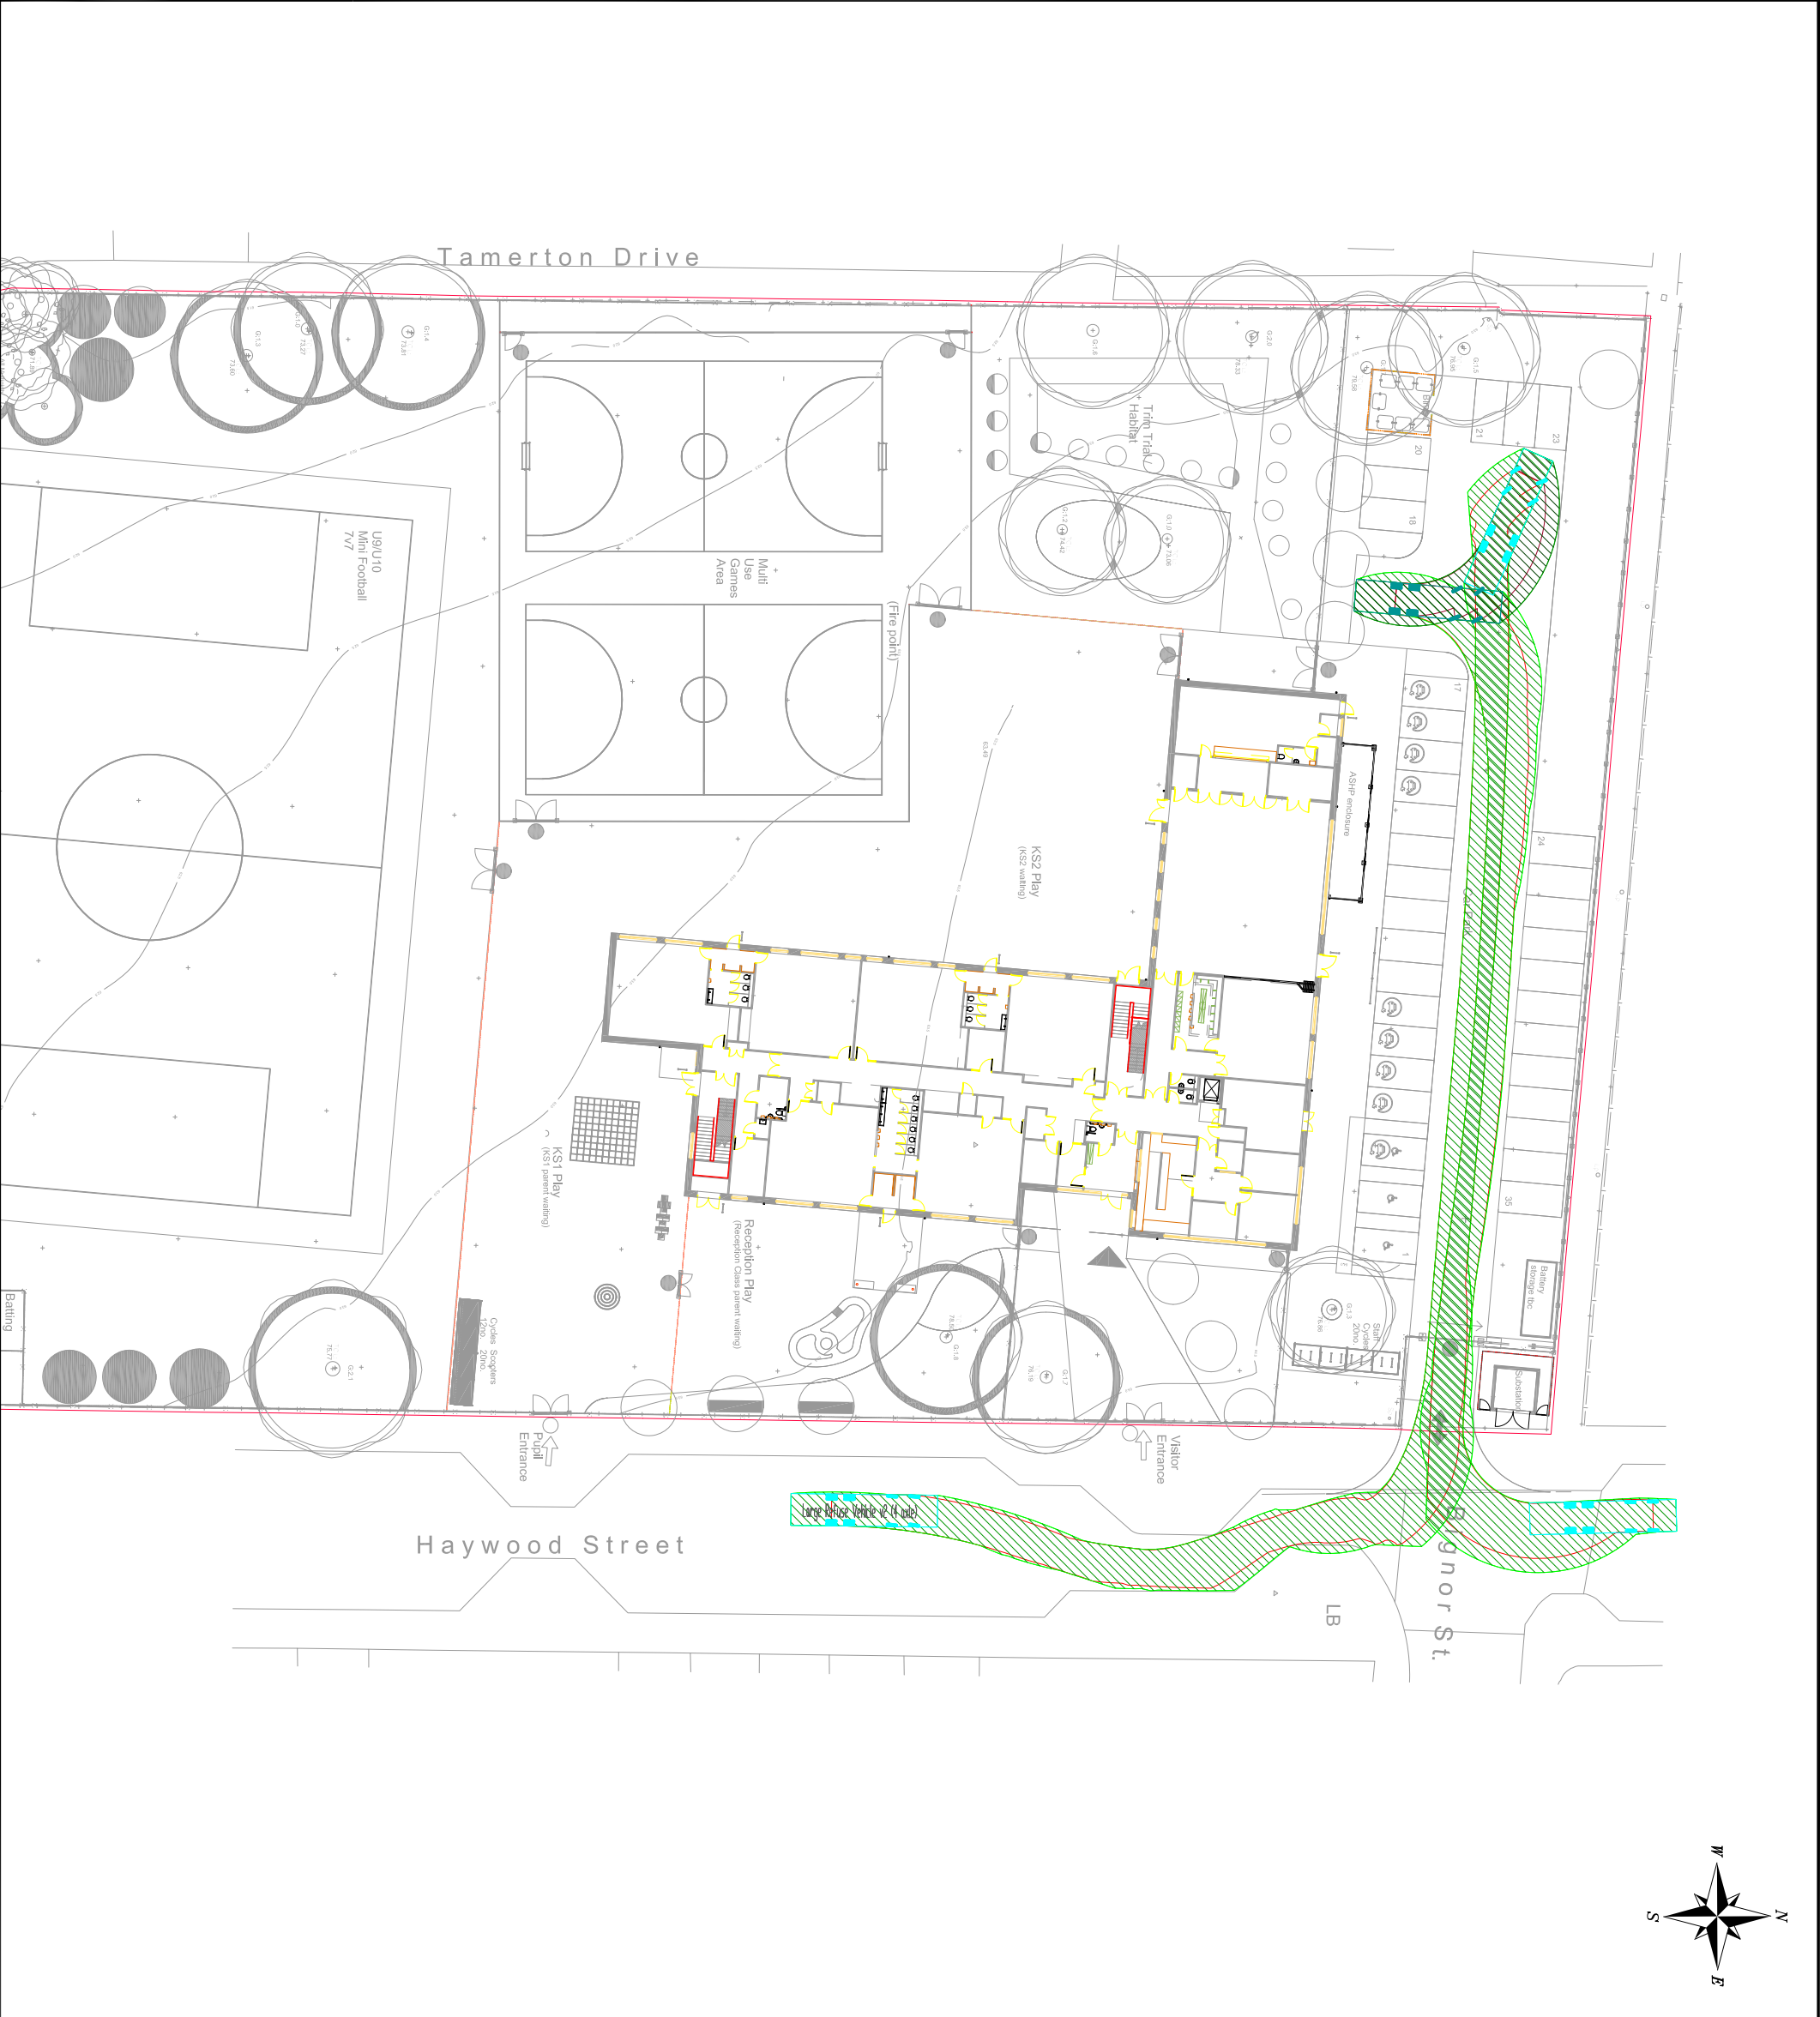

Large Refuse Vehicle v2 (4 axle)
Overall Length 11.500m
Overall Width 3.352m
Overall Body Height 1.82m
Min Body Ground Clearance 1.75m
Track Width 1.396m
Lock to lock time 6.005m
Wall to Wall Turning Radius 11.330m

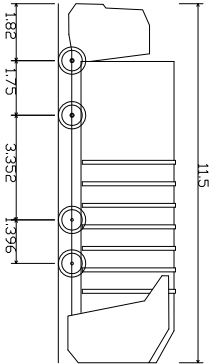

REV	DETAILS	DRAWN	CHECKED	DATE
1				

CLIENT:
**CONLON
CONSTRUCTION**

PROJECT:
OLIVE SCHOOL, CHEETHAM HILL

DRAWING TITLE:

SWEPT PATH ANALYSIS

SCALES:
1:500 @ A3

DRAWN:	SM	CHECKED:	TSB	DATE:	NOV 22
--------	----	----------	-----	-------	--------

Croft Transport Planning & Design
340 Deansgate
Manchester
M3 4LY

Email: info@crofts.co.uk
Tel: 0161 837 7380
Web: www.addisons.com/services/transport-planning

DRAWING NUMBER:

3920-SP01

REVISION:

-

Eddisons | Incorporating
Croft