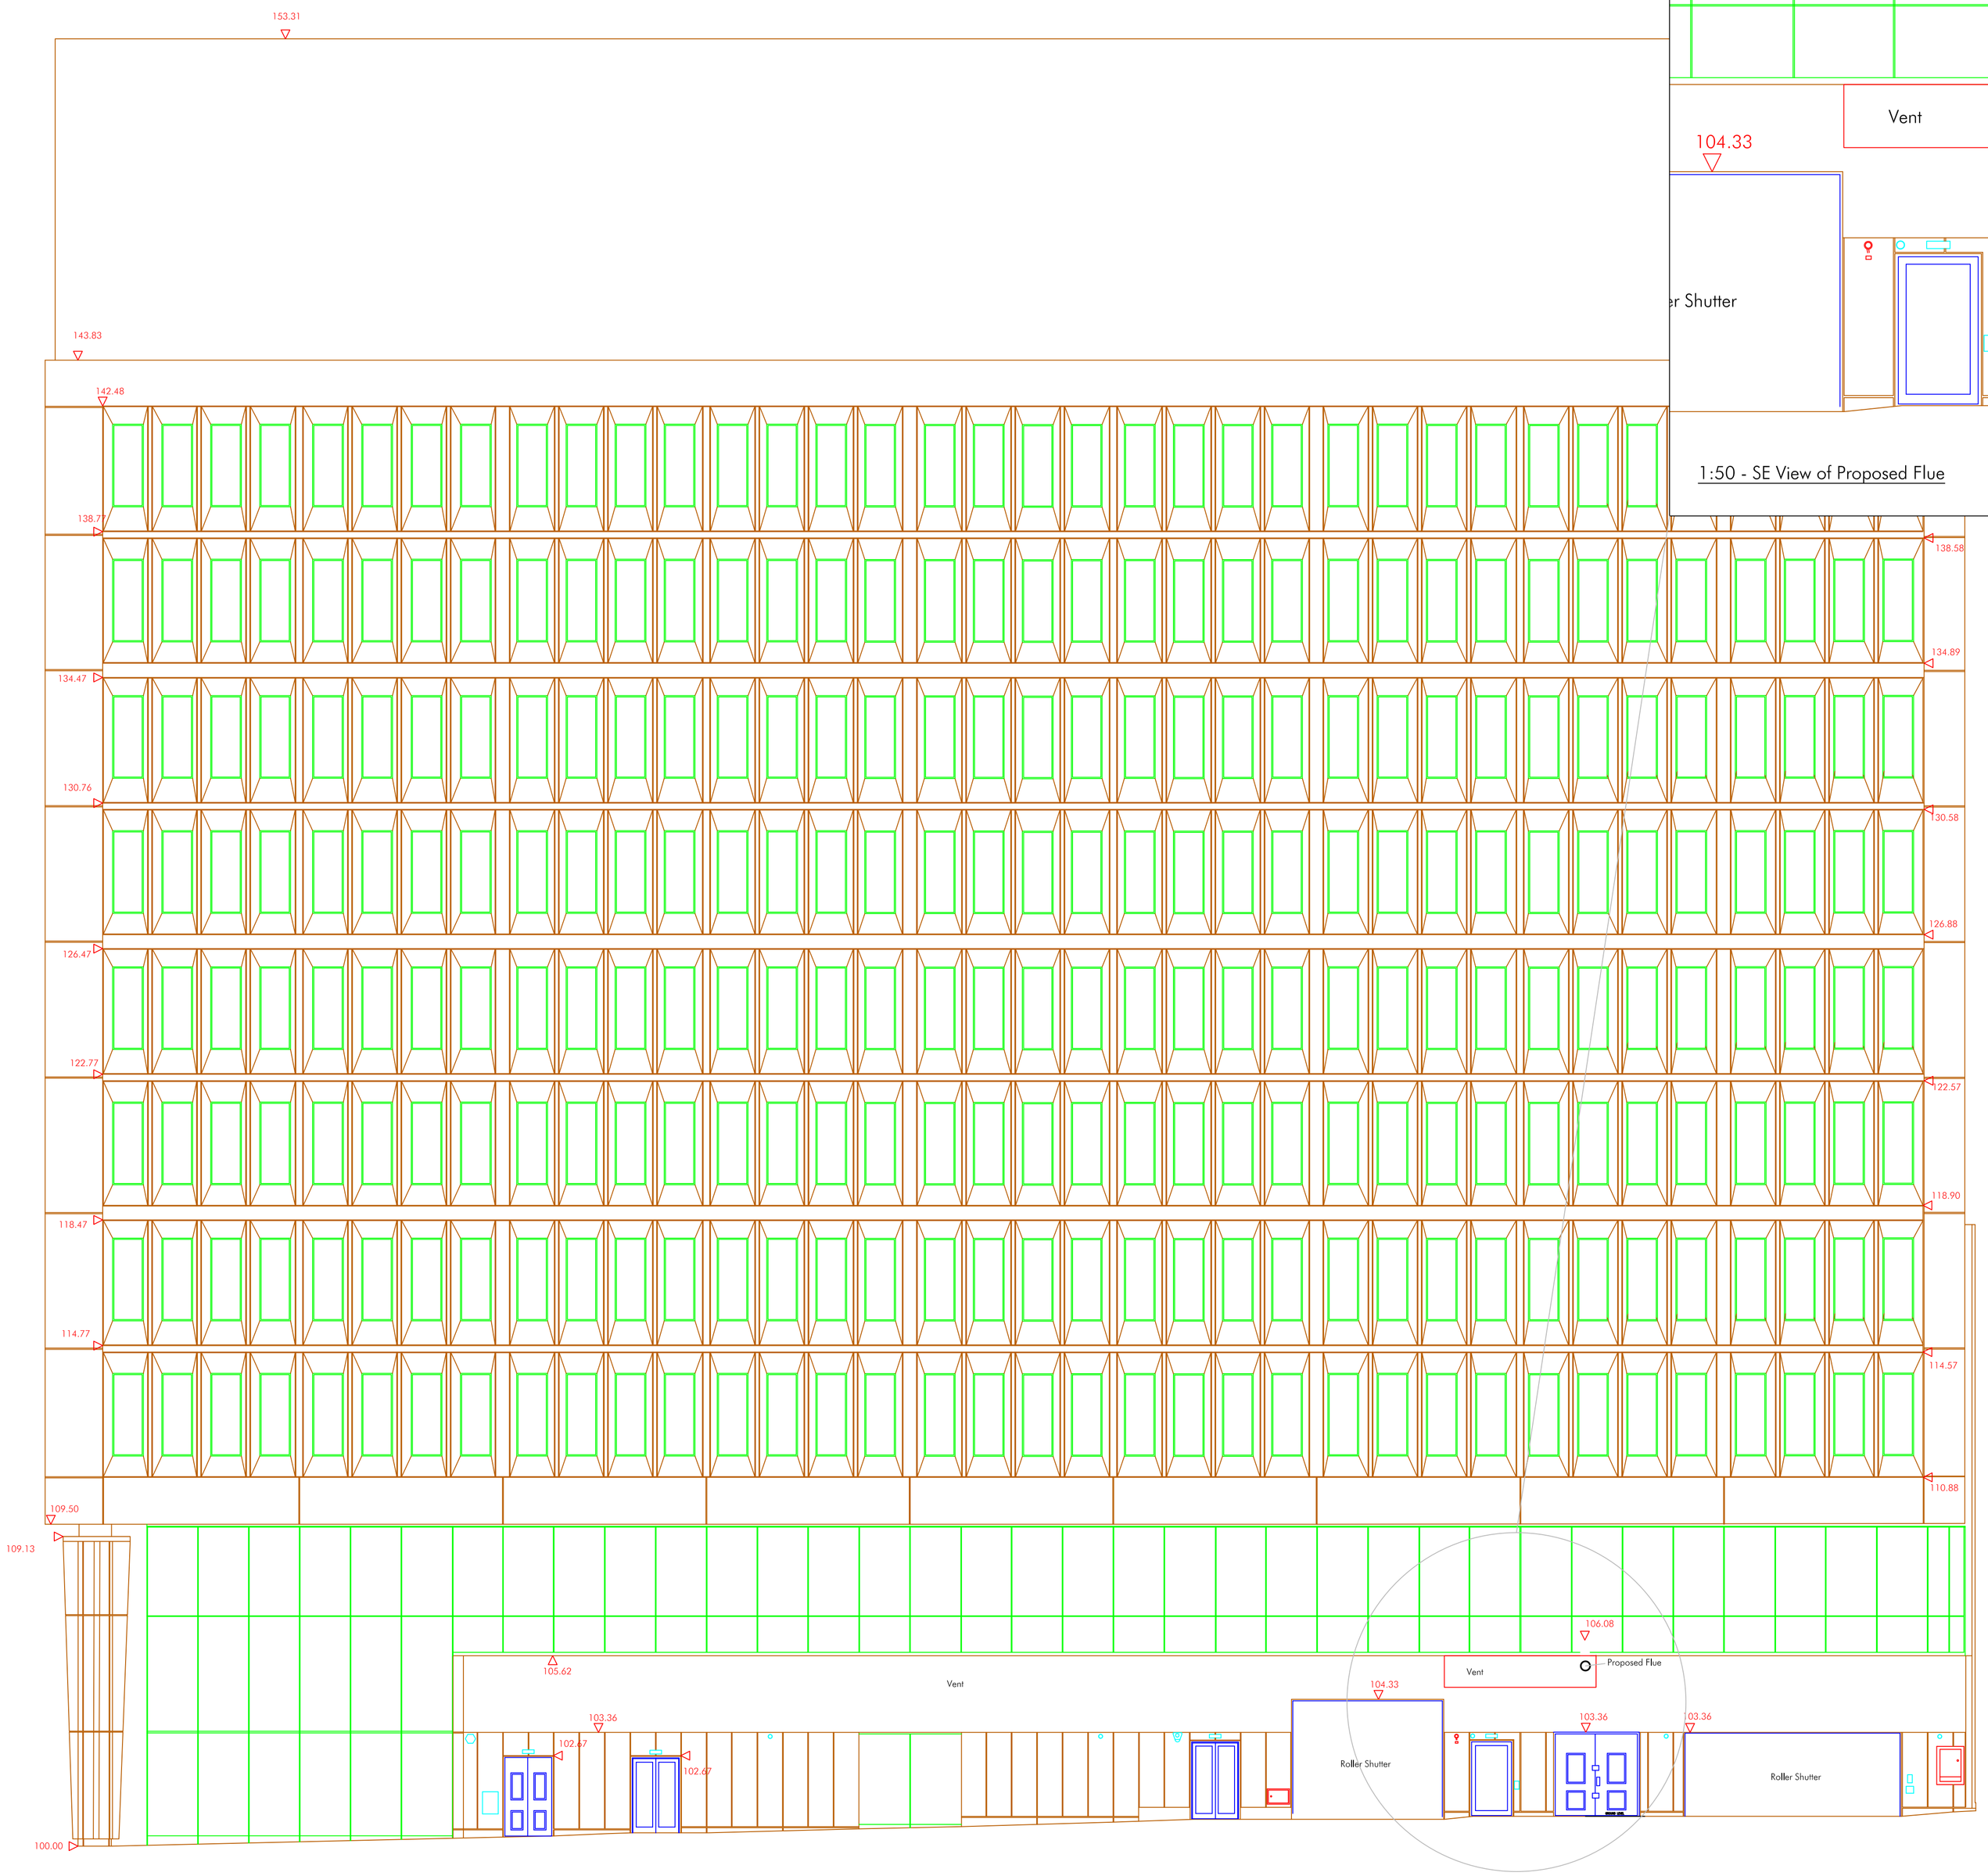

1:100 - SE View of Extents of Elevation

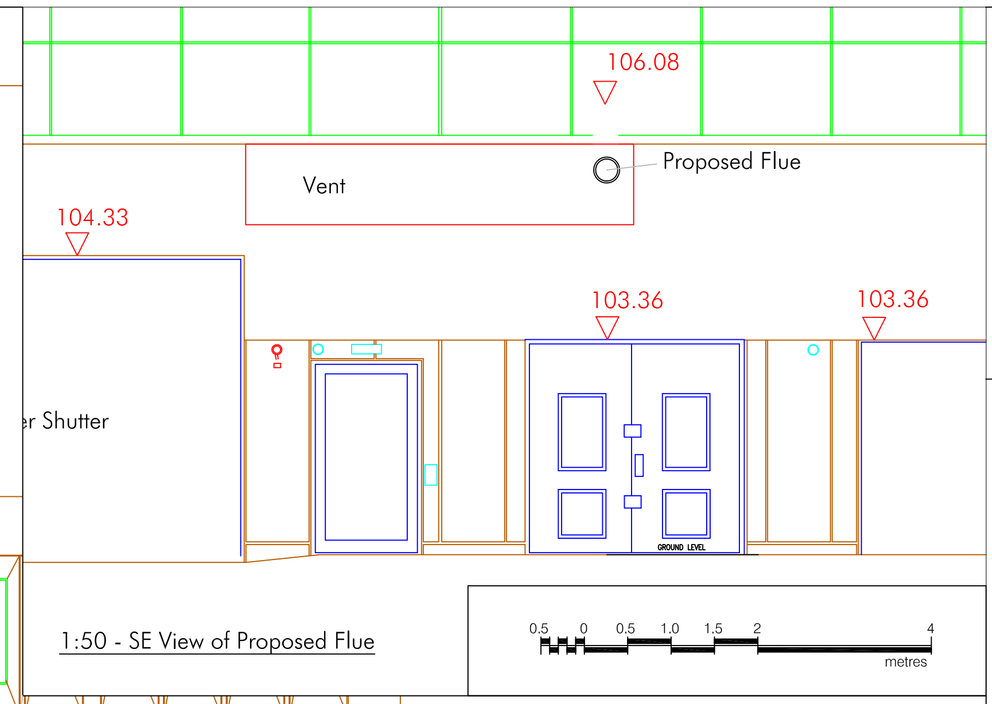

1:50 - SE View of Proposed Flue

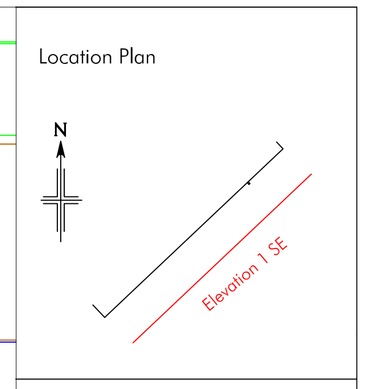

CBRE

CBRE Limited, St Martins Court, 10 Paternoster Row, London EC4M 7HP
Switchboard : 0207 182 2000 Fax : 0207 182 3007 Web : www.cbre.com

Project:	Proposed Flue Elevations
Address:	2 St Peters Square Manchester M2 3AA
Drawing:	SE - Elevation 1 As Existing
Date:	03-11-2023 Project No: 0476041
Scale:	1:100@A1 Alt Scale:
Drawn:	MS Checked: ICS
Dwg. No.	0476041-E1-SE
Rev. No.	B
Project Status:	FINAL