



Elevation
1 : 25

Typical Level
1 : 25

225 mm

112.5 mm

337.5 mm

B

[13]

[2]

[14]


[22]

[4]

[24]


[1]

Section BB
1 : 25

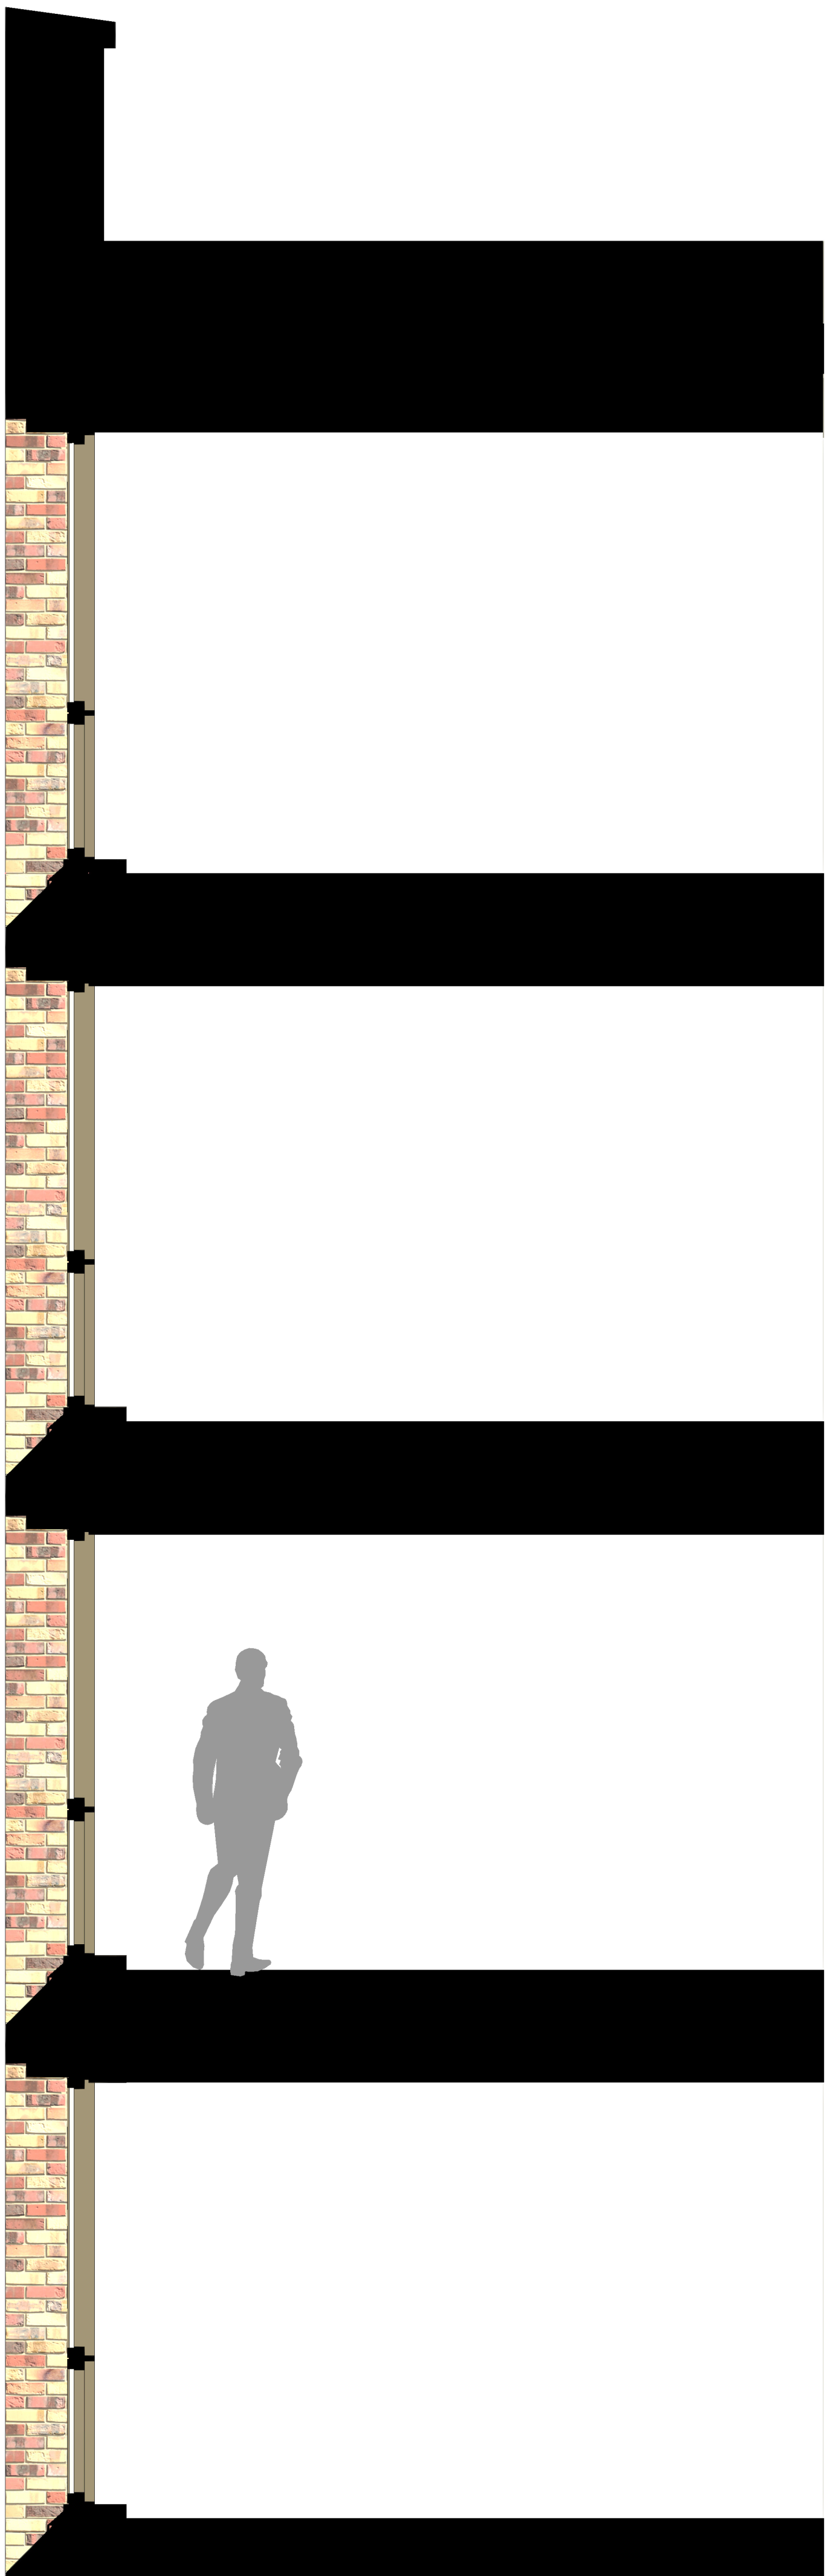

© Maccreanor Lavington Ltd.
Do not scale from this drawing. Verify all dimensions on site.
Drawing should be read in conjunction with information from
all other design consultants and contractors. All drawings in
digital format are for reference only, paper copies are
available on request.

0 0.5 1.5m

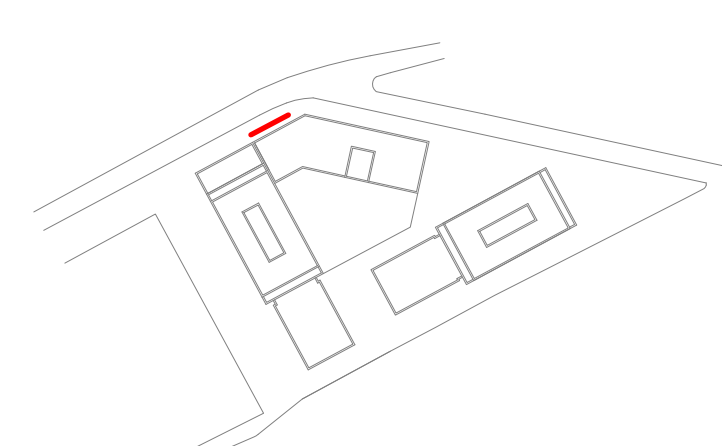

Materials Key

- Brickwork: Dark red mix with light recessed joints. Stretcher bond.
- Brickwork: Dark red mix with light recessed joints. Stack bonded soldiers.
- Brickwork: Dark red mix with light recessed joints. Stack bond.
- Brickwork: Dark red mix with dark recessed joints. Stretcher bond.
- Perforated Airbricks: Dark red mix with light recessed joints. Soldiers.
- Brickwork: Buff with light recessed joints. Stack bond.
- Brickwork: Buff with light recessed joints. Stack bonded soldiers.
- Brickwork: Dark brown / blue mix with recessed joints. Stretcher bond.
- Brickwork: Dark brown / blue mix with recessed joints. Stack bonded soldiers.
- Brickwork: Dark brown / blue mix with recessed joints. Stack bond.
- Concrete Cill: Light grey. Precast.
- Concrete Banding: Light grey. Precast.
- Concrete Coping: Light grey. Precast.
- Aluminium Window Frame : PPC, Special or Anodic-finish aluminium.
- Aluminium Window Cill : PPC, Special or Anodic-finish aluminium.
- Aluminium Balcony Soffit : PPC, Special or Anodic-finish aluminium.
- Perforated Aluminium Panel: Anodised aluminium, dark bronze colour. Laser cut pattern.
- Aluminium Louvres: Anodised aluminium, dark bronze colour.
- Aluminium Louvres: Anodised aluminium, dark bronze colour.
- Aluminium Coping : Anodised aluminium, dark bronze colour.
- Steel Balustrading: Colour matched to balcony solid elements.
- Steel Balustrading: Colour matched to Juliette elements.
- Acrylic/Steel: White with dark bronze box. LED Light.
- Glass: Clear. Double / triple glazing units.
- Balcony Screen: PPC, Special, or Anodic-finish aluminium colour, matched to perforate panels and balconies.