


- All dimensions and levels are to be checked on site.
- Any discrepancies are to be reported to the architect before any work commences
- The drawing shall not be scaled to ascertain any dimensions. Work to figured dimensions only.
- This drawing shall not be reproduced without express written permission from AEW.
- Title overlay drawings and ownership boundaries are produced using all reasonable endeavours. AEW cannot be responsible for the accuracy or scale discrepancy of base plans supplied to them.
- All works are to be undertaken in accordance with Building Regulations and the latest British Standards.
- All proprietary materials and products are to be used strictly in accordance with the manufacturers recommendations.


CDM 2015

Client notified of duties: **06/02/1**
Principal Designer: **TBC**
Unless noted below, all known hazards have been highlighted on the drawing.

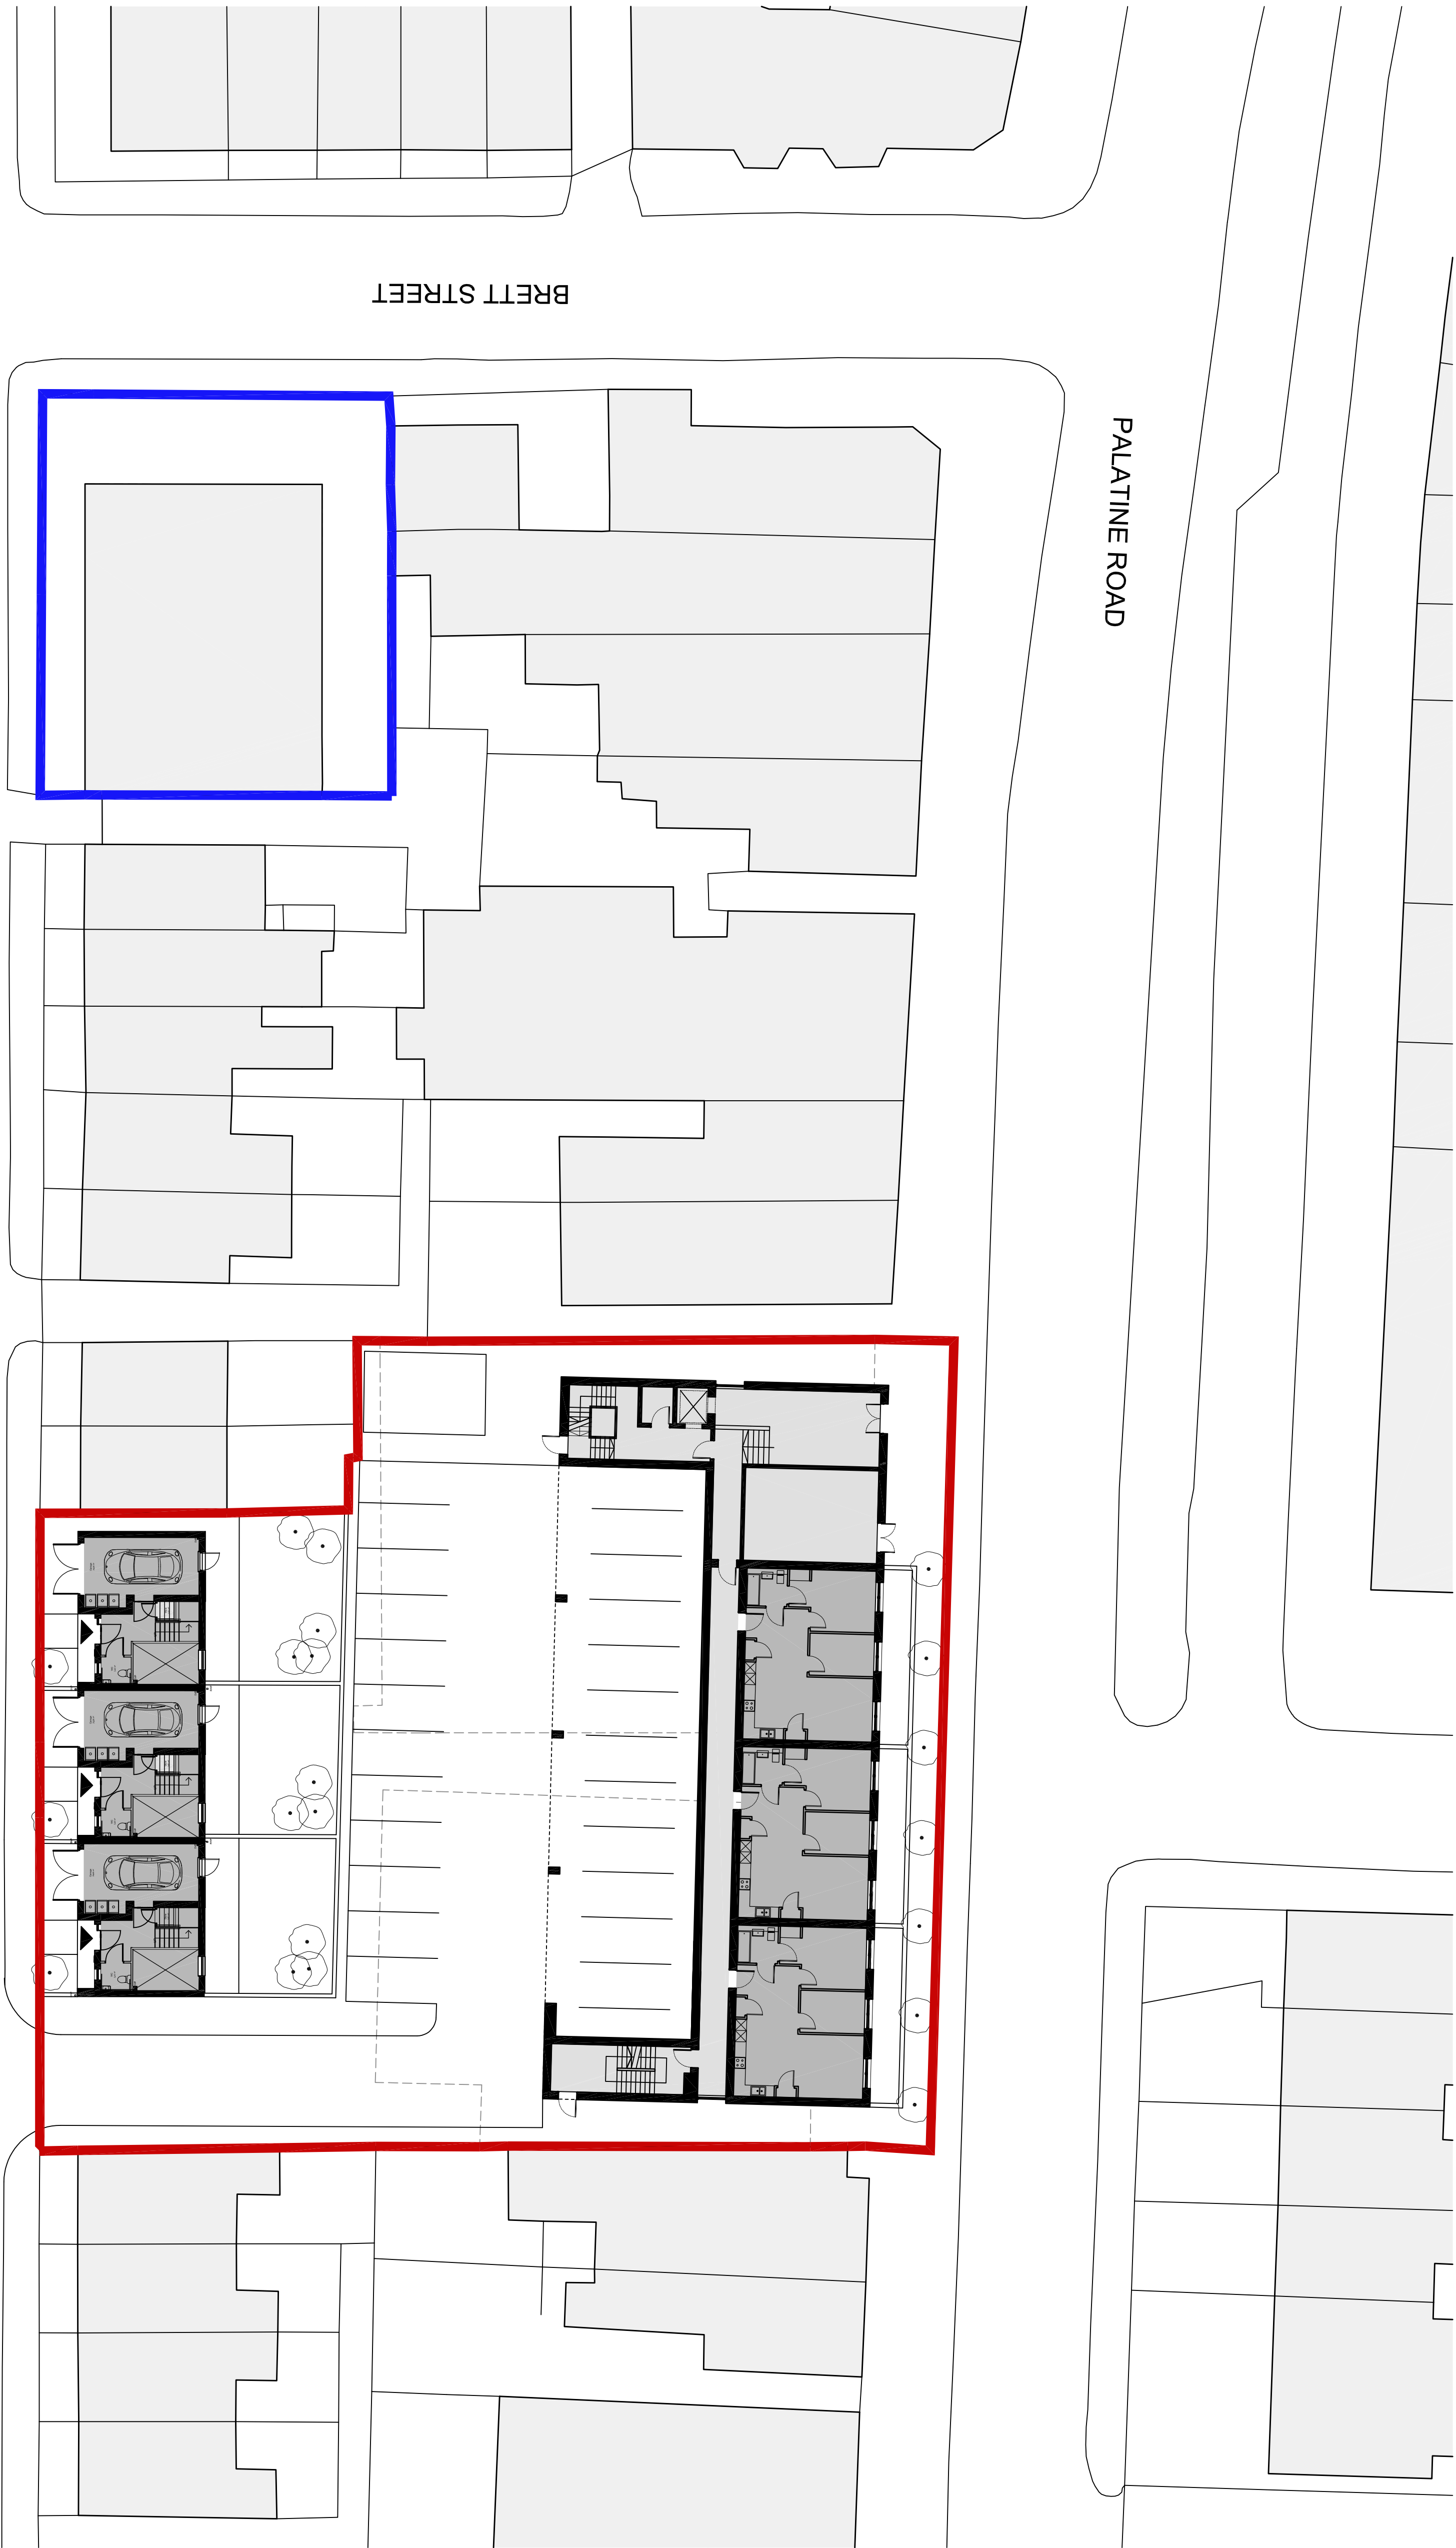

PALATINE ROAD

BRETT STREET

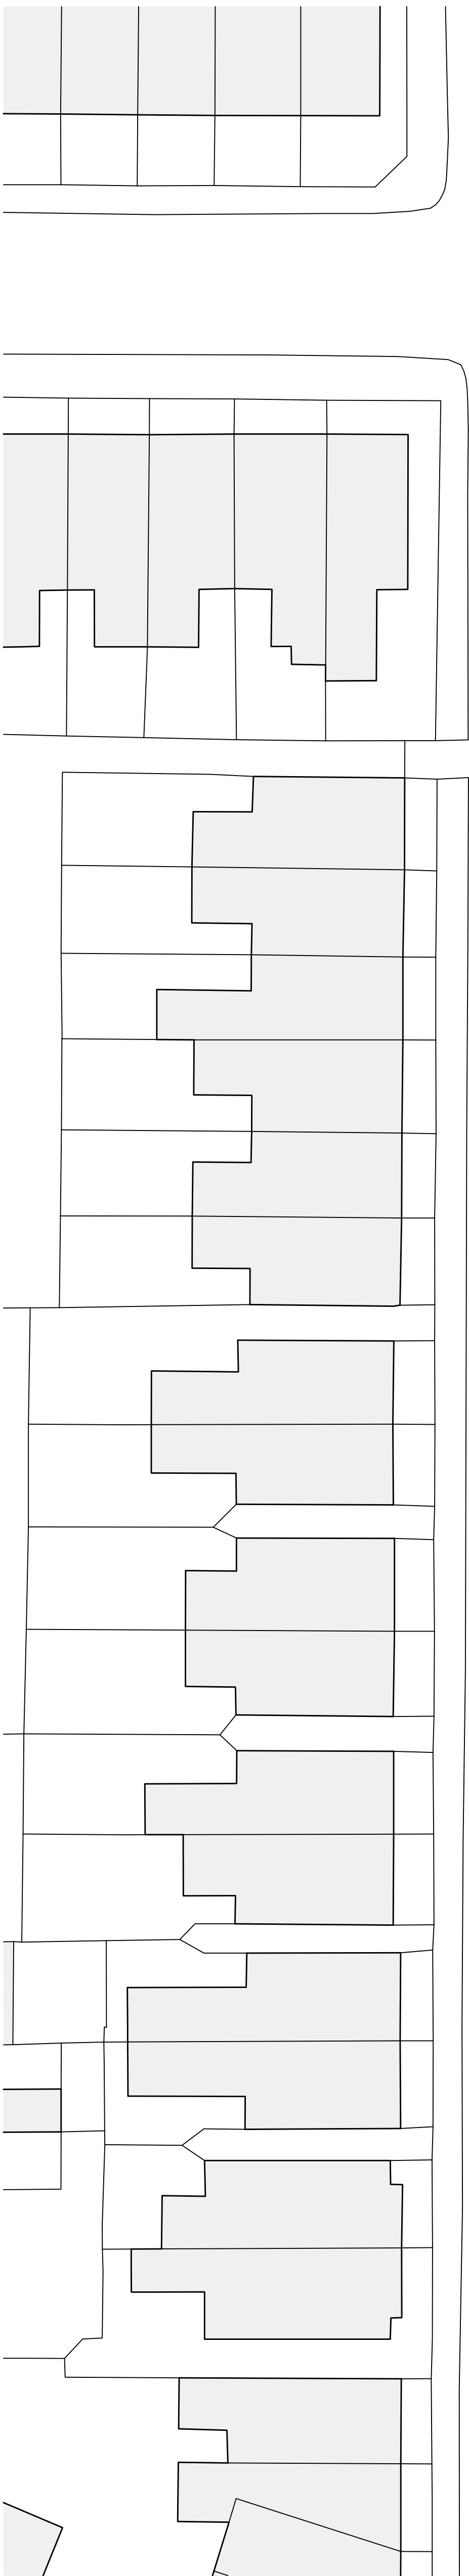

REV	Date	Drawn by:-	Checked by:-
P03	06/08/23	RP	BR
General update			
P02	24/07/23	RP	BR
Initial issue			
P01	21/07/23	RP	BR
Internal issue			
REV			
Status			
Purpose of issue			
S2			
drawing stage			
Planning			
drawing			
Express solicitors			

project
Palatine Road
Northenden

drawing title
Proposed Ground Floor Level

date 01/07/23 drawn RP
scale@A1 1:200 checked BR