


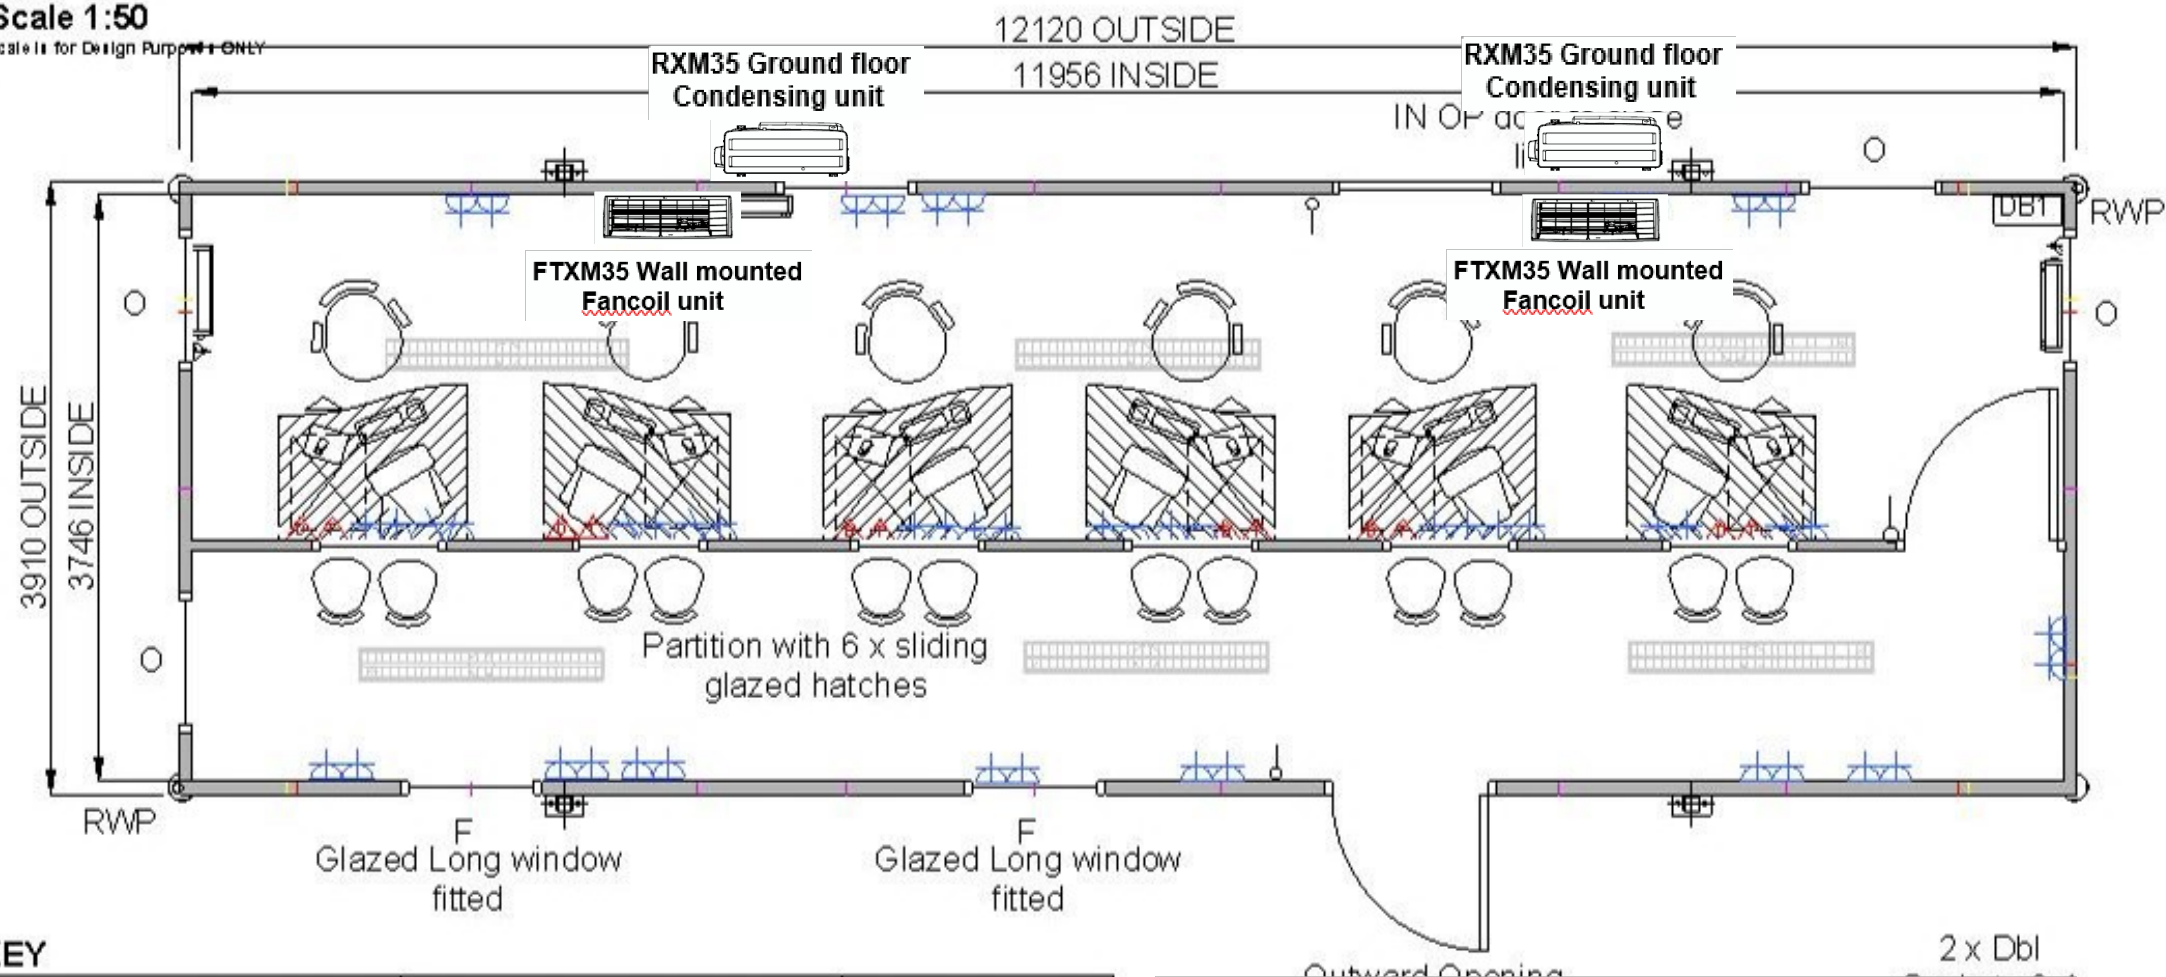

KEY

	- Cat 2 Lighting		- Window Blinds		- Opening Window
	- Cat 1 Lighting		- Window Shutter		- Fixed Window
	- Consumer Unit		- Coat Hooks		- Sliding Window
	- Double Socket		- Background Vent		- Rain Water Pipe
	- Single Socket		- Std Partition		- Wire Mesh Guards
	- Heater With Spur		- 30min Fire Partition		- Obscure Window
	- Wall Light Switch				

Unit Ref	Width	Depth	Height	
FTXM35	811mm	272mm	295mm	FTXM35 Wall mounted Fancoil unit
RXM35	765mm	285mm	550mm	RXS35 Ground floor Condensing unit

Title:- Supporter Service Office		Client:- Manchester City FC		Drawing Provided By :- Manchester Central Hire Centre 0161 627 5111	DO NOT SCALE OFF THIS DRAWING	© Portakabin Limited This document and the information contained herein are the property of Portakabin Limited. It is confidential, copyright and/or otherwise protected. Reproduction or distribution without written permission is prohibited. Portakabin Limited. Portakabin
Date :- 20.06.2023	Scale:- NTS	Drawn By :- MB				
Revision:- FINAL	Drawing Number:- OPP1308733	Unit Number:- TN1240216H				