


DWG INFO: 1. DWG LENDW LP 20850DW225 GREENHEYS MSP VPA AND DRAINAGE STRATEGY GRE-DWC-XX-DR-S-199

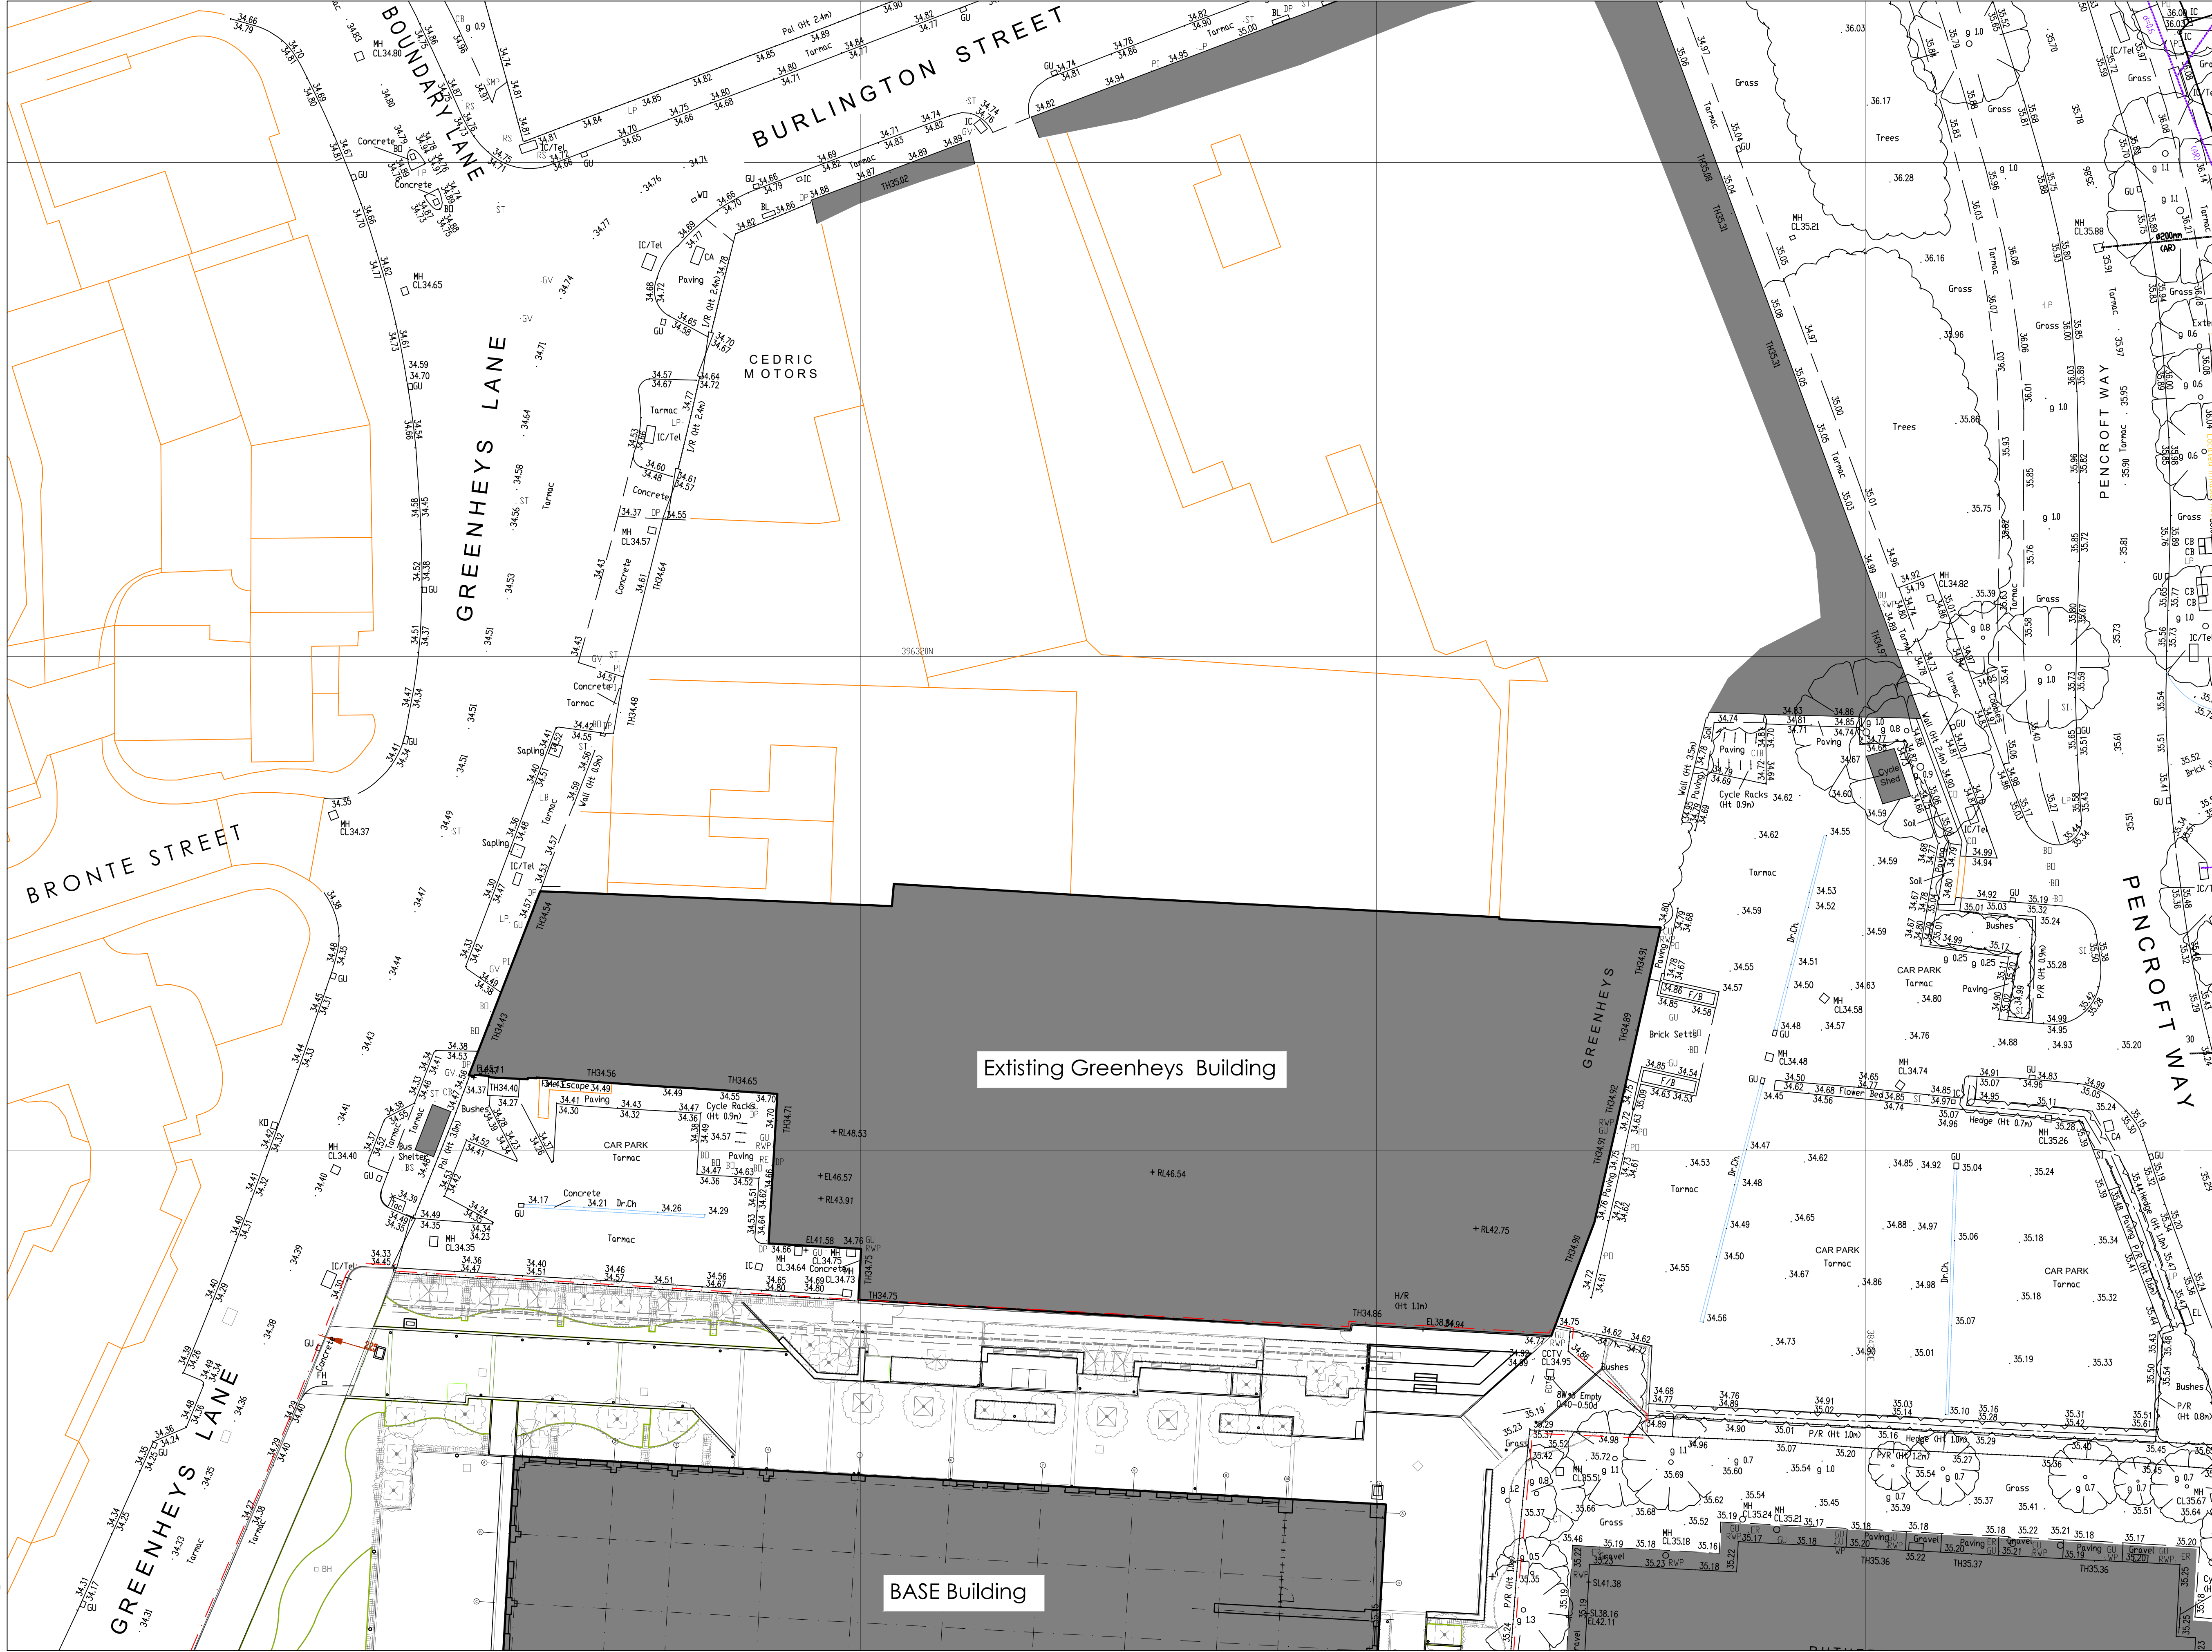

GENERAL NOTES
 Do not scale this drawing.
 Contractor to check all dimensions and report all errors and omissions to the Engineer.

Rev	Detail	By	Auth	Date

DW Consulting LLP

Marland House
 Marland Road
 Sole, M33 3AQ
 Tel: 0161 949 4144
 www.dwlip.com

Hornbeam House
 Hornbeam Park
 Hootstone Road
 Hamgate, HG2 8QT
 Tel: 01423 855930

Client: **Bruntwood SciTech**

Project: **Greenheys Redevelopment
 Manchester Science Park**

Drawing Title: **Existing Site Layout**

Drawing Status: **info**

Drawing No.: **GRE-DWC-XX-DR-S-199**

Scale	Sheet Size	Revision
1:250	A1	P01

Date	Drawn	Checked	Auth
Jan'23			

© This drawing may not be copied without prior written permission