

- A44 - Roof

179.030 m

A43M - Access

176.605 m

A43 - Residential 27

173.280 m

A42 - Residential 26

170.030 m

A41 - Residential 25

167.065 m

A40 - Residential 24

164.100 m

A39 - Residential 23

161.135 m

A38 - Residential 22

158.170 m

A37 - Residential 21

155.205 m

A36 - Residential 20

152.240 m

A35 - Residential 19

149.275 m

A34 - Residential 18

146.310 m

A33 - Residential 17

143.345 m

A32 - Residential 16

140.380 m

A31 - Residential 15

137.415 m

A30 - Residential 14

134.450 m

A29 - Residential 13

131.485 m

A28 - Residential 12

128.520 m

A27 - Residential 11

125.555 m

A26 - Residential 10

122.590 m

A25 - Residential 09

119.625 m

A24 - Residential 08

116.660 m

A23 - Residential 07

113.695 m

A22 - Residential 06

110.730 m

A21 - Residential 05

107.765 m

A20 - Residential 04

104.800 m

A19 - Residential 03

101.835 m

A18 - Residential 02

98.870 m

A17 - Residential 01

95.905 m

A16 - Hotel 10

92.340 m

A15 - Hotel 09

89.375 m

A14 - Hotel 08

86.410 m

A13 - Hotel 07

83.455 m

A12 - Hotel 06

80.480 m

A11 - Hotel 05

77.515 m

A10 - Hotel 04

74.550 m

A09 - Hotel 03

71.585 m

A08 - Hotel 02

68.620 m

A07 - Hotel 01

65.655 m

A06 - Hotel Lobby

59.900 m

A05 - Office 05

56.000 m

A04 - Office 04

52.300 m

A03 - Office 03

48.600 m

A02 - Office 02

44.900 m

A01 - Office 01

41.200 m

A0LG - Ground Lower

35.550 m

B1 - Basement


32.800 m

B2 - Basement


29.050 m

B3 - Basement

26.050 m

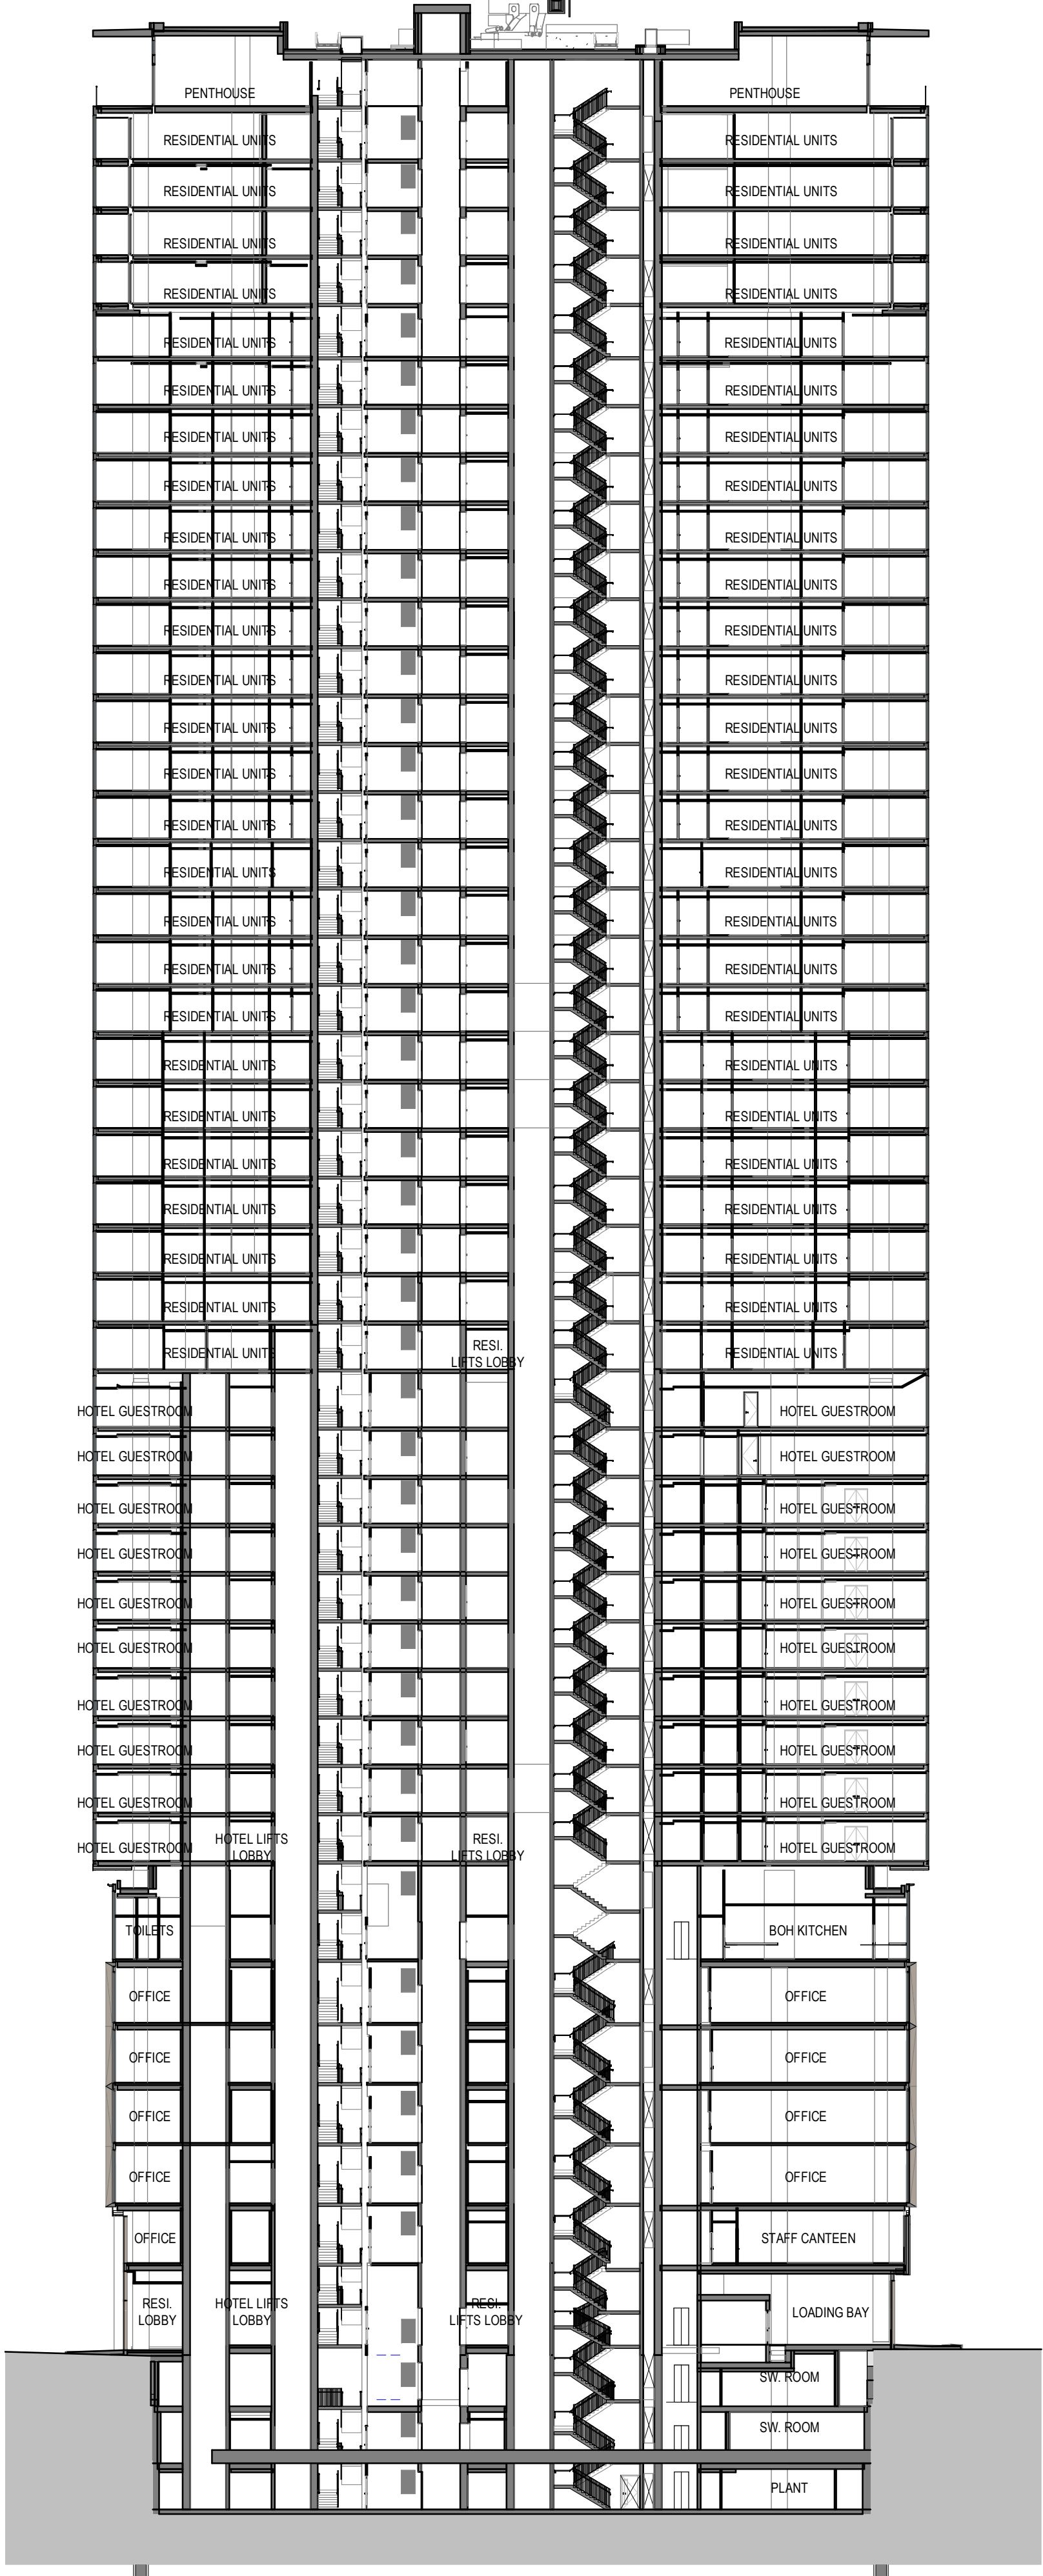

DO NOT SCALE
Work to annotated dimensions only. Read drawings in conjunction with relevant specification, Structural Engineers' and Services Engineers' drawings. Confirm all dimensions before commencement of any work on site or fabrication.

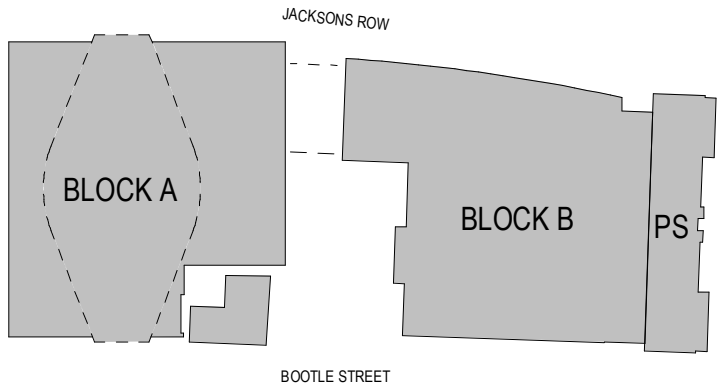

P02	Aug 23 - S73 Issue	01/08/23
P01	Oct 22 - S73 First Issue	14/10/22
Rev:	Details:	Date:

client:	
project:	ST. MICHAEL'S
job number:	0643
status:	PLANNING

title:	BUILDINGS SECTIONS - NORTH-SOUTH BLOCK A
--------	--

scale:	As indicated	drawn by:	Author
	@ A1		

drawing number:	HOD-S73-253
-----------------	-------------

current revision date:	01/08/23	revision:	P02
------------------------	----------	-----------	-----

A7 CROSS SECTION BLOCK A NORTH-SOUTH

1 : 300

SGI Studios
1 Kelso Place
Mariner M15 4LE
t: +44(0)161 832 9842
e: mail@hodderandpartners.com
w: www.hodderandpartners.com

hodder+partners