



Main Star Lighting

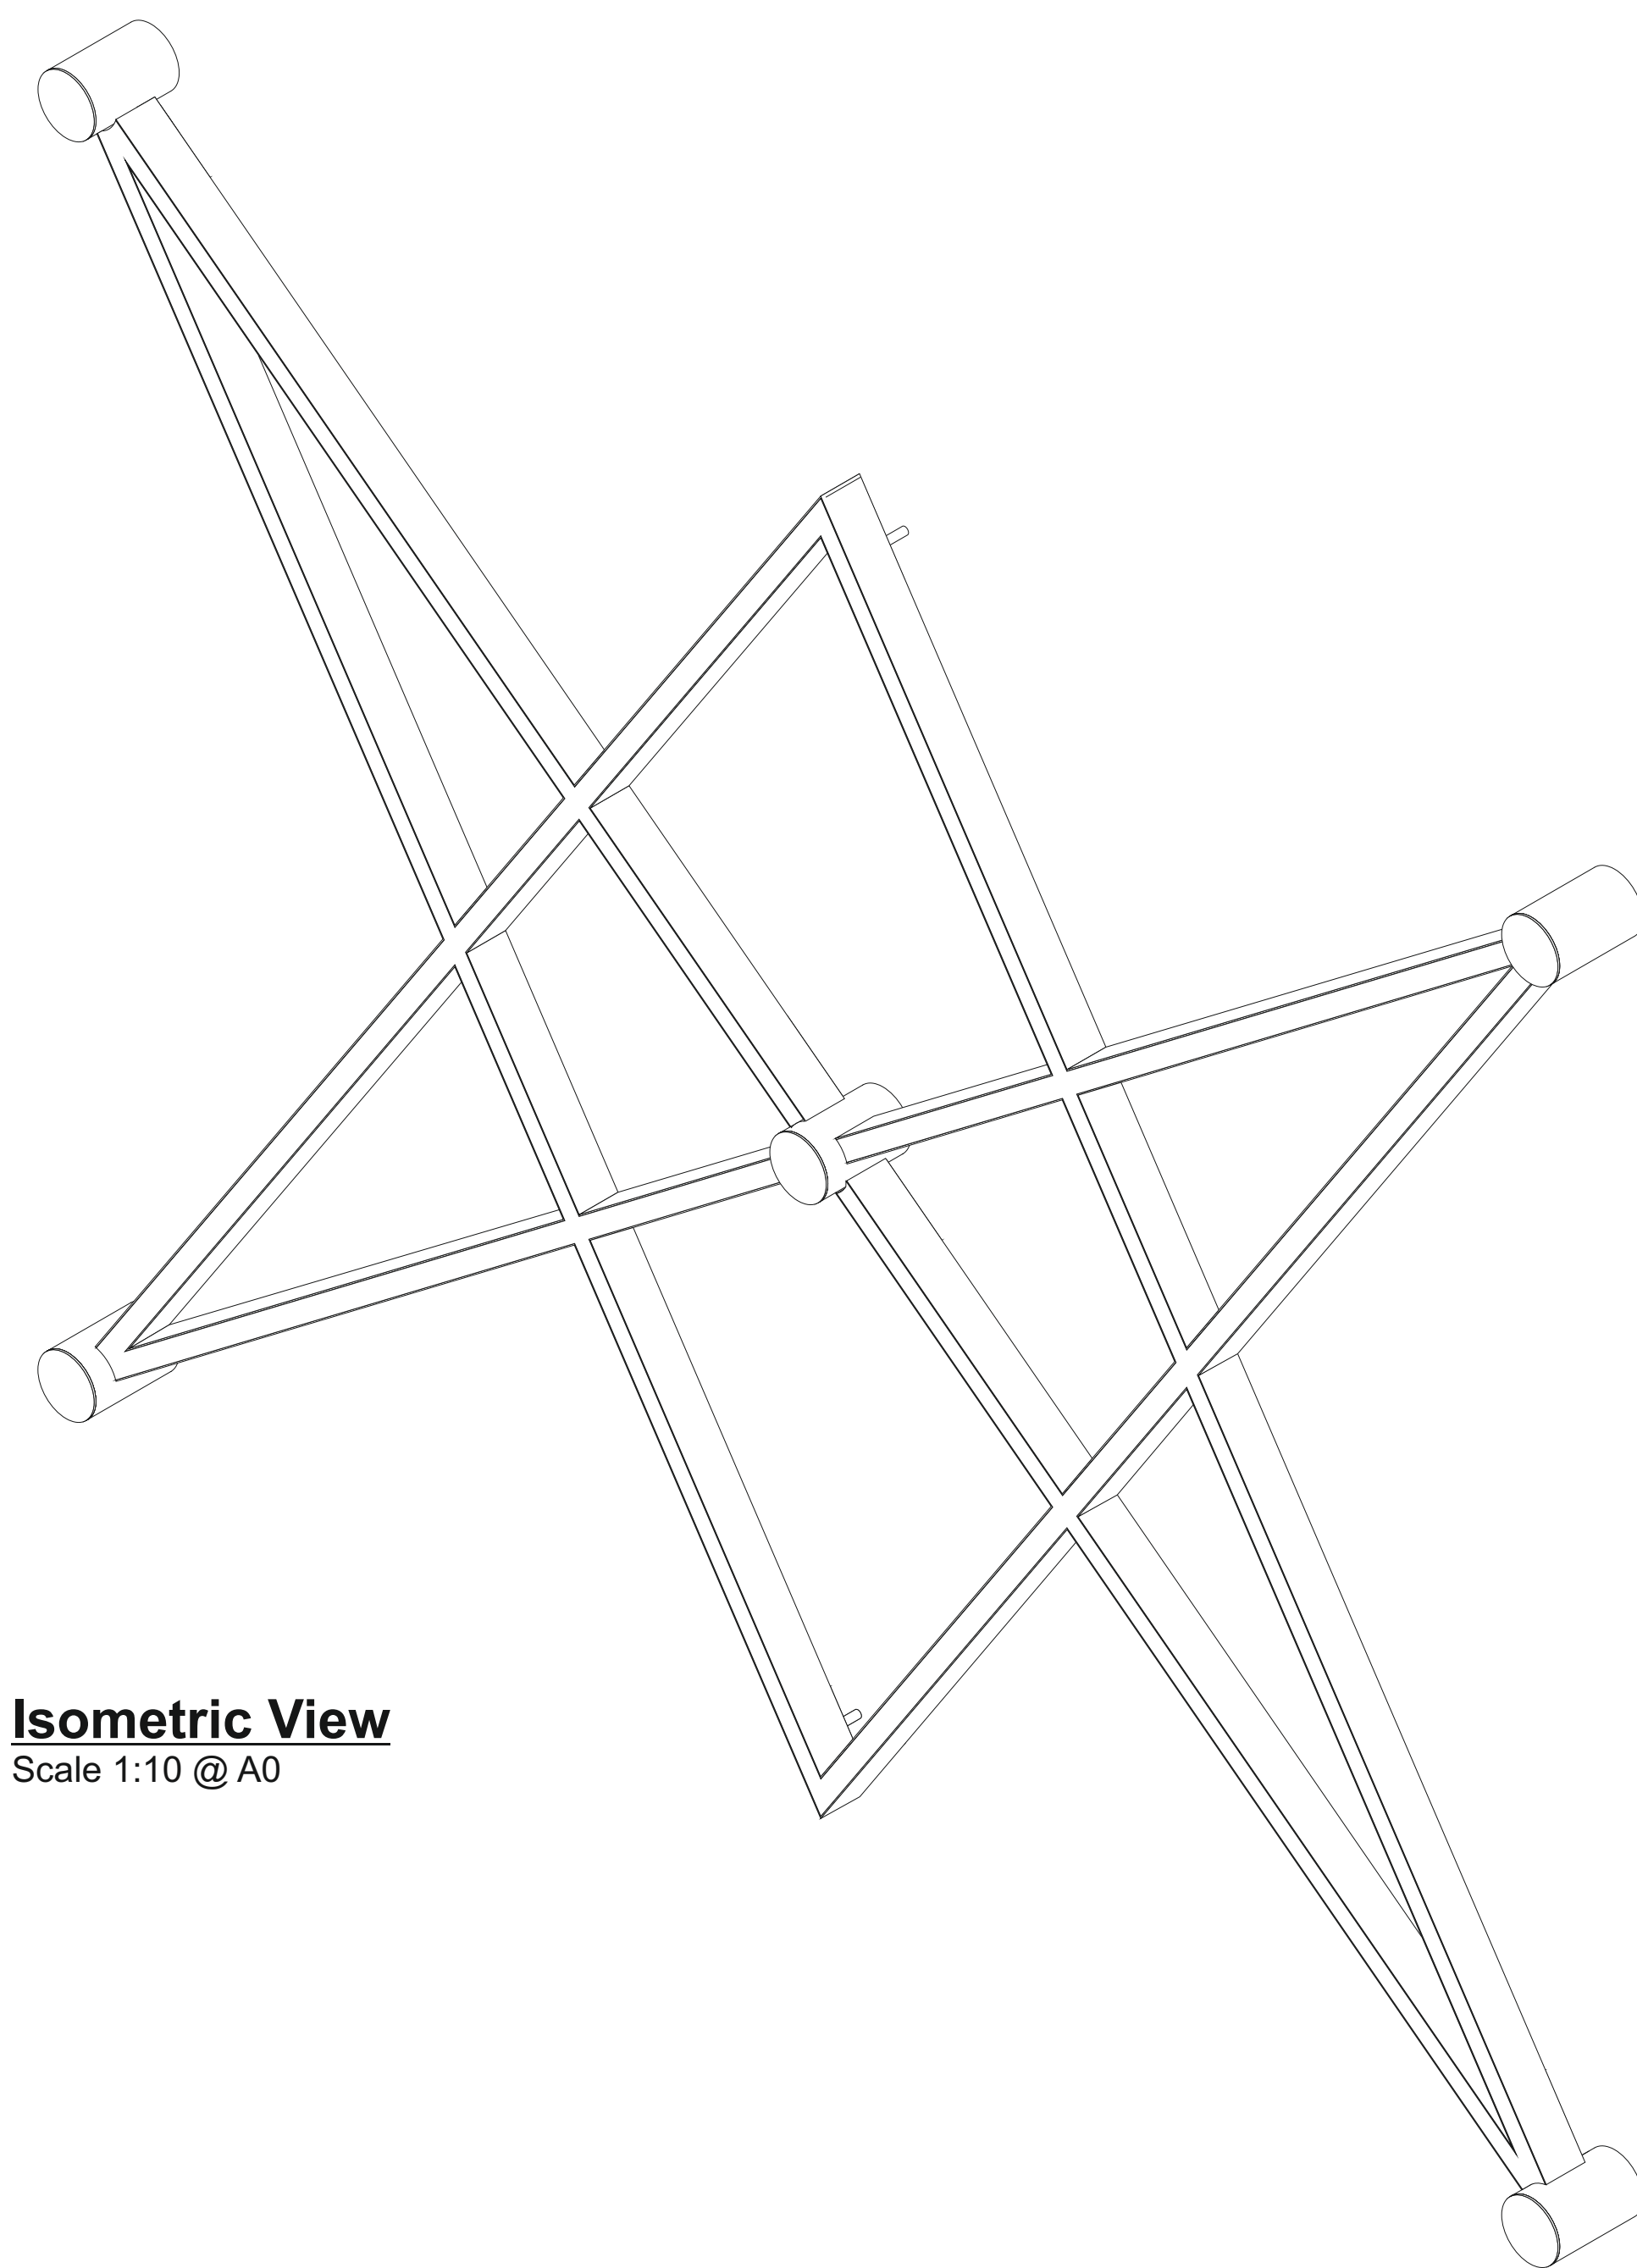

Isometric View
Scale 1:10 @ A0

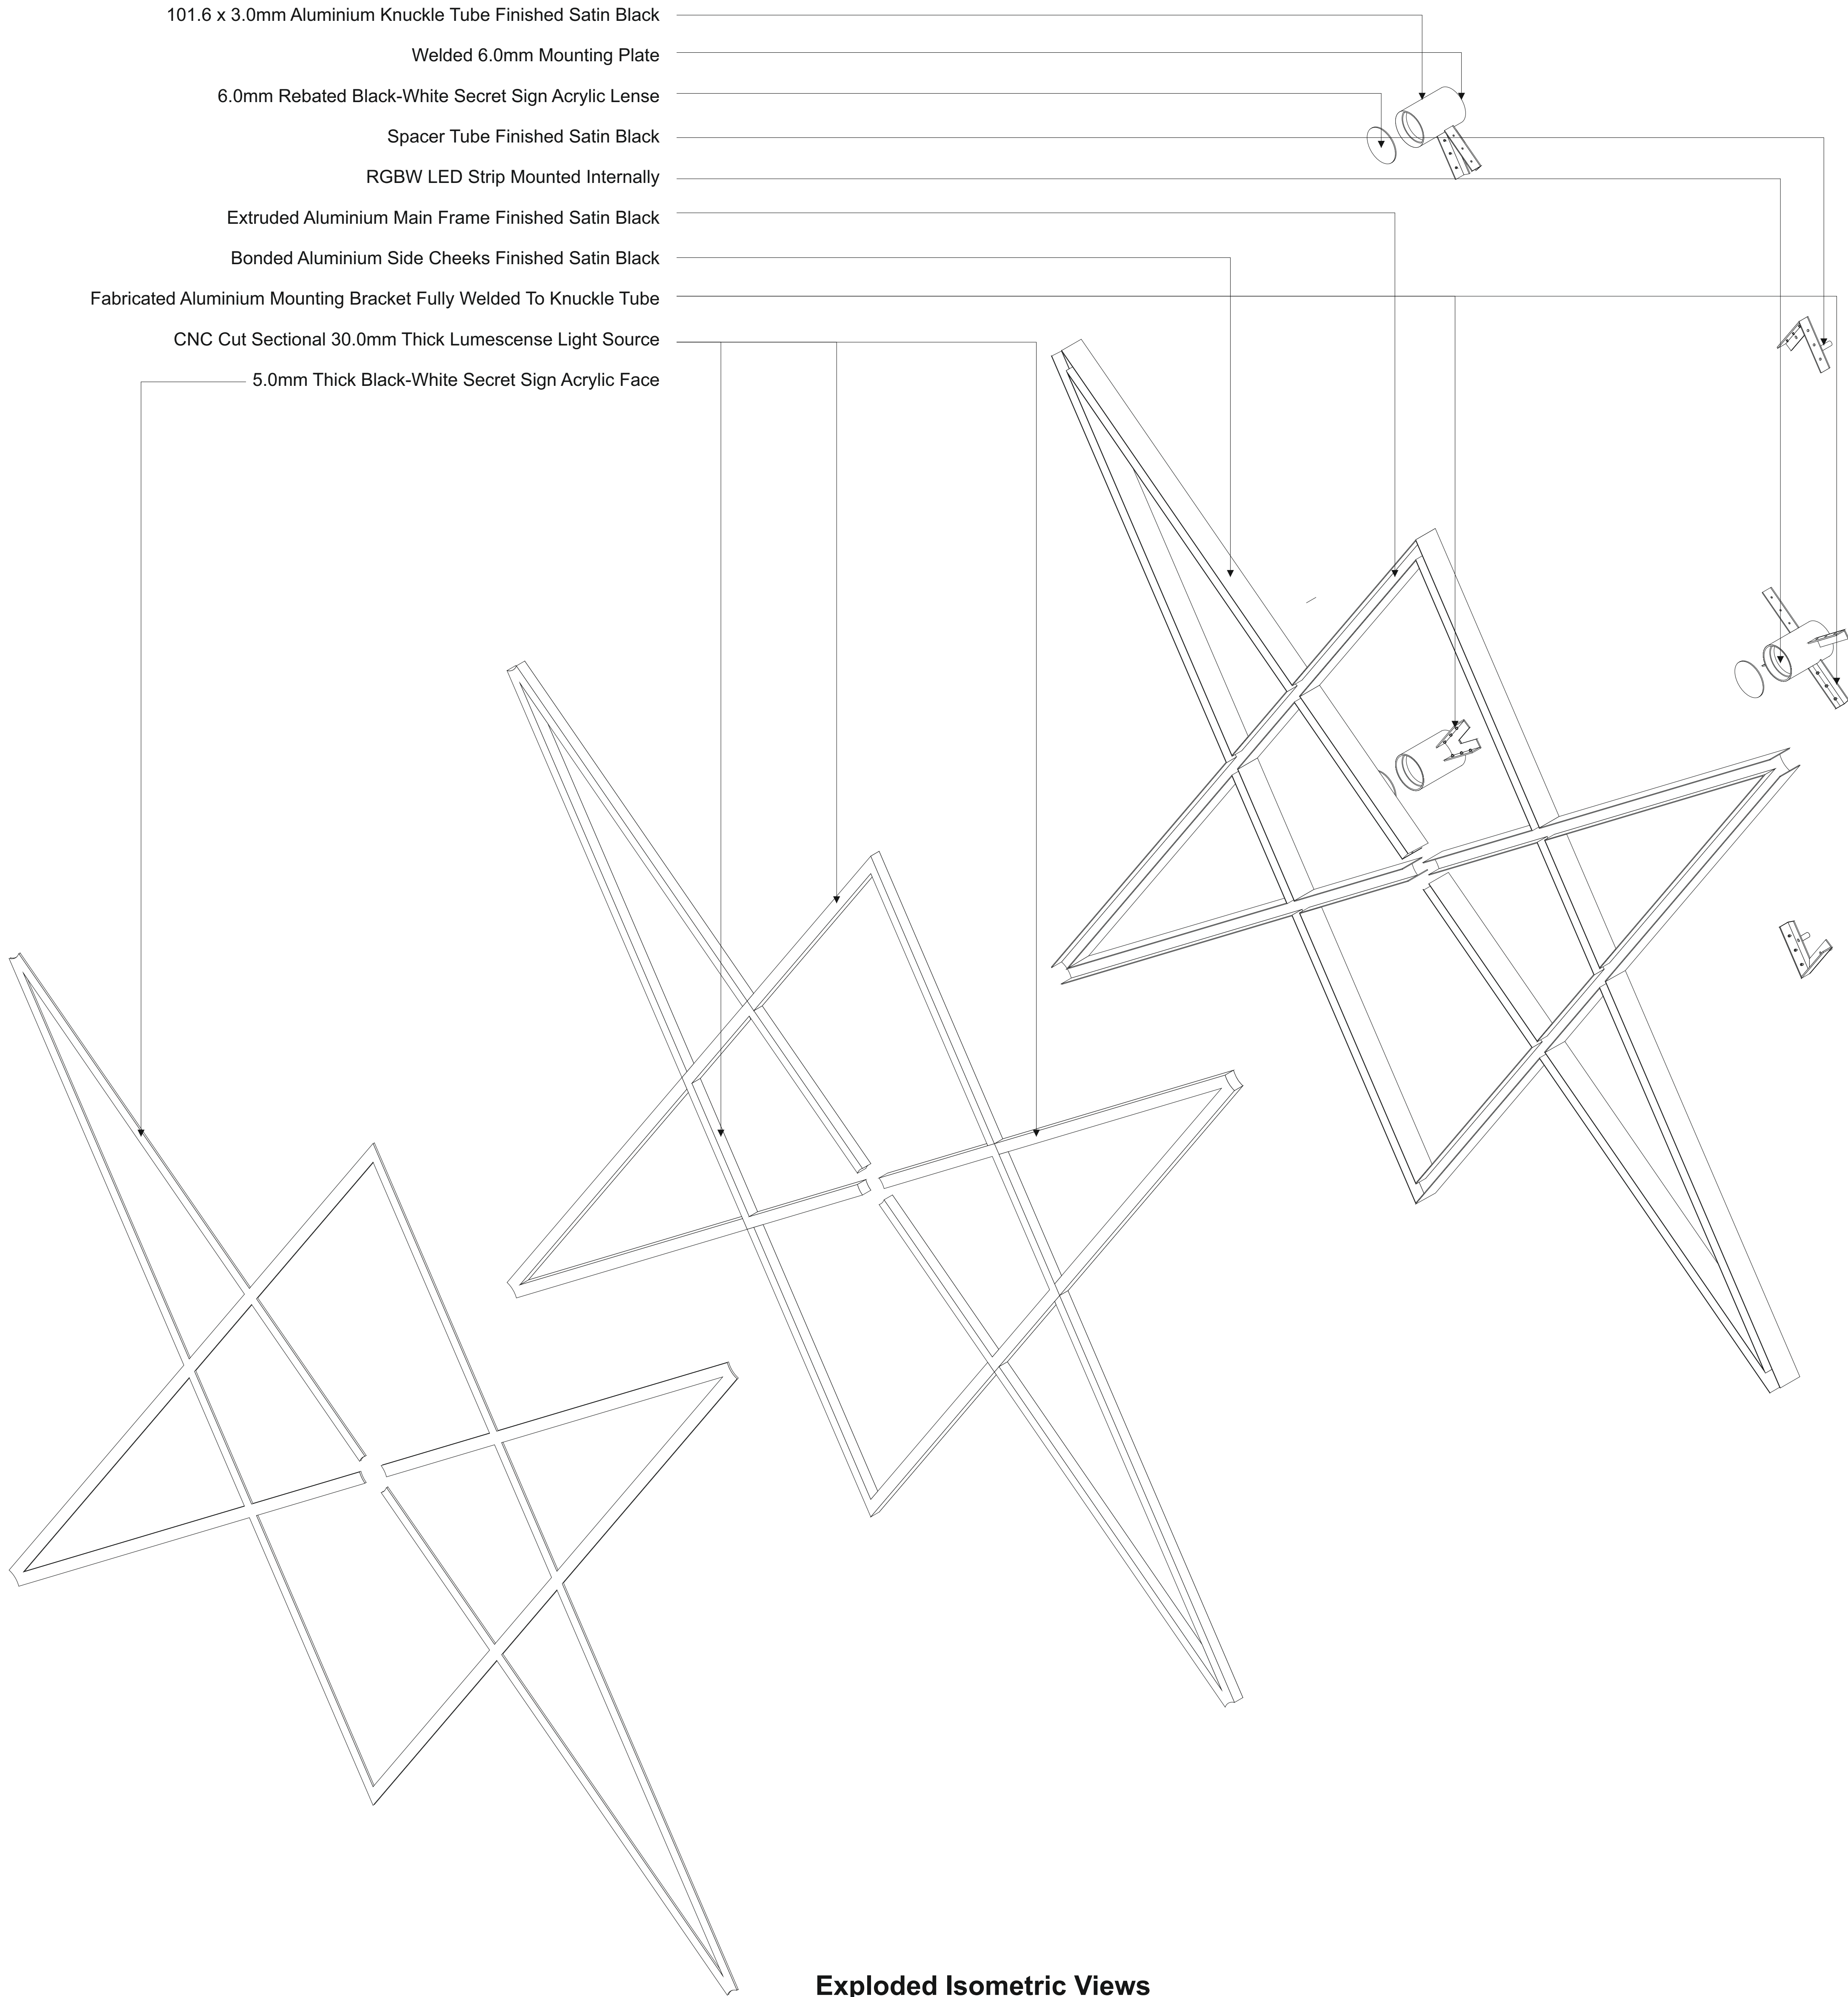

Exploded Isometric Views
Scale 1:10 @ A0