


This Drawing is an instrument of service and shall remain the property of Align Property Partners Ltd copyright ©. It may not be reproduced or copied in any form. It shall not be used for the construction, enlargement or alteration of a building or area other than the said project without the authorisation of the issuing office. Contractors shall verify and be responsible for all dimensions and conditions and shall report any discrepancies to the issuing office before proceeding with any work. Drawings shall not be scaled.

IMPERMEABLE AREAS				
PIPE CODE	UPSTREAM MANHOLE	HATCH	AREA (m²)	AREA + 10% URBAN CREEP (m²)
1.001	S1		180.20	198.22
1.002	S2		231.73	254.90
1.000	S3 CATCHPIT		380.32	418.35
1.003	S4 HYDROBRAKE			
1.004	S5			
TOTAL				870.00
2.000	S6		336.07	369.67
2.001	S7		169.08	185.95
2.002	S8		163.06	179.36
2.003	S9		319.65	351.62
2.004	S10 HYDROBRAKE			
2.005	S11			
TOTAL				1090.00
		TOTAL	1780.00	1960.00

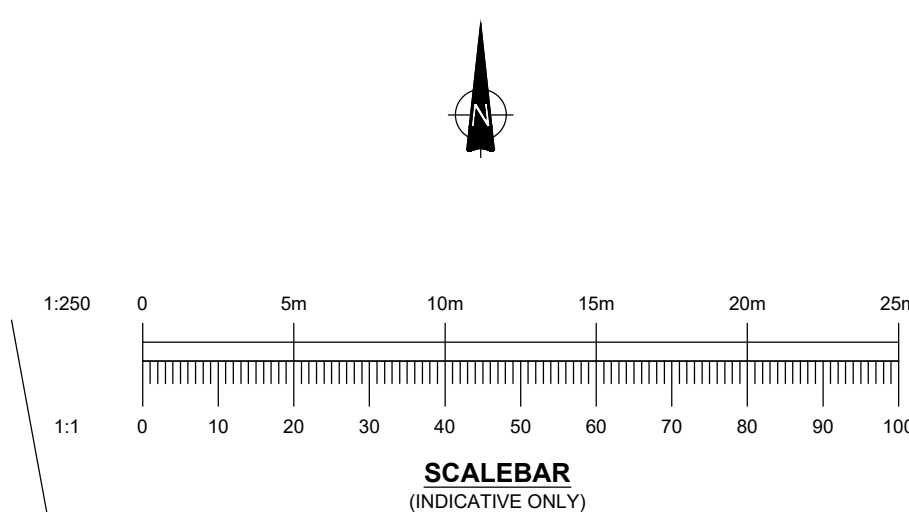

Rev	Details	Author & Date	Checked & Date	Approved & Date
				
Westmorland & Furness Office, Riverside Business Park, Natlant Road, Kendal LA9 7SX				
Client MOSSCARE ST VINCENTS				
Project Name PRINCEDOM STREET, MANCHESTER				
Drawing Title IMPERMEABLE AREA PLAN				
Purpose PRELIMINARY				
Scale 1:250	Drawn MD	Checked BID	Approved XXX	
Original Size A1	Date 06-10-2023	Date 06/10/2023	DATE DATE	
Drawing Number PV22309-APP-92-XX-DR-C-7100-S1				Rev P0