

- A43M - Access

176.805 m

A43 - Residential 27

173.280 m

A42 - Residential 26

170.030 m

A41 - Residential 25

167.065 m

A40 - Residential 24

164.100 m

A39 - Residential 23

161.135 m

A38 - Residential 22

158.170 m

A37 - Residential 21

155.205 m

A36 - Residential 20

152.240 m

A35 - Residential 19

149.275 m

A34 - Residential 18

146.310 m

A33 - Residential 17

143.345 m

A32 - Residential 16

140.380 m

A31 - Residential 15

137.415 m

A30 - Residential 14

134.450 m

A29 - Residential 13

131.485 m

A28 - Residential 12

128.520 m

A27 - Residential 11

125.555 m

A26 - Residential 10

122.590 m

A25 - Residential 09

119.625 m

A24 - Residential 08

116.660 m

A23 - Residential 07

113.695 m

A22 - Residential 06

110.730 m

A21 - Residential 05

107.765 m

A20 - Residential 04

104.800 m

A19 - Residential 03

101.835 m

A18 - Residential 02

98.870 m

A17 - Residential 01

95.905 m

A16 - Hotel 10

92.340 m

A15 - Hotel 09

89.375 m

A14 - Hotel 08

86.410 m

A13 - Hotel 07

83.455 m

A12 - Hotel 06

80.480 m

A11 - Hotel 05

77.515 m

A10 - Hotel 04

74.550 m

A09 - Hotel 03

71.585 m

A08 - Hotel 02

68.620 m

A07 - Hotel 01

65.655 m

A06 - Hotel Lobby

59.900 m

A05 - Office 05

56.000 m

A04 - Office 04

52.300 m

A03 - Office 03

48.600 m

A02 - Office 02

44.900 m

A01 - Office 01

41.200 m

A0UG - Ground Upper

36.500 m

A0LG - Ground Lower

35.550 m

B1 - Basement

32.800 m

B2 - Basement

29.050 m

B3 - Basement

26.050 m
- A0UG - Ground Upper


36.500 m
- A0LG - Ground Lower

35.550 m
- B1 - Basement

32.800 m
- B2 - Basement


29.050 m
- B3 - Basement

26.050 m

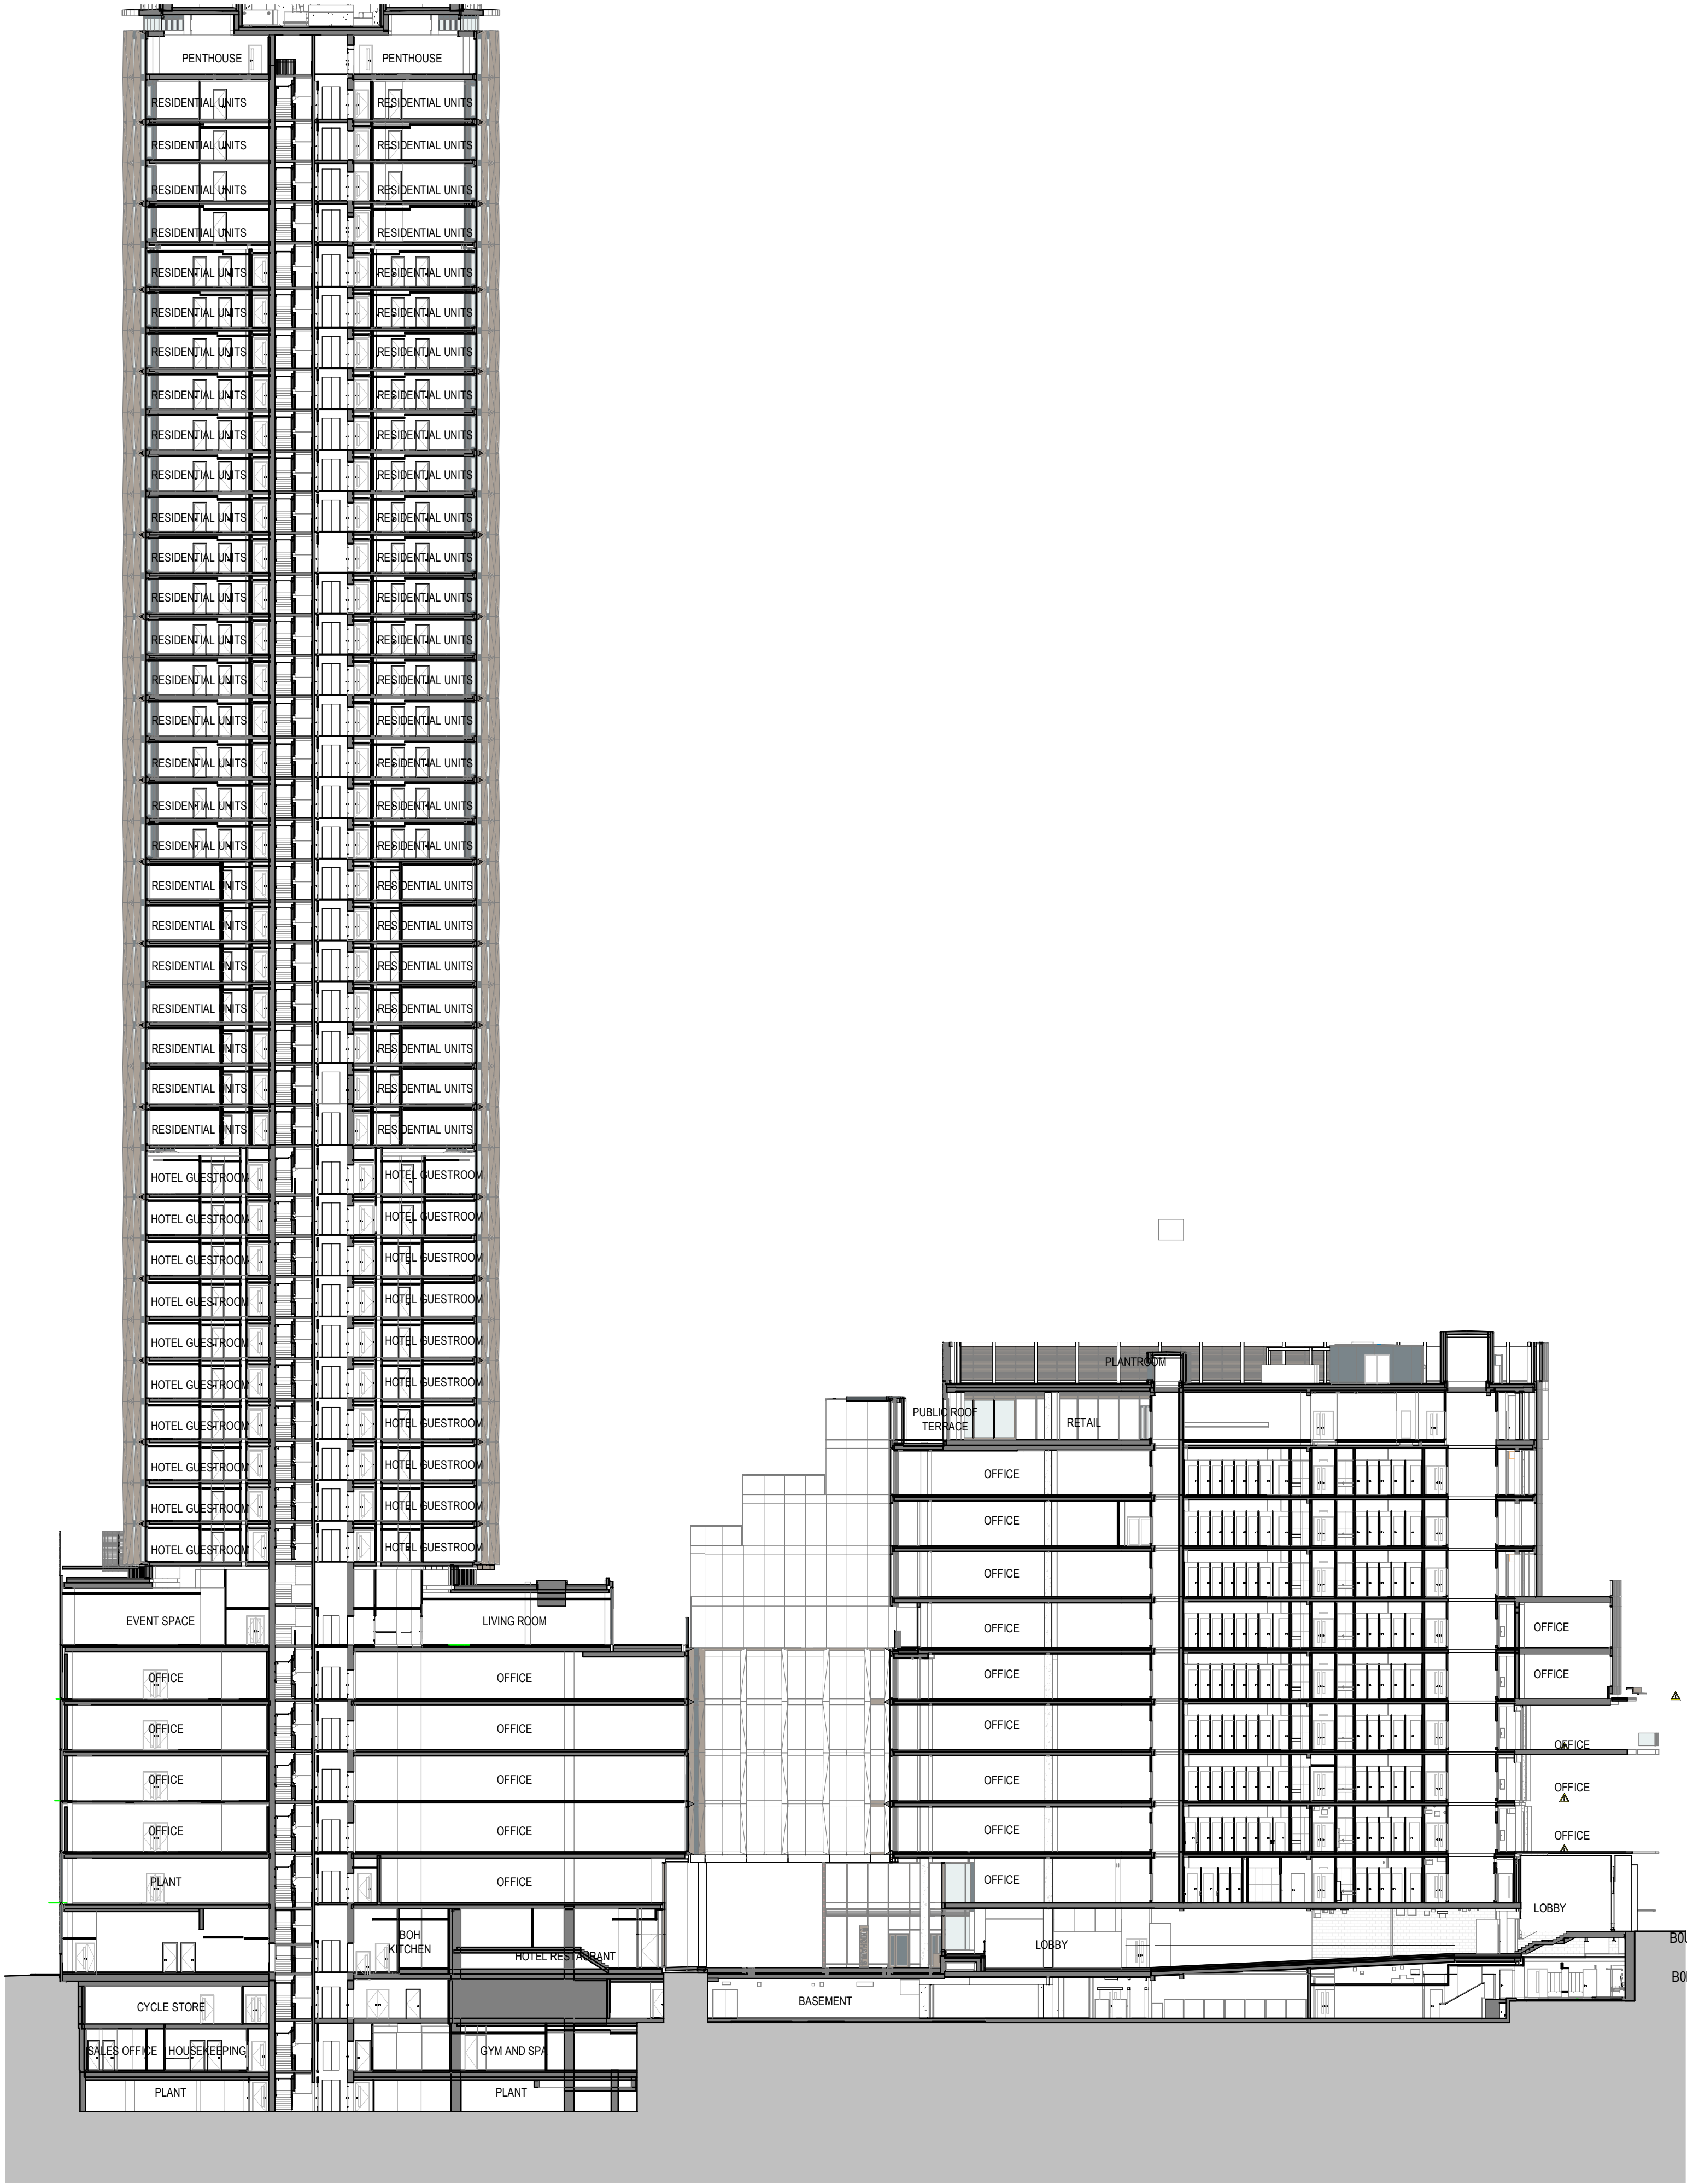

A7 CROSS SECTION WEST-EAST A
1 : 300

DO NOT SCALE
Work to annotated dimensions only. Read drawings in conjunction with relevant specification, Structural Engineers' and Services Engineers' drawings. Confirm all dimensions before commencement of any work on site or fabrication.

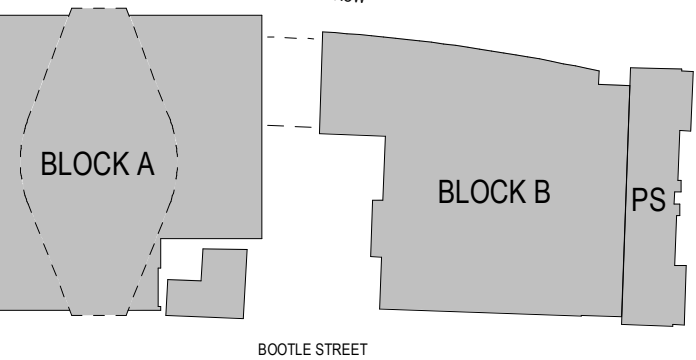

- B11 - Plant 01

78.800 m

B10 - Office 10

74.775 m

B09 - Office 09

70.800 m

B08 - Office 08

67.100 m

B07 - Office 07

63.400 m

B06 - Office 06

59.700 m

B05 - Office 05

56.000 m

B04 - Office 04

52.300 m

B03 - Office 03

48.600 m

B02 - Office 02

44.900 m

B01 - Office 01

41.200 m

B0UG - Ground Upper

38.100 m

B0LG - Ground Lower

36.500 m

P02 Aug 23 - S73 Issue 01/08/23
P01 Oct 22 - S73 First Issue 14/10/22
Rev: Details: Date:

client:
S.T.M.
project:
ST. MICHAEL'S
job number:
0643
status:
PLANNING

title:
BUILDINGS SECTIONS - WEST-EAST

scale: drawn by:
As indicated Author
@ A1

drawing number:
HOD-S73-251

current revision date: revision:
01/08/23 P02

SGI Studios
t: +44(0)161 832 9842
e: mail@hodderandpartners.com
w: www.hodderandpartners.com

hodder+partners