


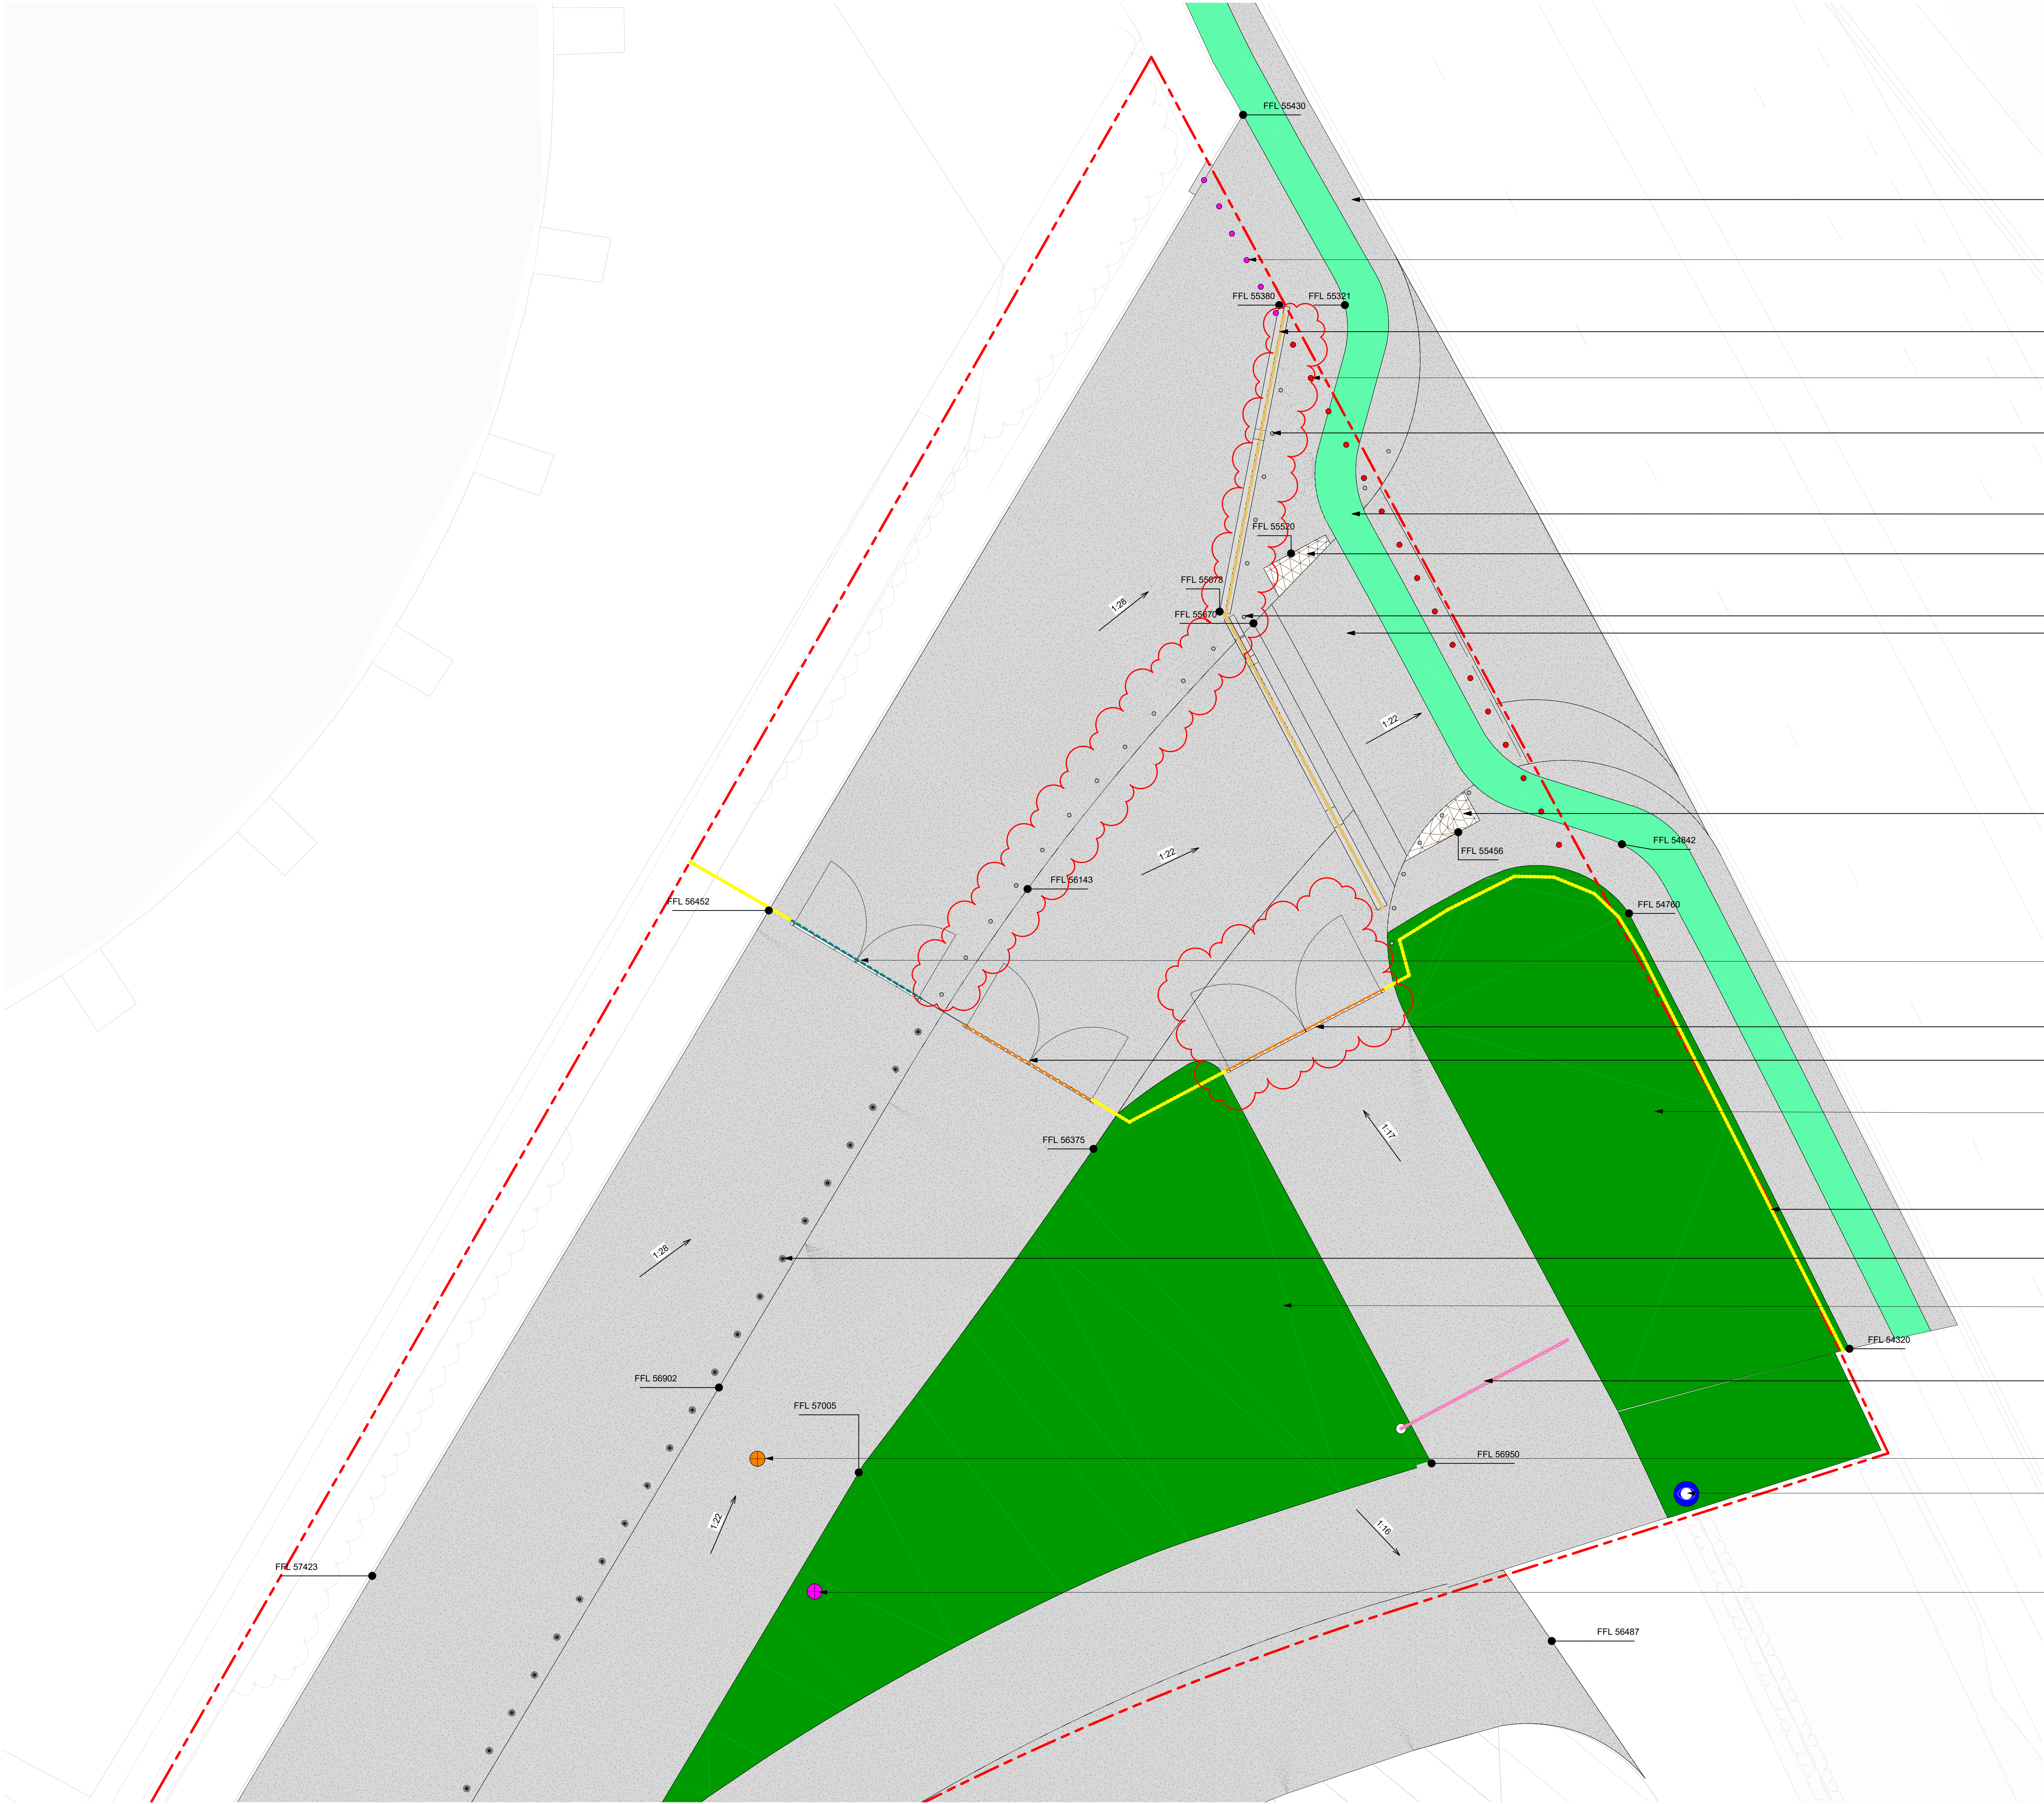

1 ENLARGED PLAN - GROUND FLOOR - NORTH JUNCTION

Suitability Code (as defined in ISO 19650-2:2018)

Work in Progress (WIP)

S0 - Initial Status

Shared (Non-Contractual)

S1 - Suitable for co-ordination

S2 - Suitable for information

S3 - Suitable for review & comment

S4 - Suitable for stage approval

S5 - Withdrawn

S6 - Suitable for BIM authorisation

S7 - Suitable for BIM authorisation

Published (Contractual)

A1, A2, A3, etc - Authorised and accepted

B1, B2, B3, etc - Partial sign-off (with comments)

Published (AIM Acceptance)

CR - As constructed record document

KEY PLAN



KEY

PROJECT BOUNDARY

EXT-131 TARMAC

EXT-135 FRESH BINDER GRAVEL

EXT-135 COATED MACADAM PAVING - WITH TEXTUREFLEX TOP COAT

EXT-135 TACTILE BLISTER PAVING

EXT-201, EXT-202, EXT-203 CONCRETE KERB

EXISTING BOLLARD TO BE RETAINED

EXISTING BOLLARD TO BE REMOVED

EXT-307 FLEXIBLE POST

HEAVY DUTY STEEL BOLLARD

EXT-428 GATE TYPE 5

EXISTING GATE TO RELOCATED

EXT-401 FENCE TO TIE AND MATCH WITH EXISTING

EXT-819 SLOT DRAIN TYPE 6

RISING ARM BARRIER AND INTERCOM

EXISTING TREES TO BE RETAINED

EXISTING PLANTING

EXISTING LIGHTING COLUMN TO BE RELOCATED

EXISTING LIGHTING COLUMN RELOCATED

CCTV CAMERA ON 3M HIGH POLE

THIS DRAWING IS ONLY TO SCALE IF IT IS REPRODUCED AT THE CORRECT PAPER SIZE

1:100@A0

ALL INTERNAL LAYOUTS AND USES ARE SHOWN FOR ILLUSTRATIVE PURPOSES ONLY AND ARE NOT FOR DETERMINATION

client

OVG INTERNATIONAL

© COPYRIGHT. ALL RIGHTS RESERVED

THIS WORK IS COPYRIGHT AND CANNOT BE REPRODUCED OR COPIED IN ANY FORM OR BY ANY MEANS WITHOUT THE WRITTEN PERMISSION OF POPULOUS. ANY UNLAWFUL REPRODUCTION OR USE OF THIS DOCUMENT FOR ANY PURPOSE WHATSOEVER IS PROHIBITED BY THE TERMS OF THE AGREEMENT OR IMPLIED AGREEMENT BETWEEN POPULOUS AND THE INSTRUCTING PARTY.

USE DIMENSIONS IN PREFERENCE TO SCALES. CHECK ALL DIMENSIONS ON SITE BEFORE FABRICATION OR SETTING OUT.

avoided

POPULOUS®

14 BLADES COURT | DEodar ROAD | LONDON | SW15 2NU | UNITED KINGDOM

TELEPHONE +44 (0)20 8874 7666 FACSIMILE +44 (0)20 8874 7470

ALL PRODUCTIONS & INTELLECTUAL PROPERTY RIGHTS RESERVED © POPULOUS 2020

REVISIONS

REV DATE DESCRIPTION

P00 30.10.2020 STAGE 4A - INCREASE IN SCOPE TO PLANNING

P01 08.07.2021 STAGE 4B TO INCORPORATE VE UPDATE