




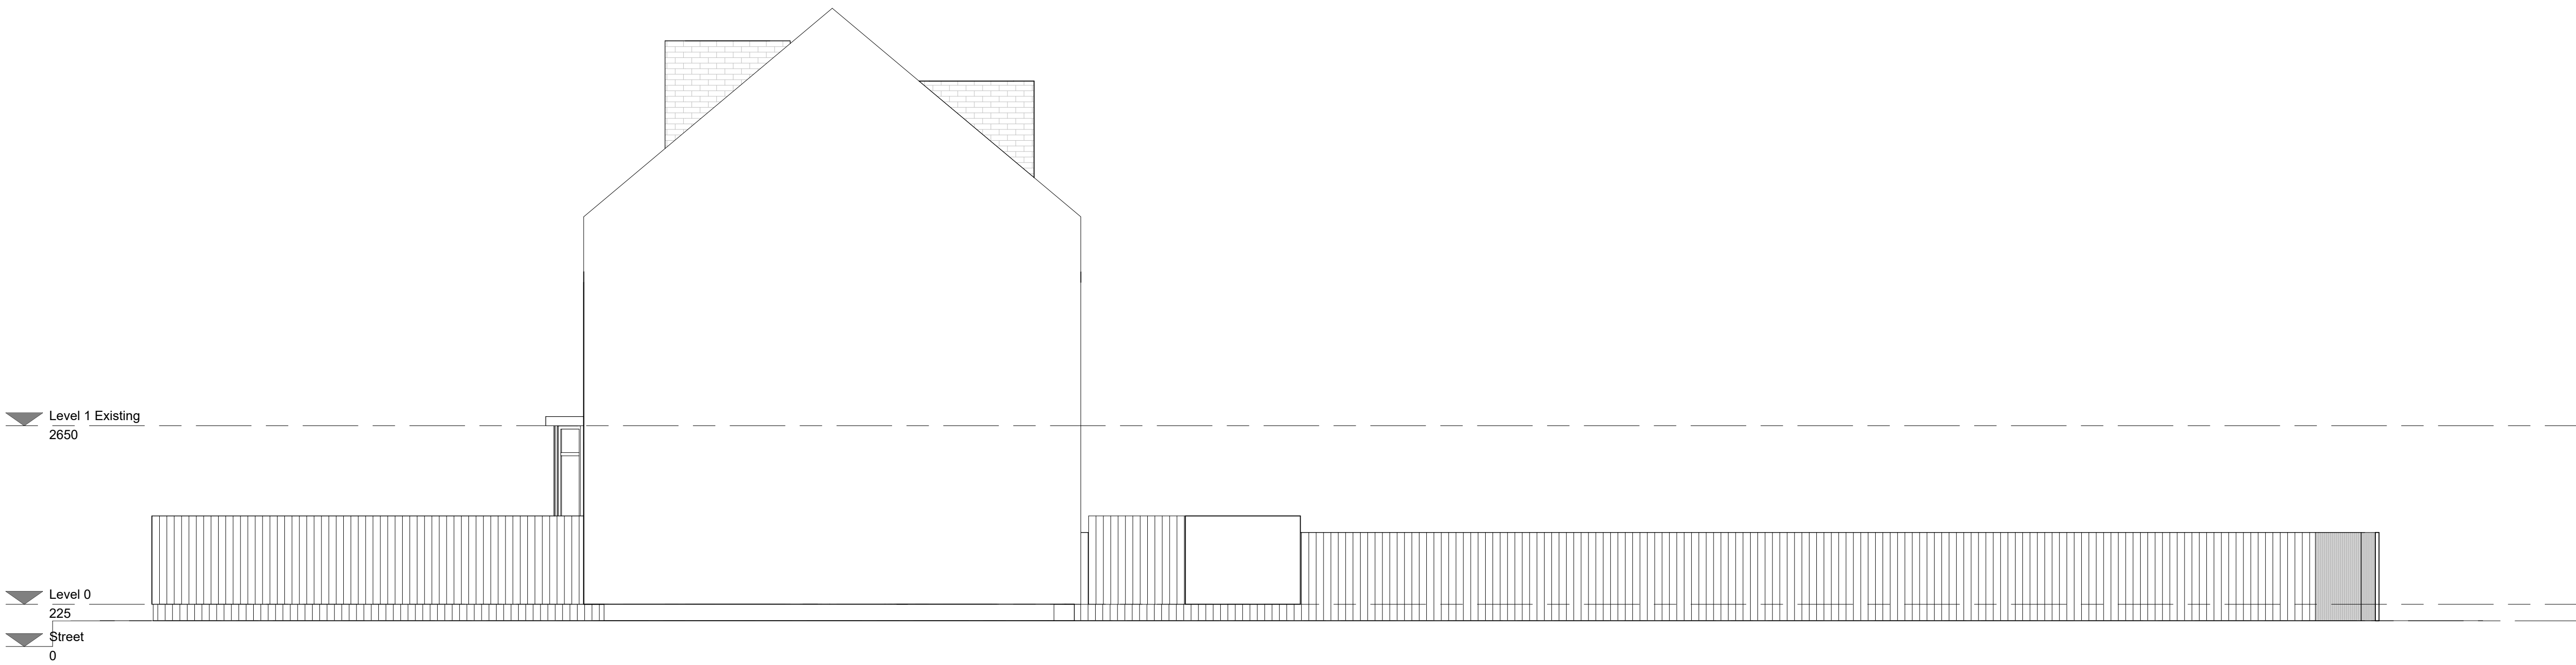

1 Existing Side 2 Elevation
1 : 50

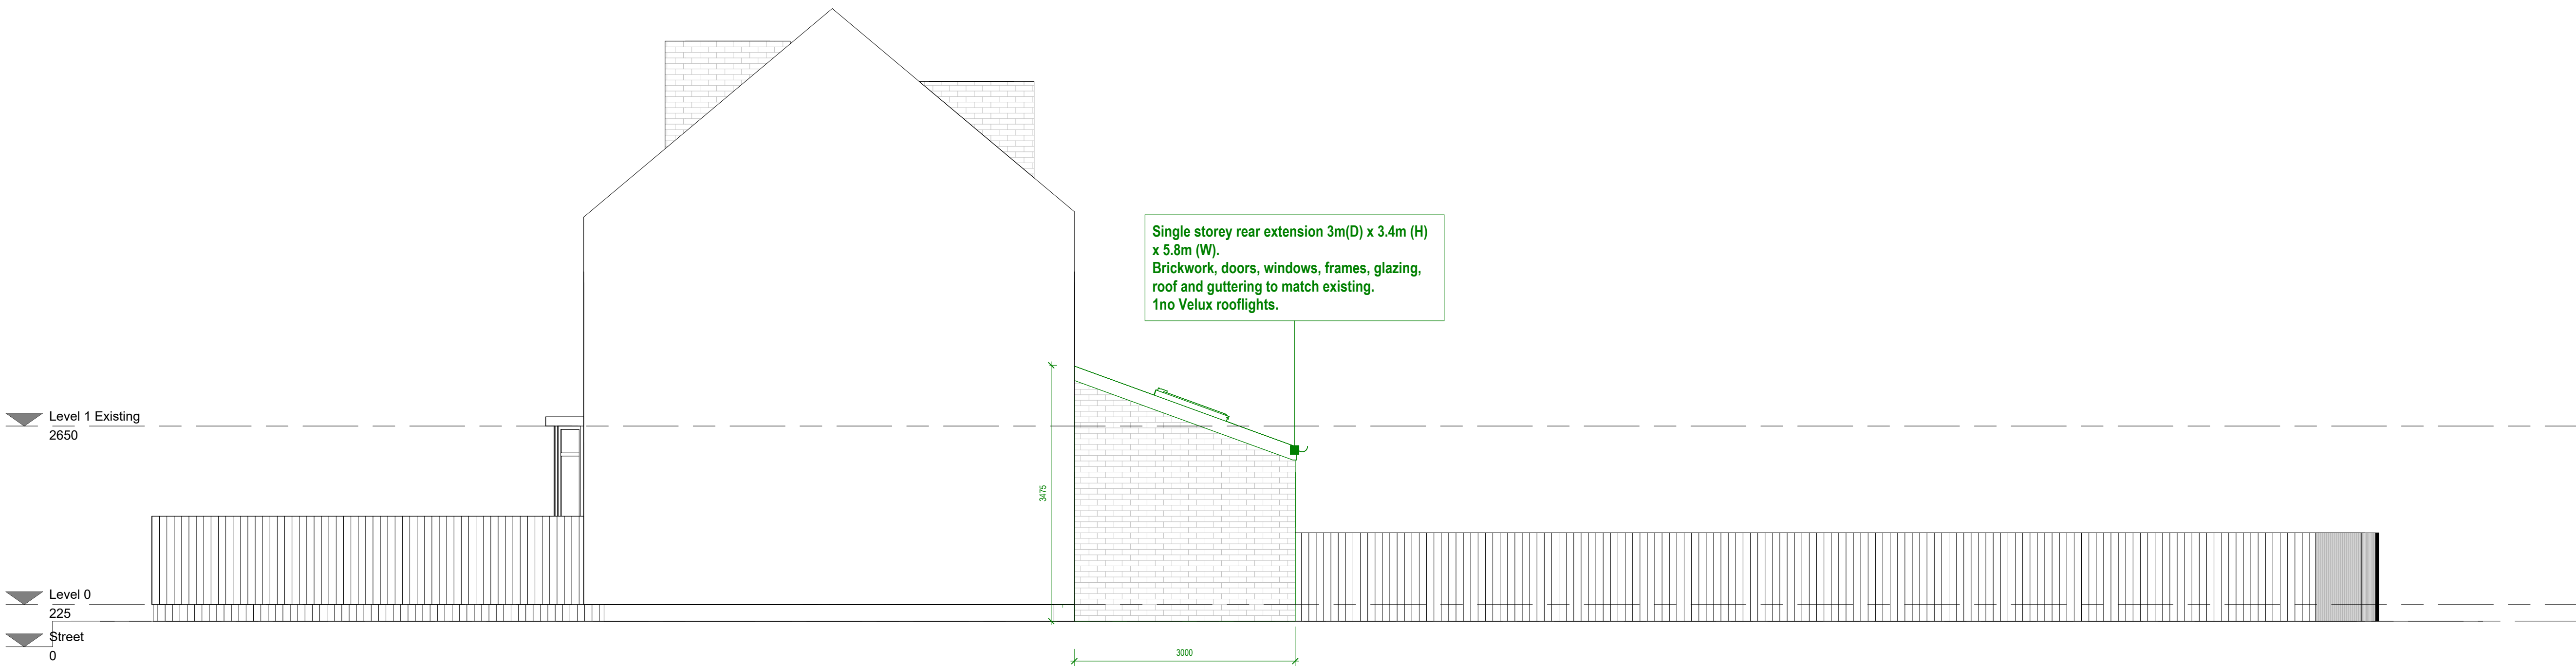

2 Proposed Side 2 Elevation
1 : 50

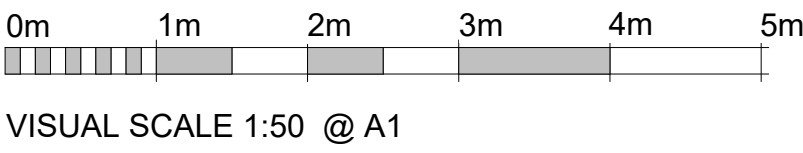

M83	
Client: Mr David Wilkins	
Project Title: 75 Sals Road, Manchester, M23 8DE	
Drawing No: Existing and Proposed Side 2 Elevations A1	
Drawing No: 01	Rev: 1
Drawn By: Rachel Miley	Checked By: Rachel Miley
Drawn Date: 08/11/2023	Checked Date: 08/11/2023
This drawing is the property of the client and should not be used for any other purpose without the written consent of the architect. It is to be used for the purpose of the project only and is not to be used for any other purpose.	