


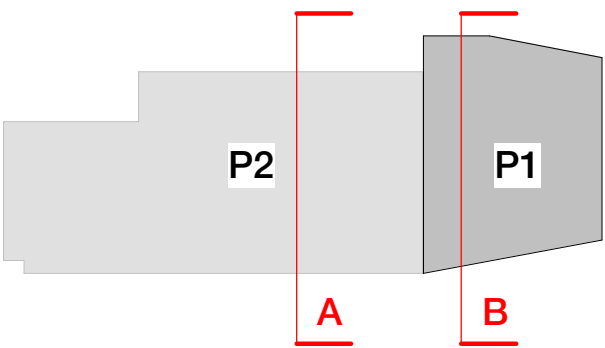


Key Plan




Copyright Hawkins\Brown Architects
No implied licence exists. This drawing should not be used to calculate areas for the purposes of valuation. Do not scale this drawing. All dimensions to be checked on the site by the contractor and such dimensions to be their responsibility. All work must comply with relevant British Standards and Building Regulations requirements. Drawing errors and omissions to be reported to the architect. To be read in conjunction with Architect's specification and other consultant information.

Rev	Description	Date
P01	Planning Issue - For Review	20.10.23
P02	Planning Submission	27.10.23

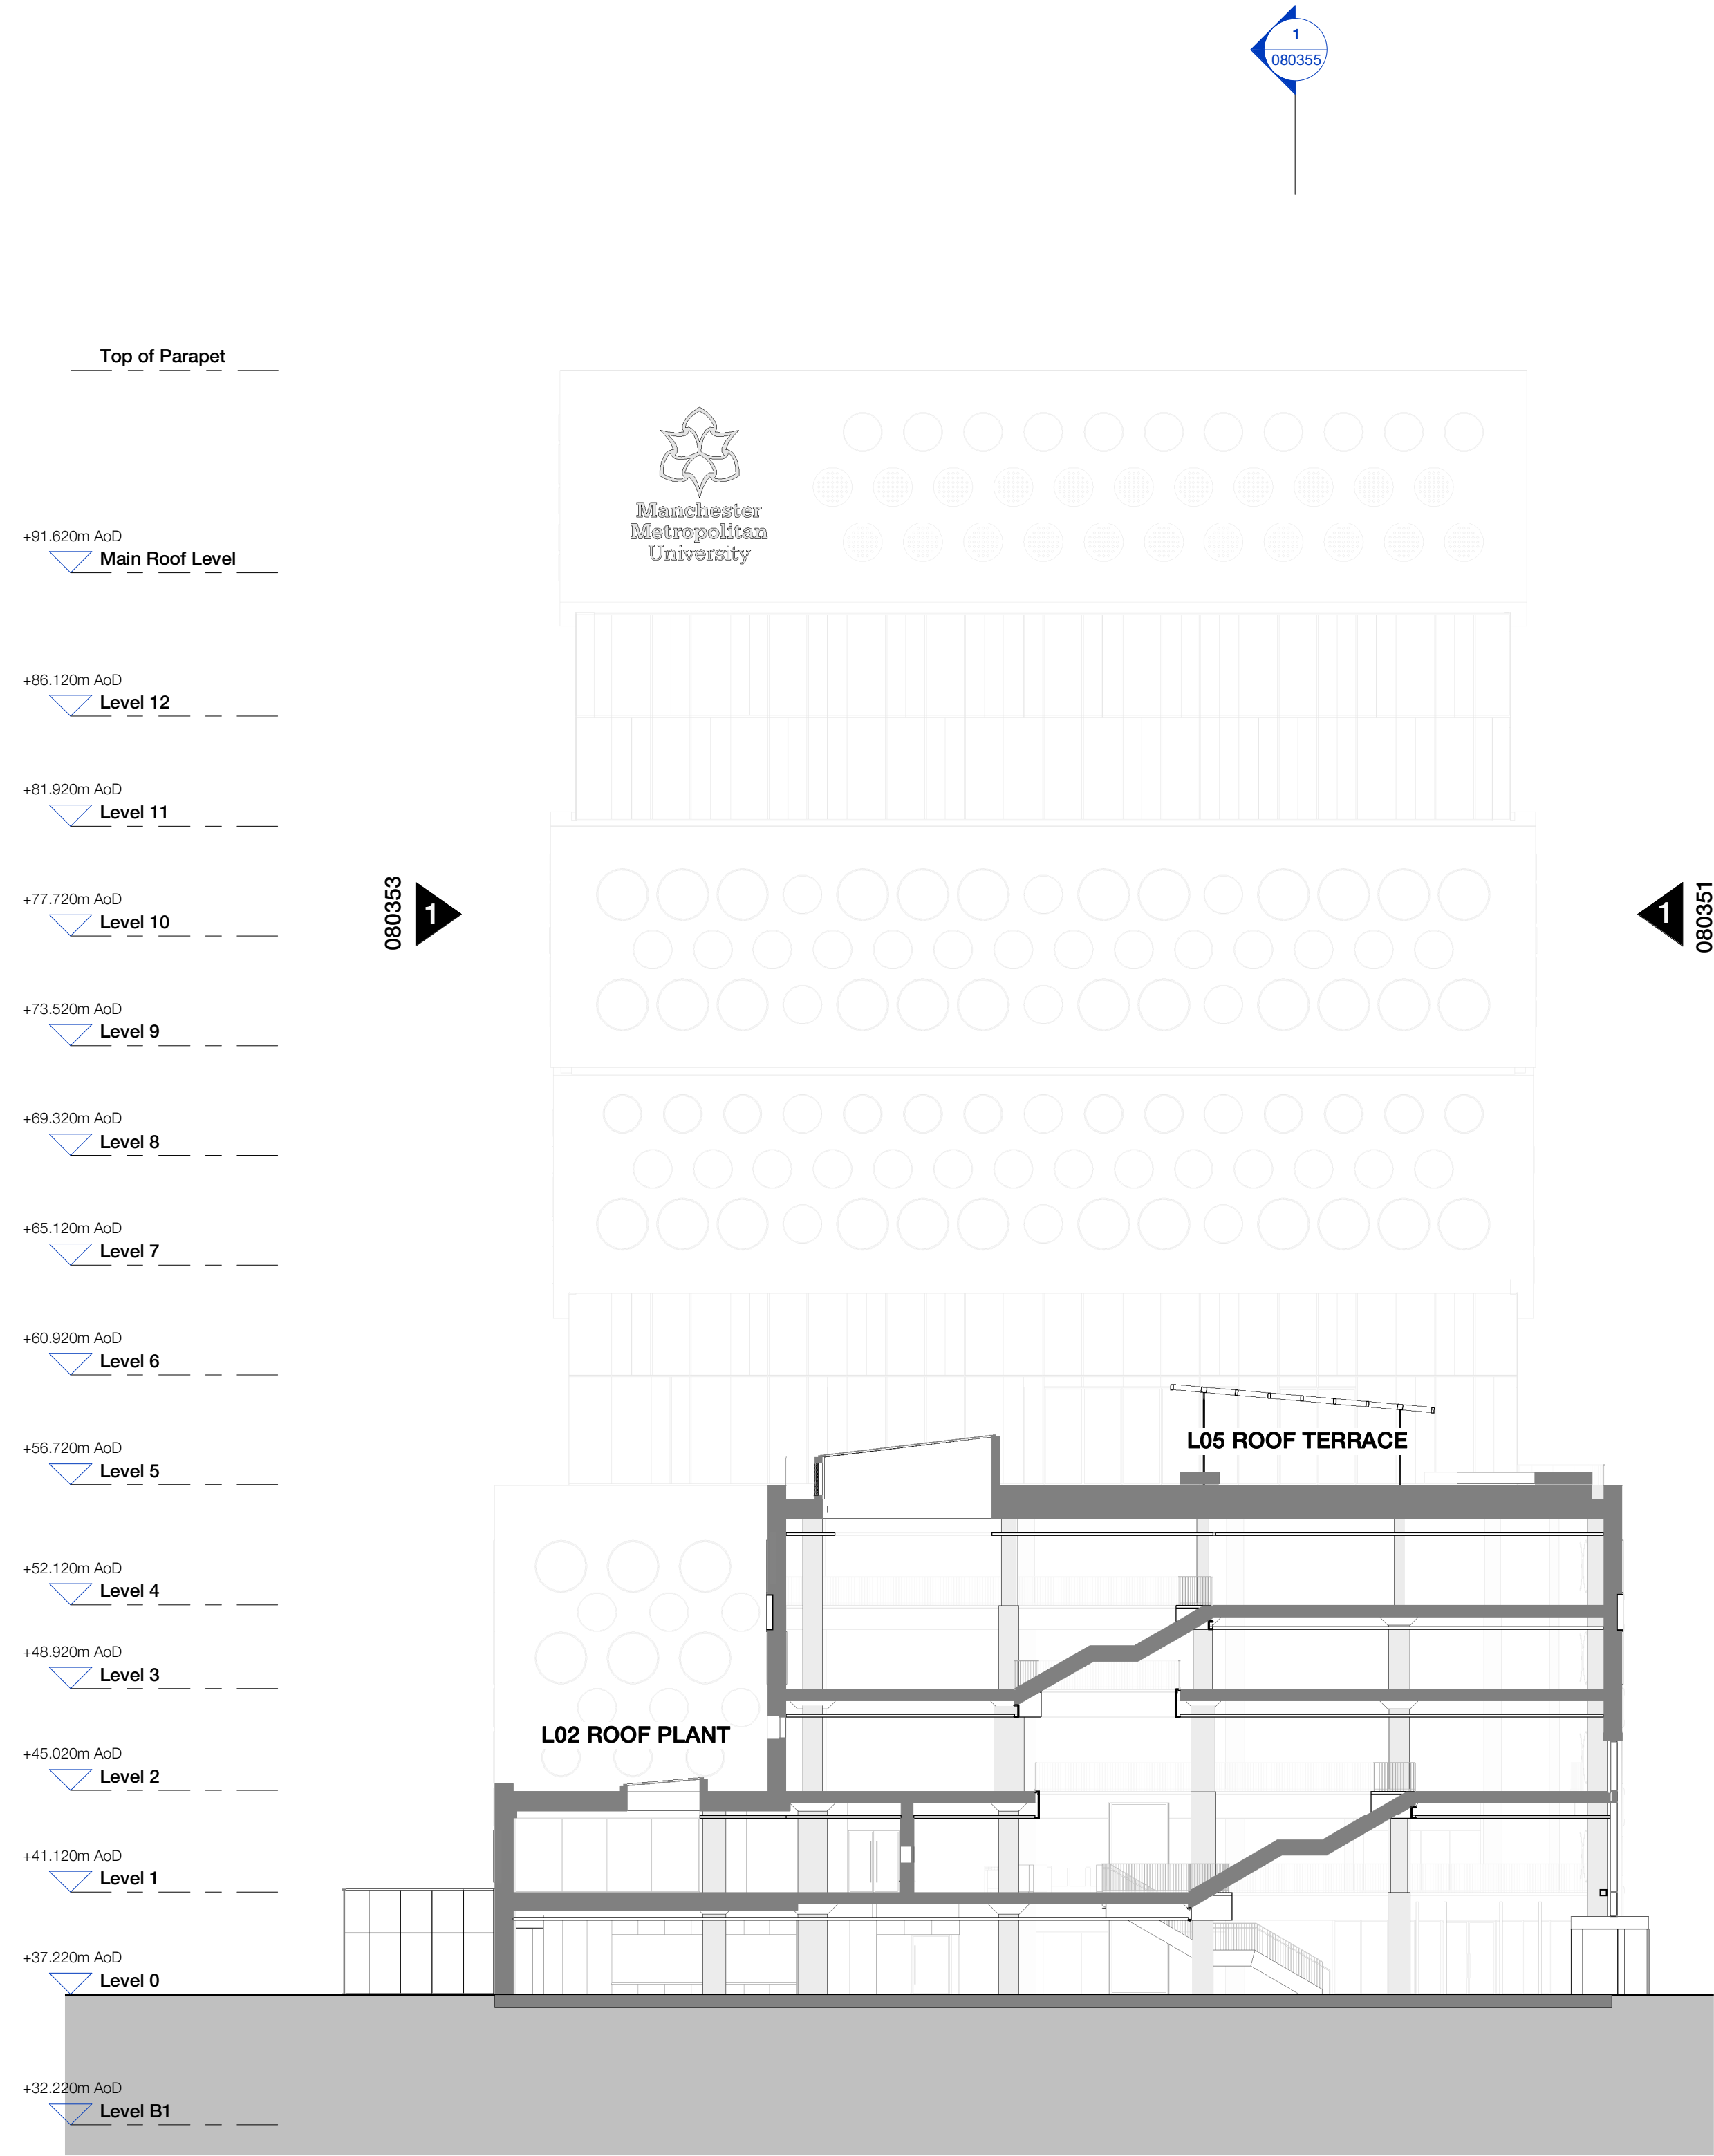

1 | Short Section AA
1 : 200

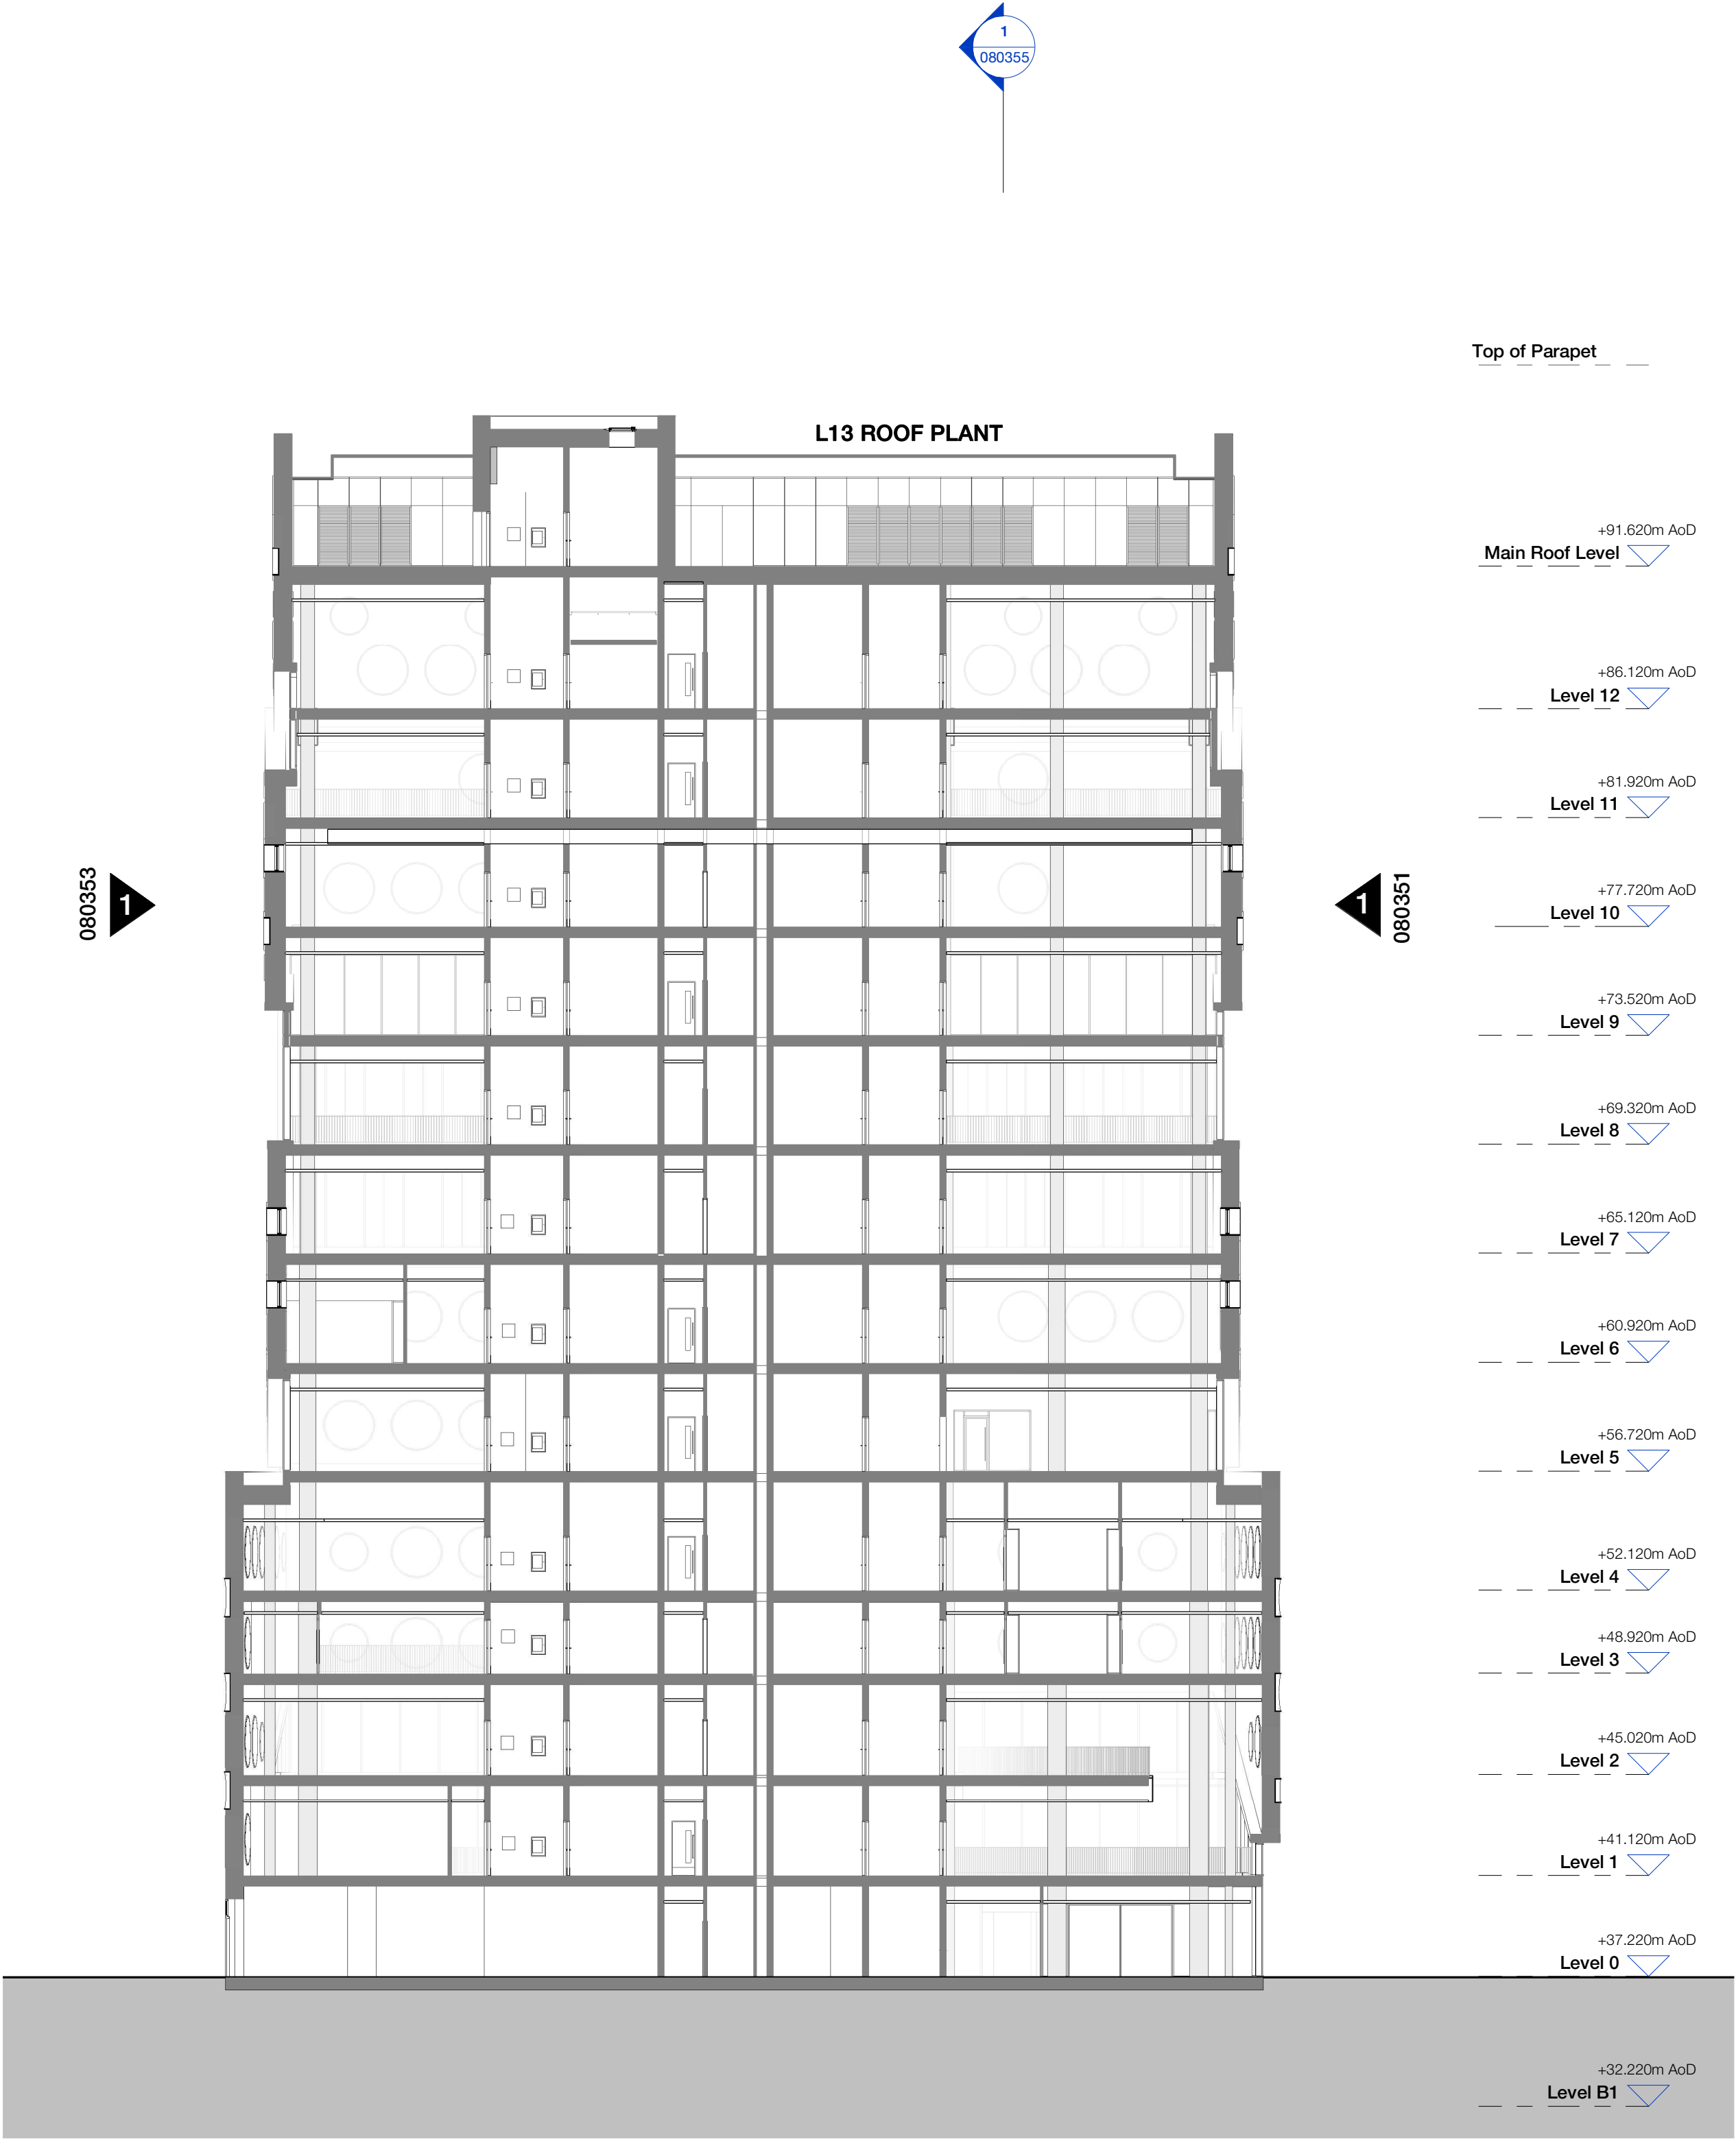

2 | Short Section BB
1 : 200

26-28 Hilton Street
Manchester M1 2EH

mail@hawkinsbrown.com
hawkinsbrown.com

Hawkins\Brown
schmidt/hammer/
lassen/
architects/

Project
The Library Transformation Project
All Saints Campus
Manchester, M15 6BH

Drawing
GA Short Section - Proposed

Scale @ A1 1 : 200		Date 20.10.23	
Drawn By PS		Checked By PD	
Job Number 220159	Status S2	Purpose of Issue For Planning	
Drawing No. 1044B-HBA-ZZ-ZZ-DR-A-080354			Rev P02